06.NOV.2002 7542

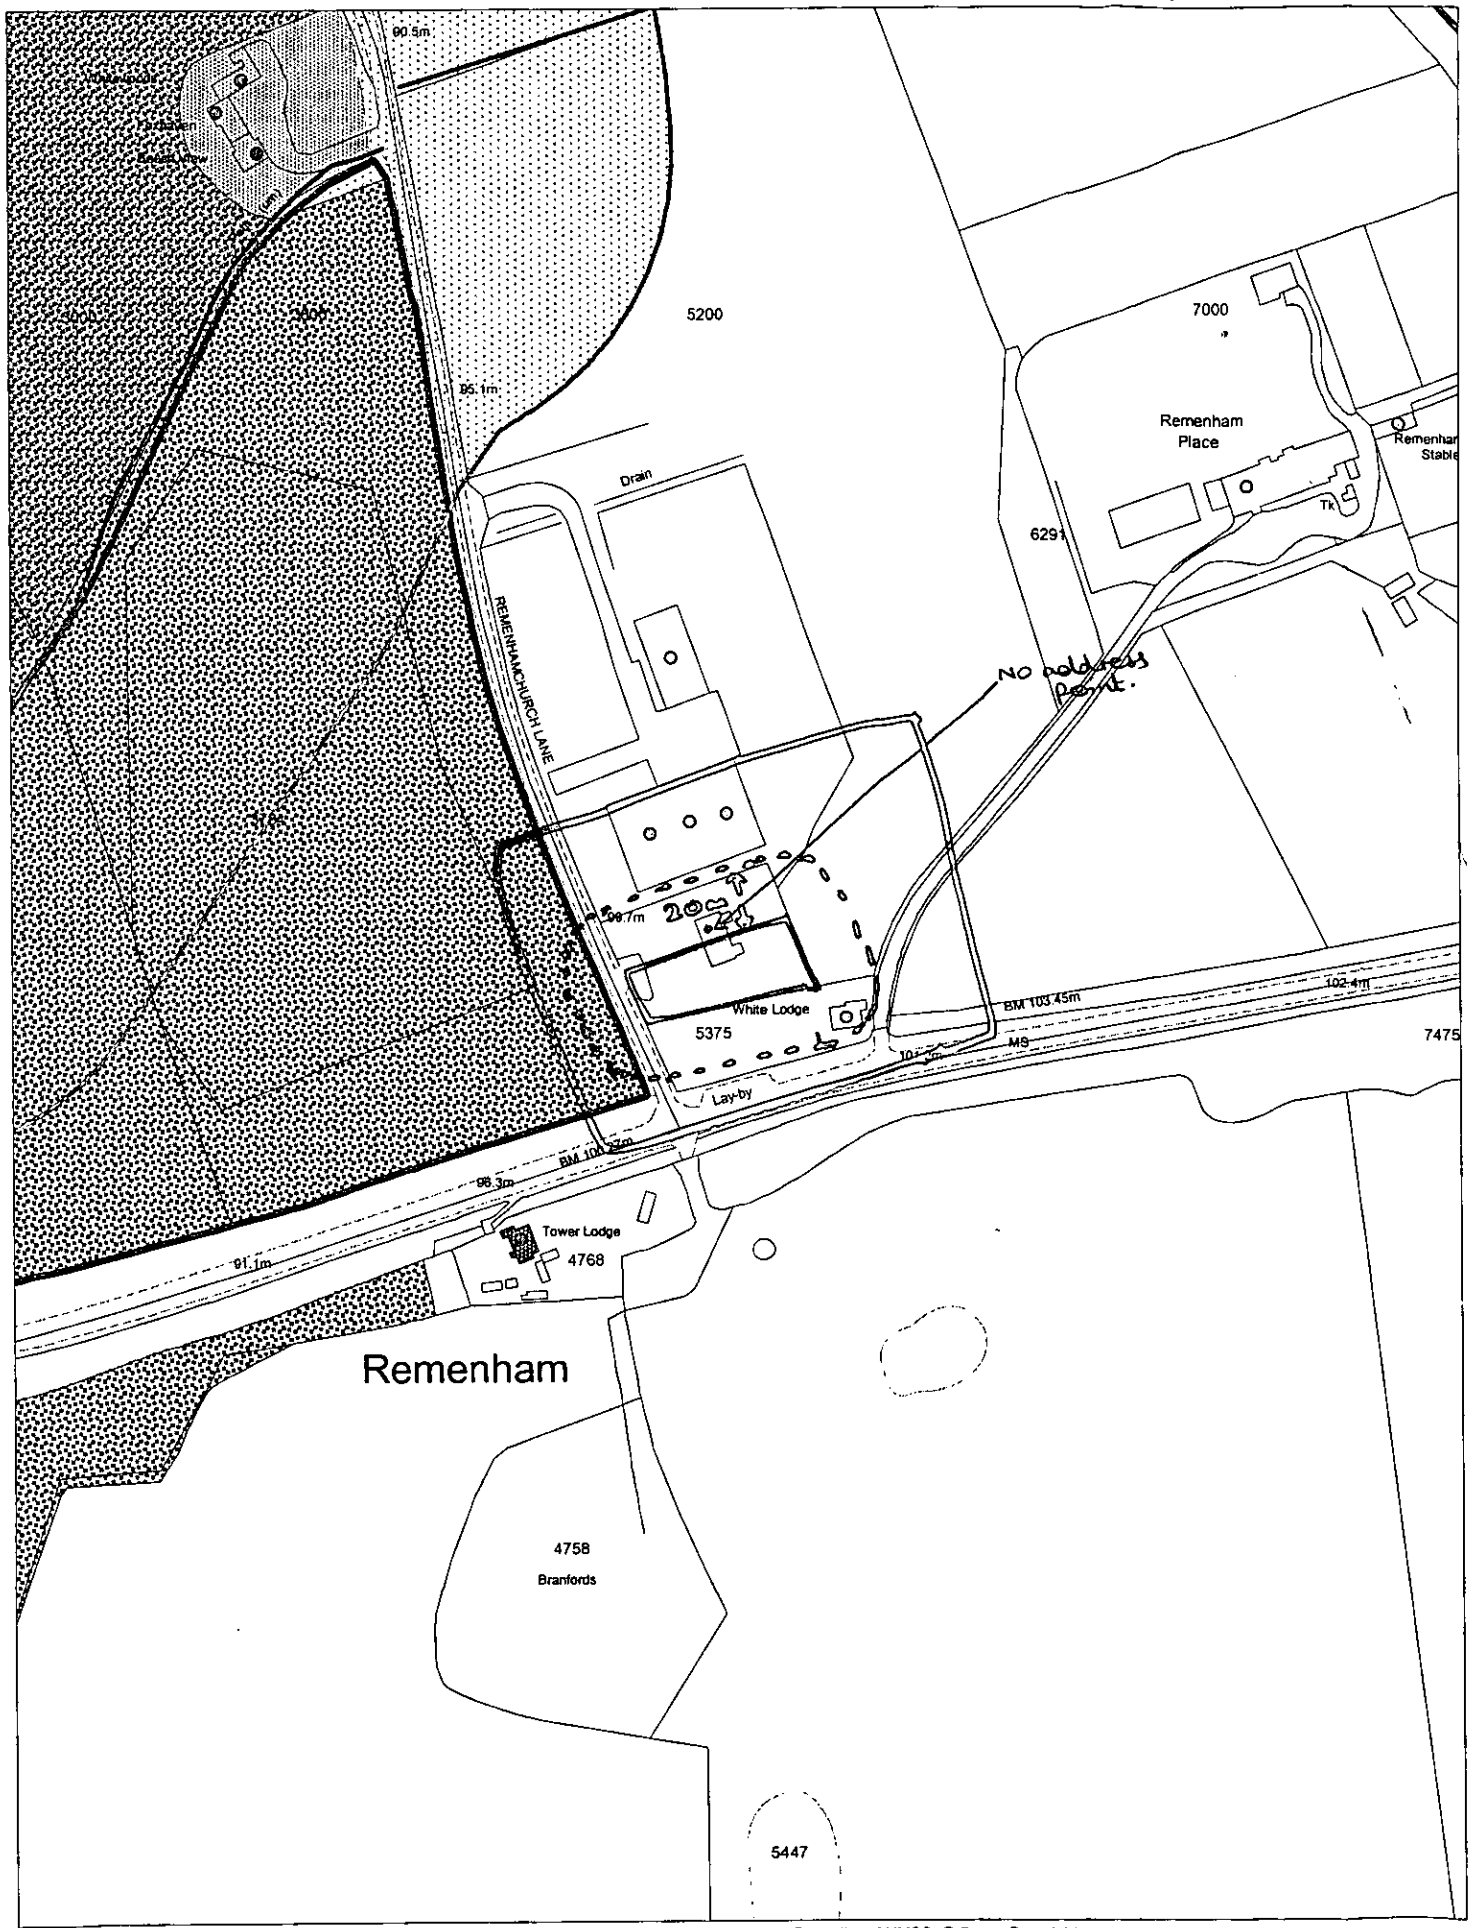

This map is based upon Ordnance Survey material with the permission of Ordnance Survey on behalf of the Controller of HMSO. © Crown Copyright. Unauthorised reproduction infringes Crown Copyright and may lead to prosecution or civil proceedings.Wokingham District Council Licence LA086134

Development Control,Wokingham District Council.
11 November 2002

Scale: 1 : 2500

N W E S

APPROVED

13 NOV 2002

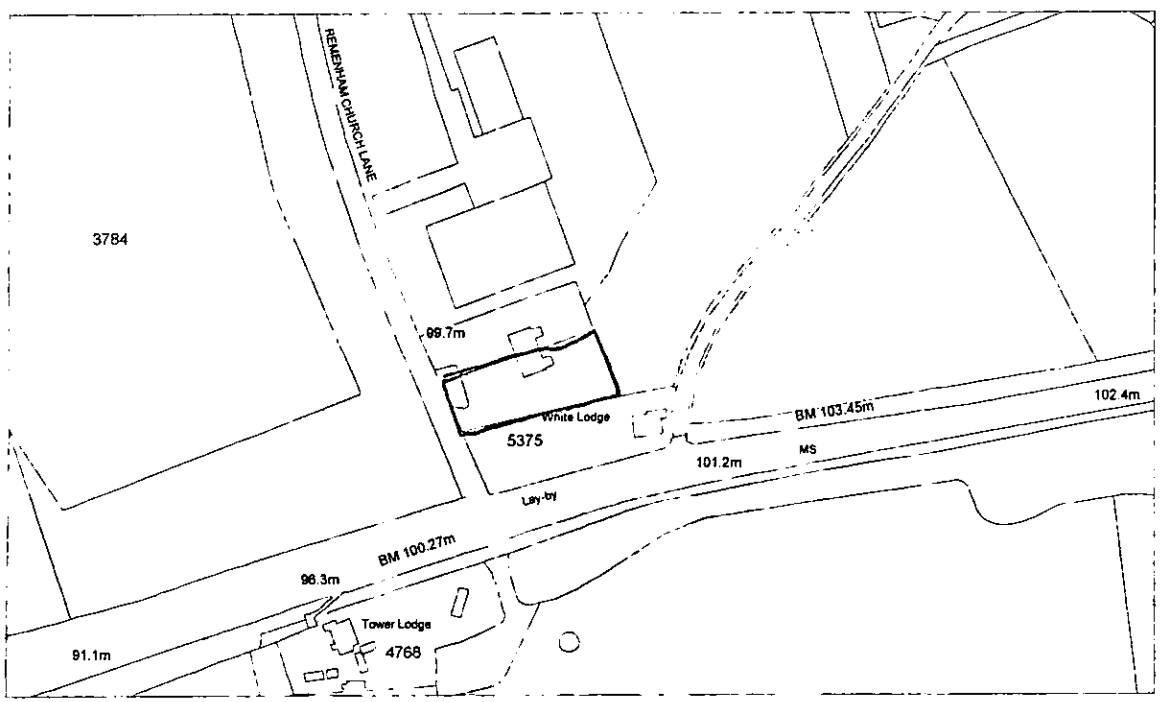

SCALE: 1:2000

Location Plan For Clare Cottage, Church lane, Remenham.

North