

ELEVATION

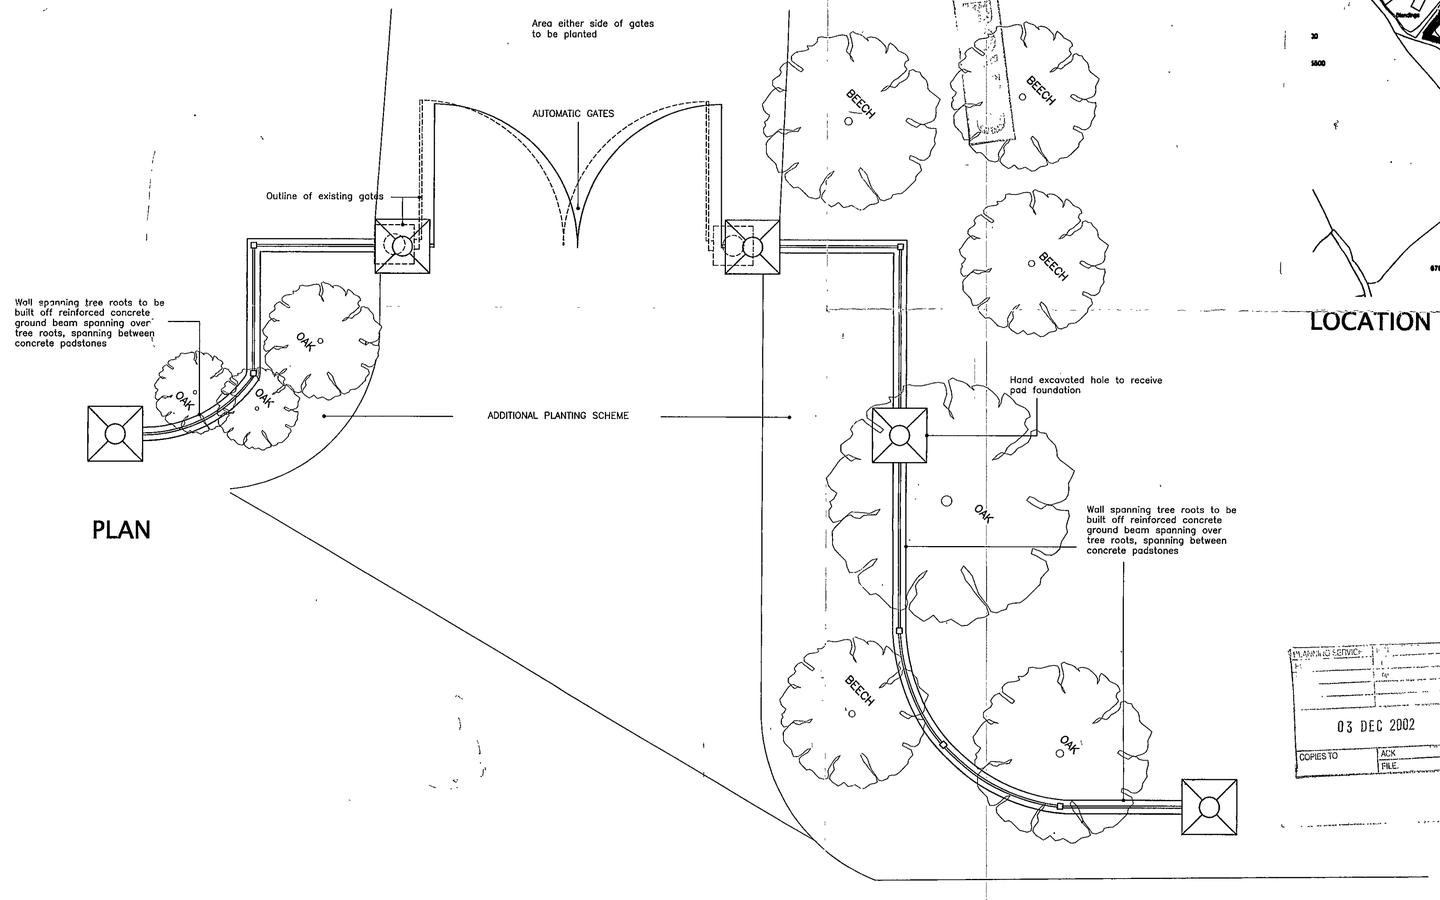

PLAN

© The tpa Design Company Ltd.

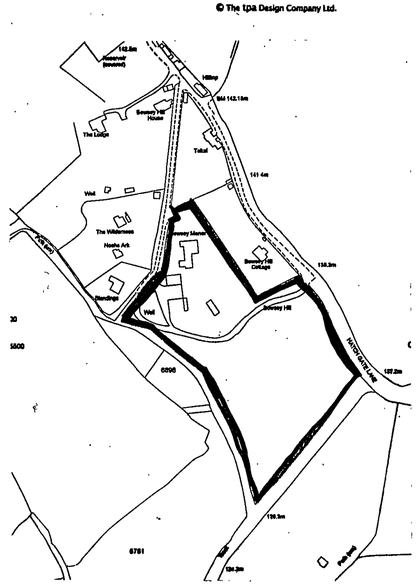

LOCATION PLAN 1:2500

PLANNING SERVICE
03 DEC 2002
COPIES TO ACK FILE

Rev B: Notes added (31.10.02)

tpa
Terry Platt Architects
33A St Lukes Road Maidenhead
Berkshire SL6 7DN
Tel. 01628 412388
Fax: 01628 412390
Email tpadesignco@aol.com

Client:
Roslea Investments Ltd

Job title:
Bowsey Manor
Crazies Hill

Drawing title:
Proposed Gates
Plan and Elevation

Scale:	Date:	Drawn by:
1:50	09/02	LAH/IJo

Drawing no:	Rev:
909/10	B

planning supervisors project management interior design landscape architects architects The tpa Design Company Ltd

03.12.2002 7543

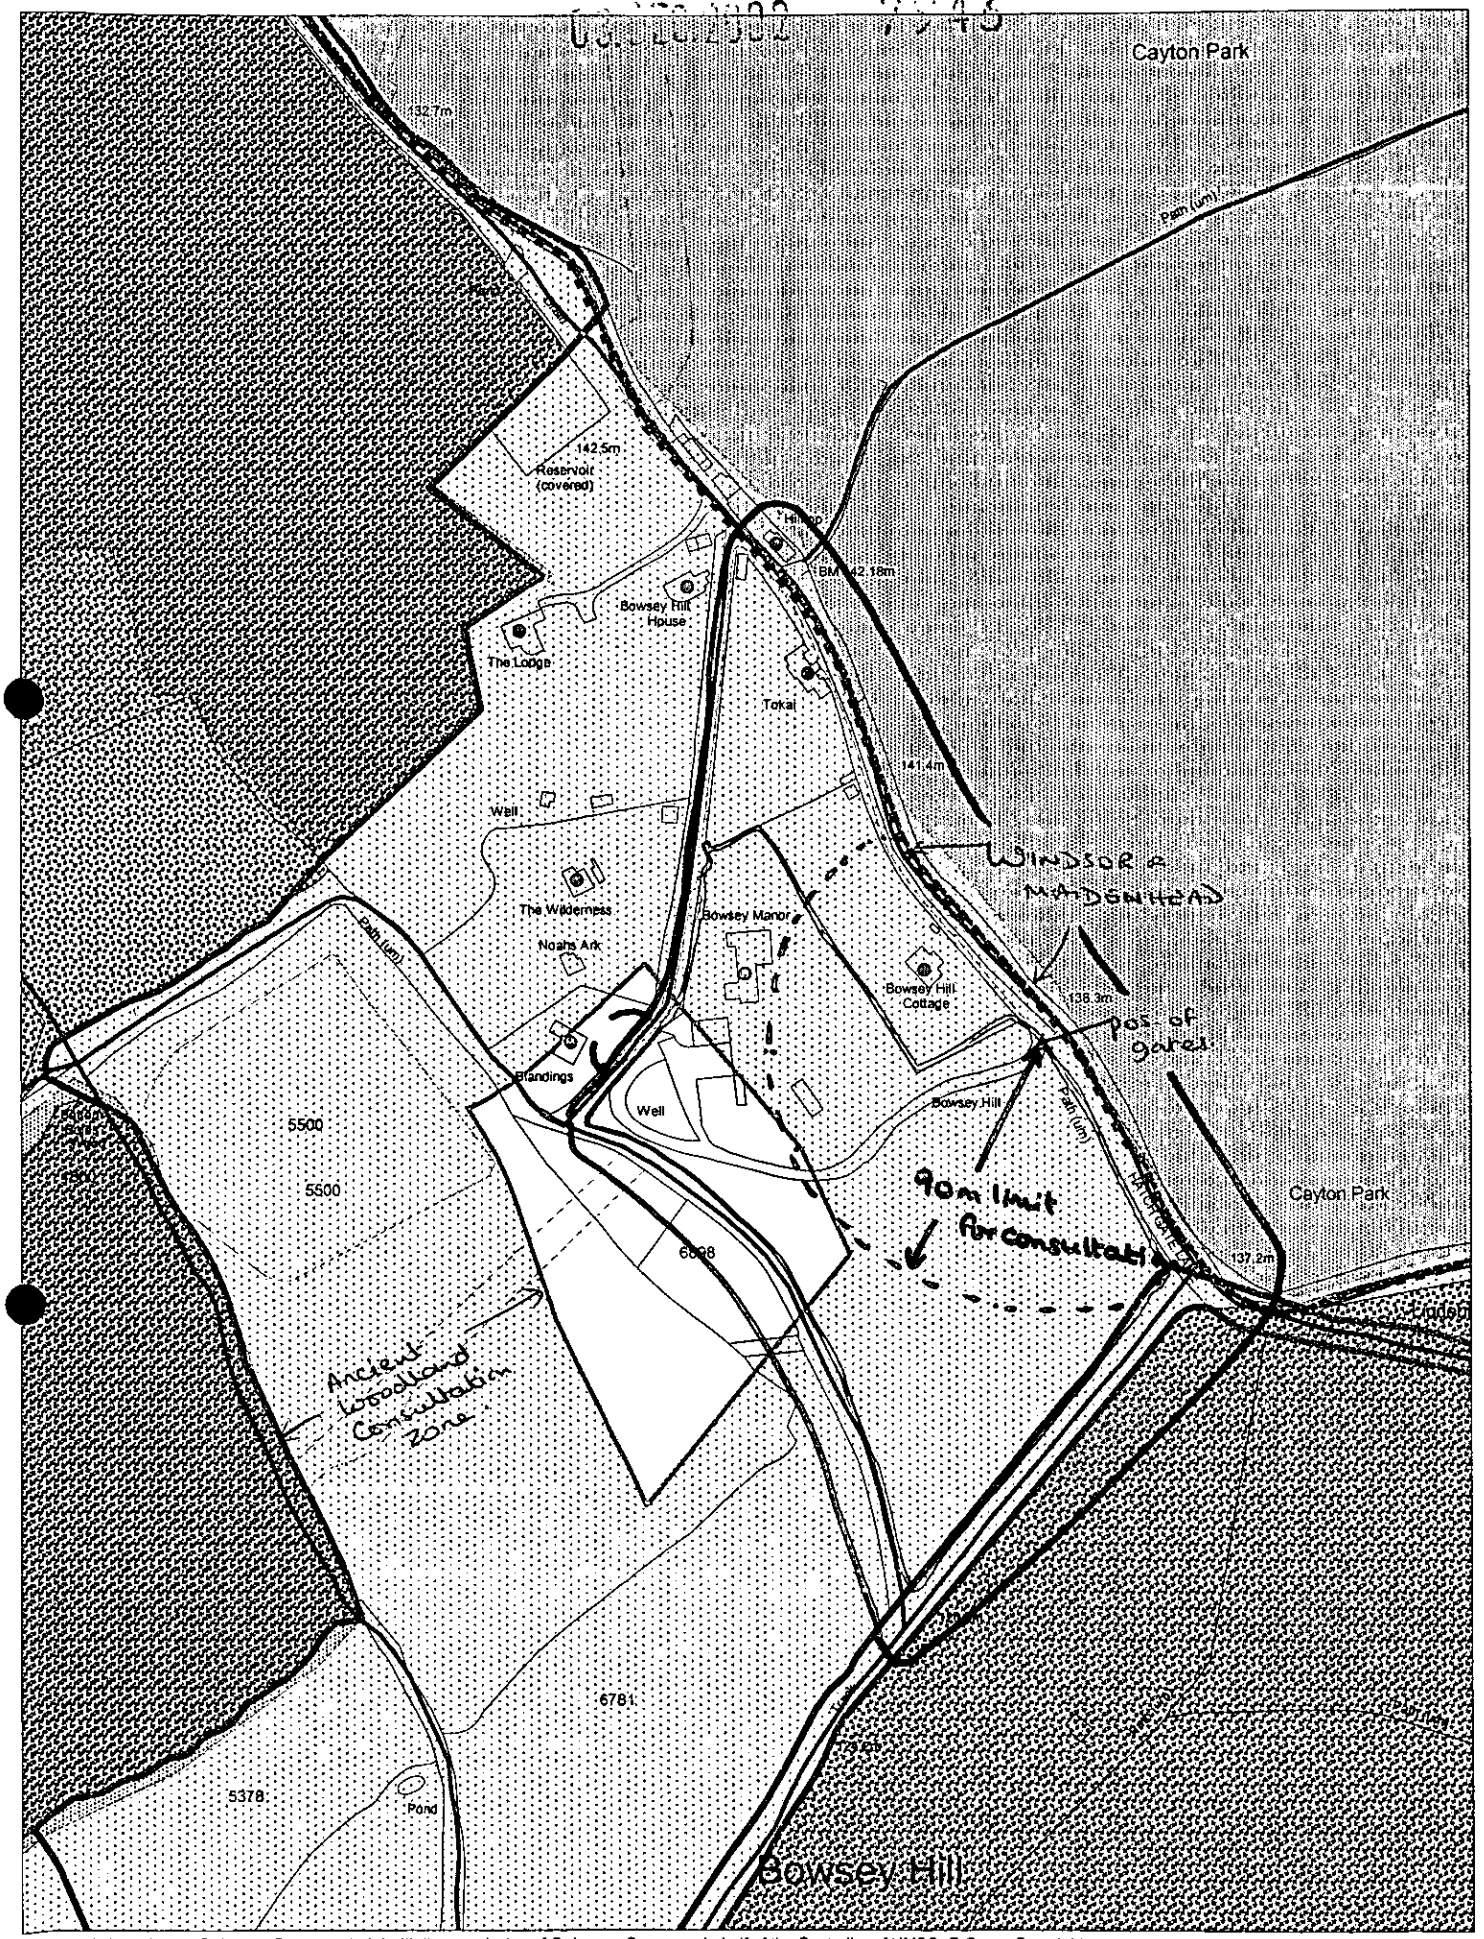

This map is based upon Ordnance Survey material with the permission of Ordnance Survey on behalf of the Controller of HMSO. © Crown Copyright.
Unauthorised reproduction infringes Crown Copyright and may lead to prosecution or civil proceedings.Wokingham District Council Licence LA086134

Development Control,Wokingham District Council.
11 November 2002

Scale: 1 : 2500

N
W E
S

© The tpa Design Company Ltd.

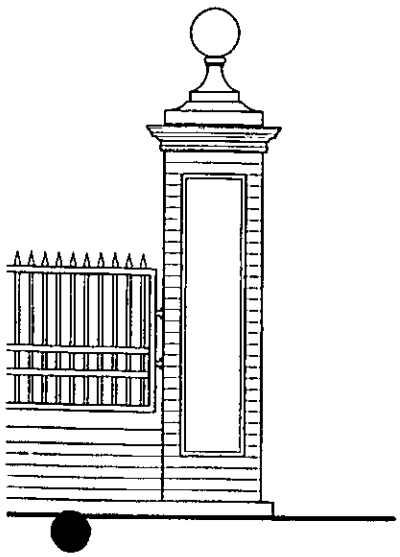

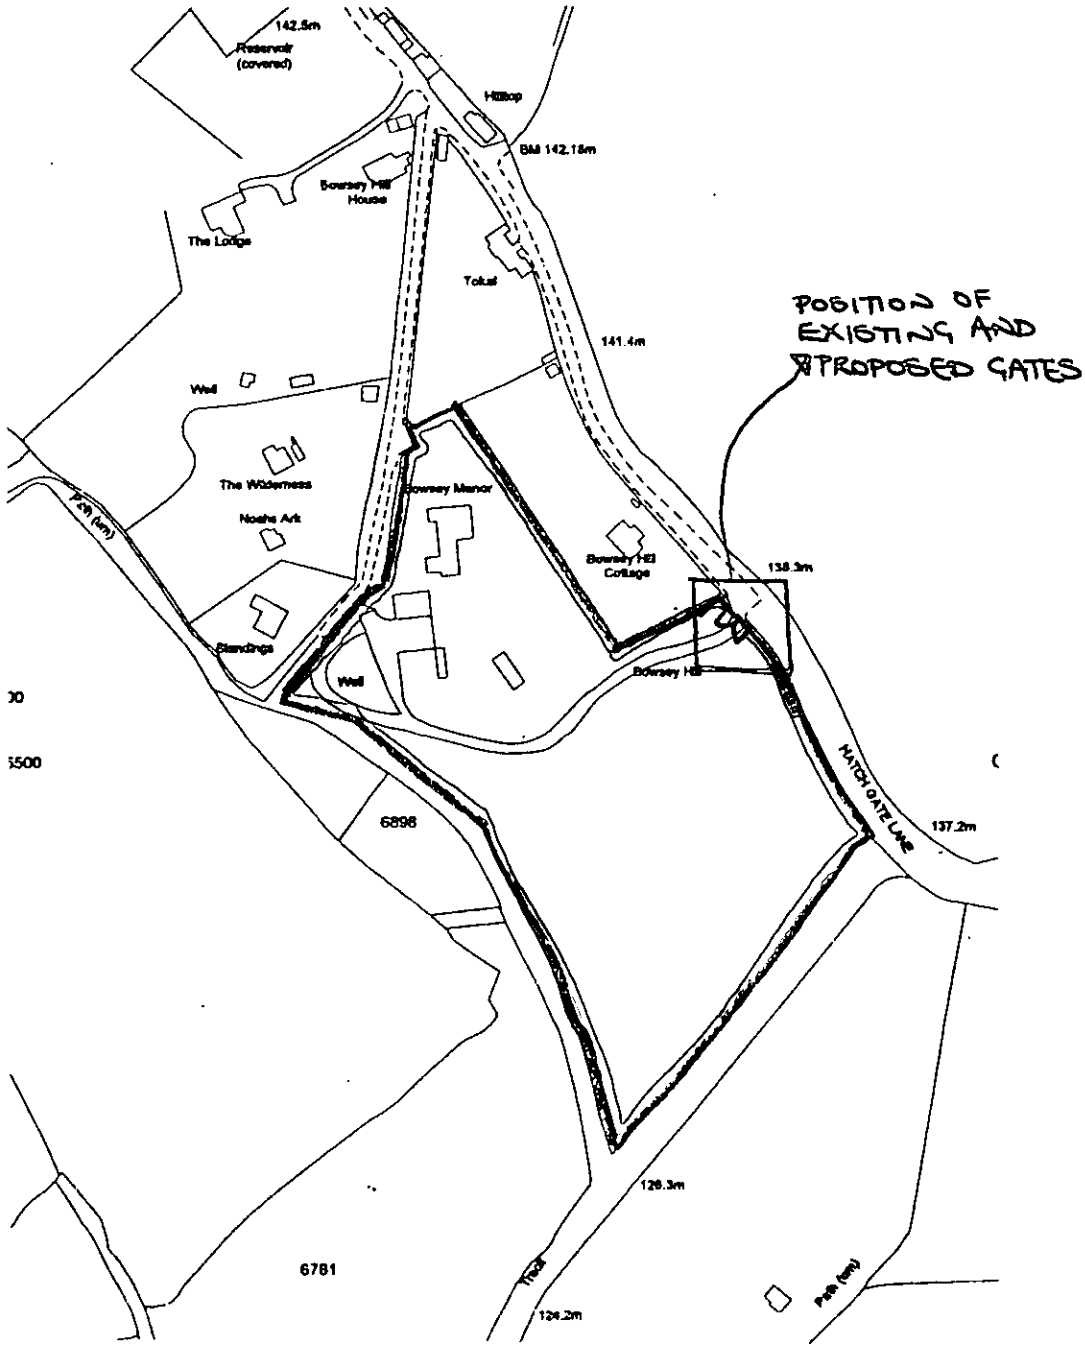

LOCATION PLAN 1:2500

PLANNING SERVICES	HPT
POL	TLS
DC	ENF
P	

03 DEC 2002

Rev B: Notes added (31.10.02)

tpa

Terry Platt Architects

planning supervisors

receive

nning tree roots to be
reinforced concrete
beam spanning over

© The tpa Design Company Ltd.

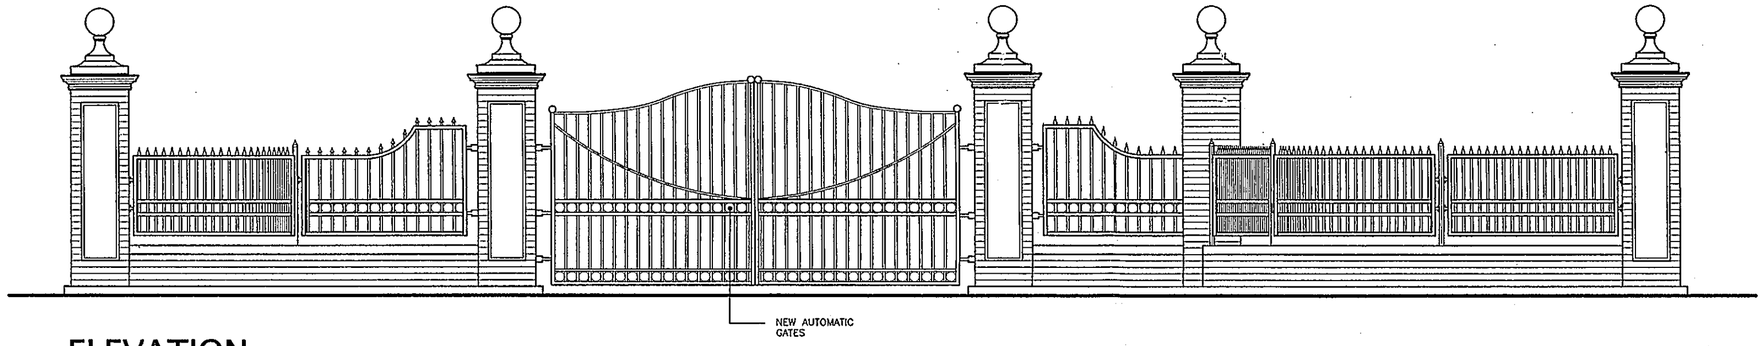

ELEVATION

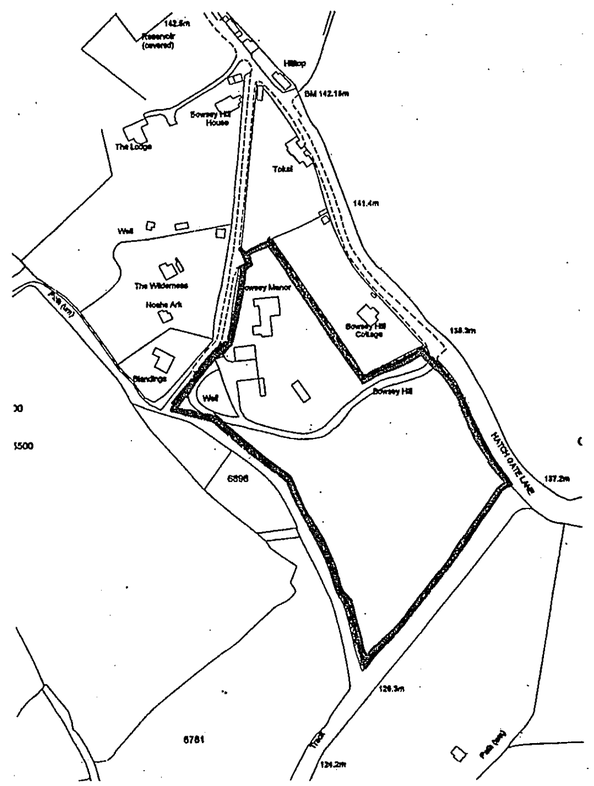

LOCATION PLAN 1:2500

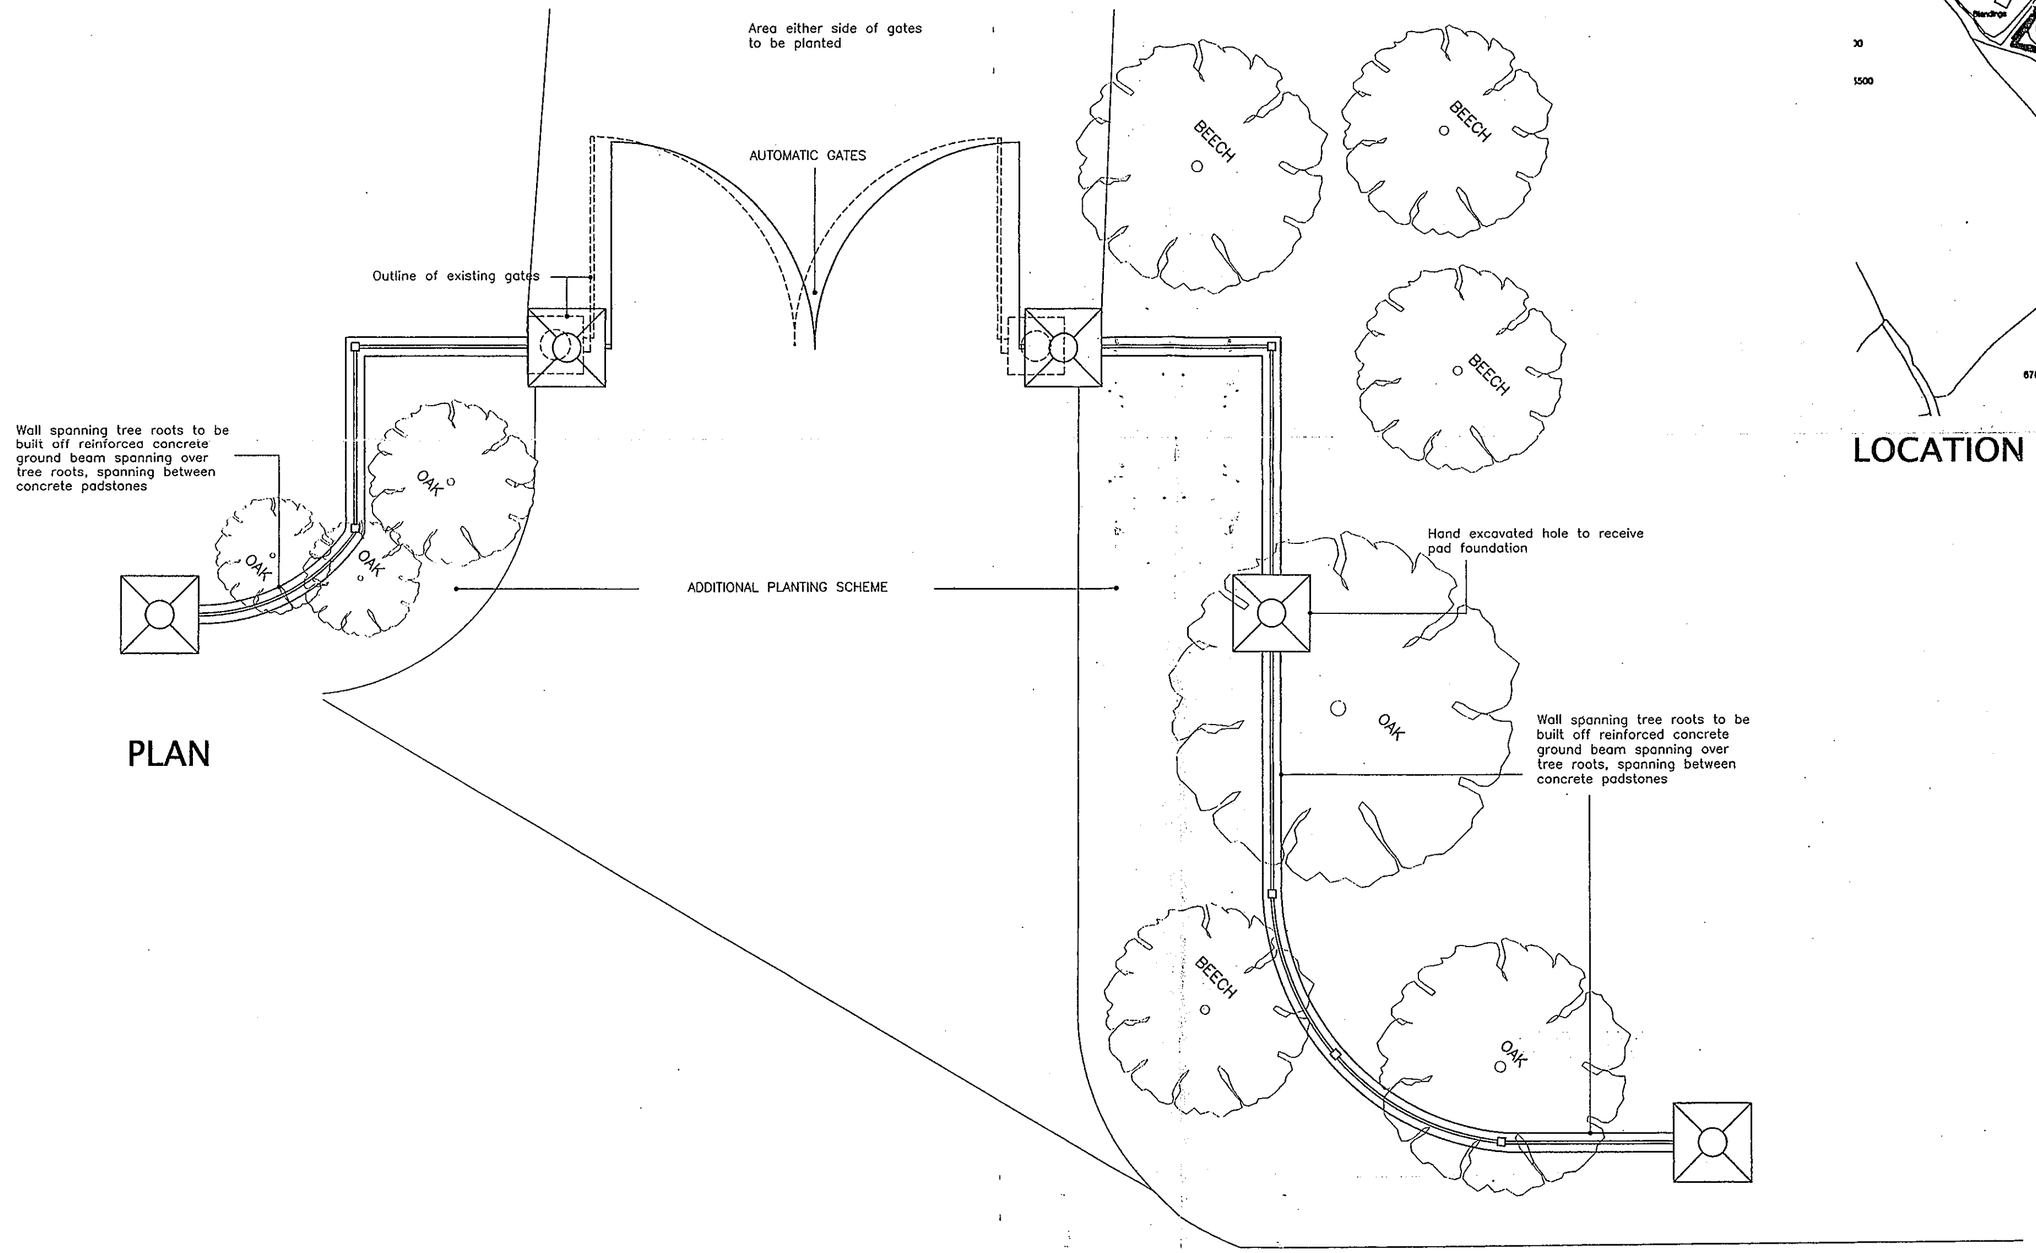

PLAN

Rev B: Notes added (31.10.02)

The tpa Design Company Ltd architects landscape architects interior design project management planning supervisors

tpa

Terry Platt Architects
33A St Lukes Road Maidenhead
Berkshire SL6 7DN
Tel. 01628 412388
Fax: 01628 412390
Email tpadesignco@aol.com

Client:
Roslea Investments Ltd

Job title:
Bowsey Manor
Crazies Hill

Drawing title:
Proposed Gates
Plan and Elevation

Scale:	Date:	Drawn by:
1:50	09/02	LAH/ijo

Drawing no:	Rev:
909/10	B

03.10.2002 7943