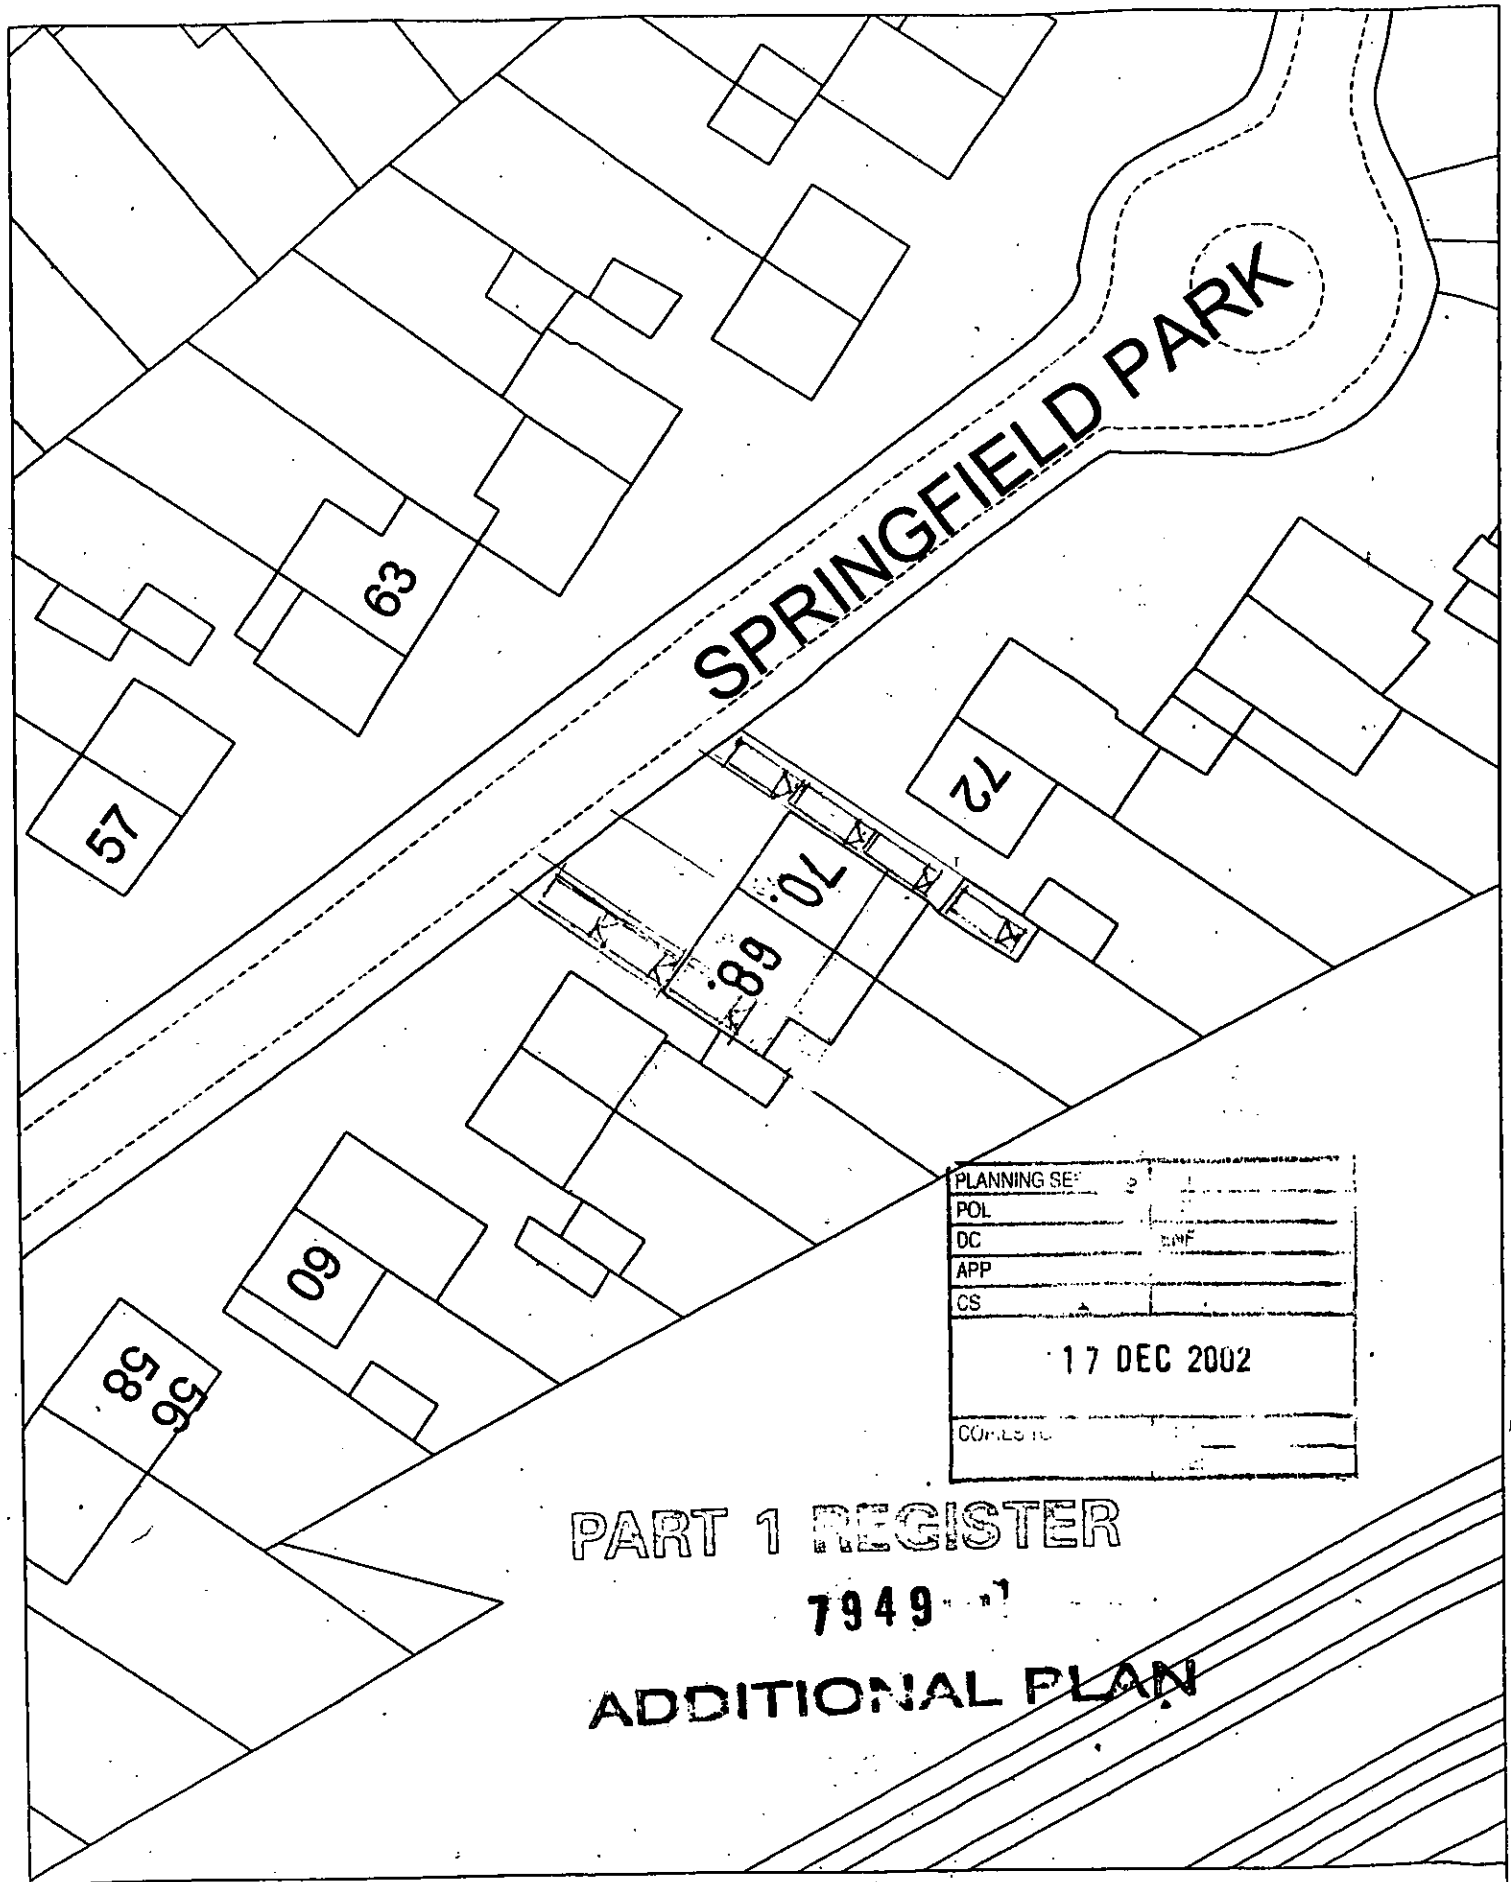


PLANNING SE
POL
DC
APP
CS
17 DEC 2002
COMMENTS

PART 1 REGISTER

7949

ADDITIONAL PLAN

Site Plan, Scale: 1 to 500


This copy has been produced specifically for the map return scheme purposes only. No further copies may be made.

This map is reproduced from Ordnance Survey material with the permission of Ordnance Survey on behalf of the Controller of HMSO Office. © Crown Copyright. Wokingham District Council, Licence No. LA086134

Date: 8 April 2002

N
W E
S

12.NOV.2002 7943

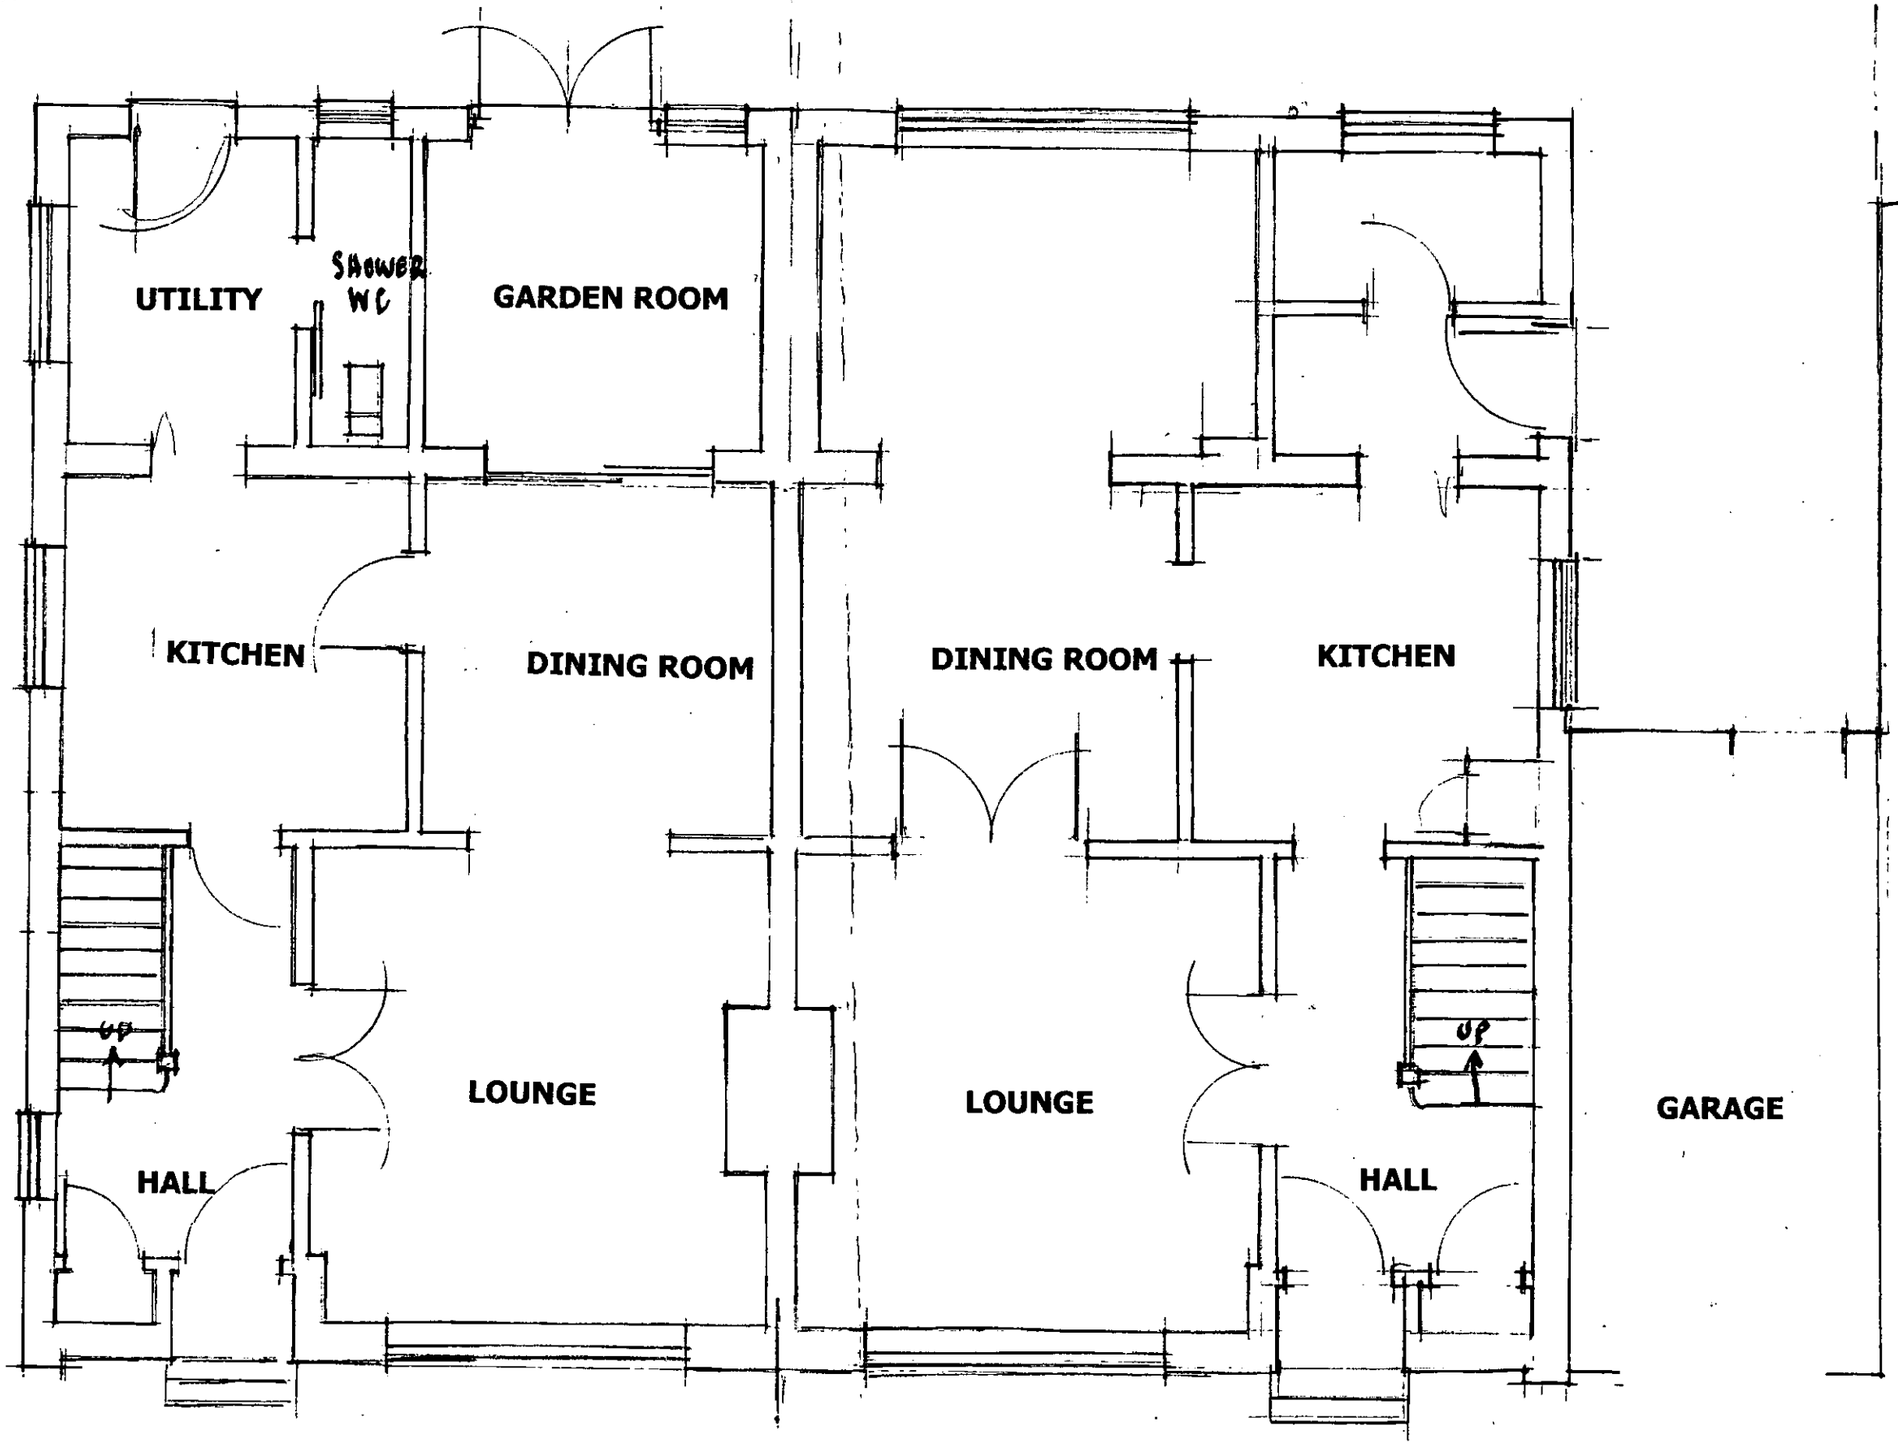


68 & 70 SPRINGFIELD PARK, TWYFORD


GROUND FLOOR PLANS AS EXISTING.

DRAWN: J CATER SCALE 1-50 NOVEMBER 2002

12.NOV.2002 7949

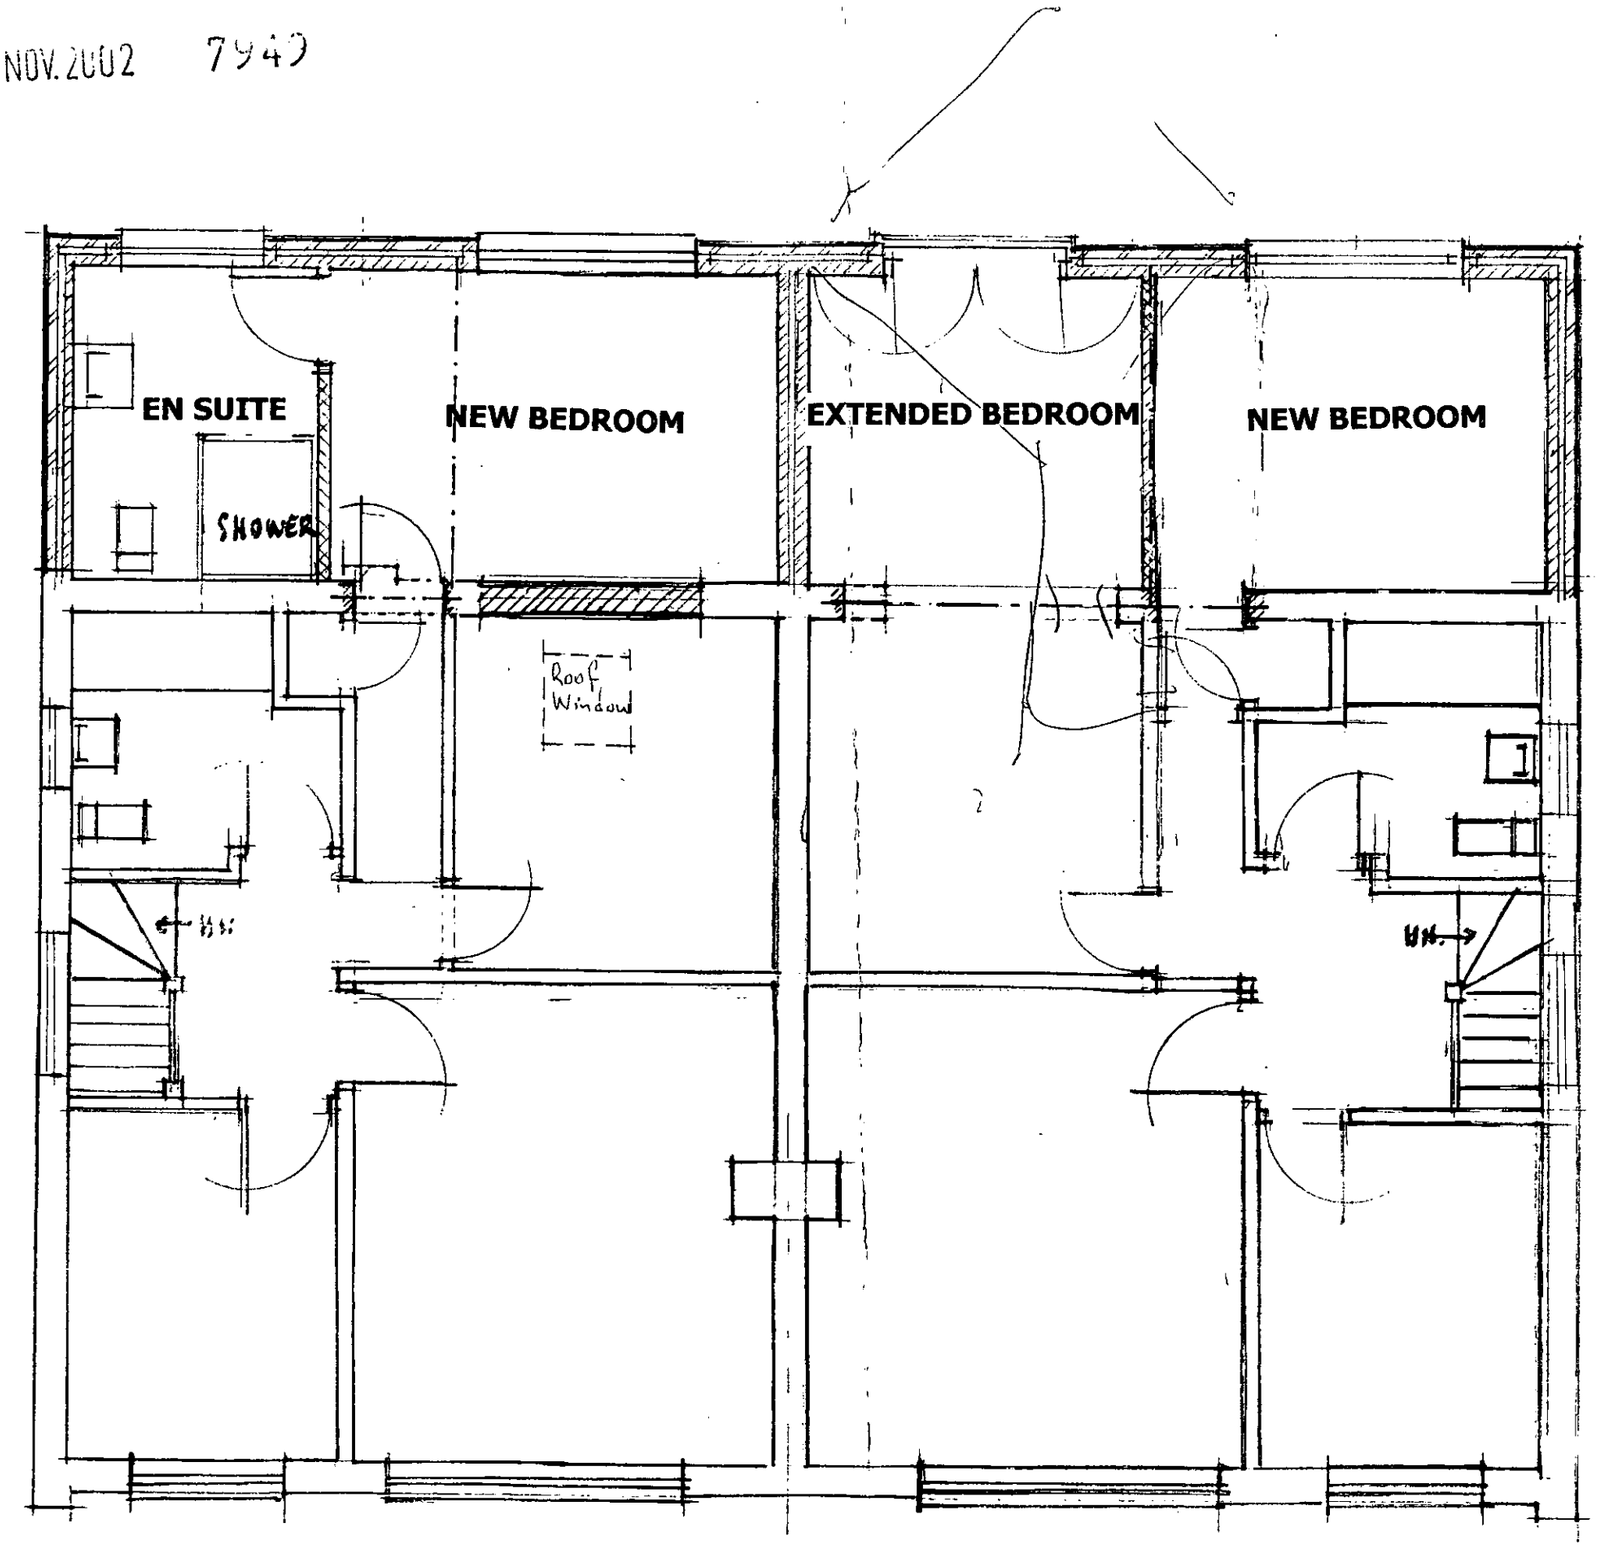

68 & 70 SPRINGFIELD PARK, TWYFORD
FIRST FLOOR PLANS
DRAWN: J CATER SCALE 1-50 NOVEMBER 2002

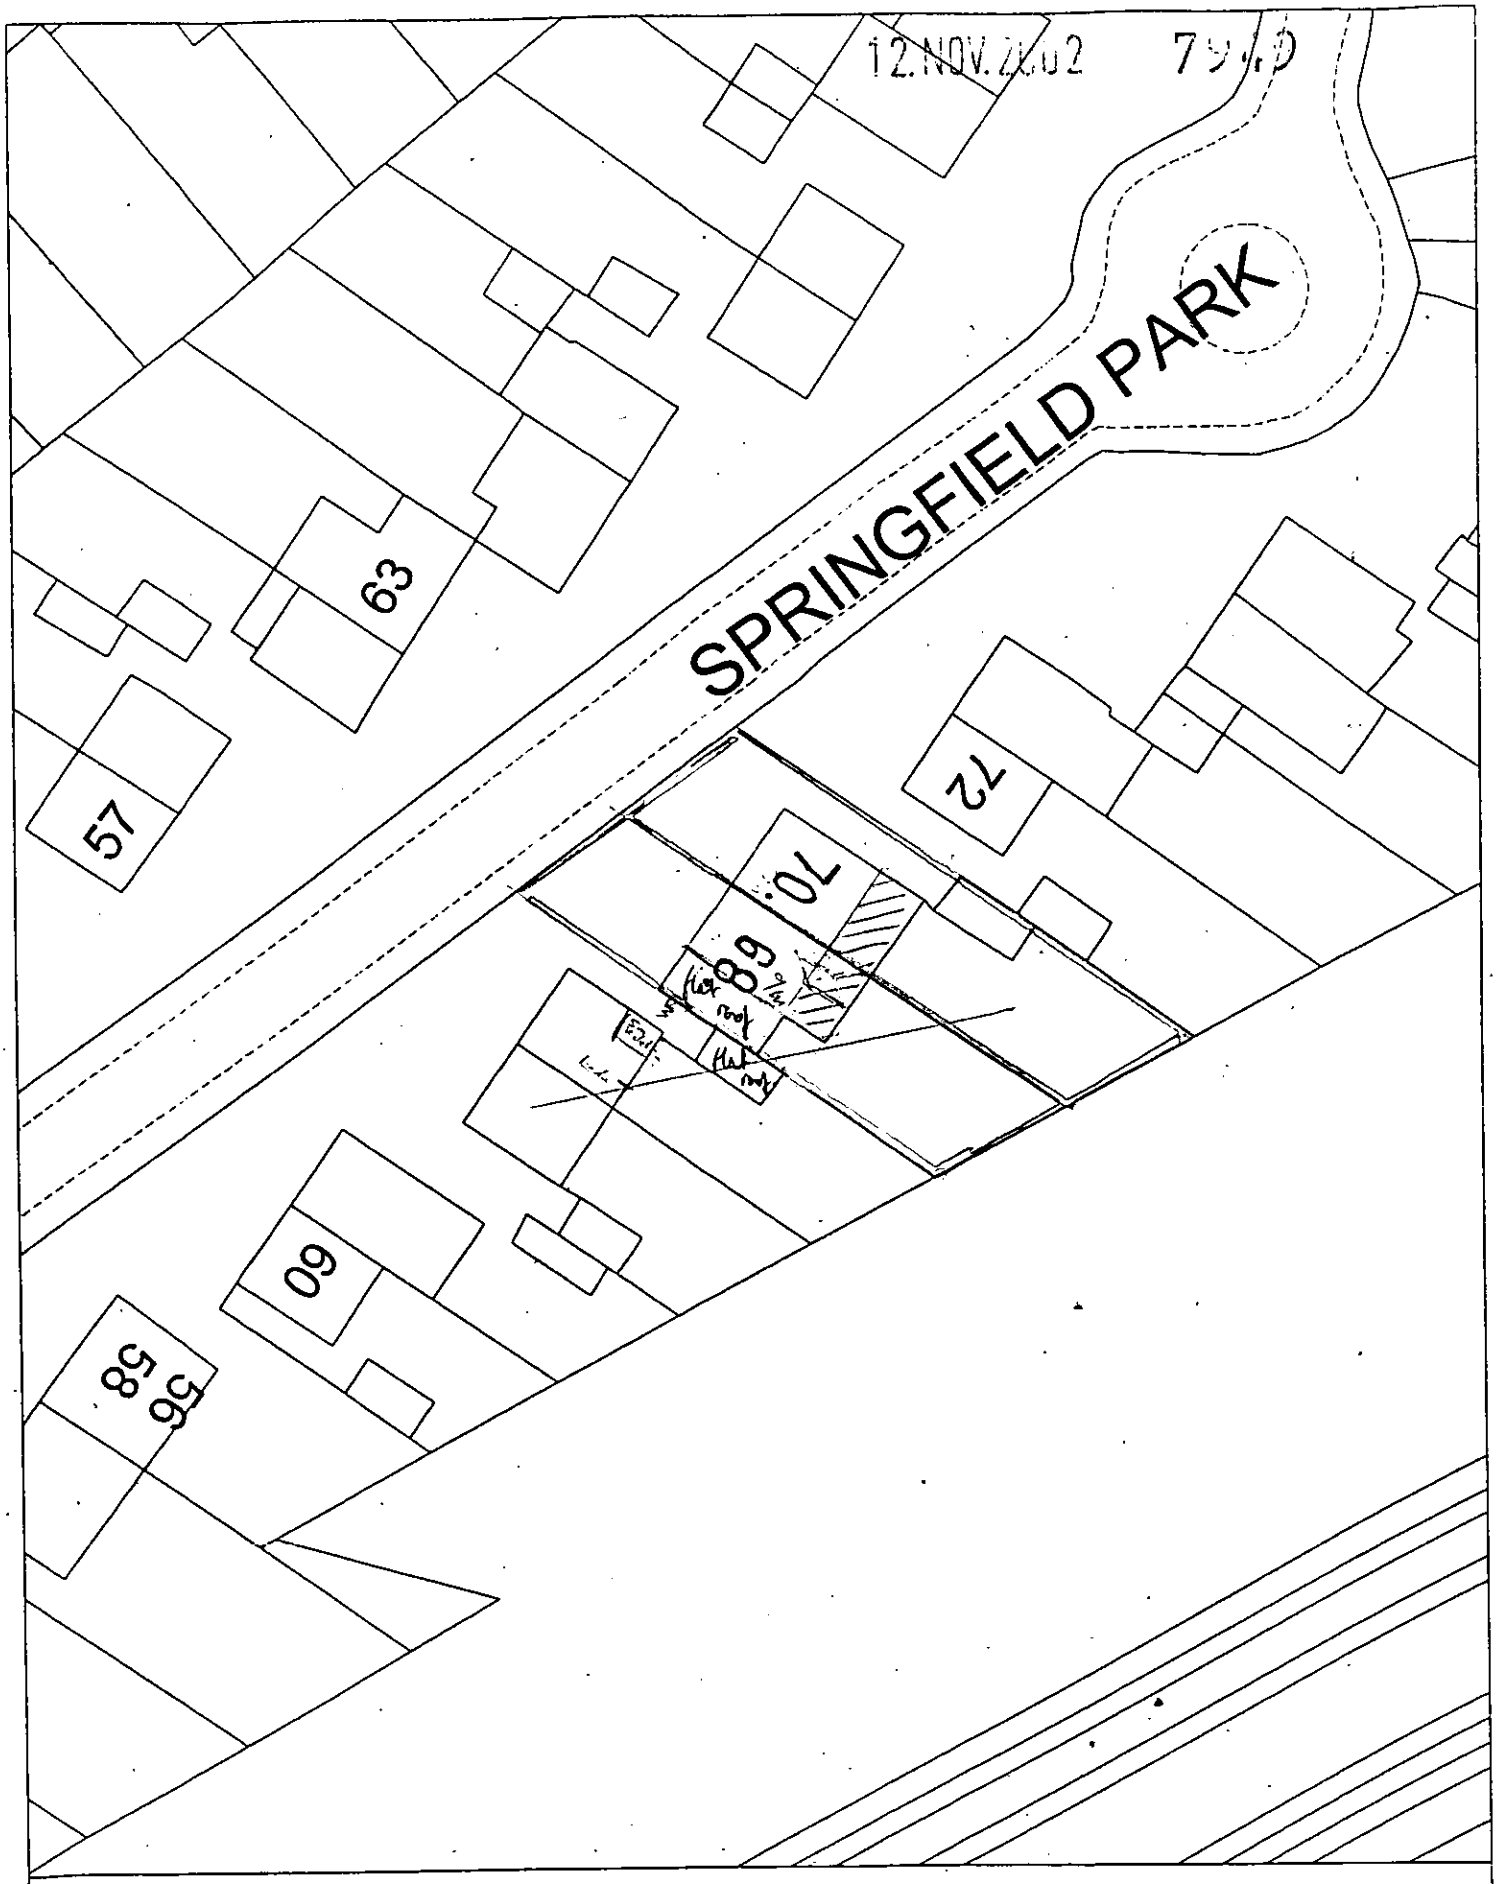

Site Plan, Scale: 1 to 500

This copy has been produced specifically for the map return scheme purposes only. No further copies may be made.

This map is reproduced from Ordnance Survey material with the permission of Ordnance Survey on behalf of the Controller of HMSO Office. © Crown Copyright. Wokingham District Council, Licence No. LA086134


Date: 8 April 2002

N
W E
S

12.NOV.2002 7949




NORTH WEST ELEVATION No 70 | 68

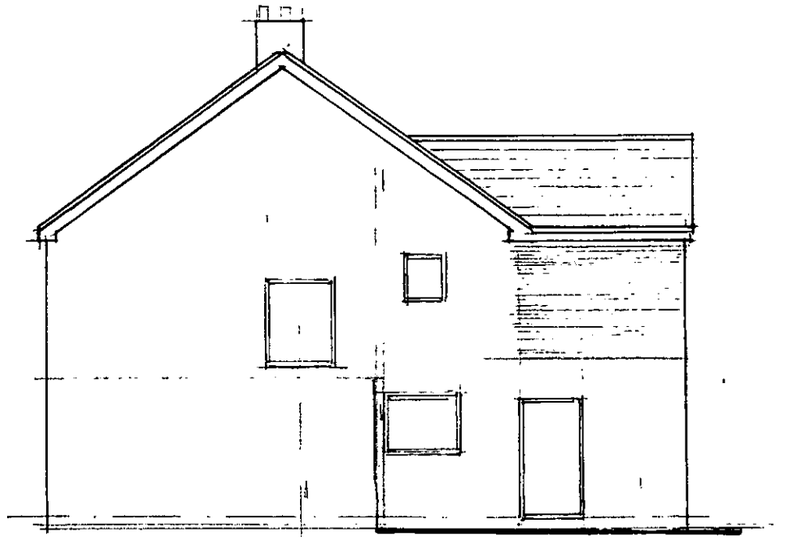

SOUTH WEST ELEVATION No 68



SOUTH EAST ELEVATION No 68 | 70

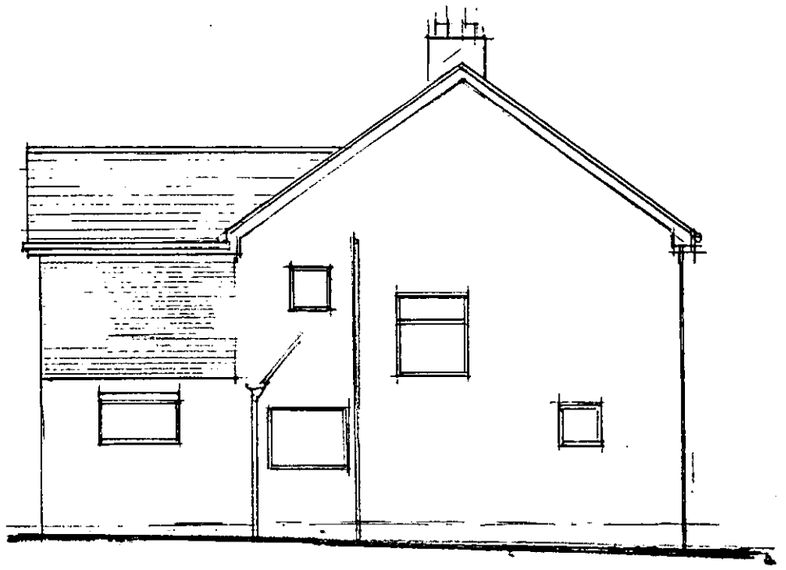


NORTH EAST ELEVATION No 70

68 & 70 SPRINGFIELD PARK, TWYFORD
ELEVATIONS

DRAWN: J CATER SCALE 1-100 NOVEMBER 2002

12.NOV.2002 7949

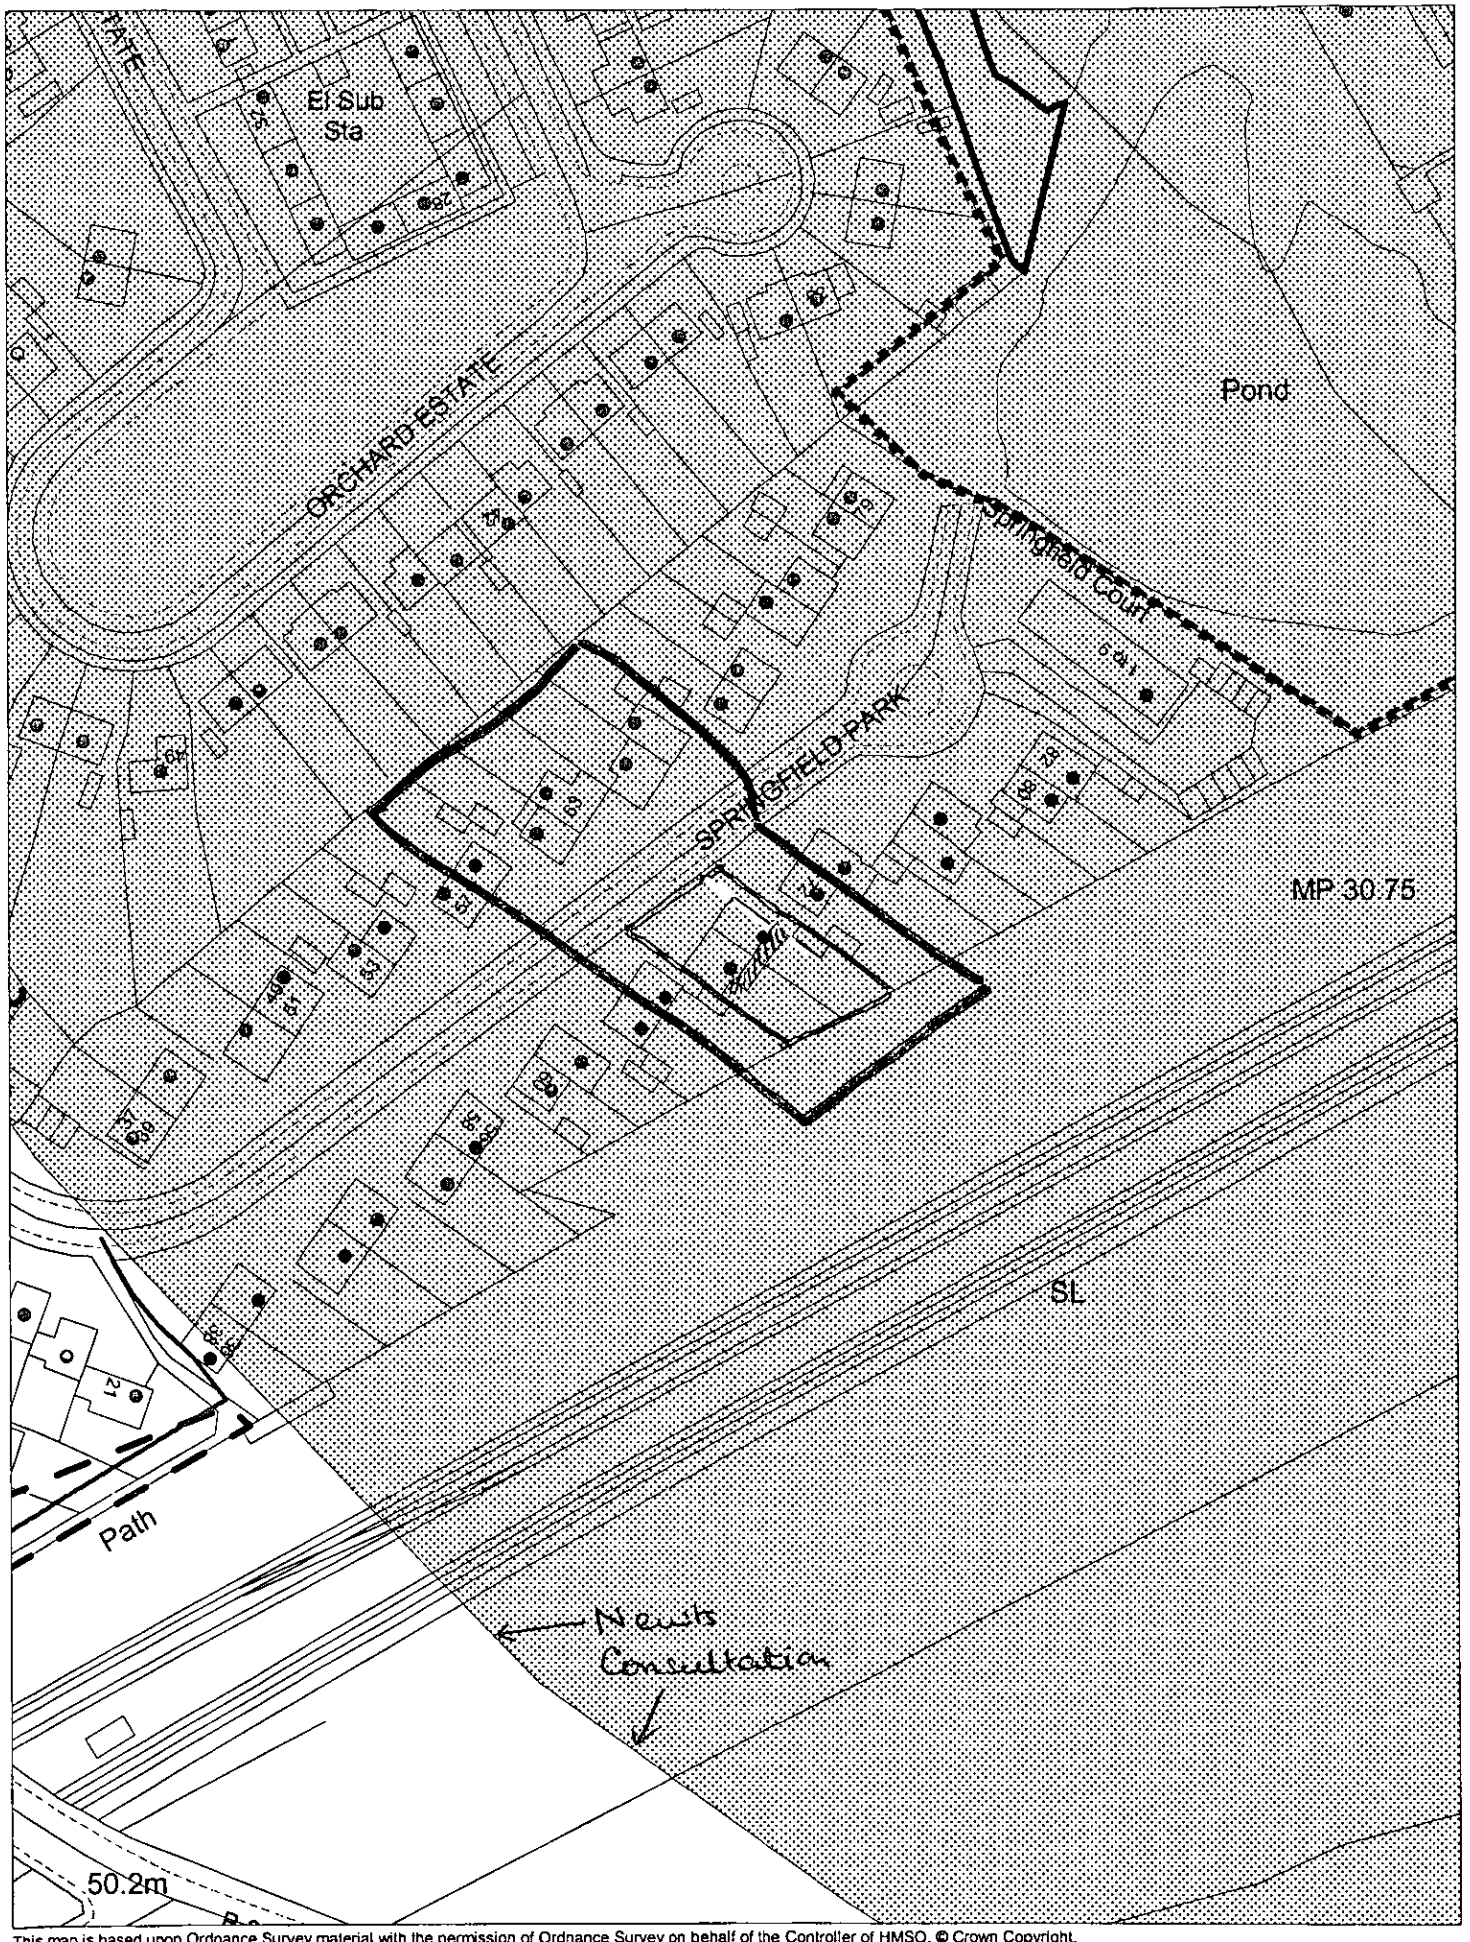


This map is based upon Ordnance Survey material with the permission of Ordnance Survey on behalf of the Controller of HMSO. © Crown Copyright. Unauthorised reproduction infringes Crown Copyright and may lead to prosecution or civil proceedings.Wokingham District Council Licence LA086134

Development Control,Wokingham District Council.
15 November 2002

Scale: 1 : 1250

N
W E
S

12 NOV 2012 7942

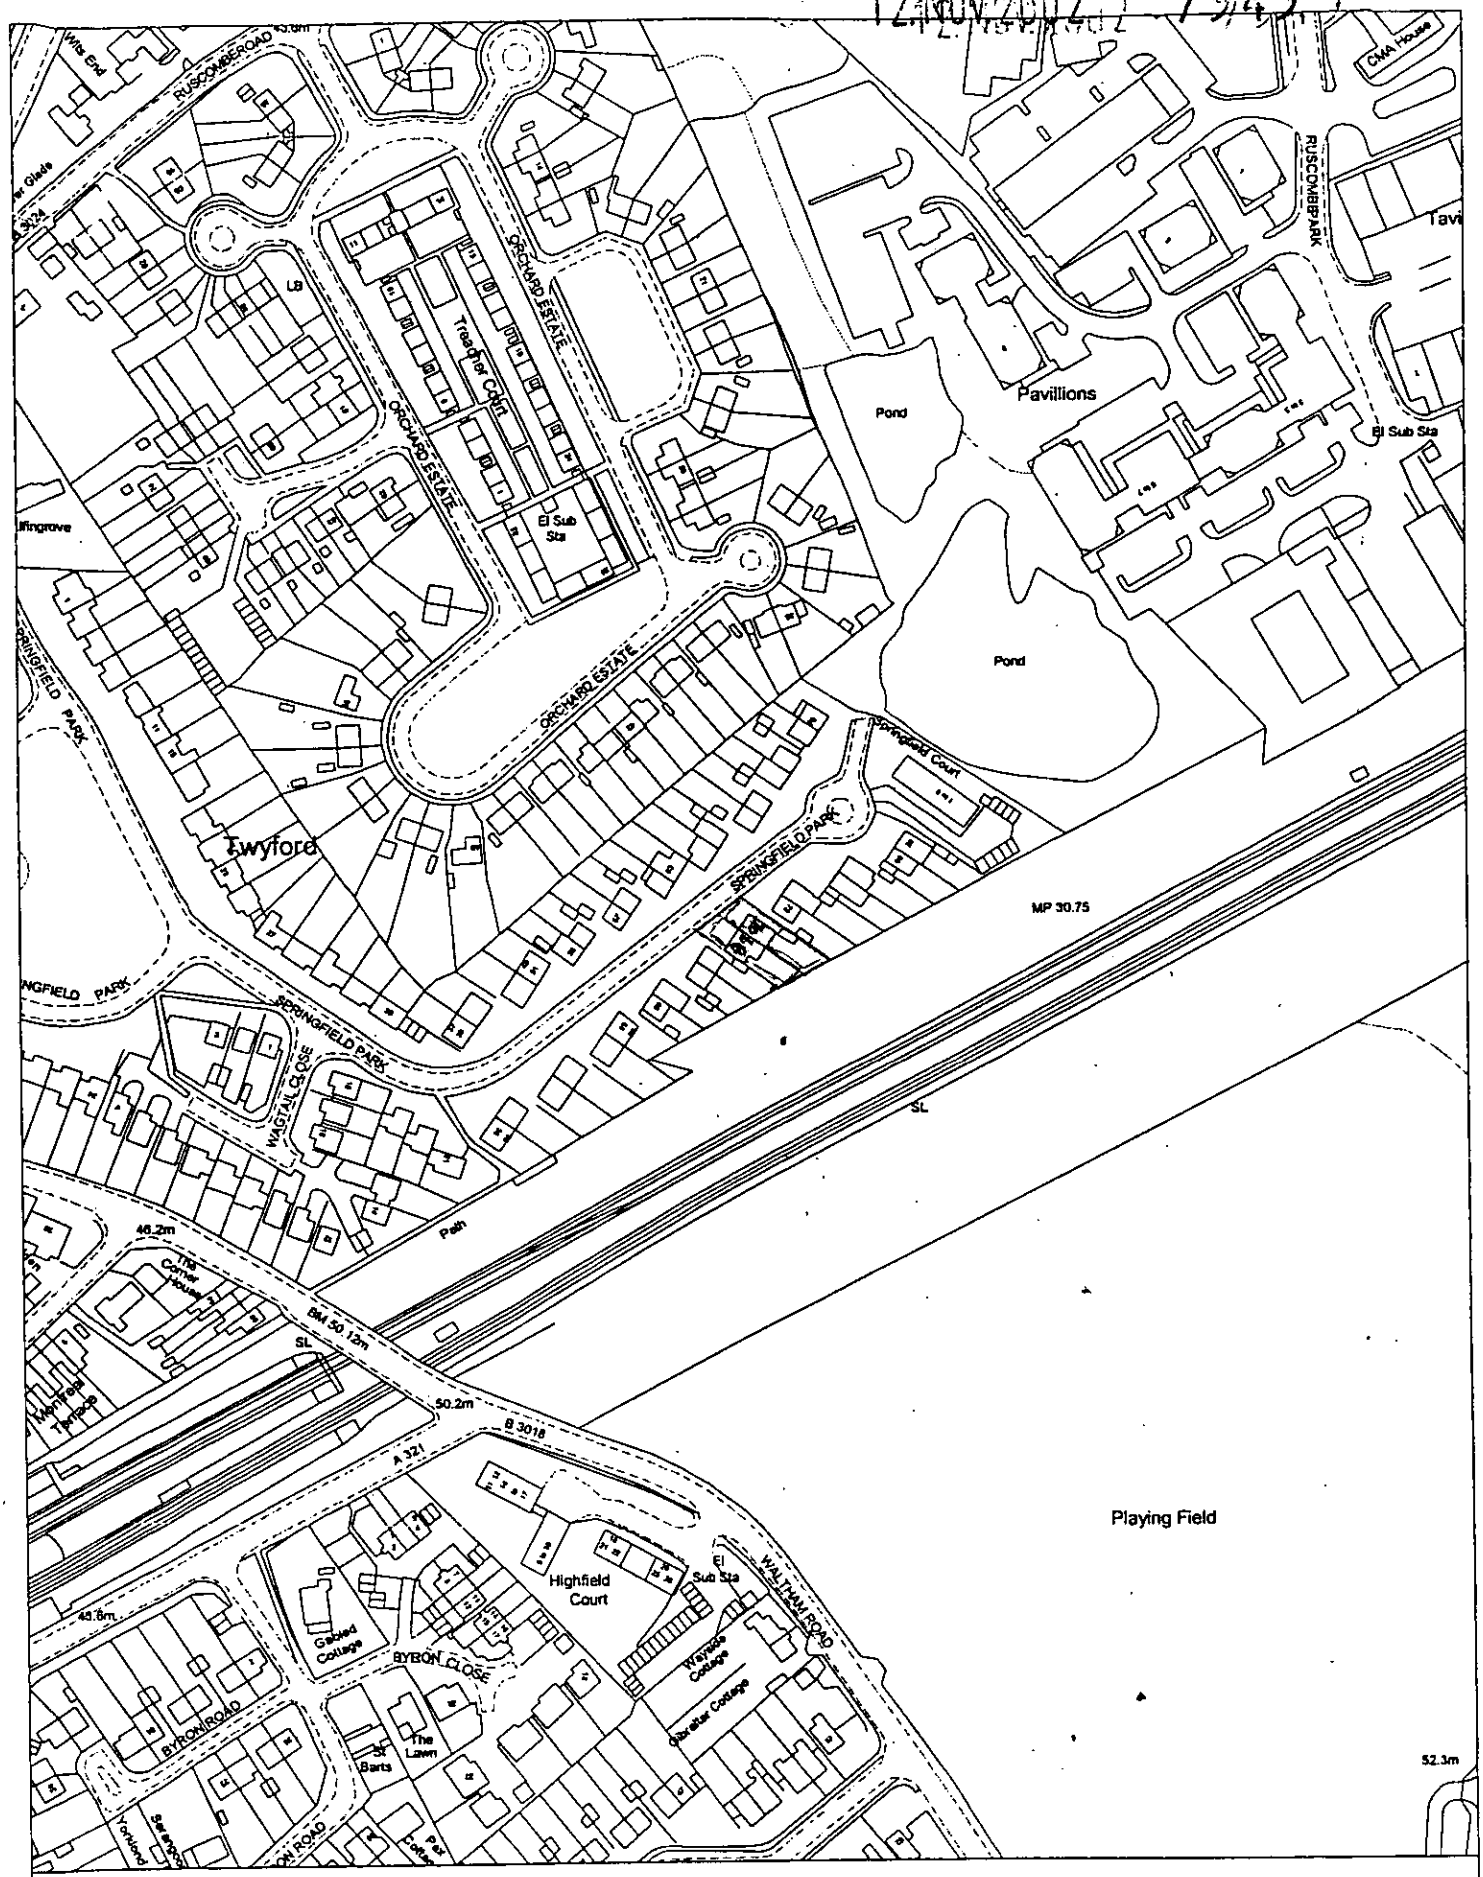

Site Plan, Scale: 1 to 2500

This copy has been produced specifically for the map return scheme purposes only. No further copies may be made.

This map is reproduced from Ordnance Survey material with the permission of Ordnance Survey on behalf of the Controller of HMSO Office. © Crown Copyright. Wokingham District Council, Licence No. LA086134


Date: 8 April 2002

N
W E
S

12.NOV.2002 7949




NORTH WEST ELEVATION No 70 | 68

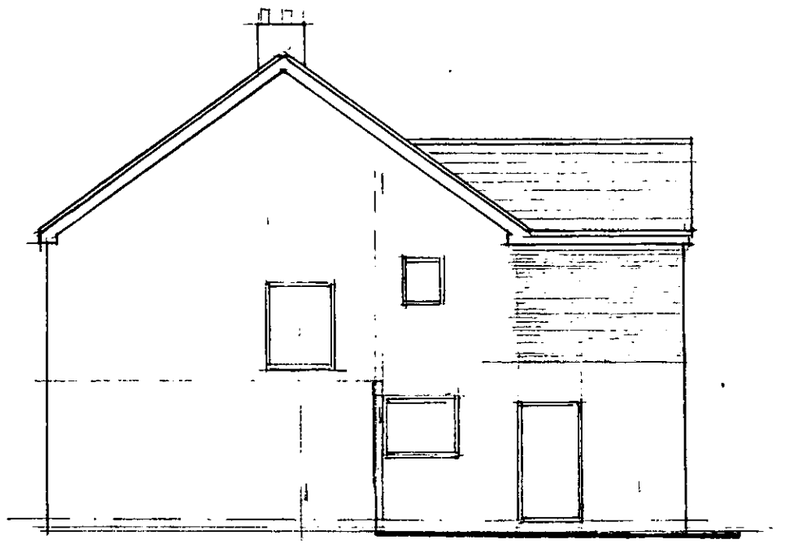

SOUTH WEST ELEVATION No 68



SOUTH EAST ELEVATION No 68 | 70

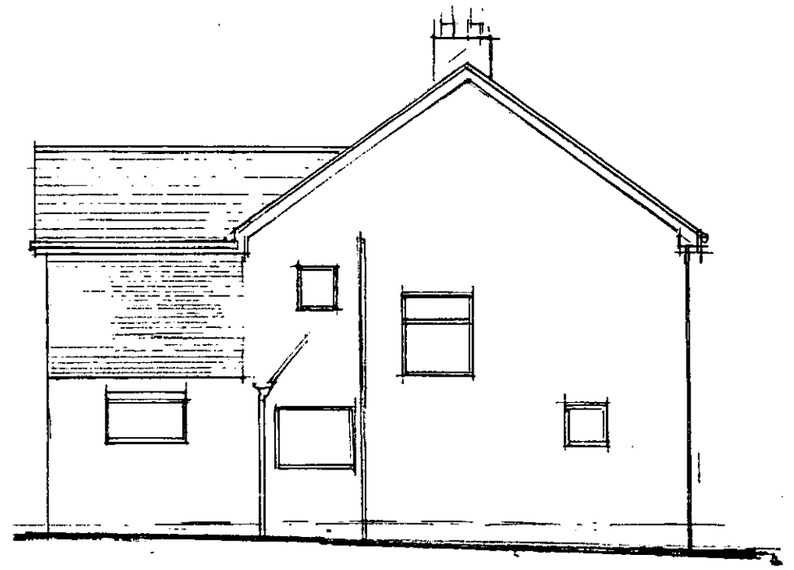


NORTH EAST ELEVATION No 70

68 & 70 SPRINGFIELD PARK, TWYFORD
ELEVATIONS


DRAWN: J CATER SCALE 1-100 NOVEMBER 2002

12.NOV.2002 7949

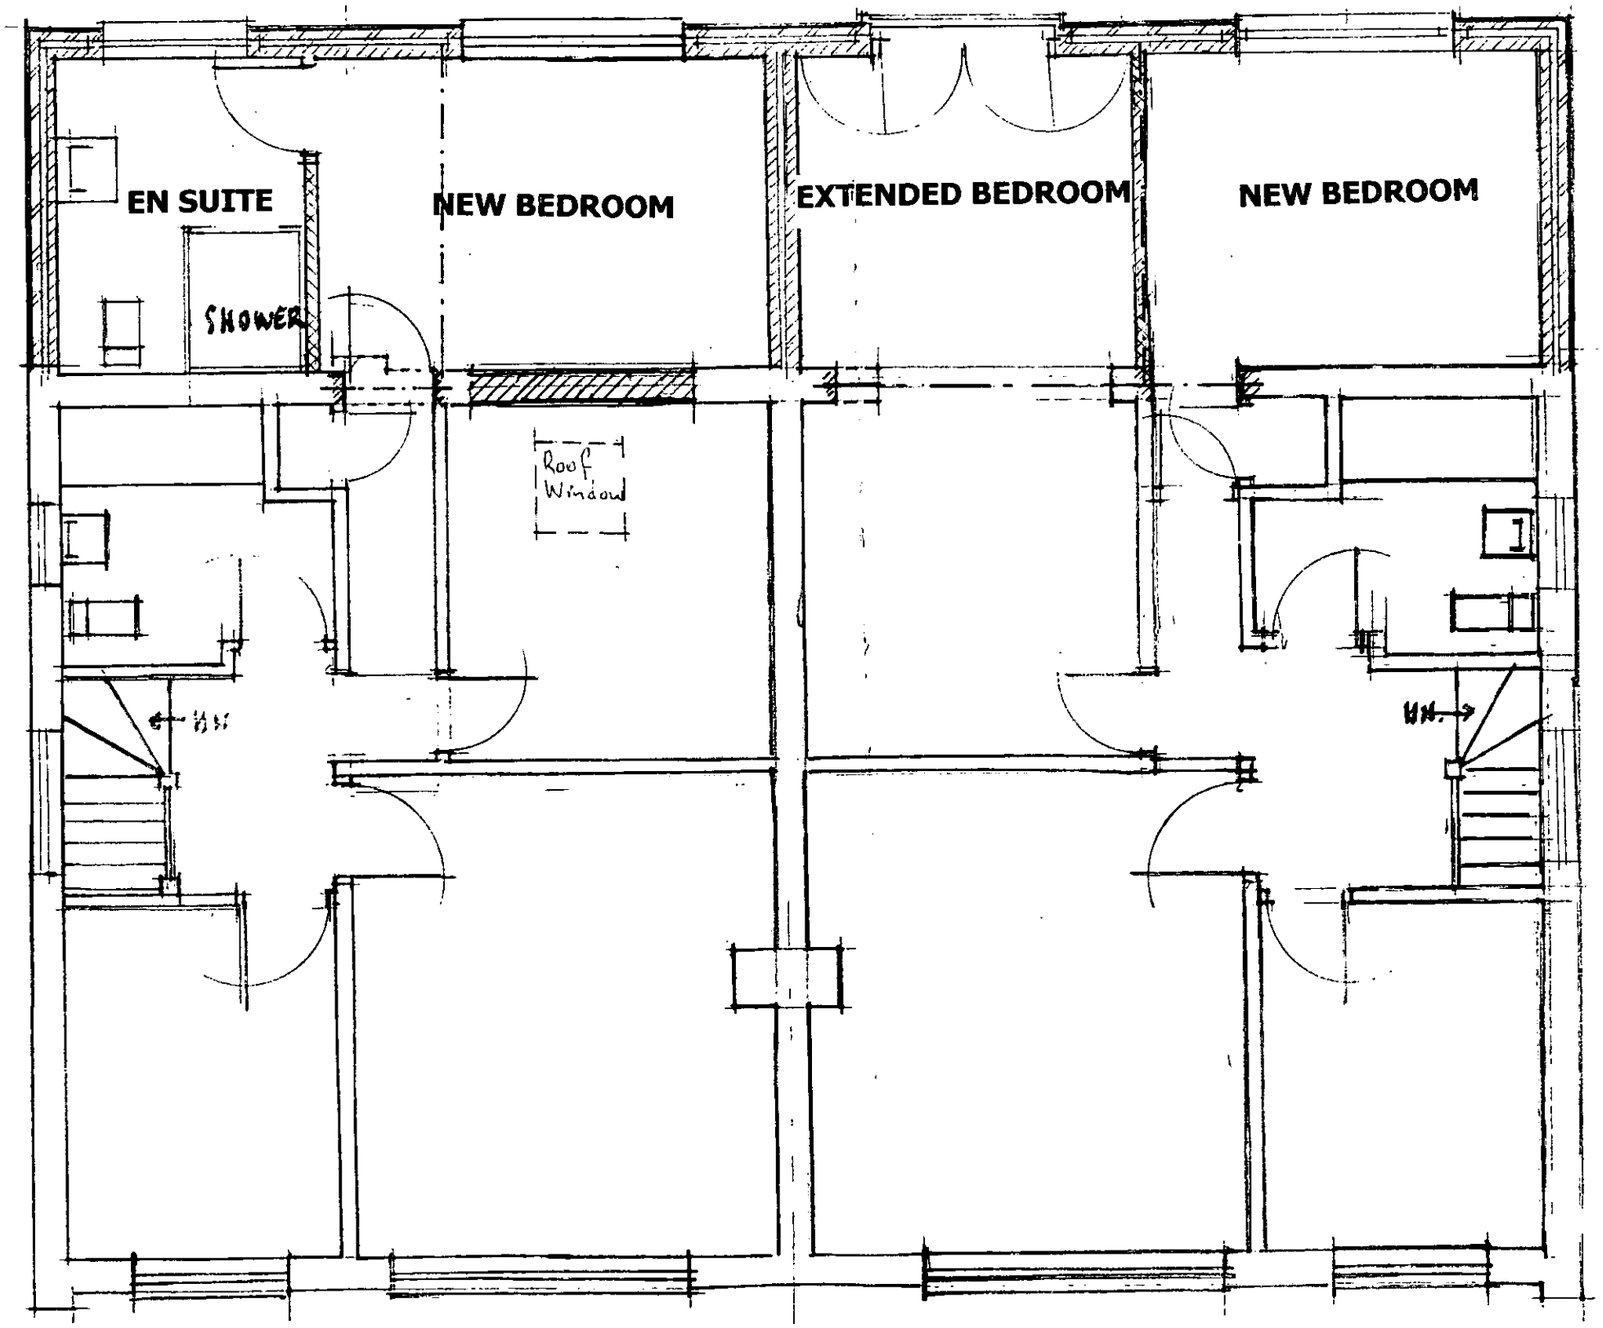

68 & 70 SPRINGFIELD PARK, TWYFORD
FIRST FLOOR PLANS
DRAWN: J CATER SCALE 1-50 NOVEMBER 2002


12. NOV. 2002 7949

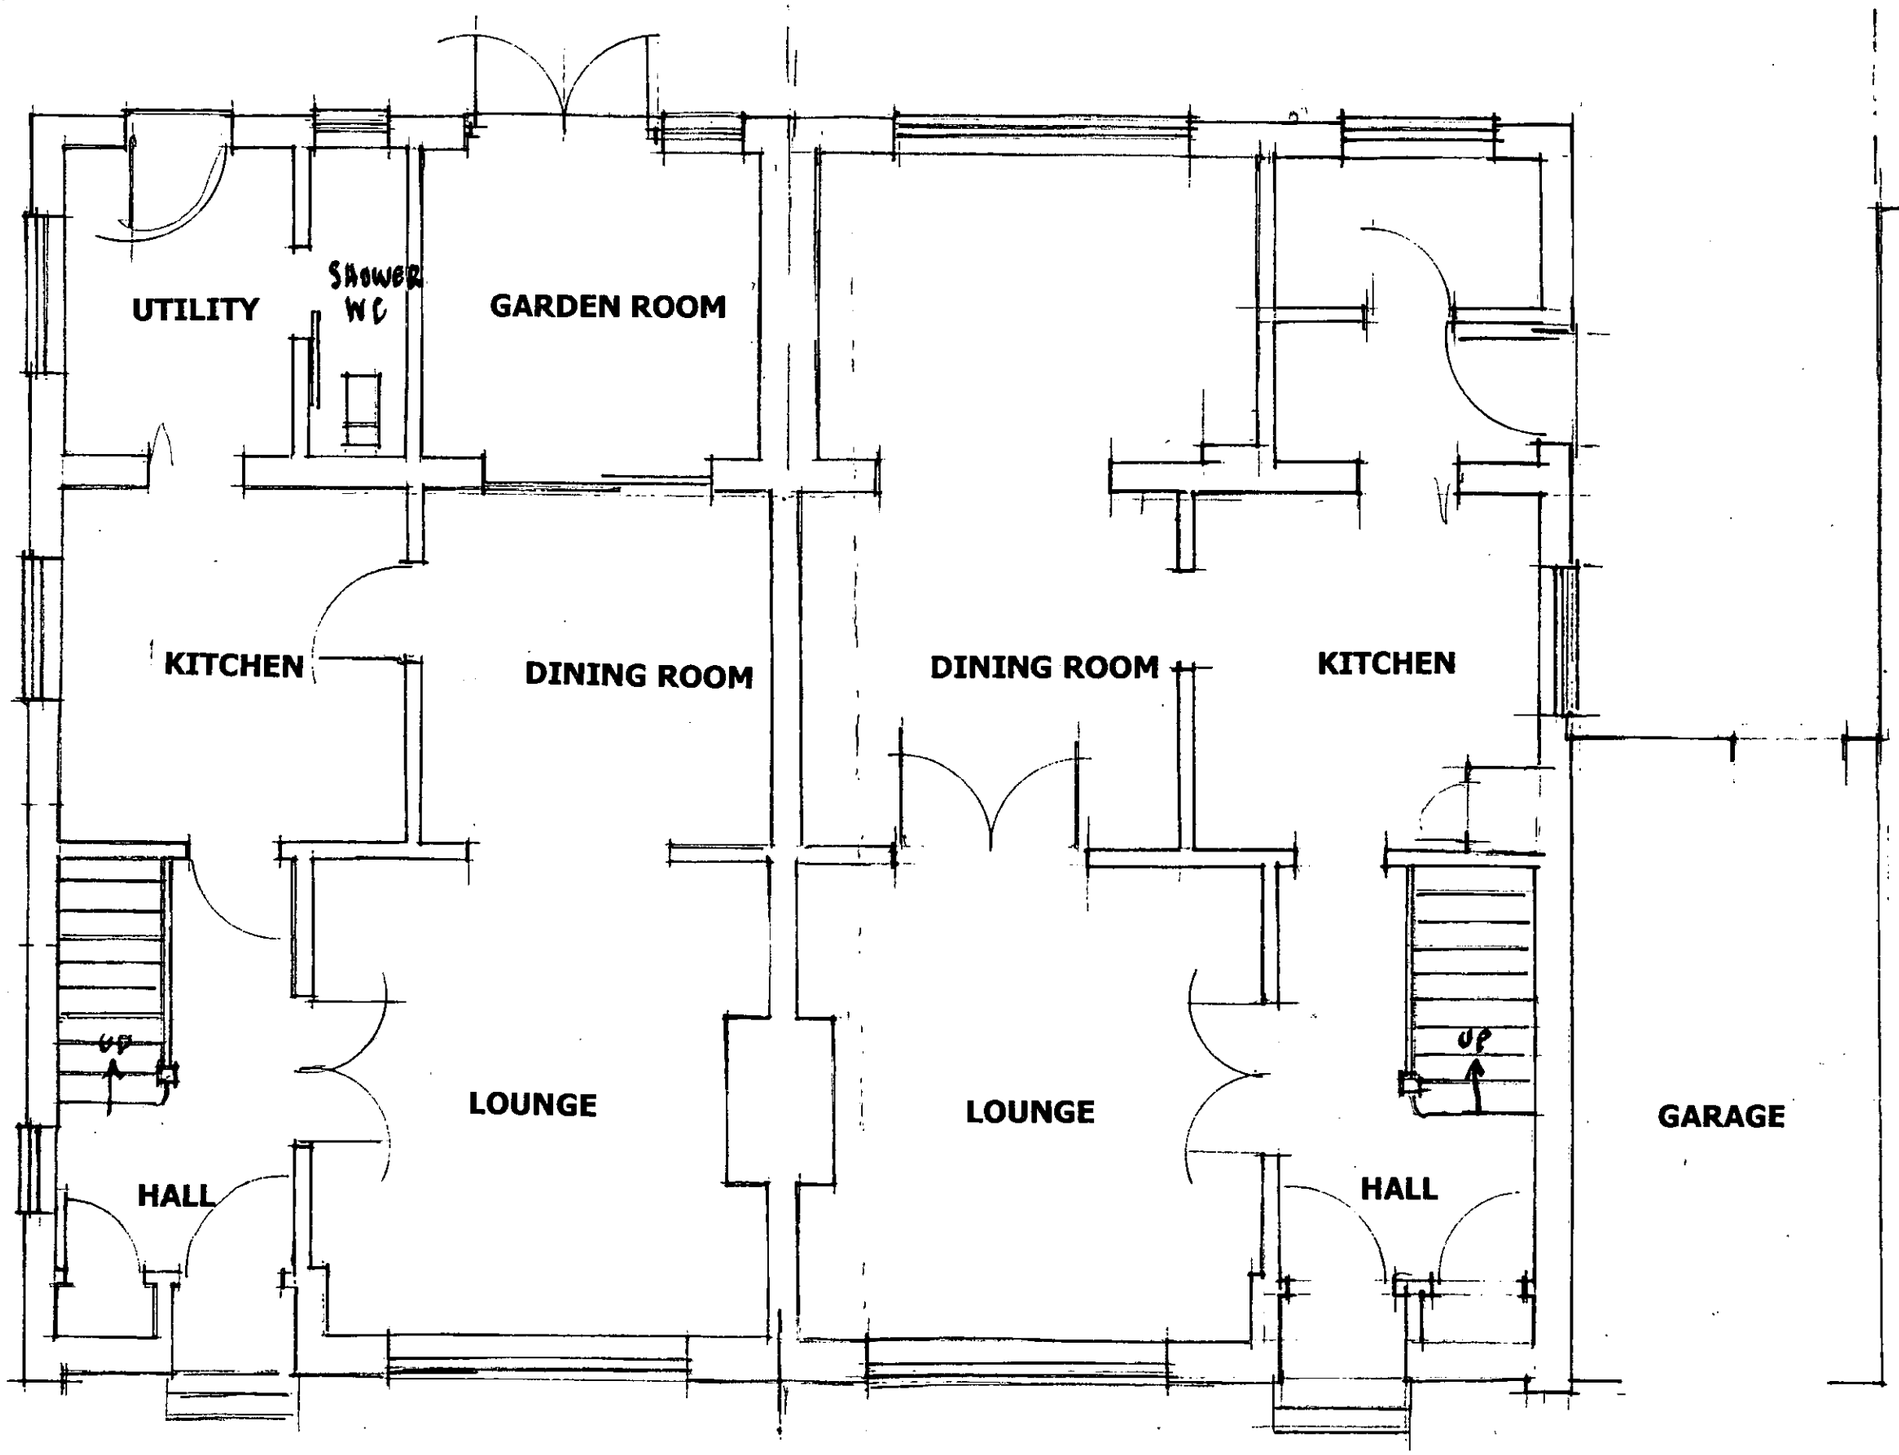

68 & 70 SPRINGFIELD PARK, TWYFORD

GROUND FLOOR PLANS AS EXISTING.

DRAWN: J CATER SCALE 1-50 NOVEMBER 2002

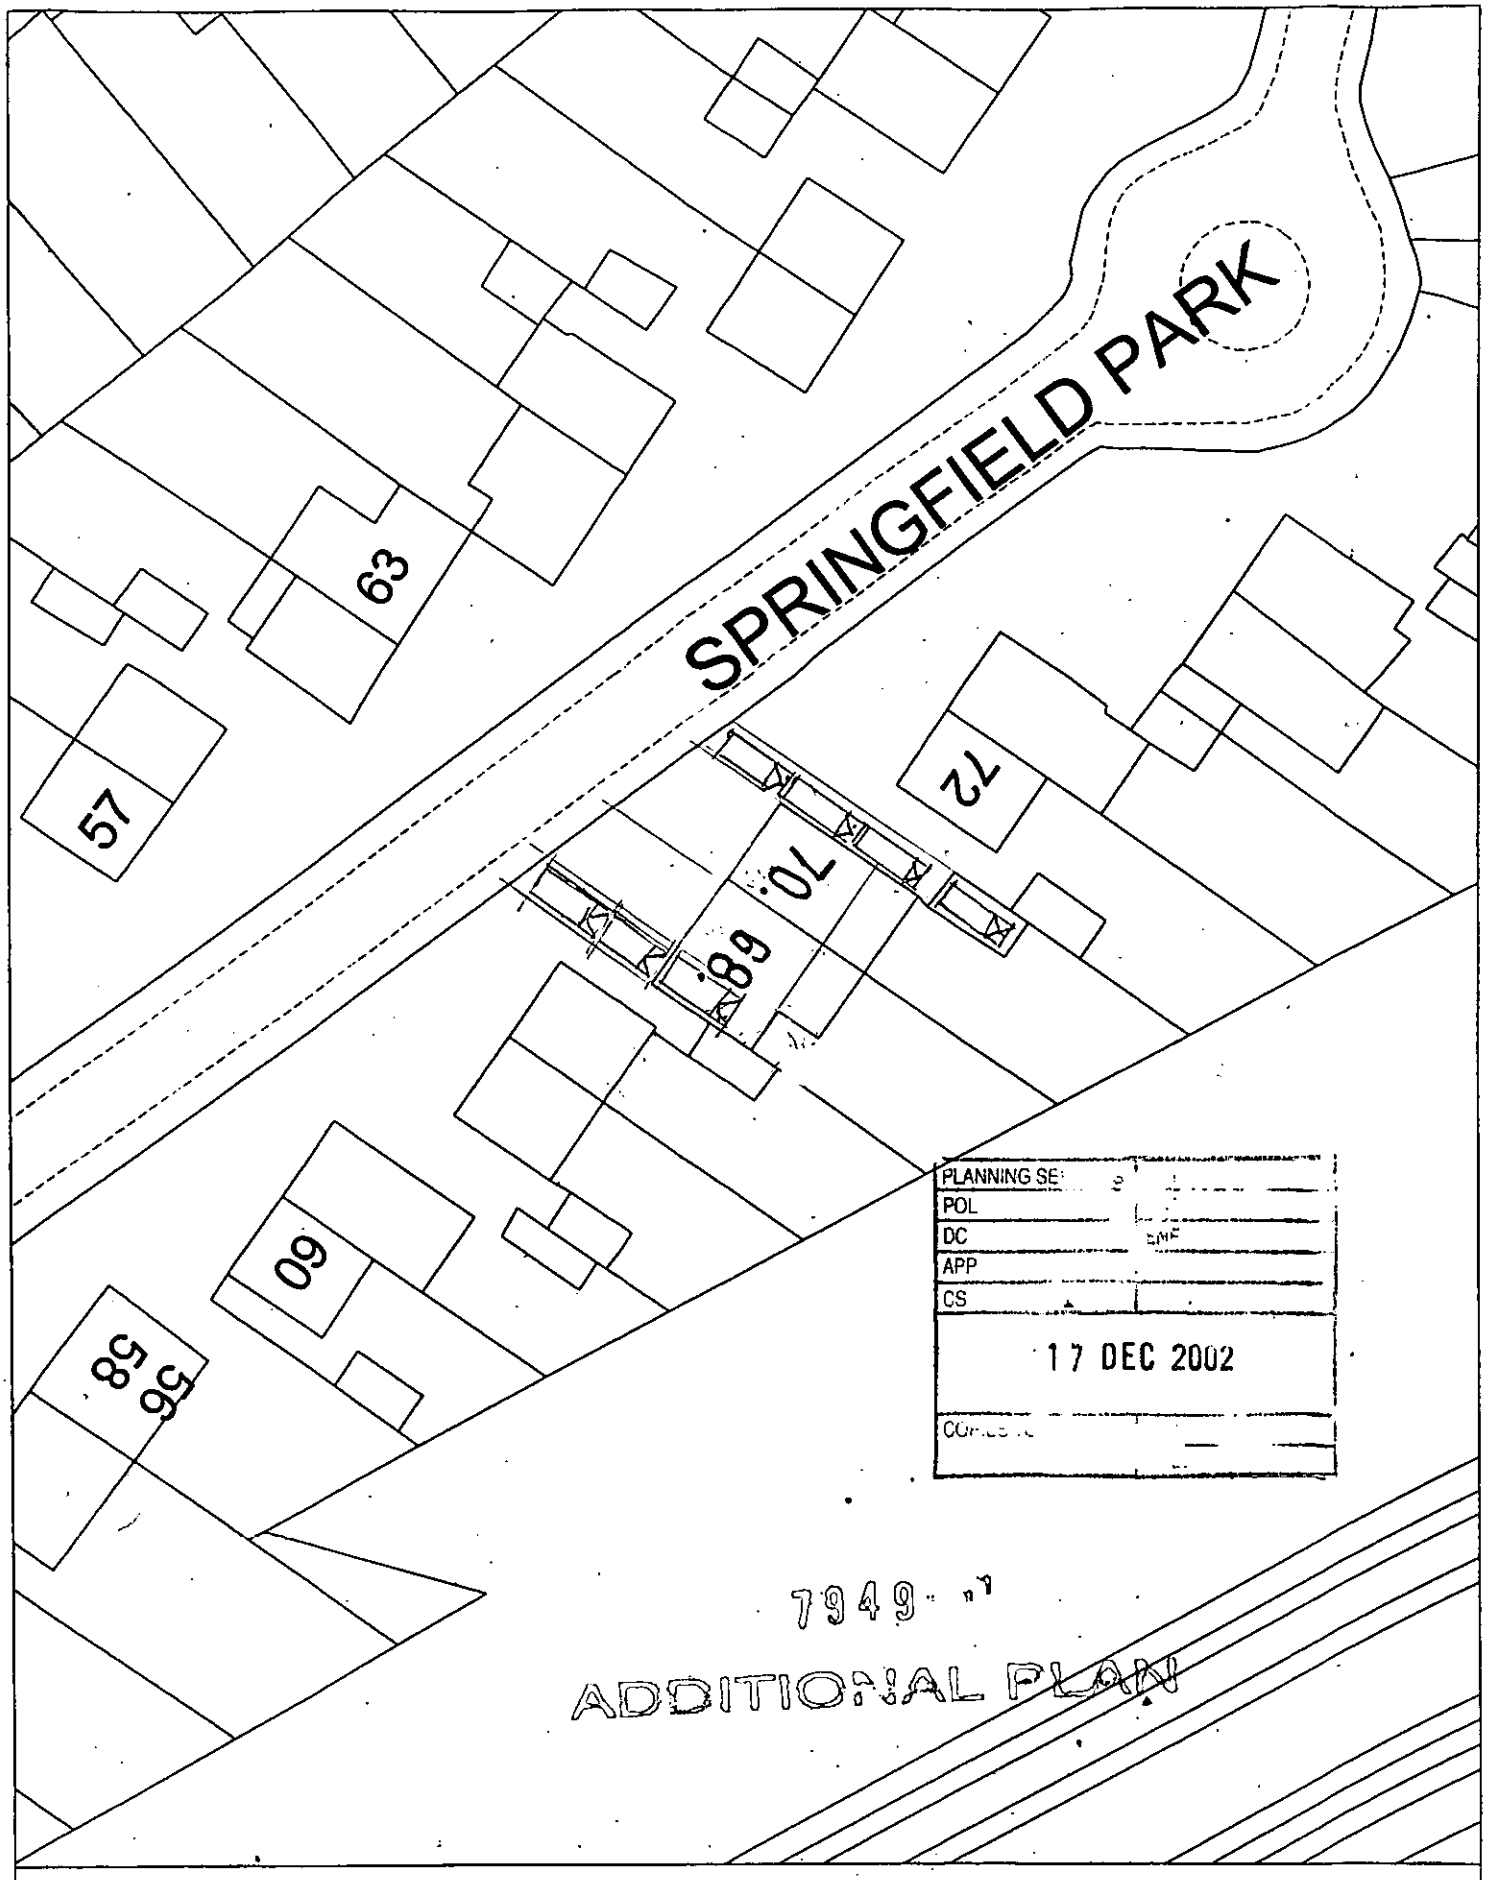


Site Plan, Scale: 1 to 500

This copy has been produced specifically for the map return scheme purposes only. No further copies may be made.

This map is reproduced from Ordnance Survey material with the permission of Ordnance Survey on behalf of the Controller of HMSO Office. © Crown Copyright. Wokingham District Council, Licence No. LA086134

Date: 8 April 2002

N
W E
S

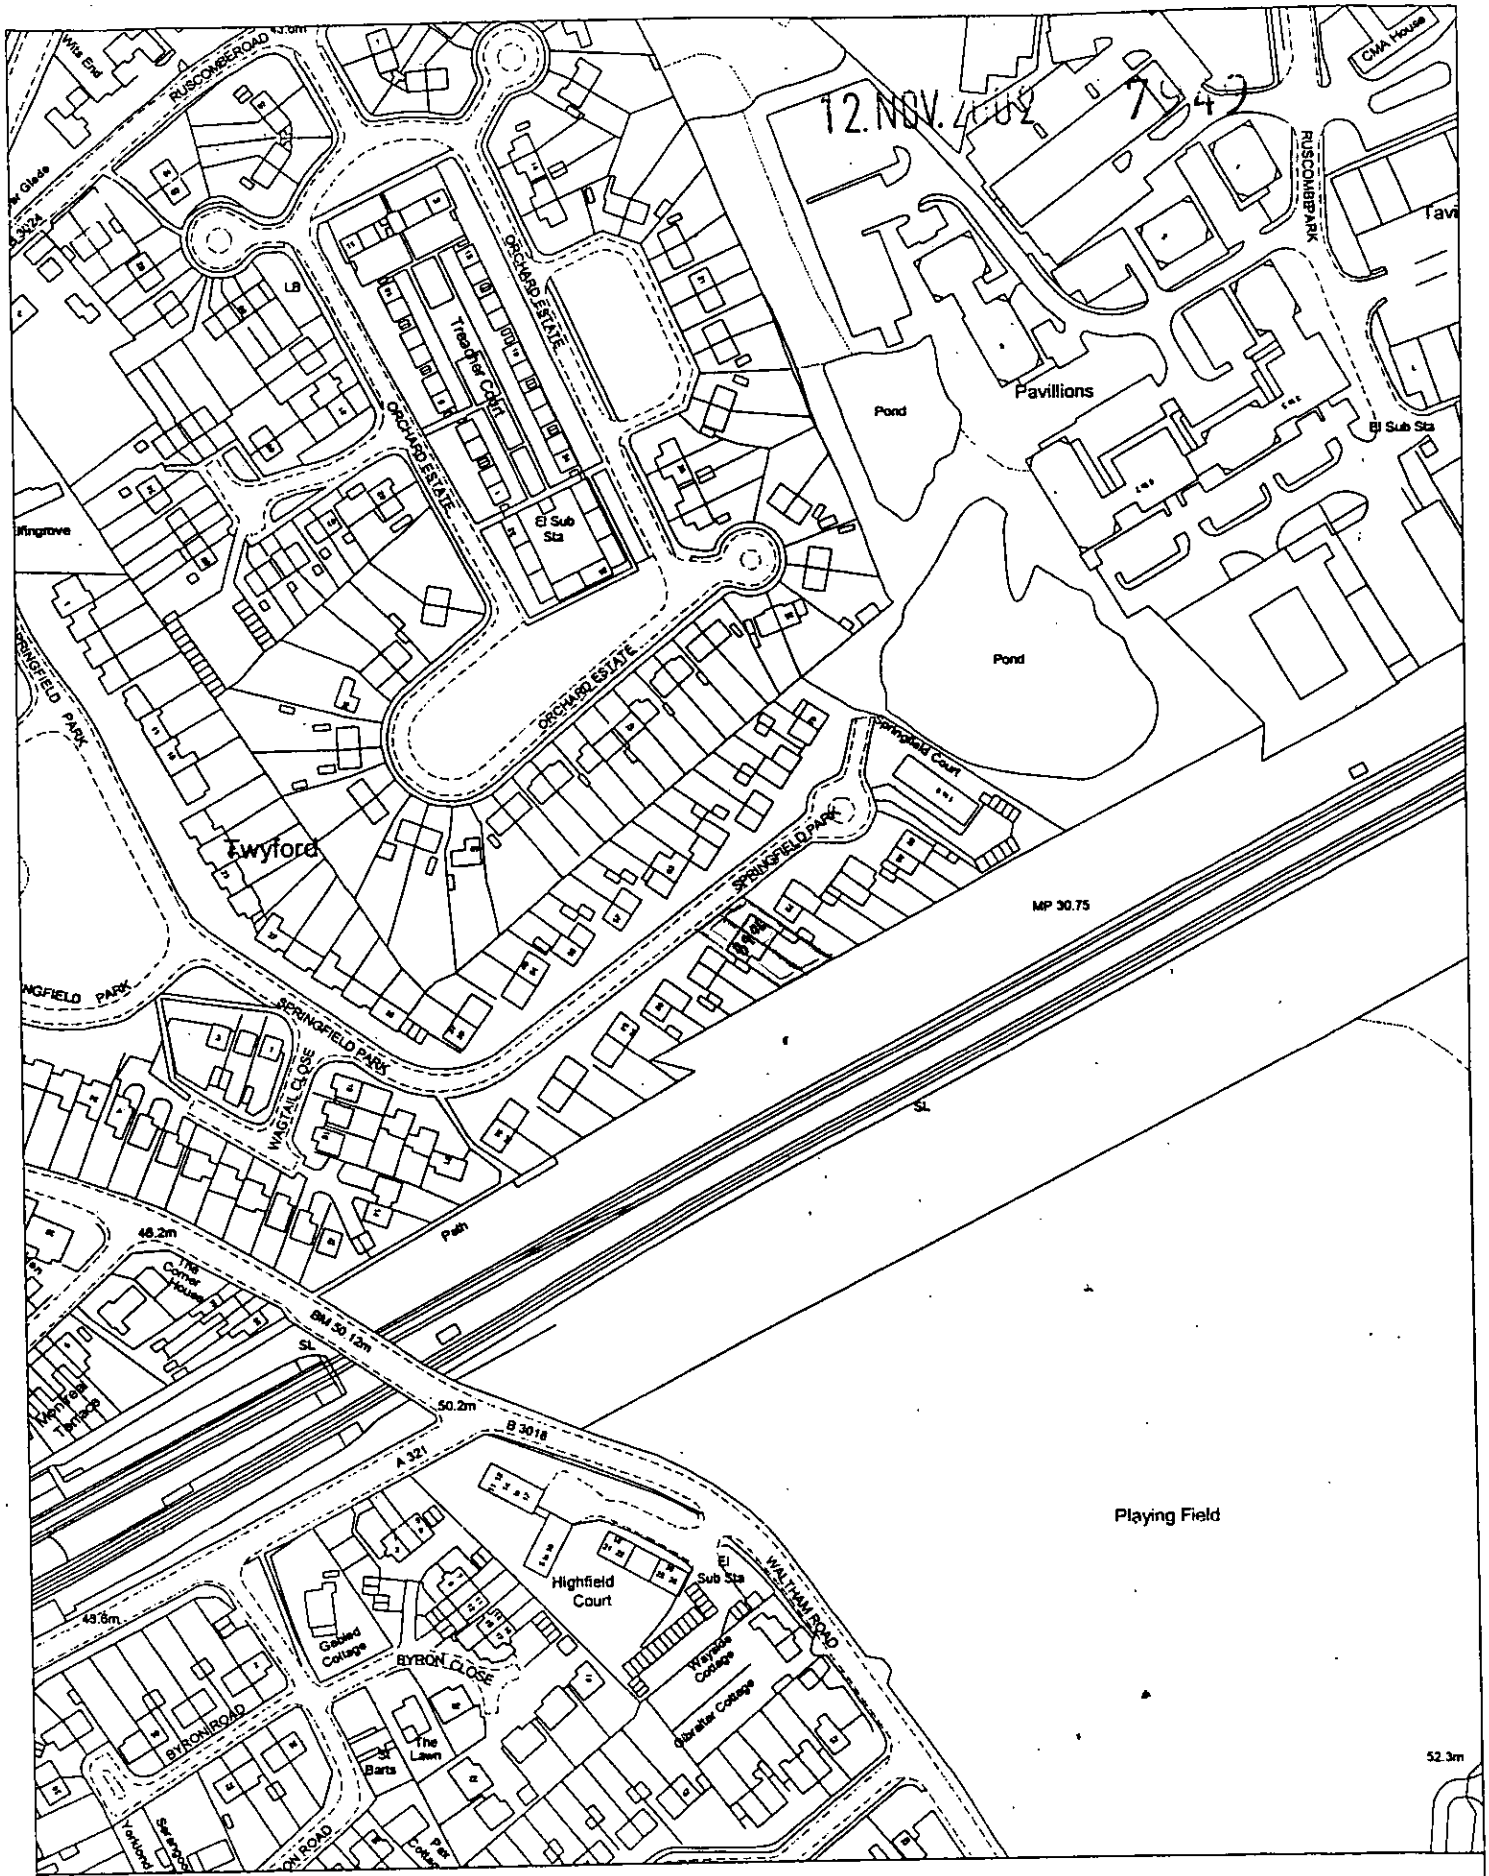


Site Plan, Scale: 1 to 2500

This copy has been produced specifically for the map return scheme purposes only. No further copies may be made.

This map is reproduced from Ordnance Survey material with the permission of Ordnance Survey on behalf of the Controller of HMSO Office. © Crown Copyright. Wokingham District Council, Licence No. LA086134

Date: 8 April 2002

N
W E
S

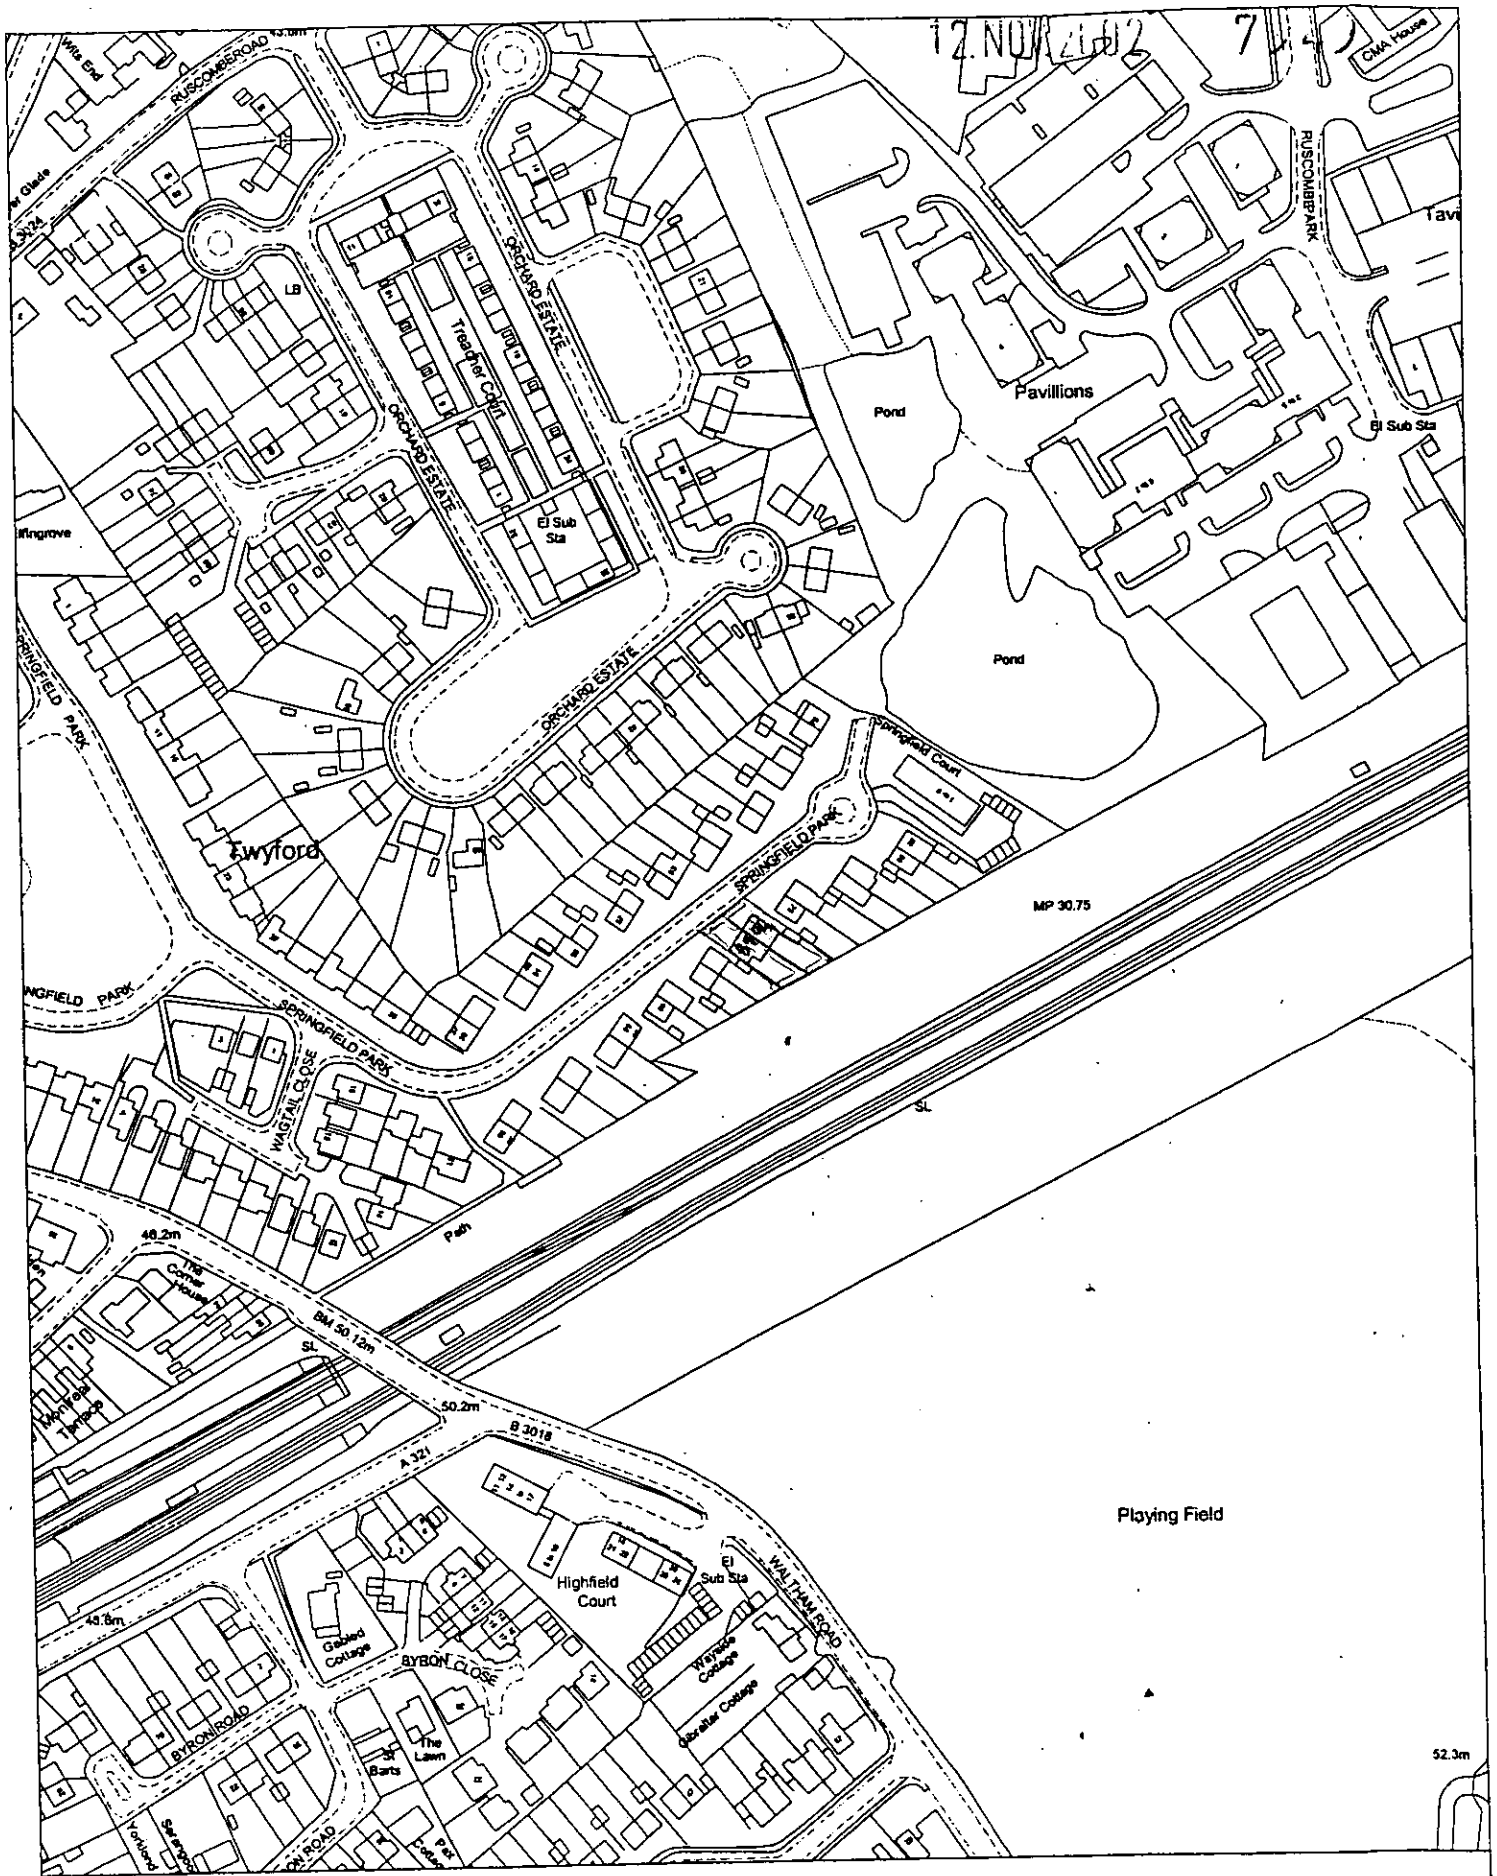


Site Plan, Scale: 1 to 2500

This copy has been produced specifically for the map return scheme purposes only. No further copies may be made.

This map is reproduced from Ordnance Survey material with the permission of Ordnance Survey on behalf of the Controller of HMSO Office. © Crown Copyright. Wokingham District Council, Licence No. LA086134

Date: 8 April 2002

N
W E
S

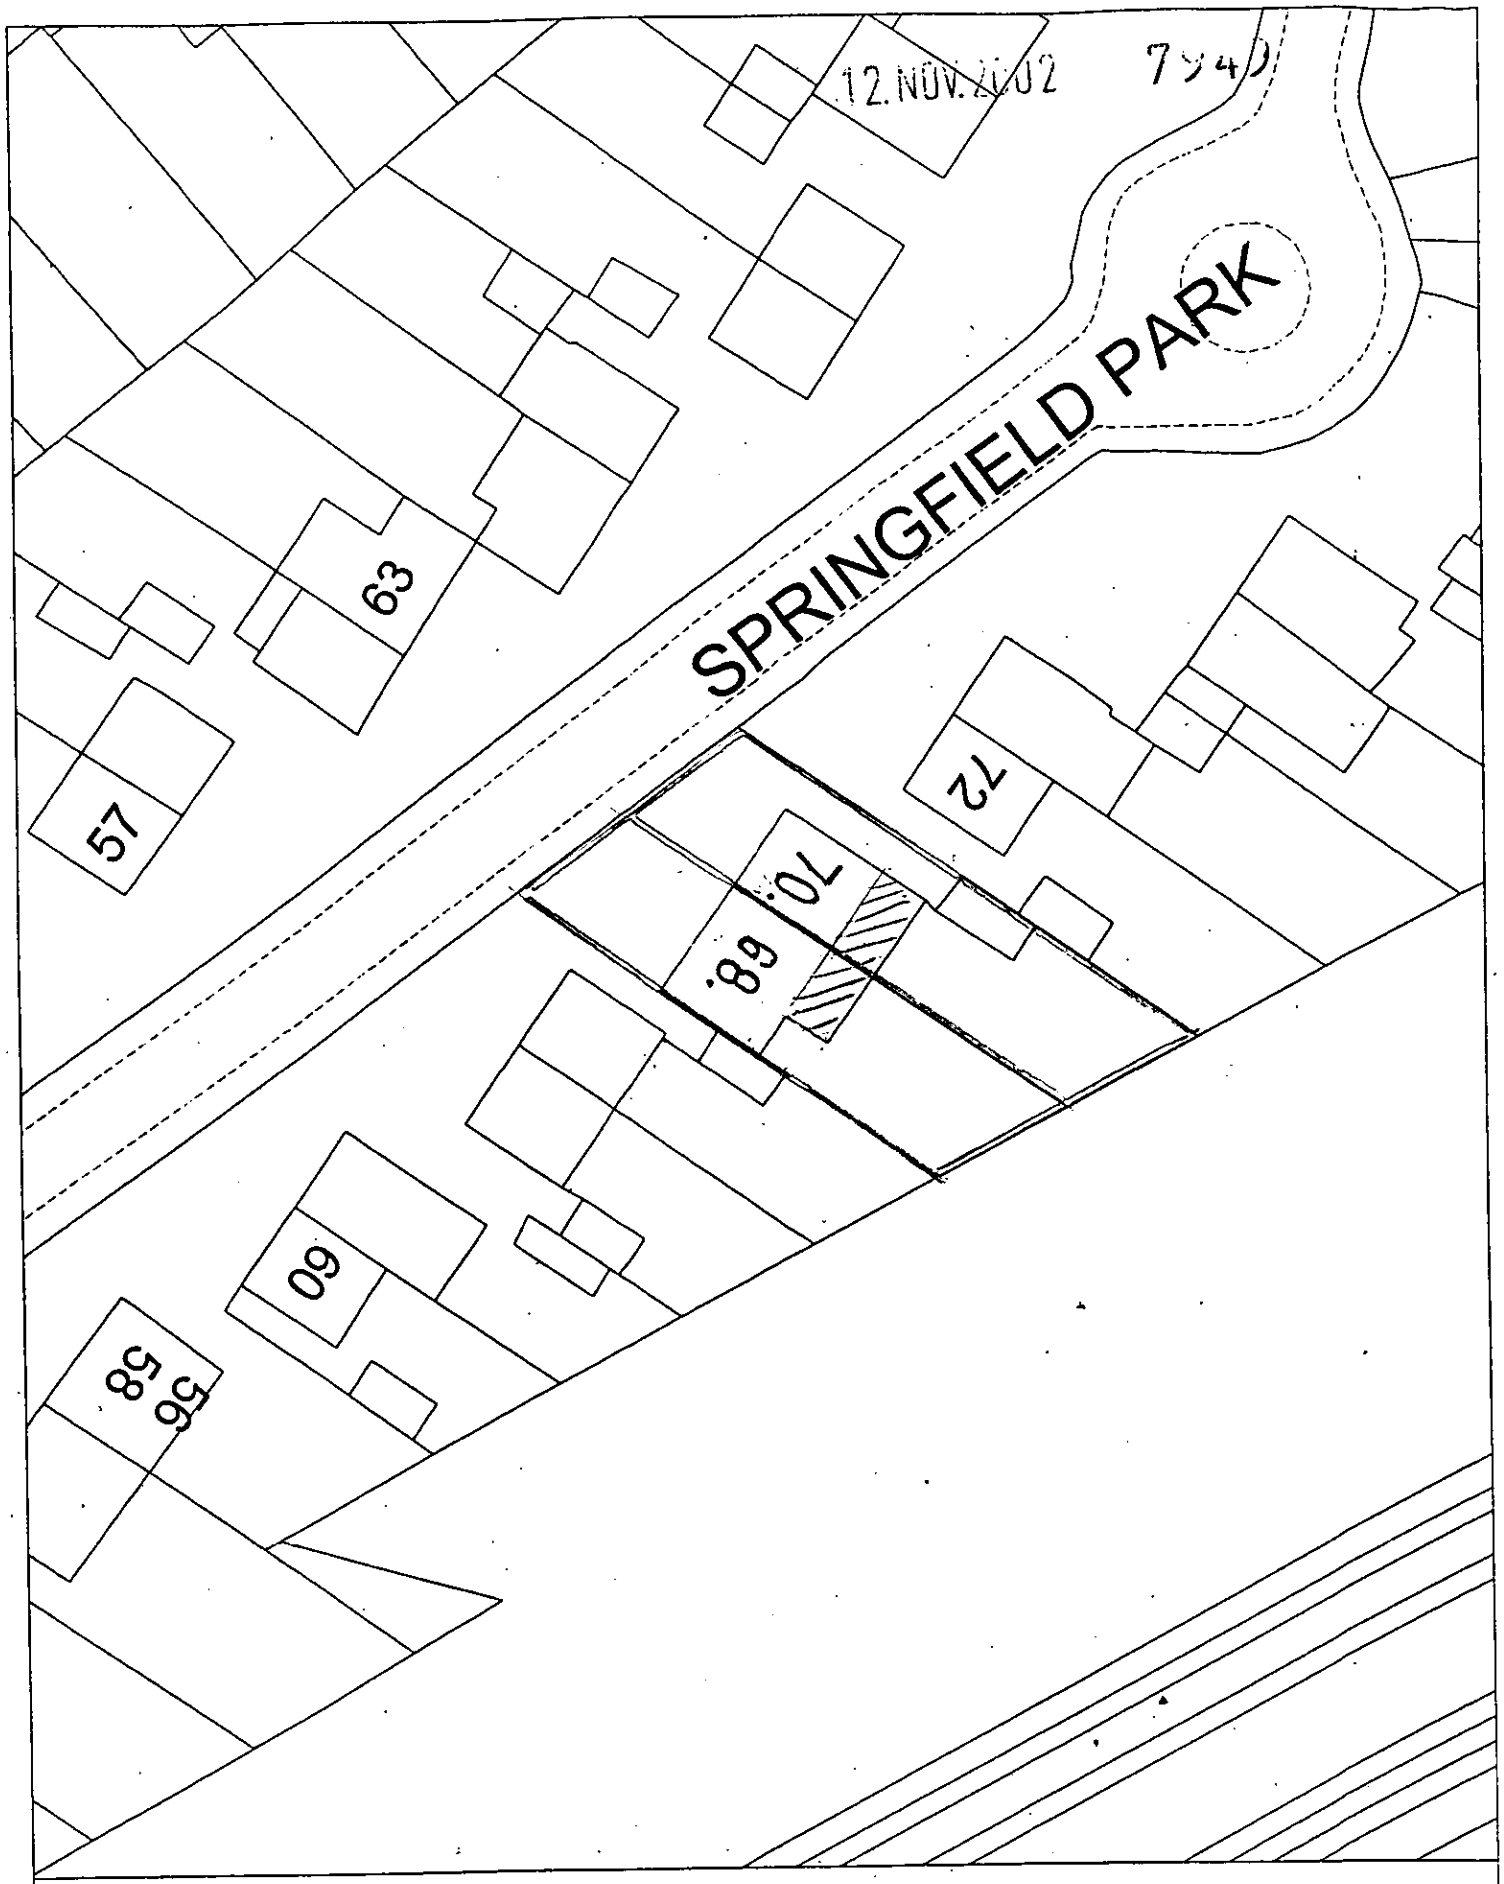

Site Plan, Scale: 1 to 500

This copy has been produced specifically for the map return scheme purposes only. No further copies may be made.

This map is reproduced from Ordnance Survey material with the permission of Ordnance Survey on behalf of the Controller of HMSO Office. © Crown Copyright. Wokingham District Council, Licence No. LA086134


Date: 8 April 2002

N
W E
S

12.NOV.2002 7949




NORTH WEST ELEVATION No 70 | 68

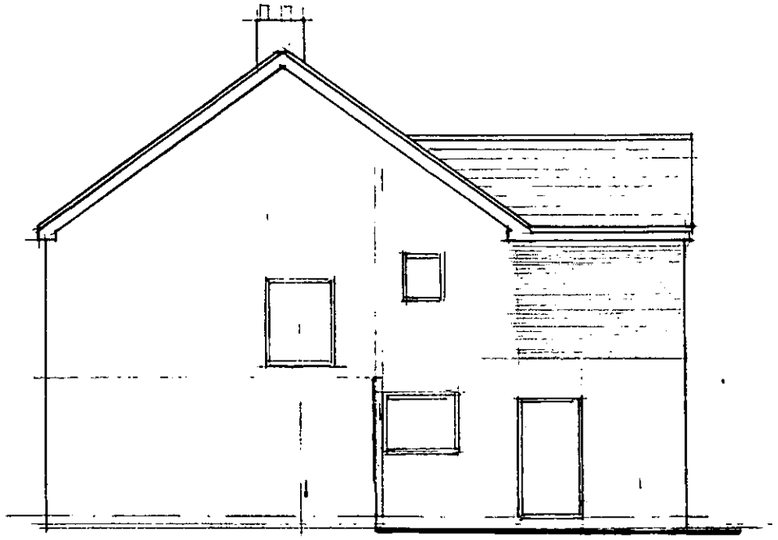

SOUTH WEST ELEVATION No 68



SOUTH EAST ELEVATION No 68 | 70

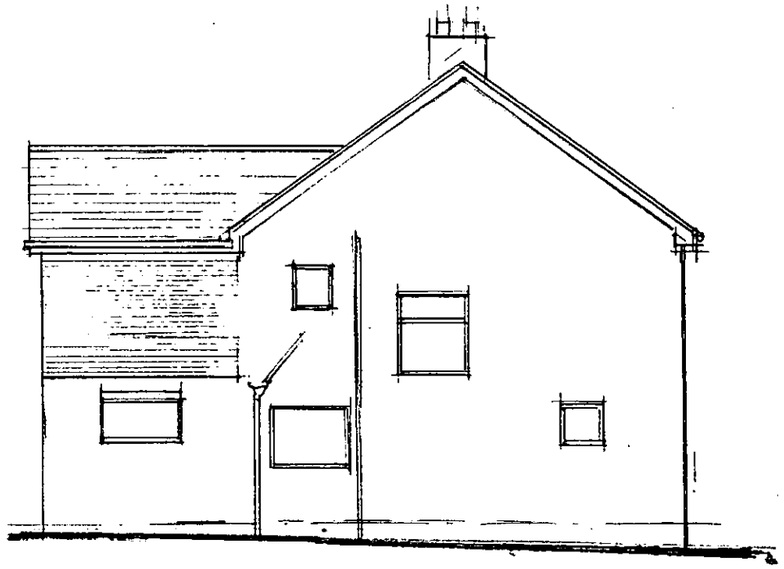


NORTH EAST ELEVATION No 70

68 & 70 SPRINGFIELD PARK, TWYFORD
ELEVATIONS


DRAWN: J CATER SCALE 1-100 NOVEMBER 2002

12.NOV.2002 7949

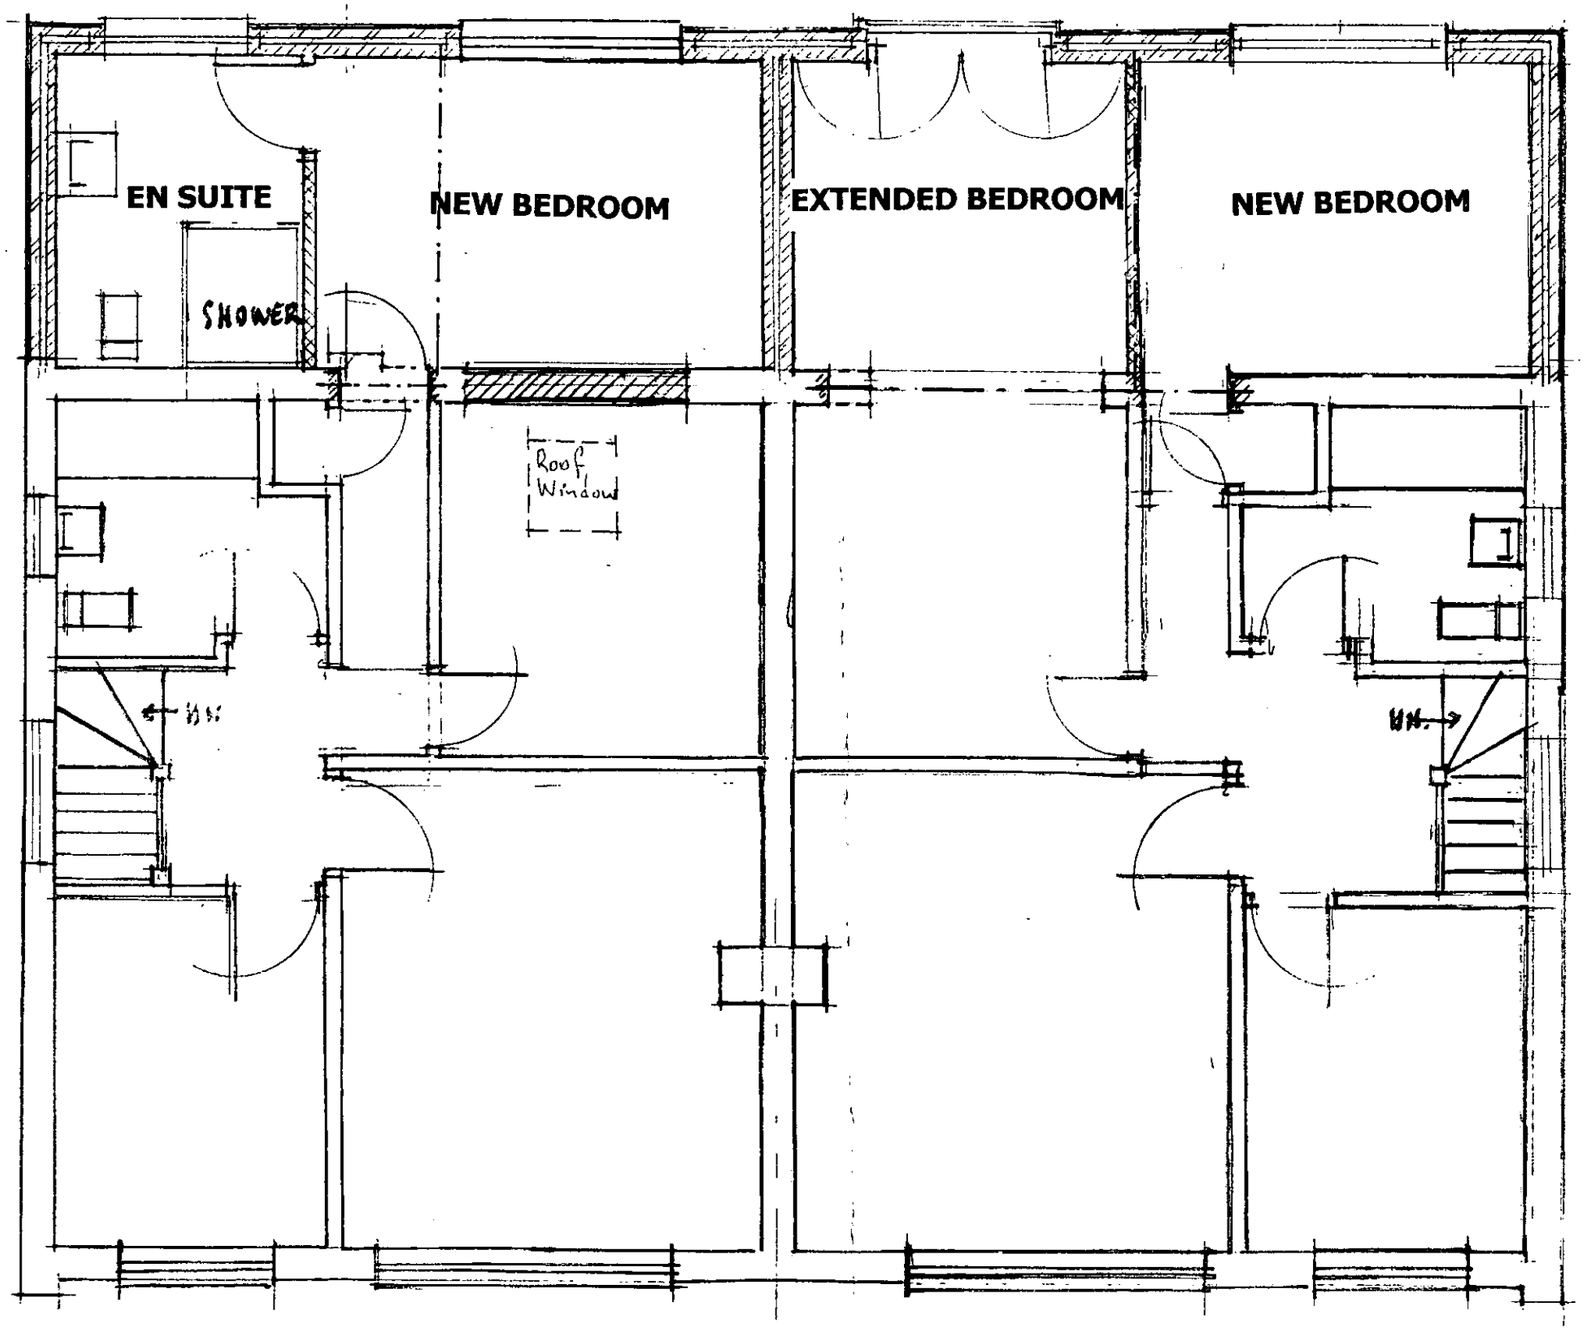

68 & 70 SPRINGFIELD PARK, TWYFORD
FIRST FLOOR PLANS
DRAWN: J CATER SCALE 1-50 NOVEMBER 2002


12.NOV.2002 7949

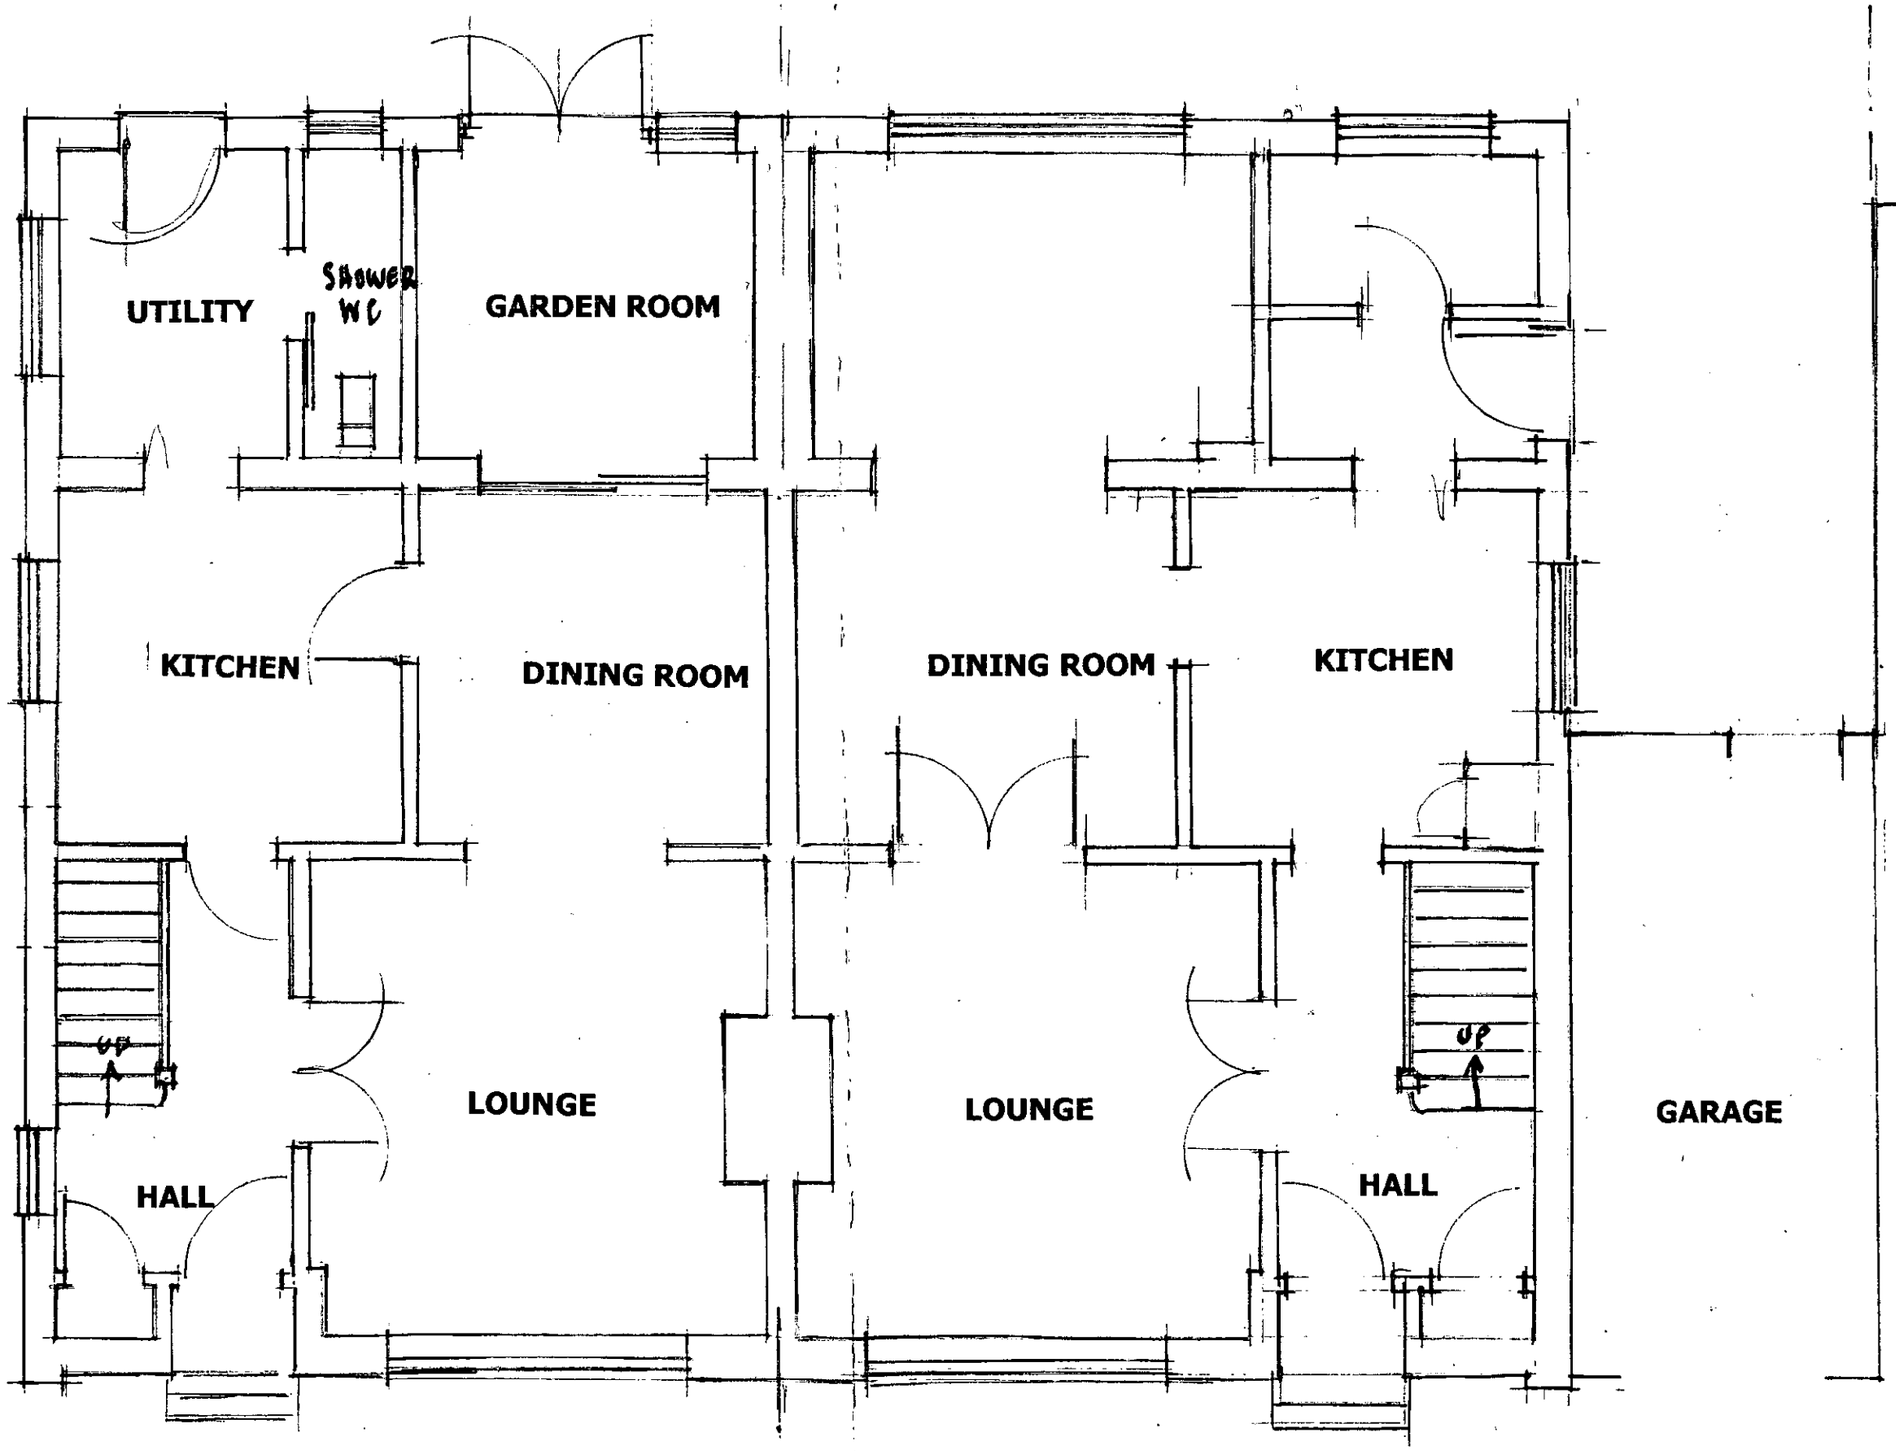

68 & 70 SPRINGFIELD PARK, TWYFORD

GROUND FLOOR PLANS AS EXISTING.

DRAWN: J CATER SCALE 1-50 NOVEMBER 2002

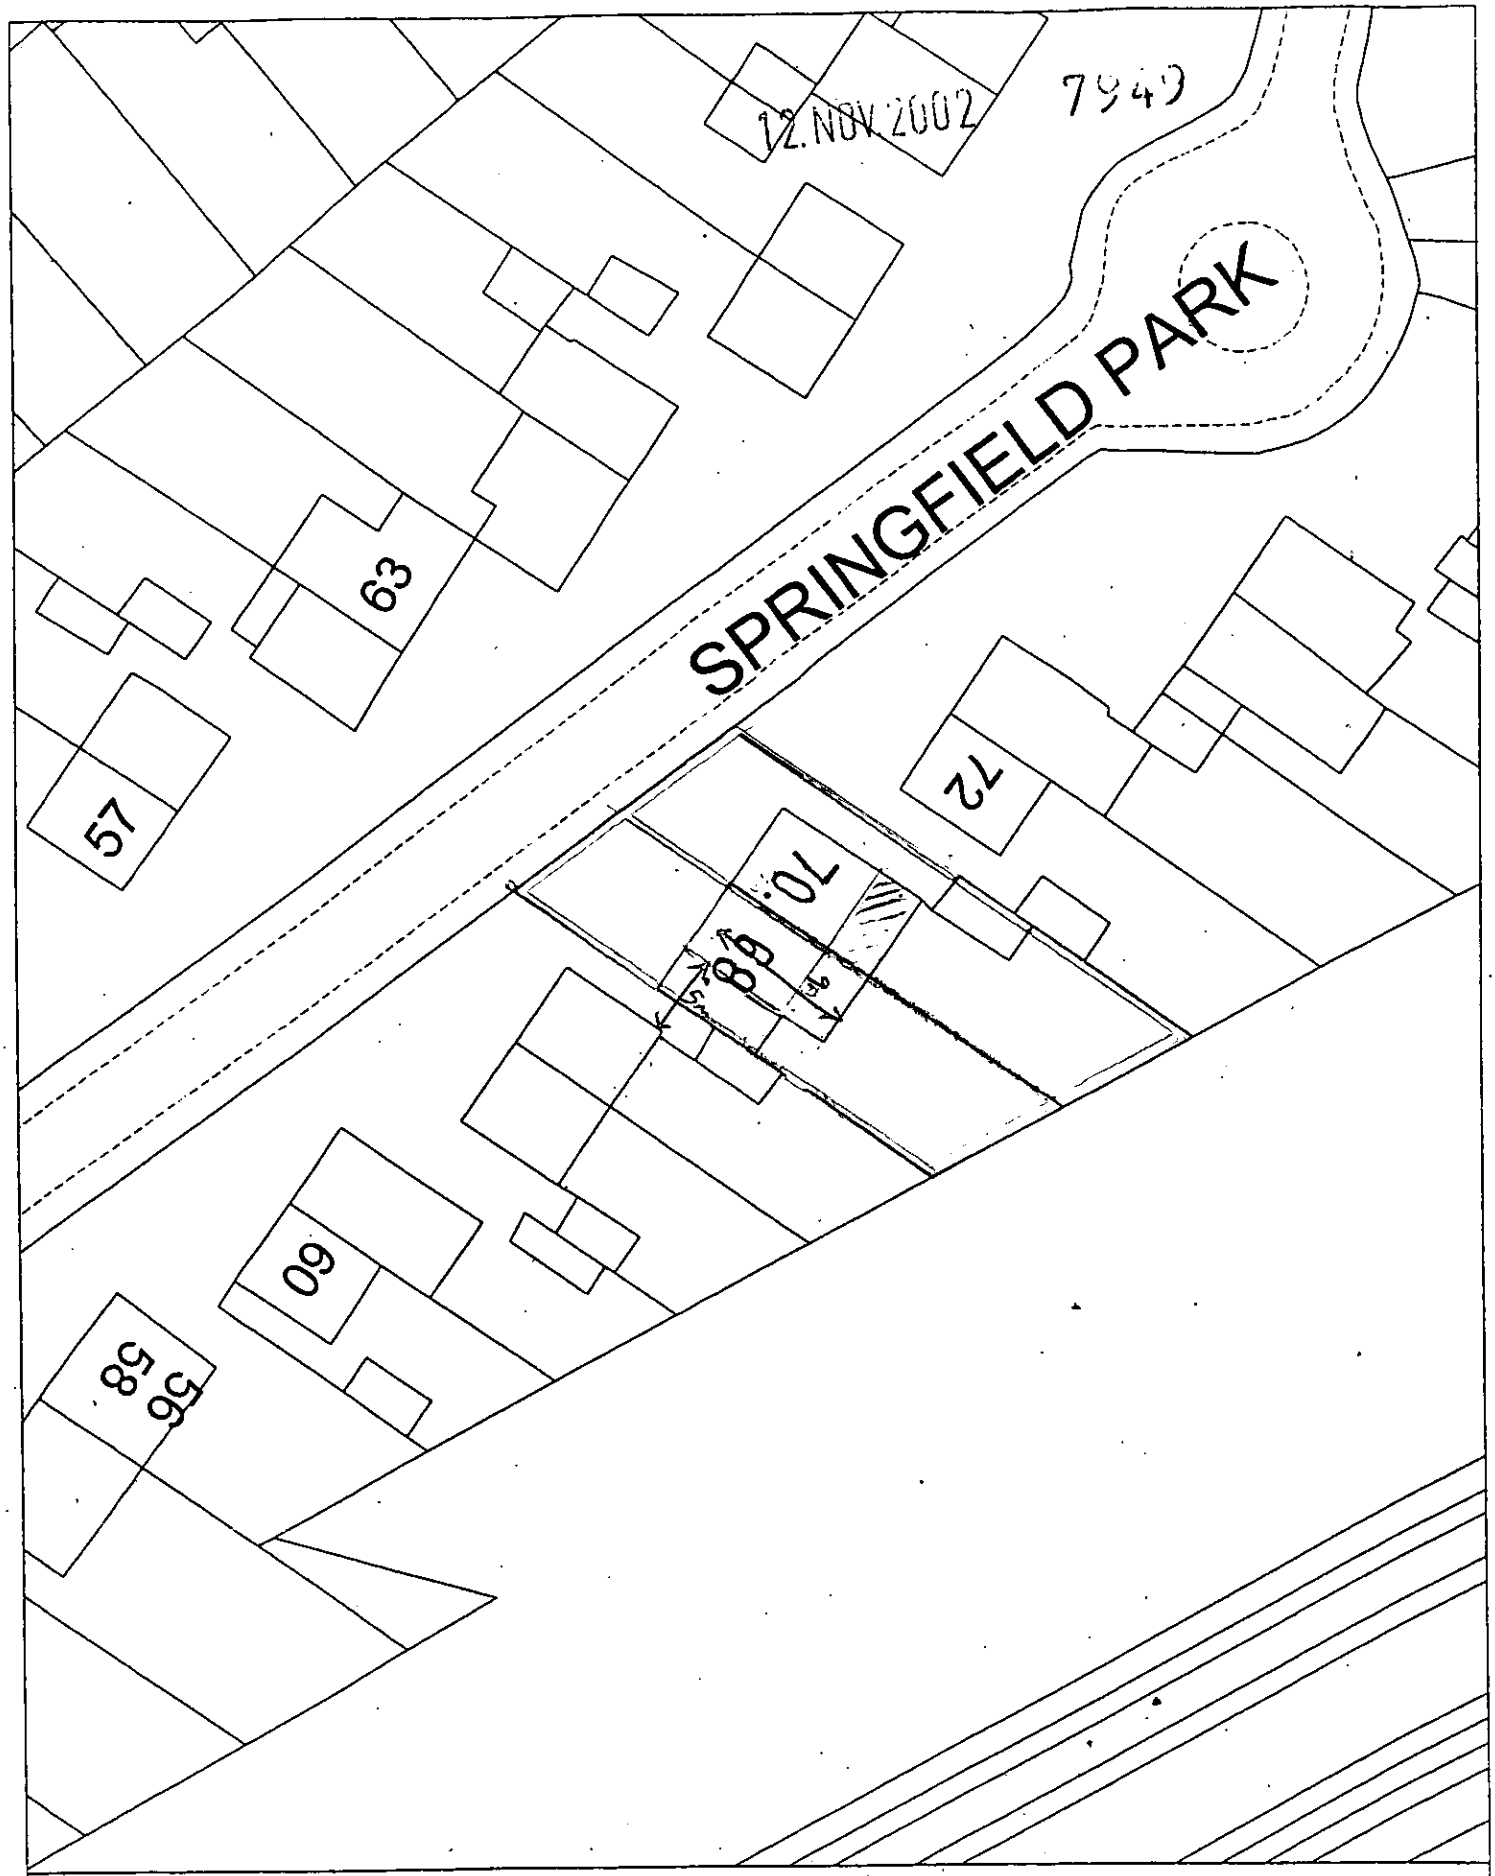

Site Plan, Scale: 1 to 500

This copy has been produced specifically for the map return scheme purposes only. No further copies may be made.

This map is reproduced from Ordnance Survey material with the permission of Ordnance Survey on behalf of the Controller of HMSO Office. © Crown Copyright. Wokingham District Council, Licence No. LA086134

Date: 8 April 2002

N
W E
S