

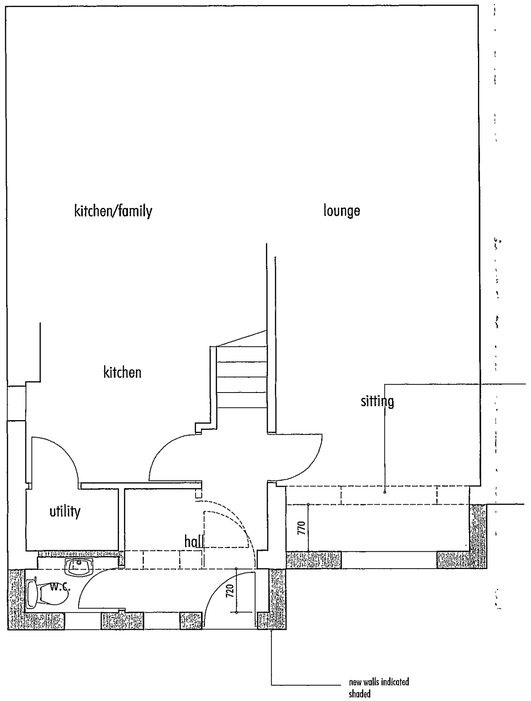



GROUND FLOOR PLAN 1:50

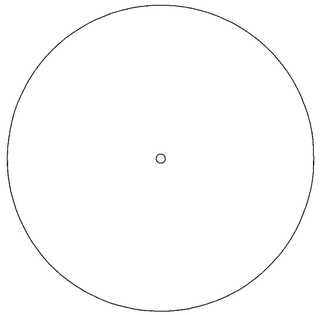


EAST

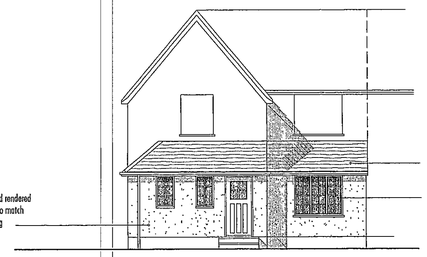


SOUTH

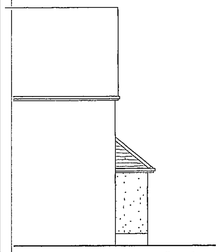

WEST

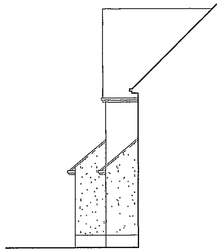

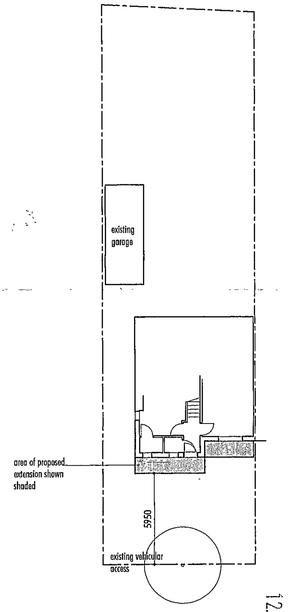


SITE PLAN 1:200

APPROVED

12.NOV.2002

7550

Michael Vaughton Associates Rectory Mews, Crown Road, Wheatley, Oxon. OX33 1UL. Tel: (01865) 873936	scale 1:50,1:100	client POWNALL
	date	drawing GROUND/SITE PLAN ELEVATIONS
PROJECT 37, GLEBE LANE, SONNING ON THAMES, BERKSHIRE.	drawn	
	job 0271	no. 0271-P01 rev

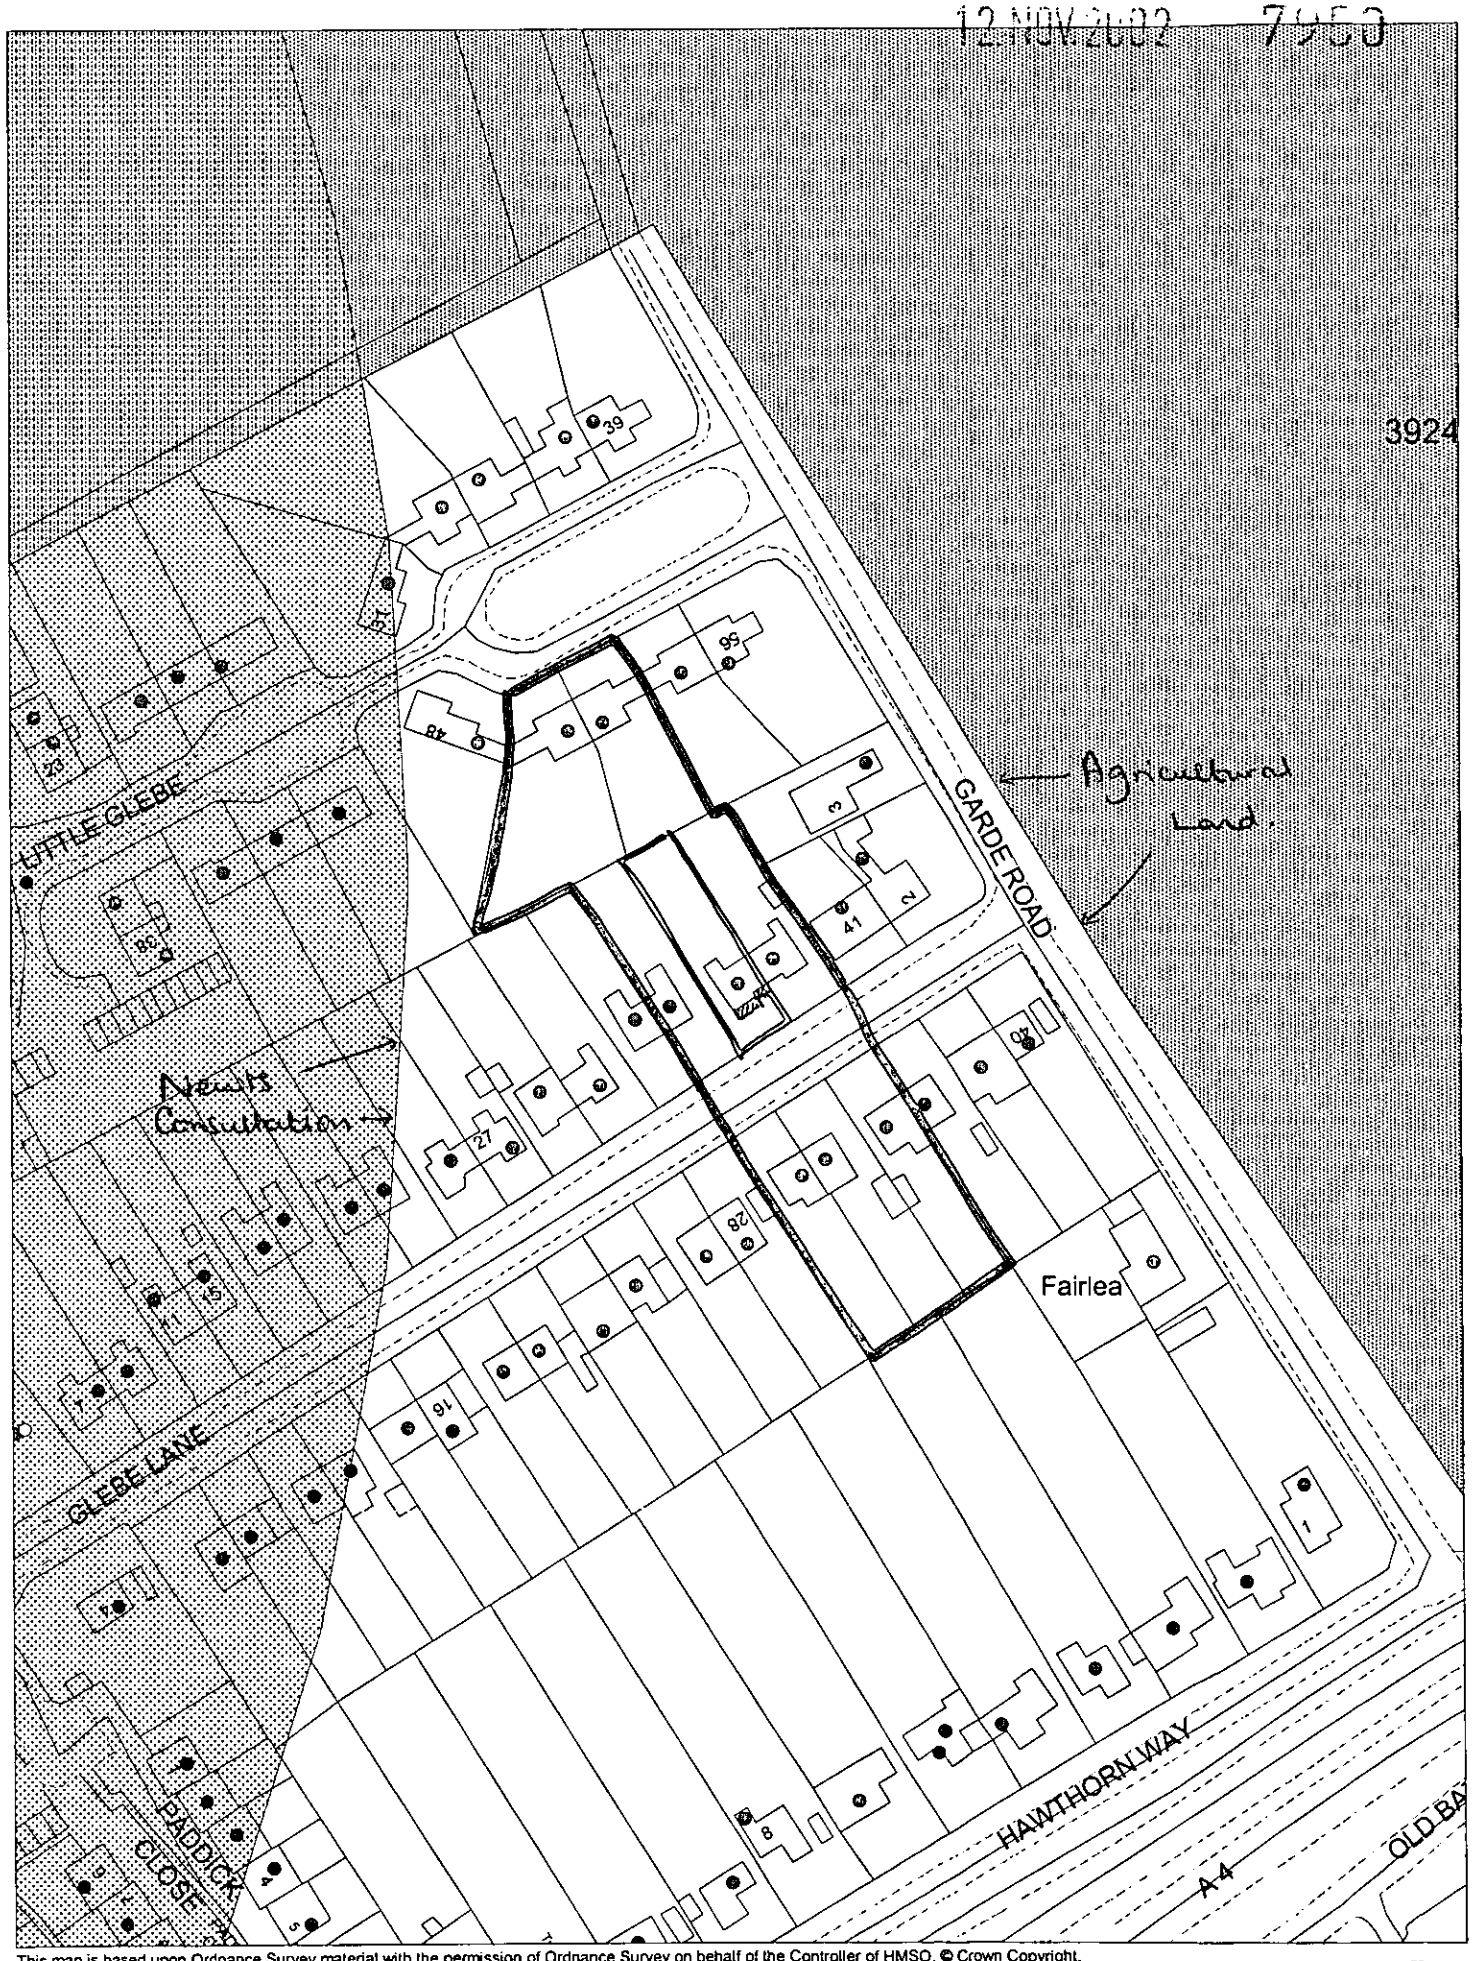

This map is based upon Ordnance Survey material with the permission of Ordnance Survey on behalf of the Controller of HMSO. © Crown Copyright.
Unauthorised reproduction infringes Crown Copyright and may lead to prosecution or civil proceedings.Wokingham District Council Licence LA086134

Development Control,Wokingham District Council.
15 November 2002

Scale: 1 : 1250

N
W E
S