



EXISTING REAR ELEVATION




EXISTING SIDE ELEVATION

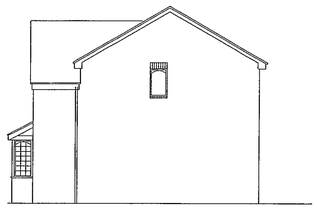


EXISTING FRONT ELEVATION

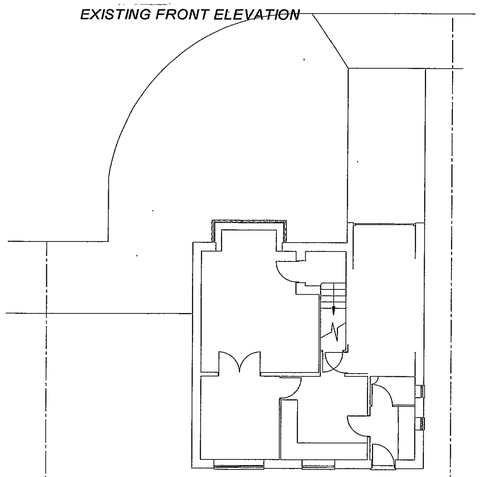


EXISTING GROUND FLOOR
AND BLOCK PLAN 1:100

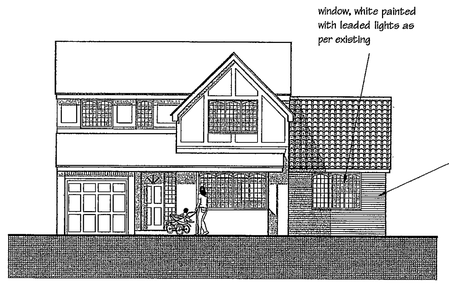



PROPOSED FRONT (NE) ELEVATION

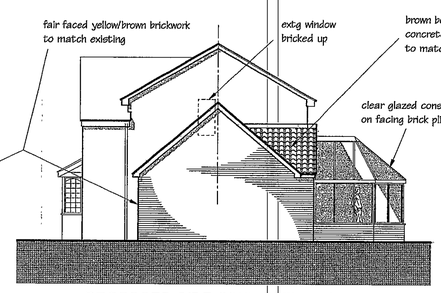



PROPOSED SIDE (NW) ELEVATION

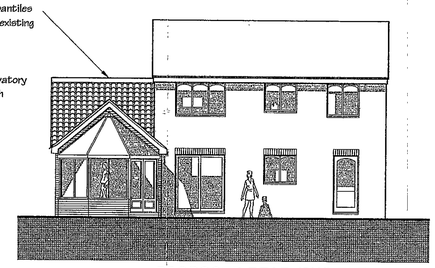

PROPOSED REAR (SW) ELEVATION

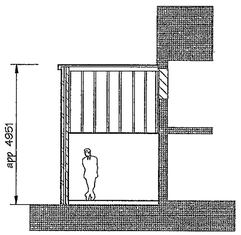


PROPOSED SECTION

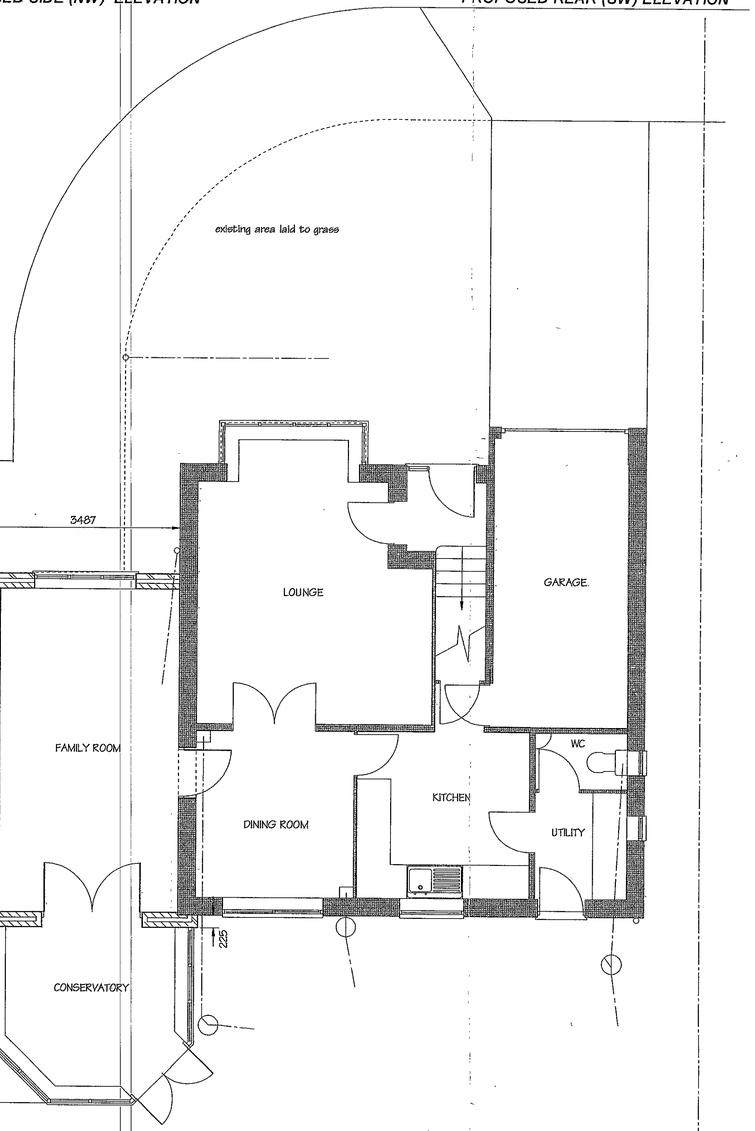


PROPOSED GROUND FLOOR PLAN 1:50

## Notes and Revisions

The Contractors are responsible for all setting out and must check dimensions on site before work is put in hand

Architects to be notified immediately of suspected omissions or discrepancies.

This drawing must be read with all other associated information as supplied by Architects, Consulting Engineers, and Sub-Contractors etc.

Copyright in drawings prepared by the Architects and in any works executed from them, unless otherwise agreed shall remain the property of the Architects and may not be copied without their express approval.

25.11.2002 7952

Chartered Architects
scj&a
Braemar House,
107-111 Queen's Road, Reading RG1 4DA
Tel 0118 959 0446 : Fax 0118 959 4717

Client
MR AND MRS A. WOODS

APPROVED

Project
PROPOSED EXTENSION
TO
31 KENSINGTON CLOSE
LOWER EARLEY

Title
PLAN, SECTION AND ELEVATIONS
EXISTING AND PROPOSED


Scale
1:50 AND 1:100

Drawn by Date
AUGUST 2002

2296-01

21/3/03

25.NOV.2002 7952

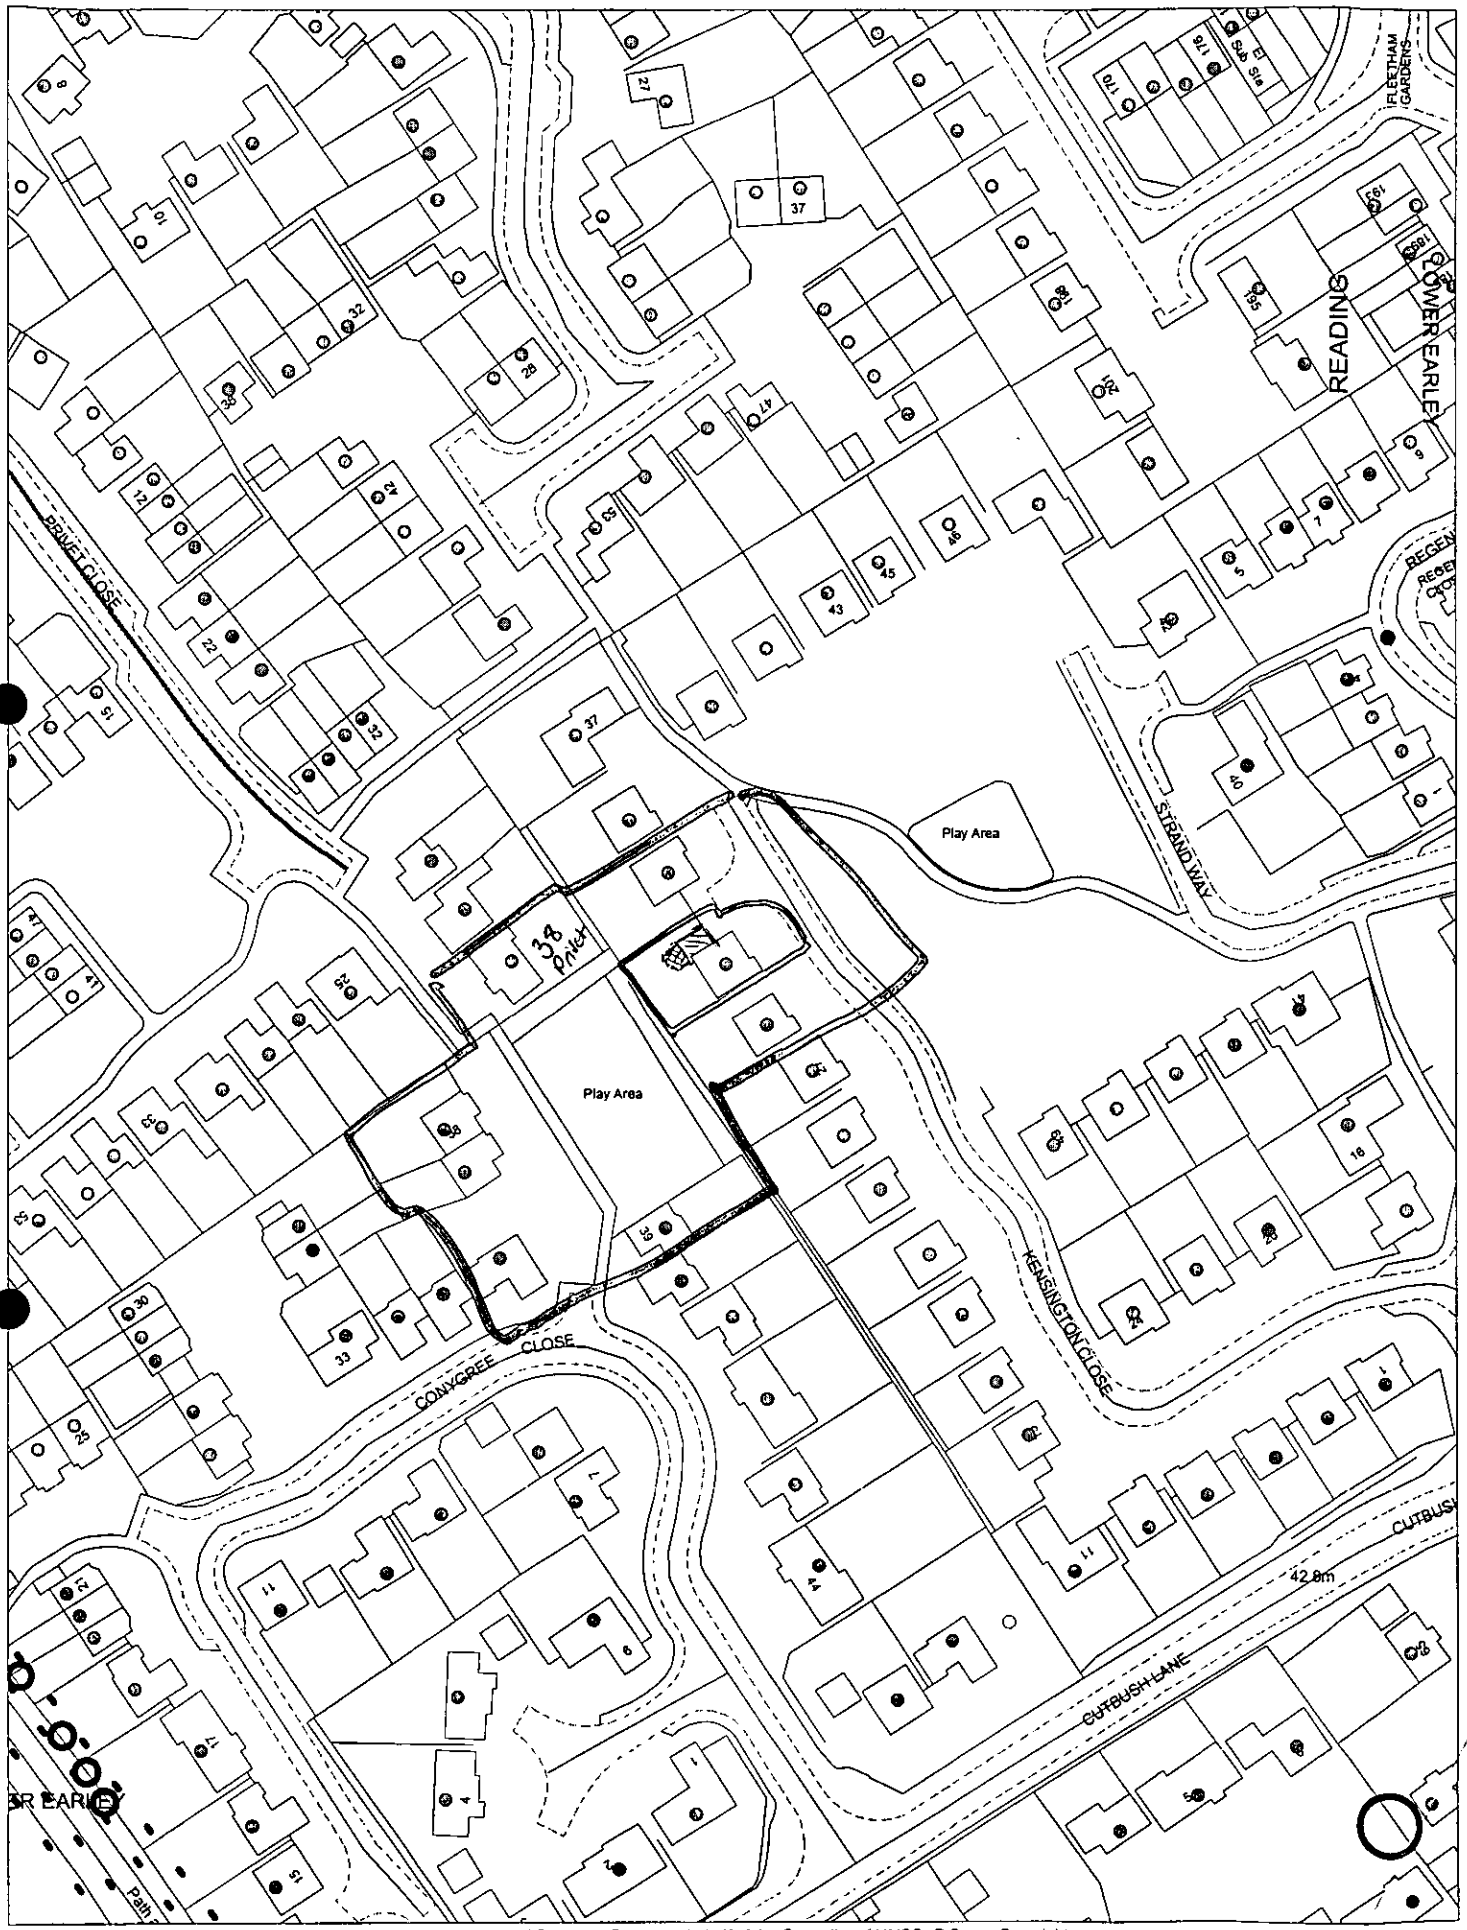



This map is based upon Ordnance Survey material with the permission of Ordnance Survey on behalf of the Controller of HMSO. © Crown Copyright.
Unauthorised reproduction infringes Crown Copyright and may lead to prosecution or civil proceedings.Wokingham District Council Licence LA086134

Development Control,Wokingham District Council.
15 November 2002

Scale: 1 : 1250

N
W E
S

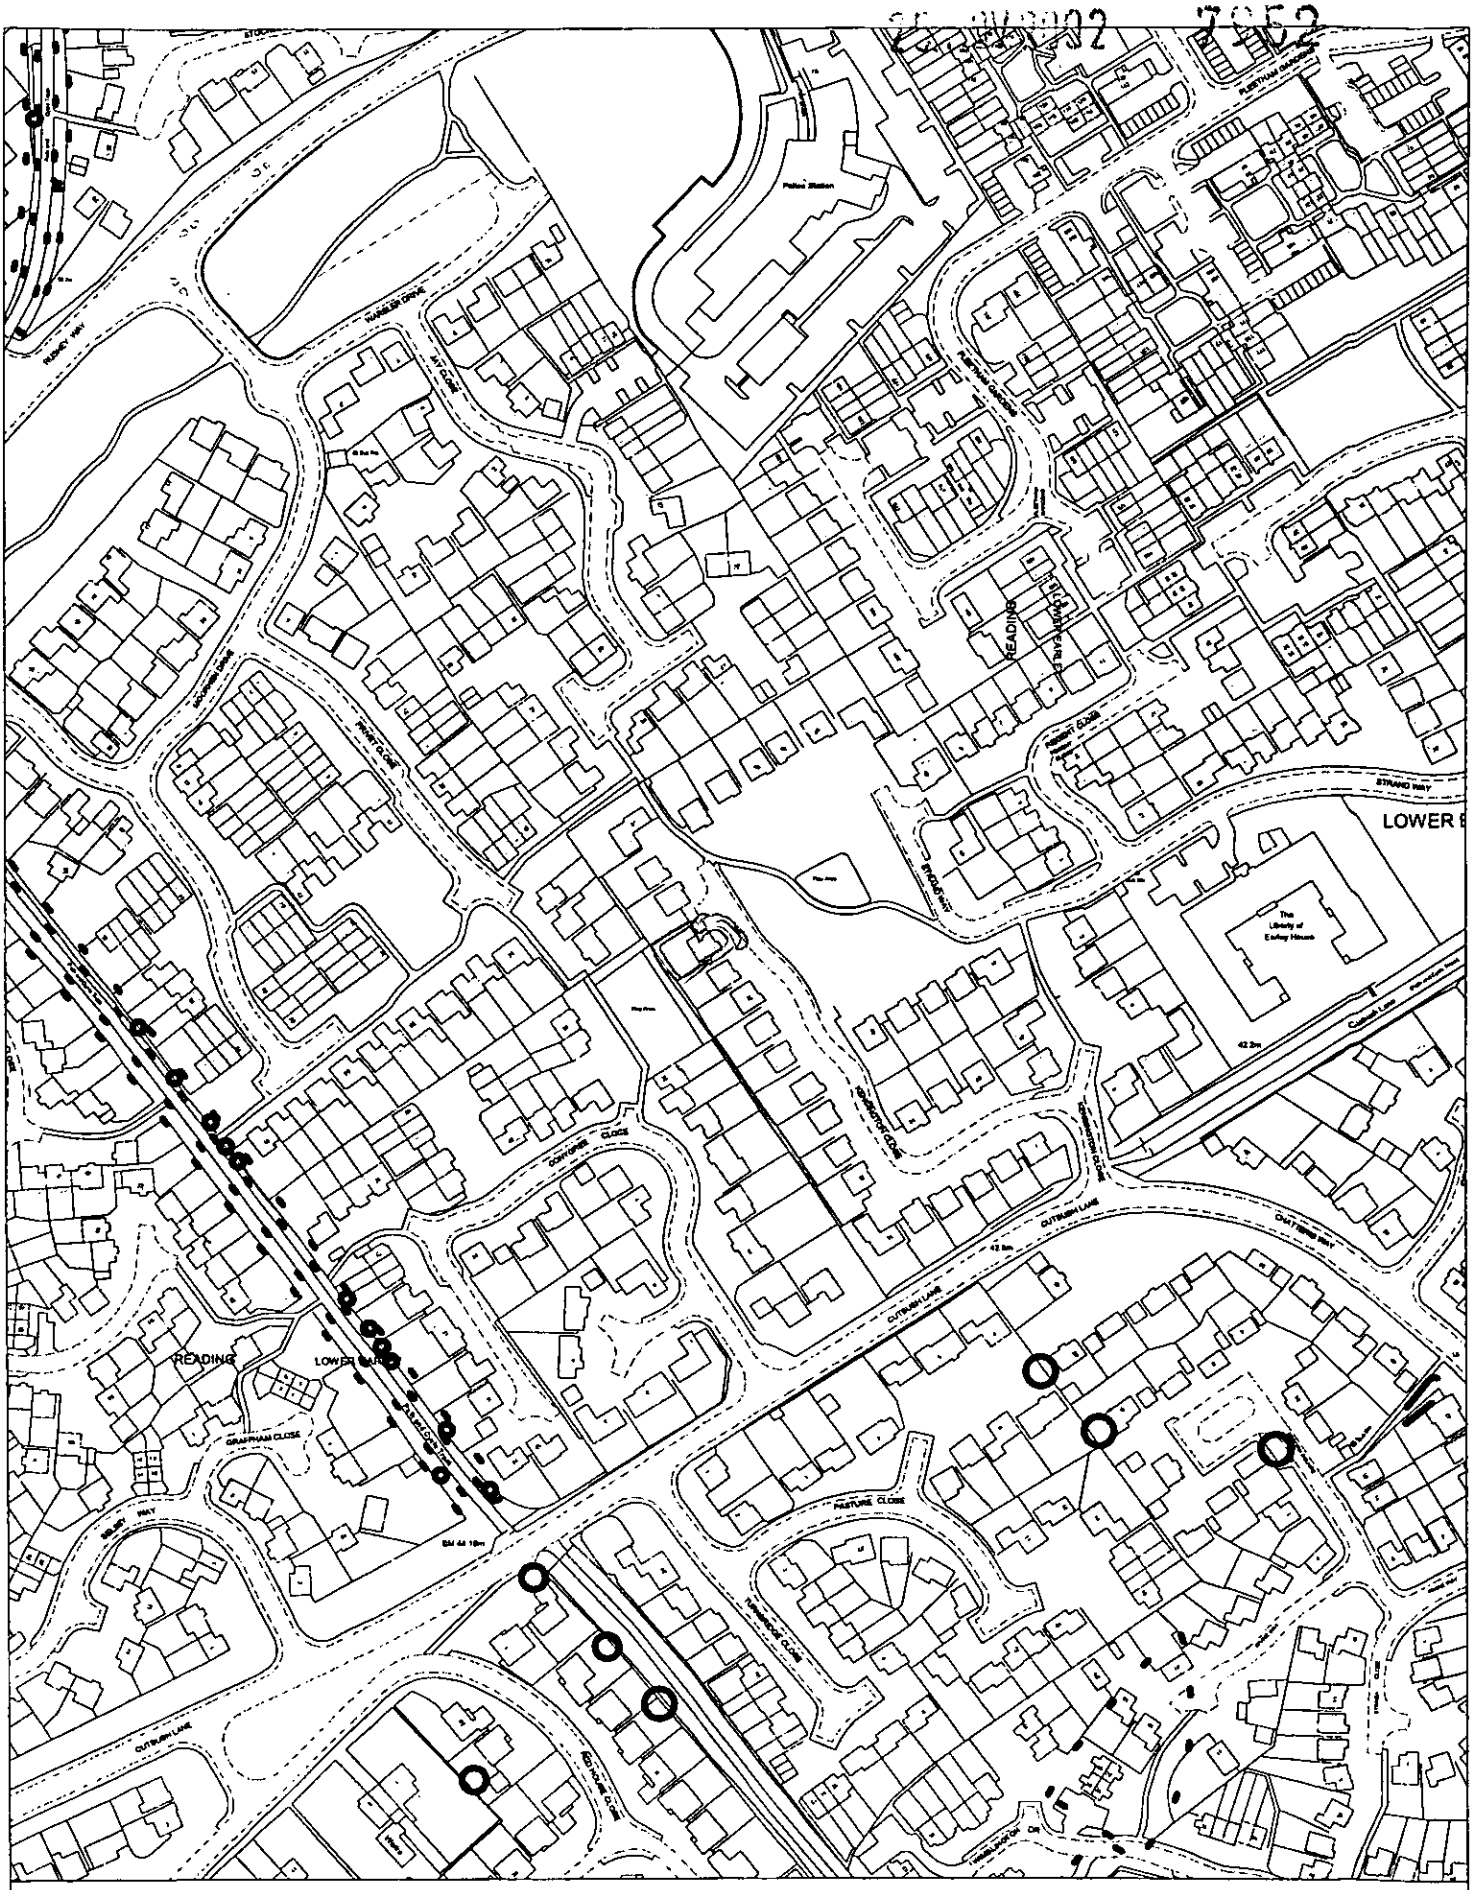



Site Plan, Scale: 1 to 2500

This copy has been produced specifically for the map return scheme purposes only. No further copies may be made.

This map is reproduced from Ordnance Survey material with the permission of Ordnance Survey on behalf of the Controller of HMSO Office. © Crown Copyright. Wokingham District Council, Licence No. LA086134

Date: 21 May 2002

N
W E
S

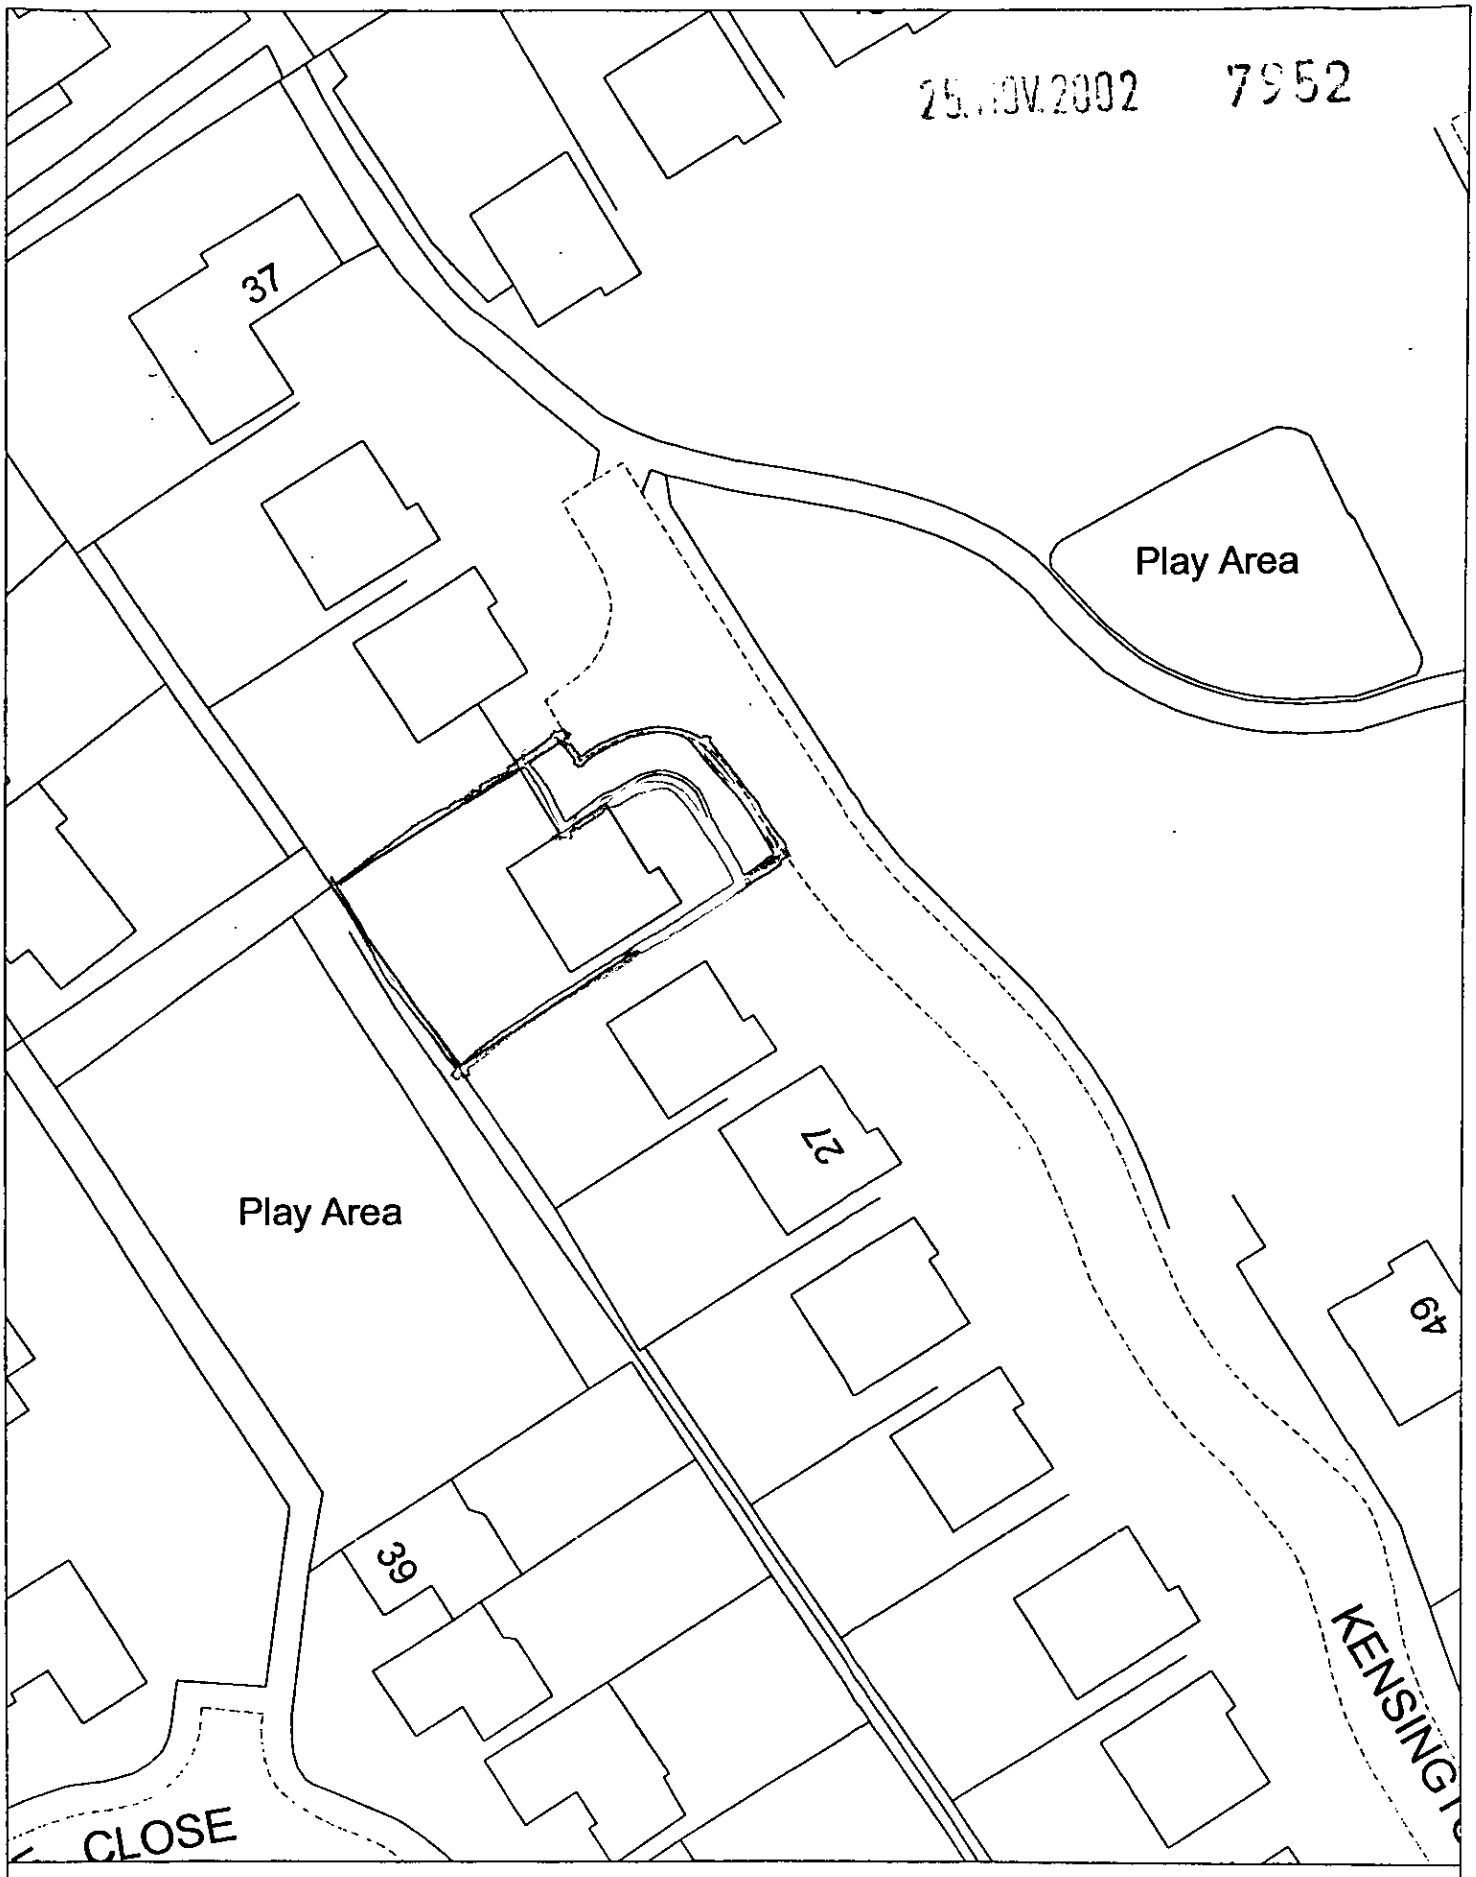


Site Plan, Scale: 1 to 500

This copy has been produced specifically for the map return scheme purposes only. No further copies may be made.

This map is reproduced from Ordnance Survey material with the permission of Ordnance Survey on behalf of the Controller of HMSO Office. © Crown Copyright. Wokingham District Council, Licence No. LA086134

Date: 21 May 2002

N
W E
S