

This map is based upon Ordnance Survey material with the permission of Ordnance Survey on behalf of the Controller of HMSO. © Crown Copyright.
Unauthorised reproduction infringes Crown Copyright and may lead to prosecution or civil proceedings.Wokingham District Council Licence LA086134

Development Control,Wokingham District Council.
15 November 2002

Scale: 1 : 1250

N
W E
S

26.NOV.2002 · 7957



Existing. Front Elevation


APPROV




Existing Rear Elevation Scale 1 : 100

8b, Vauxhall Drive, Woodley RG5 4EE

26.NOV.2002 7957

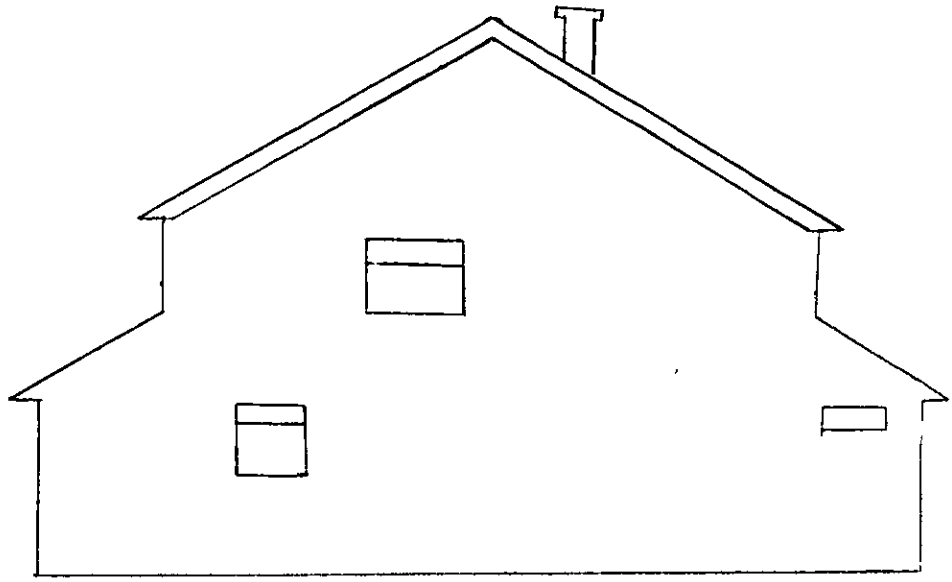


Existing East Side

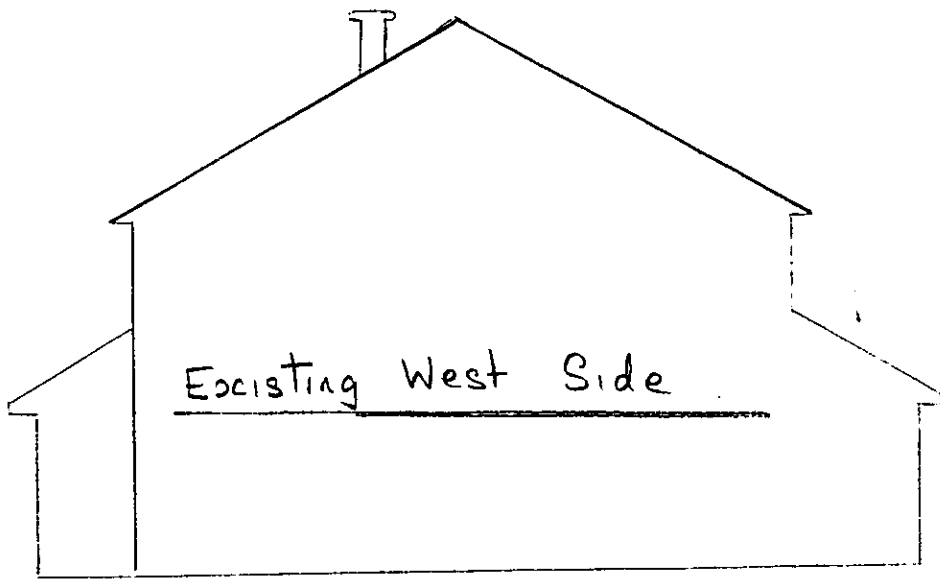

Existing West Side


86, Vauxhall Drive, Woodley RG5 4EE

26.NOV.2002 7957

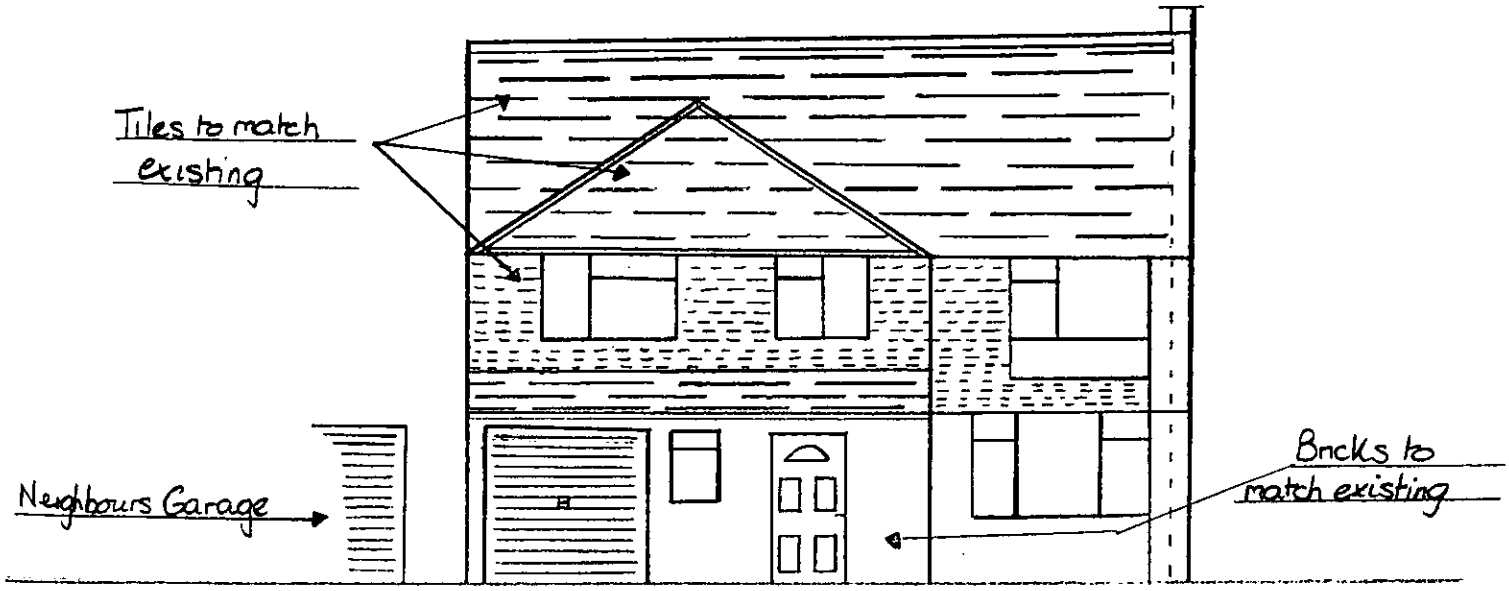

Proposed Front Elevation

APPROVED

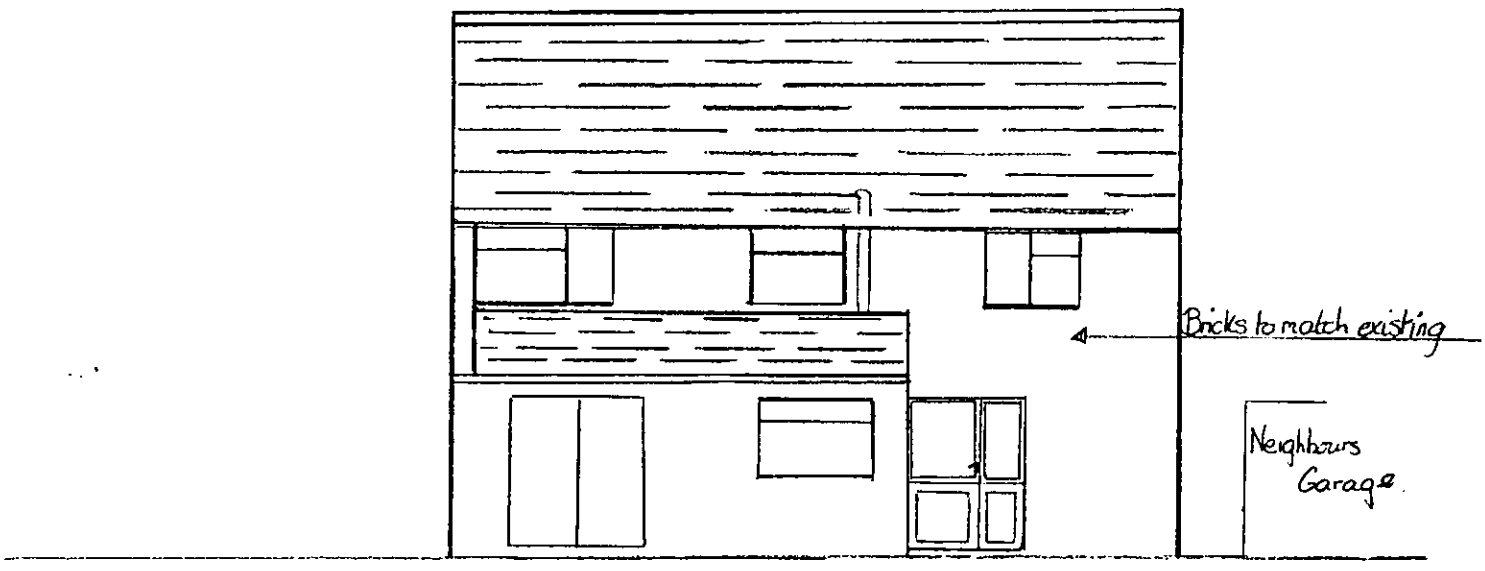

Proposed Rear Elevation


Mr + Mrs Rogers

November 02


86 Vauxhall Drive, Woodley

Scale 1:100

26.NOV.2002 7957

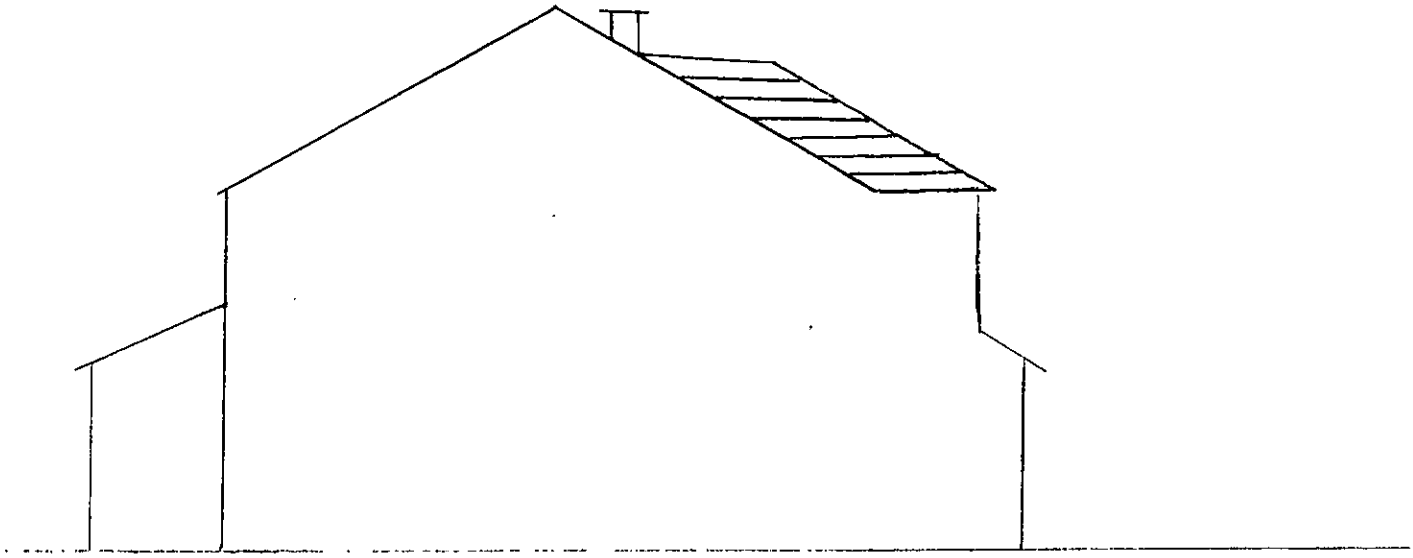

Proposed East Elevation

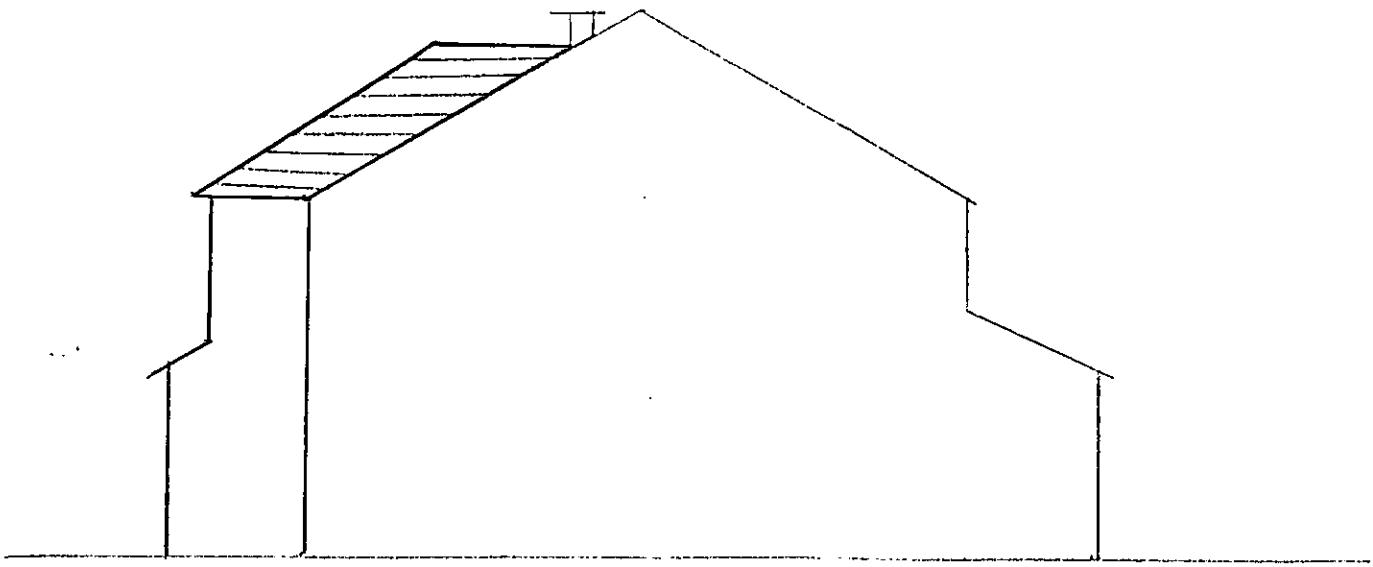

Proposed West Elevation


Mr & Mrs Rogers

November 02

86 Vauxhall Drive, Woodley

Scale 1:100

26.NOV.2002 7957

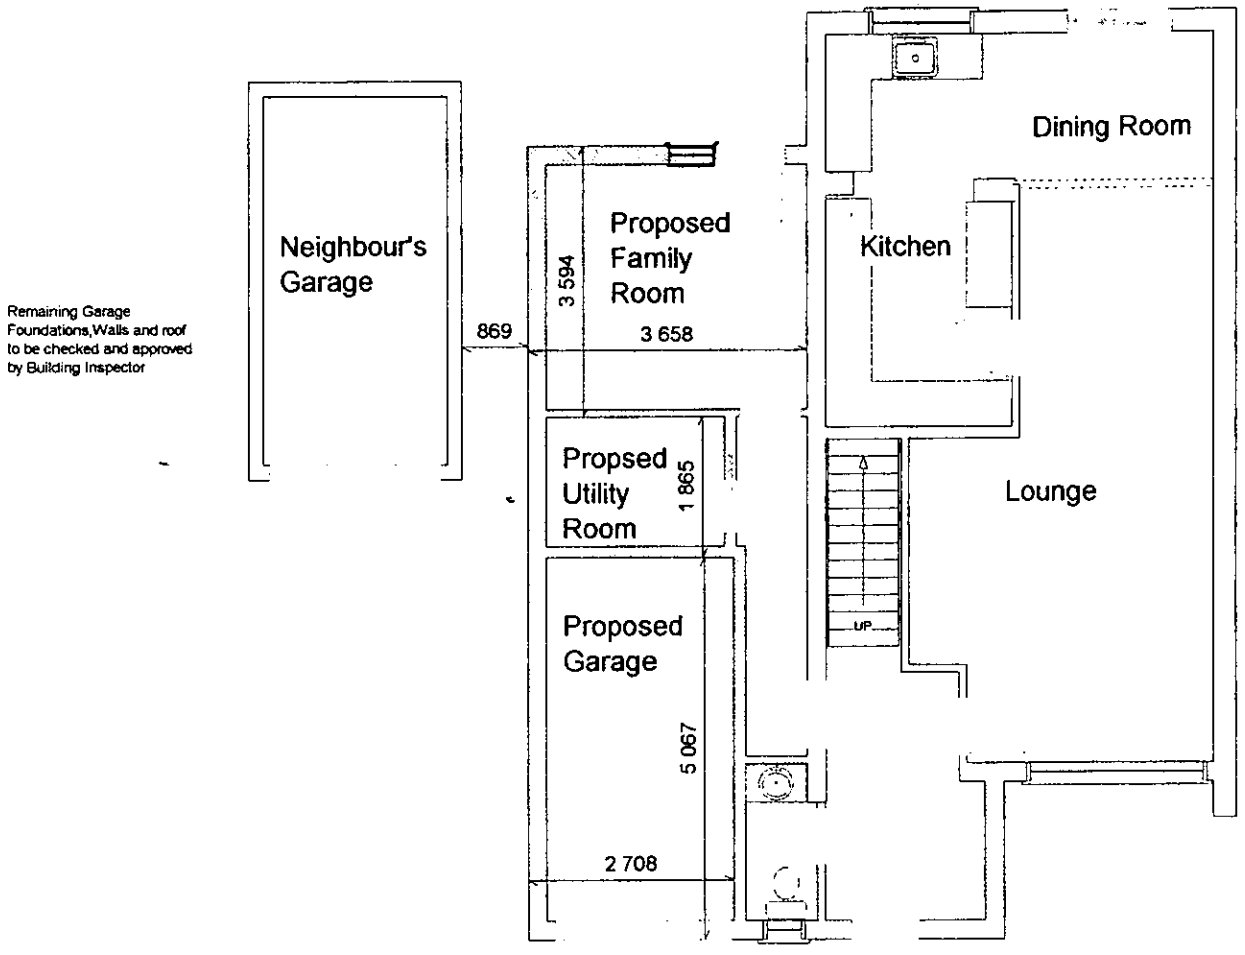

PROPOSED GROUND FLOOR PLAN

Mr and Mrs Rogers, 86 Vauxhall Drive, Woodley


Two storey side extension

November 2002

DESCRIPTION: Ground Floor Plans

SCALE: 1:100

26.NOV.2002 7957

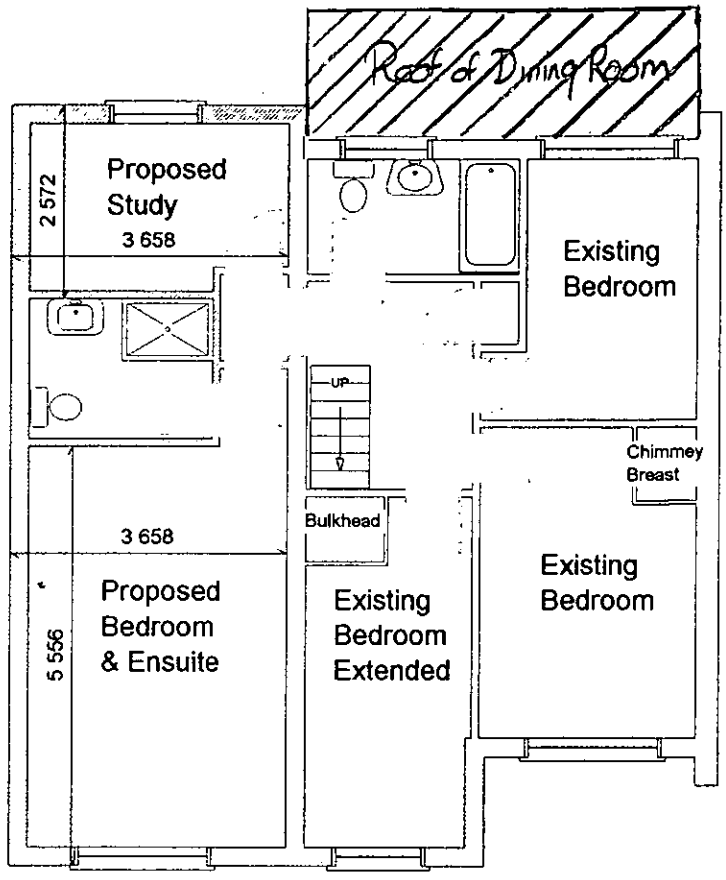

PROPOSED FIRST FLOOR PLAN

Mr and Mrs Rogers, 86 Vauxhall Drive, Woodley


Two storey side extension

November 2002

DESCRIPTION: First Floor Plans

SCALE: 1:100

THE FOLLOWING SCANNED IMAGES ARE DOCUMENTS OF BAD QUALITY OR ARE PHOTOCOPIES.

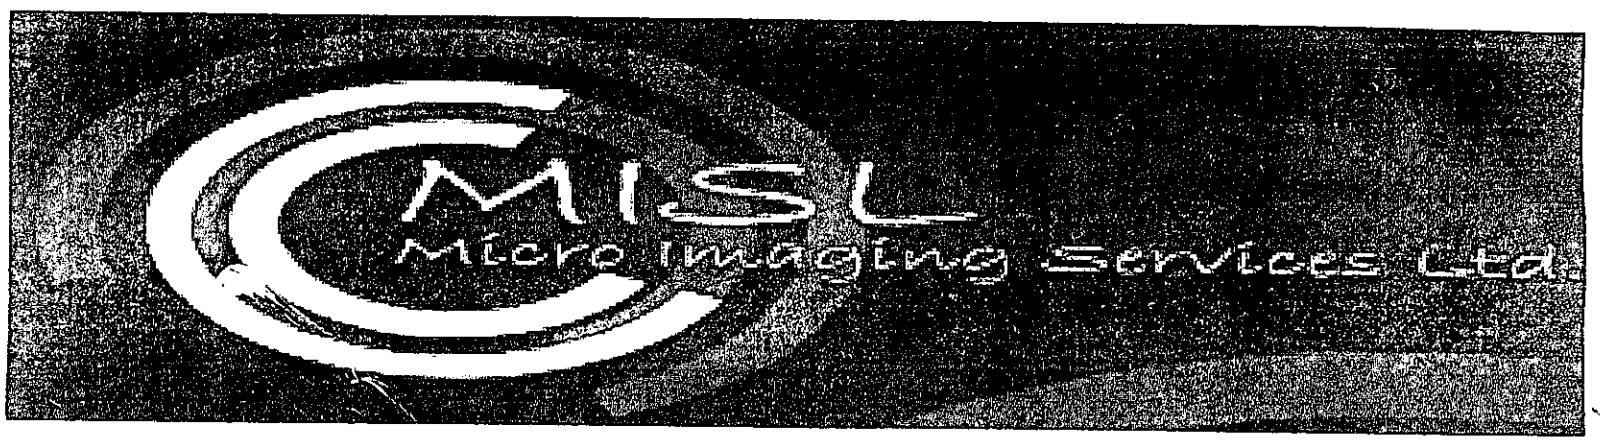

FOR THIS REASON THEY MAY APPEAR UNREADABLE ON SCREEN

26.NOV.2002 7957



Mr & Mrs Rogers, 86 Vauxhall Drive, Woodley, RG5 4EE

Block Plan - Scale 1:500.
Two Storey Side extension
Parking for at least two cars plus garage.

26.NOV.2002 7957

FICE COPY ISSUED BY THE GLOUCESTER DISTRICT LAND REGISTRY ON FEB 1 1991

THE LAND COMPRISED OF THE PART OR PARTS EDGED WITH A THICK LINE REPRESENTING THE RED EDGING ON THE FILED PLAN IS MORE PARTICULARLY DESCRIBED IN THE PROPERTY REGISTER. IF THE THICK LINE ENCLOSES ANY UNEDGED PARTS BEARING LETTERED FIGURES THOSE PARTS HAVE BEEN REMOVED FROM THE T

Crown copyright. All rights res


H. M. LAND REGISTRY

NATIONAL GRID PLAN SU 7772 SECTION A

BERKSHIRE

Scale 1/1250

WOODLEY and SANDFORD PARISH

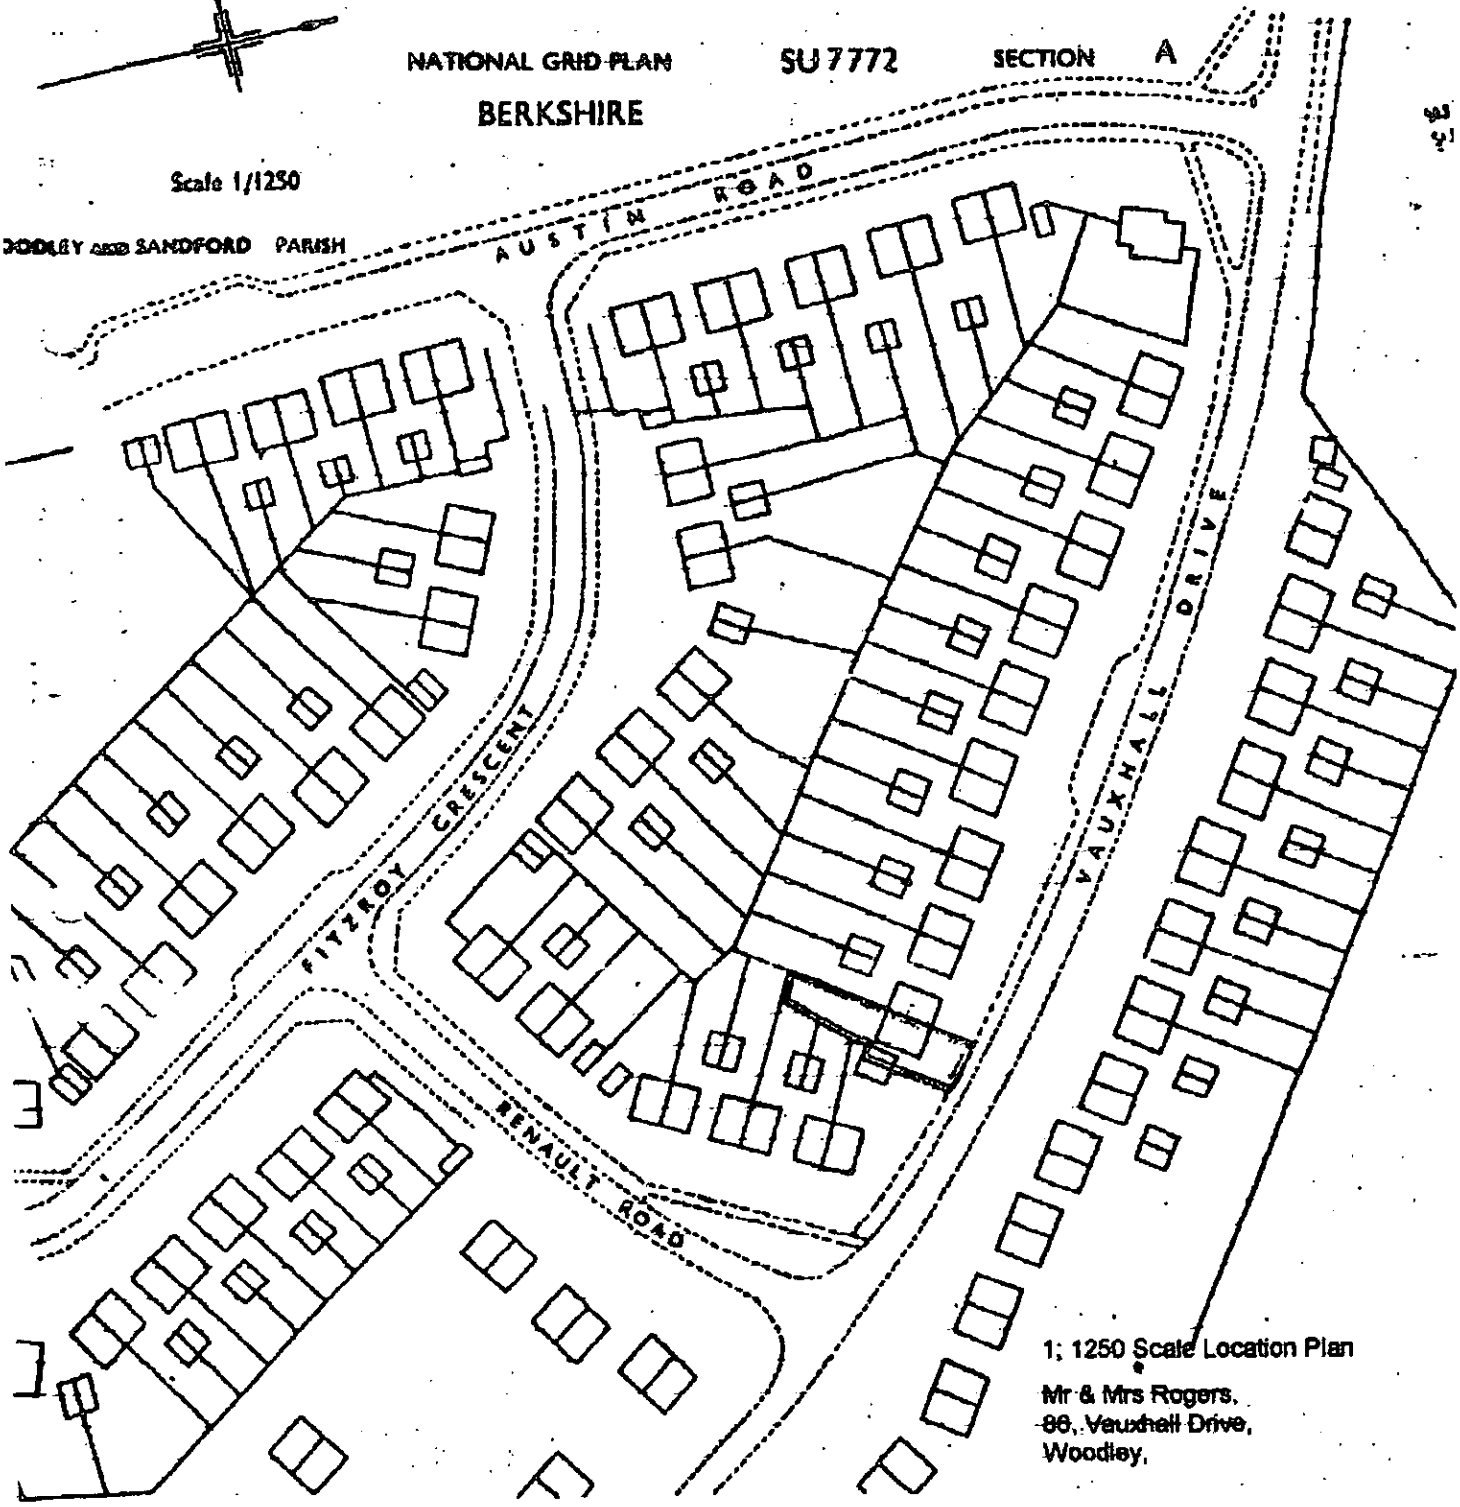

1; 1250 Scale Location Plan

Mr & Mrs Rogers,
86, Vauxhall Drive,
Woodley,