
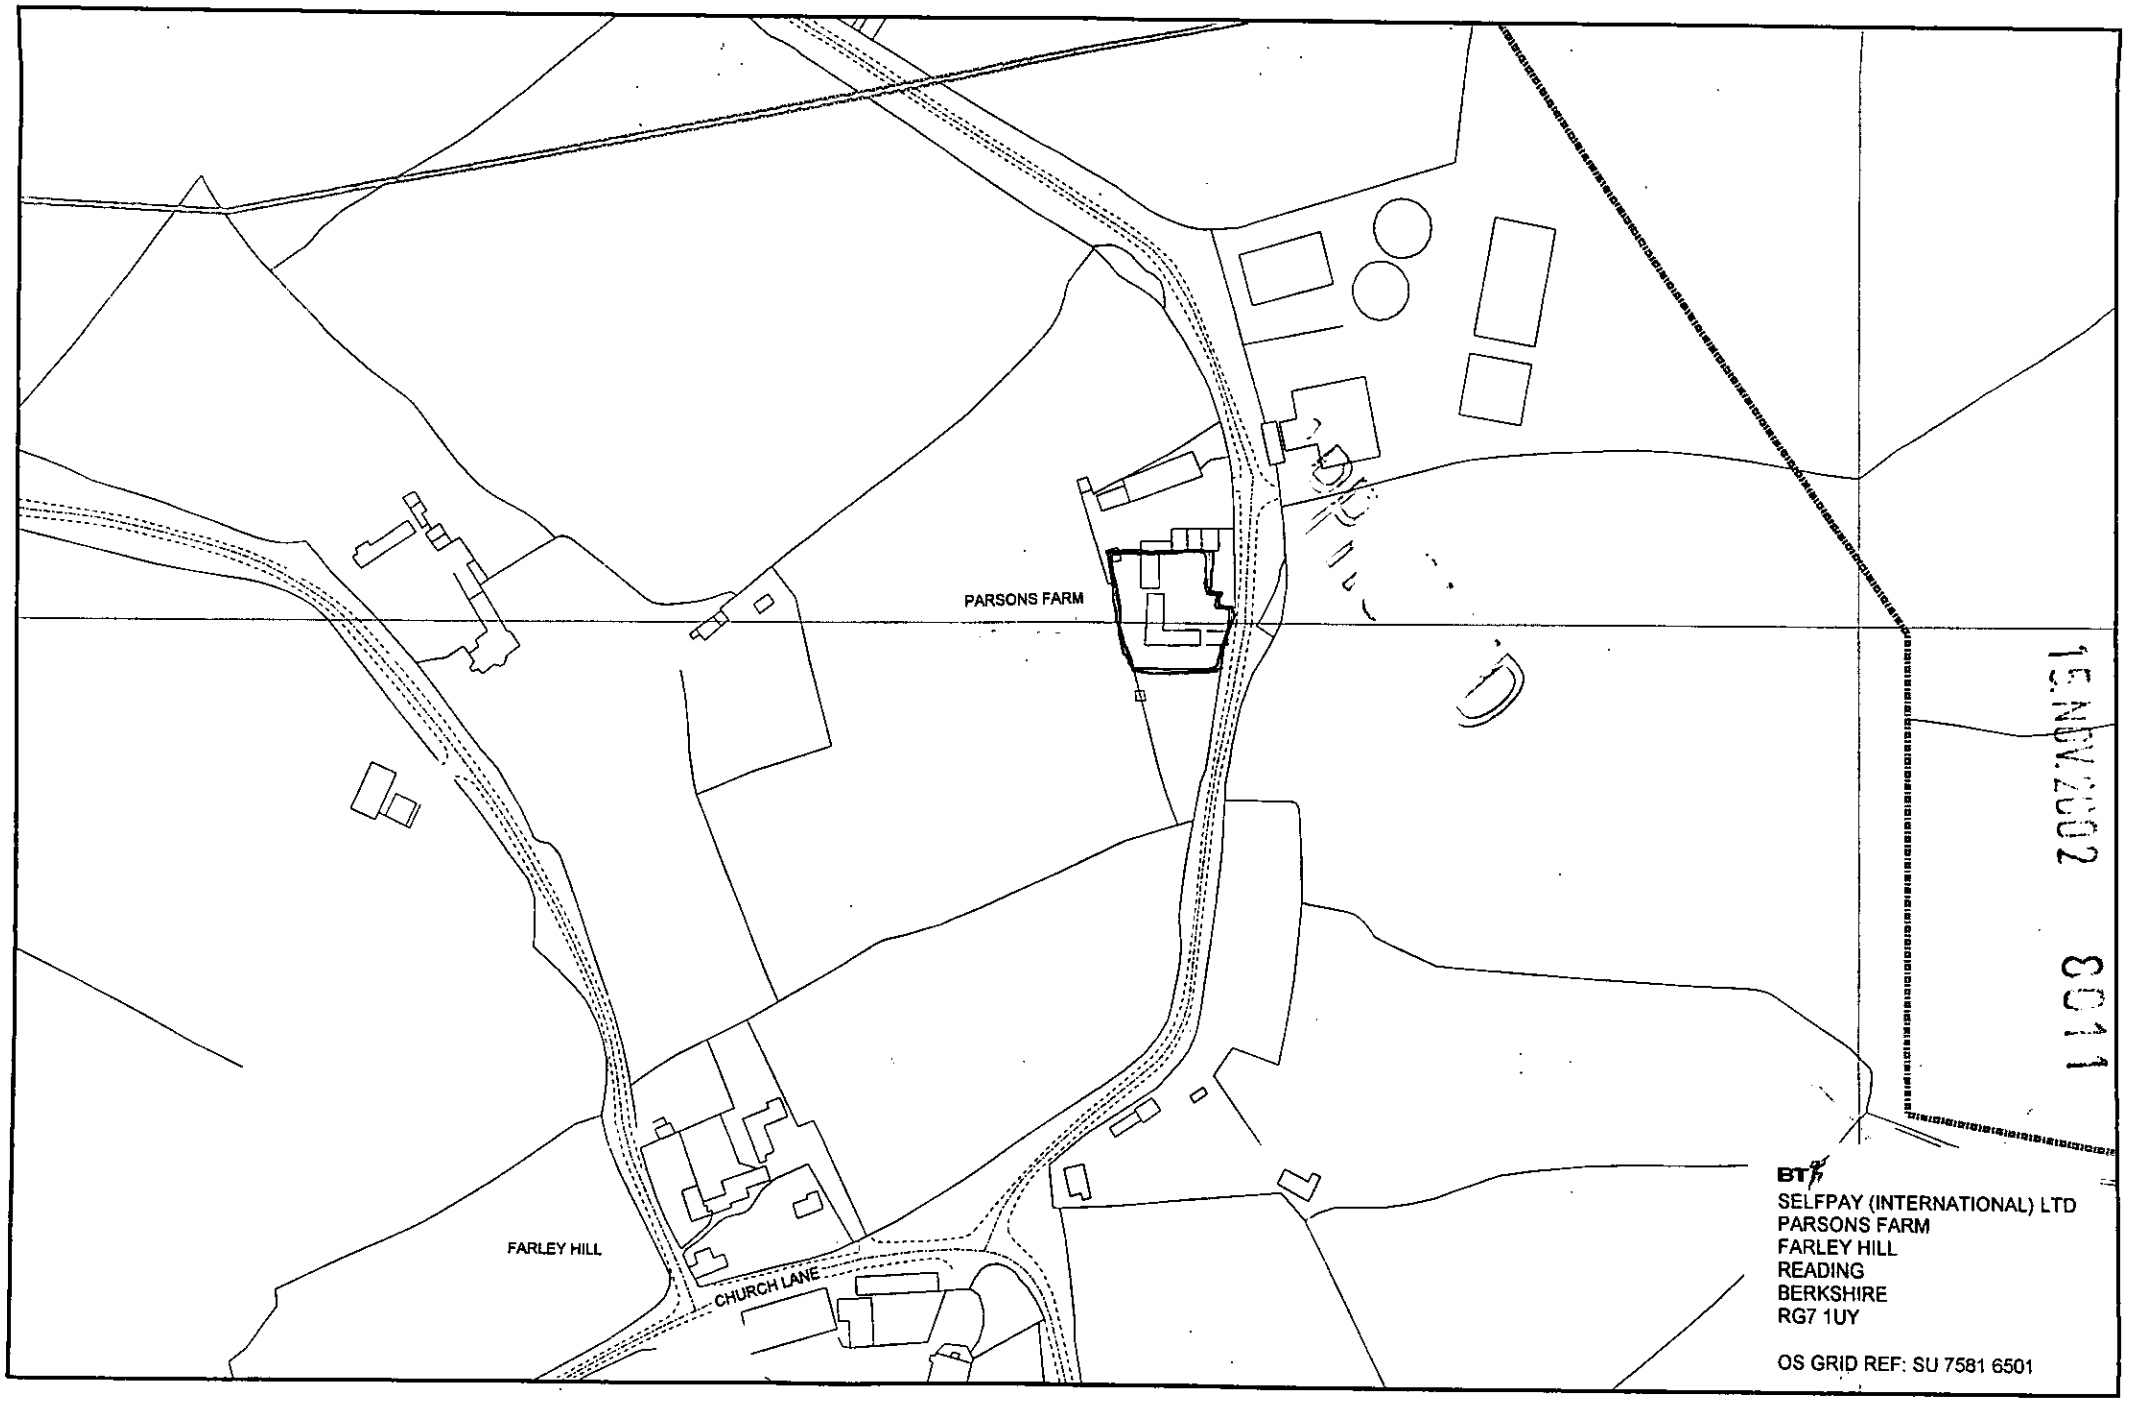


BERRYM4 29/10/2002 11:12:6 Notes:

BT

(C) British Telecommunications plc CABLE&DUCT_A3_L_PLOT Template Issue 1 (August 2000)

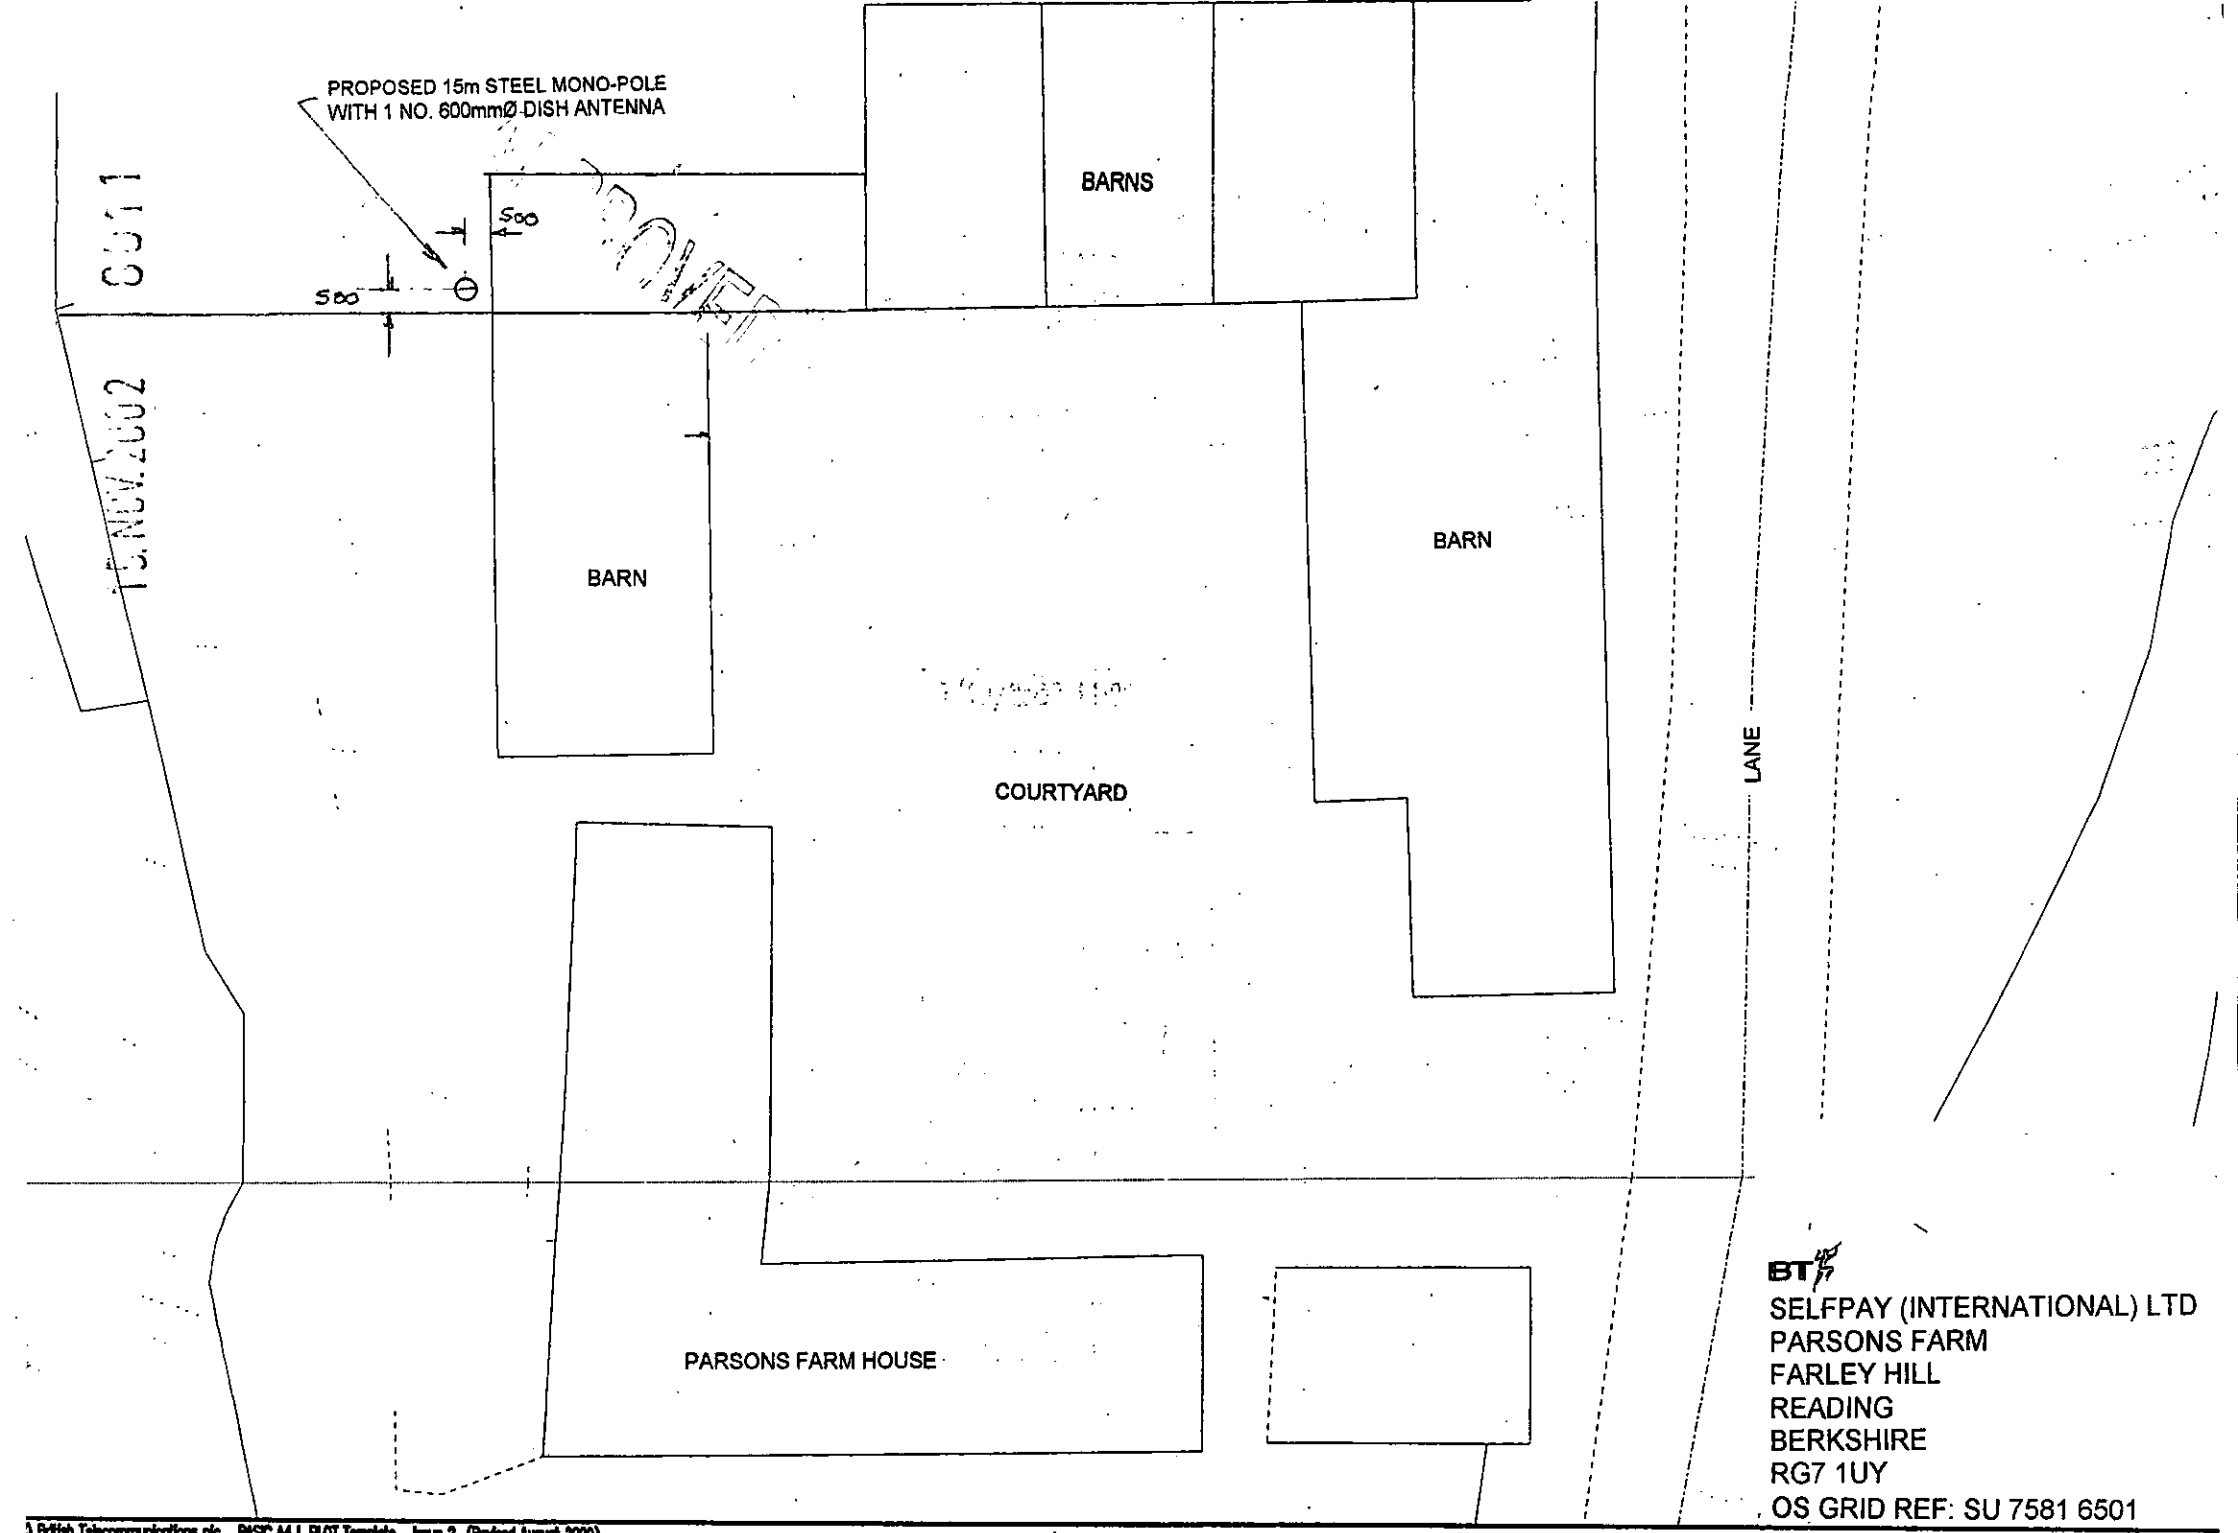

BT


SELFPAY (INTERNATIONAL) LTD
PARSONS FARM
FARLEY HILL
READING
BERKSHIRE
RG7 1UY
OS GRID REF: SU 7581 6501

) British Telecommunications plc BASIC_A4_L_PLOT Template Issue 2 (Revised August 2000)

29/10/2002 11:9:57 BERRYM4

SCALE 1:2500

15.NOV.2002 8011 ~~01.NOV.2002~~ 7927

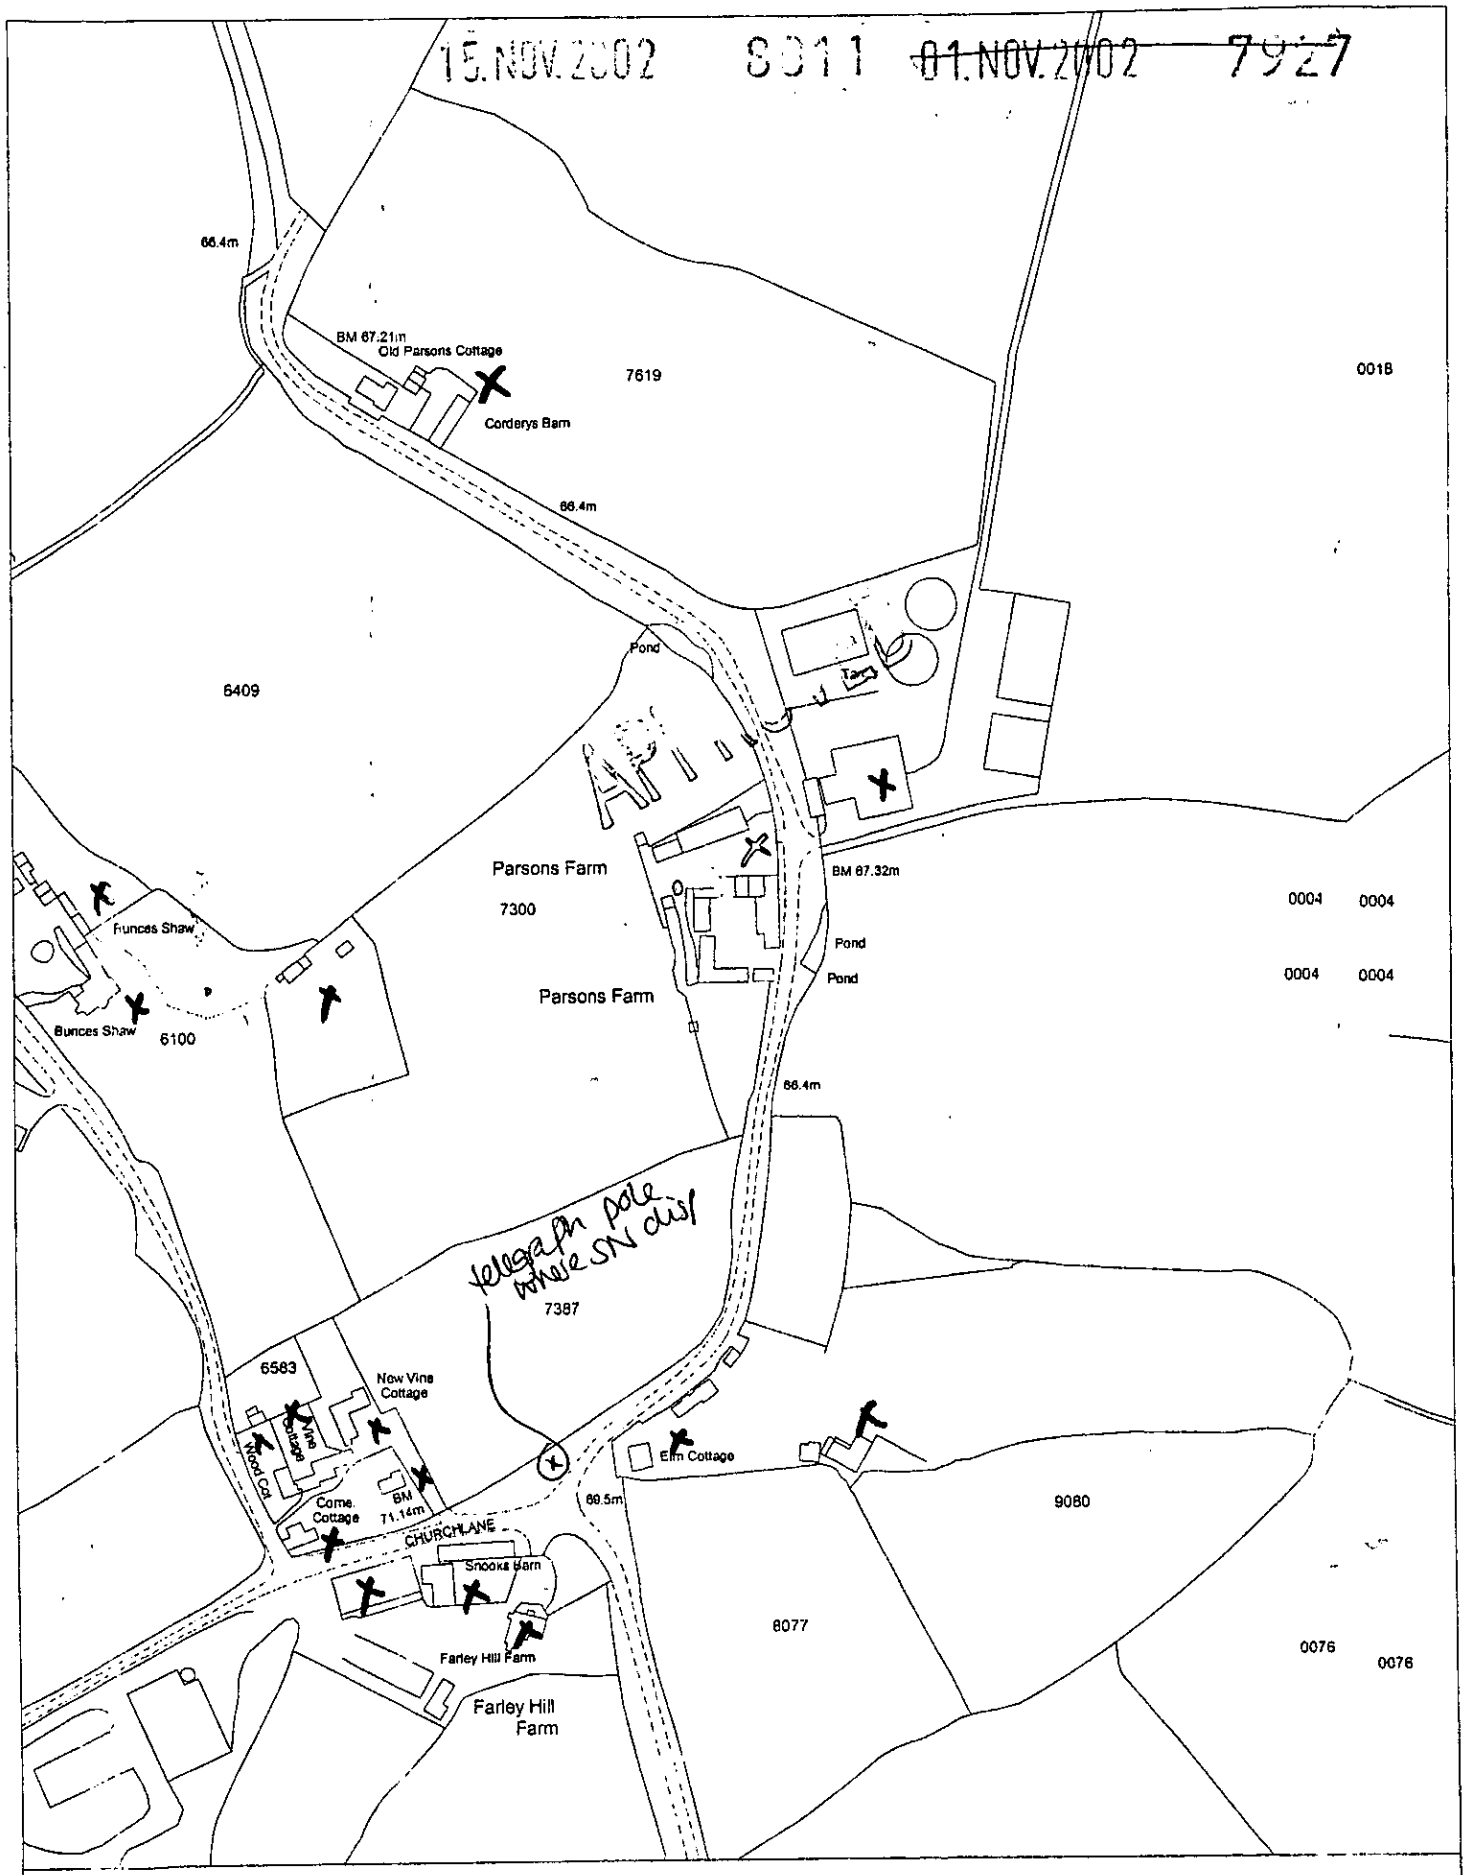

Site Plan, Scale: 1 to 2500

This copy has been produced specifically for the map return scheme purposes only. No further copies may be made.

This map is reproduced from Ordnance Survey material with the permission of Ordnance Survey on behalf of the Controller of HMSO Office. © Crown Copyright. Wokingham District Council, Licence No. LA086134

Date: 4 November 2002

N
W E
S