
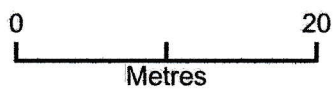


Site Block Plan R1

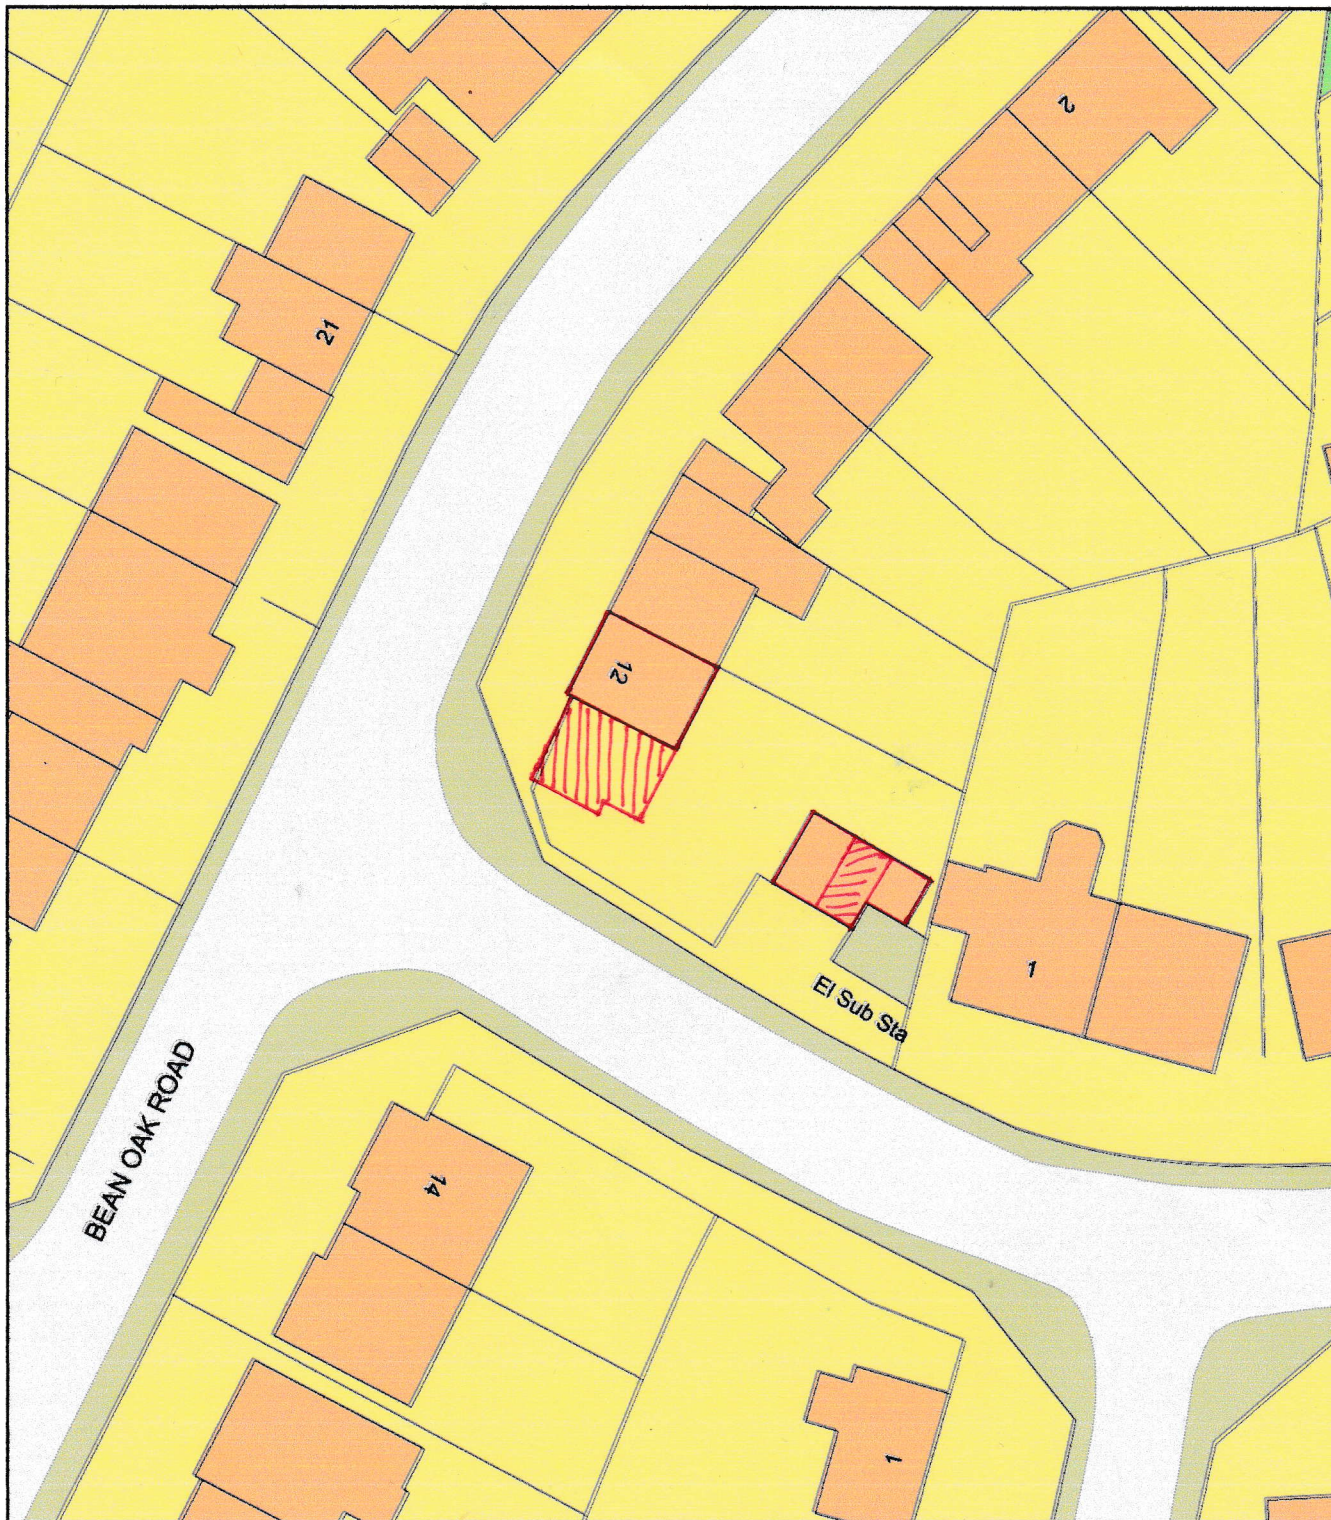

Plan Produced for: Mr S. Prosser

Date Produced: 02 Oct 2025

Plan Reference Number / Project ID: TQRQM25275132734140 / PP-1437309 R1

Scale: 1:500 @ A4