


Contractors and consultants are not to scale
dimensions from this drawing

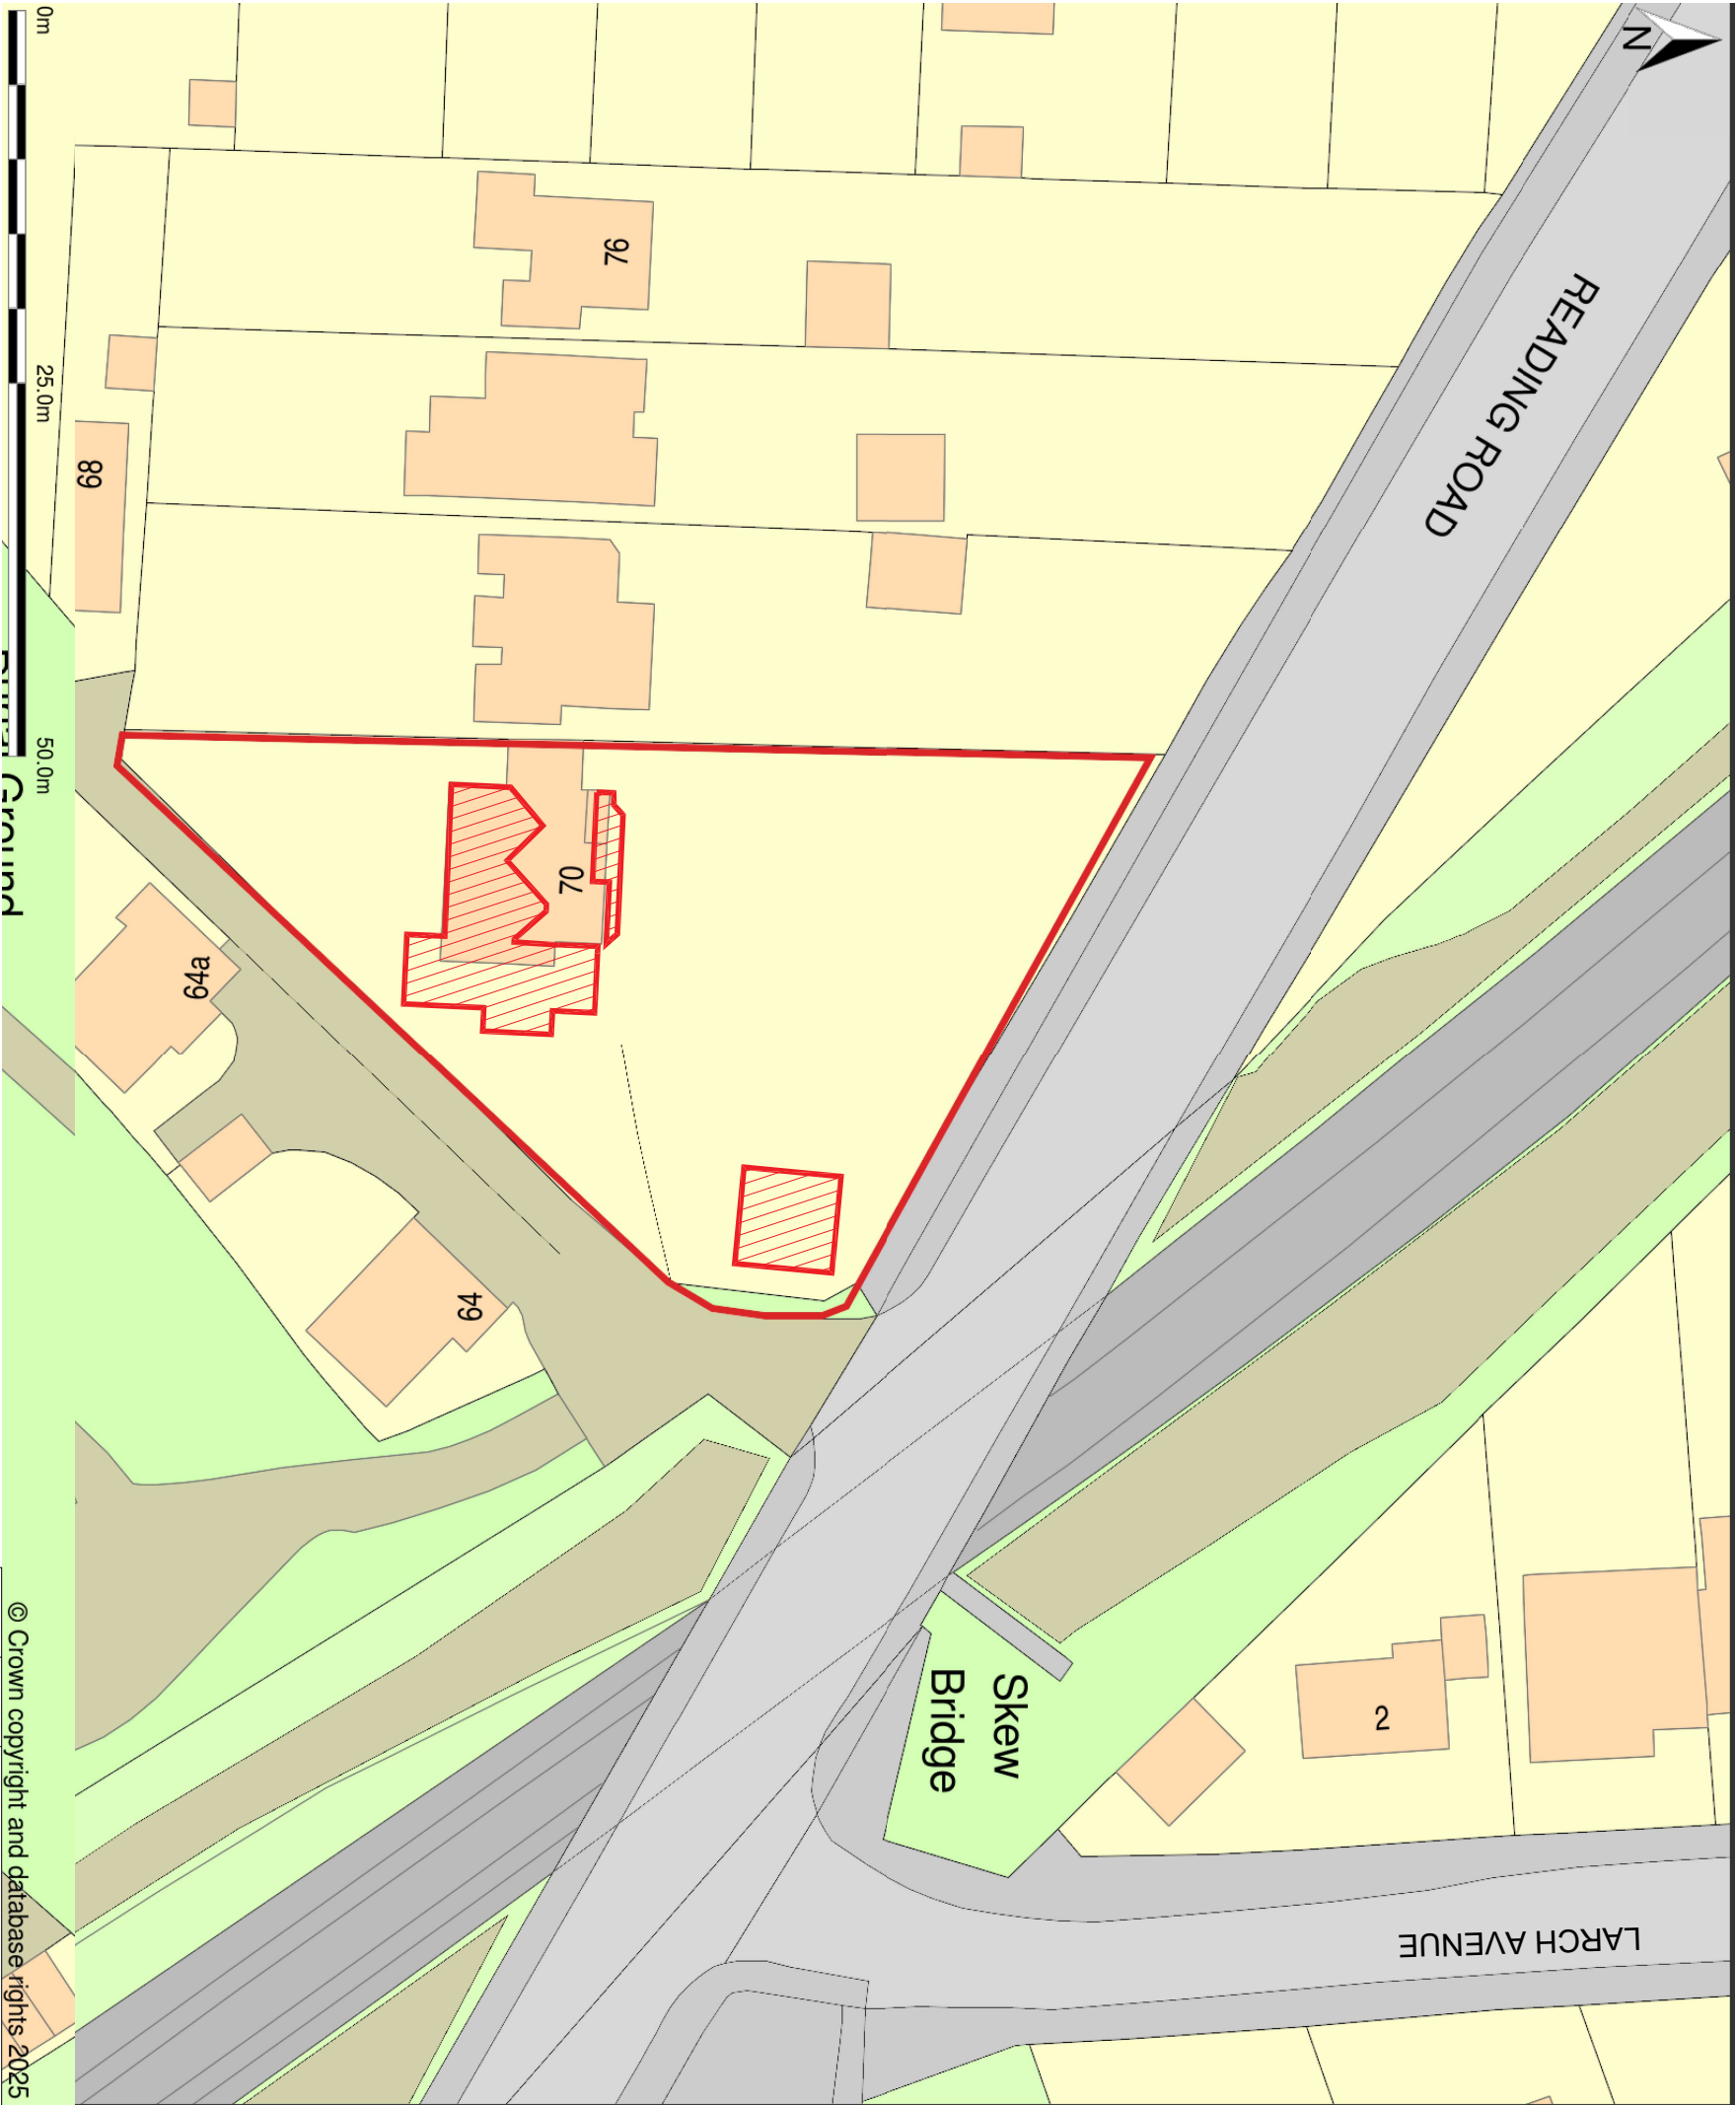

Block plan showing indicative
development area 1:500@A3



sarahgouldarchitects@gmail.com

Client

R Joyce

Project

70 Reading Road, Wokingham

Description

Block plan



© Crown copyright and database rights 2025			
C	15-09-25	NMA application	
B	22-06-25	Planning application	
A	16-06-25	Planning application	
-	27-01-25	For information	
Revision	Date	Description	

Status

Planning

Scale

1:500@A3

Drawn By

SG

Date

Jan 25

Job Number

059

Drawing Number

02-01

Revision

C