

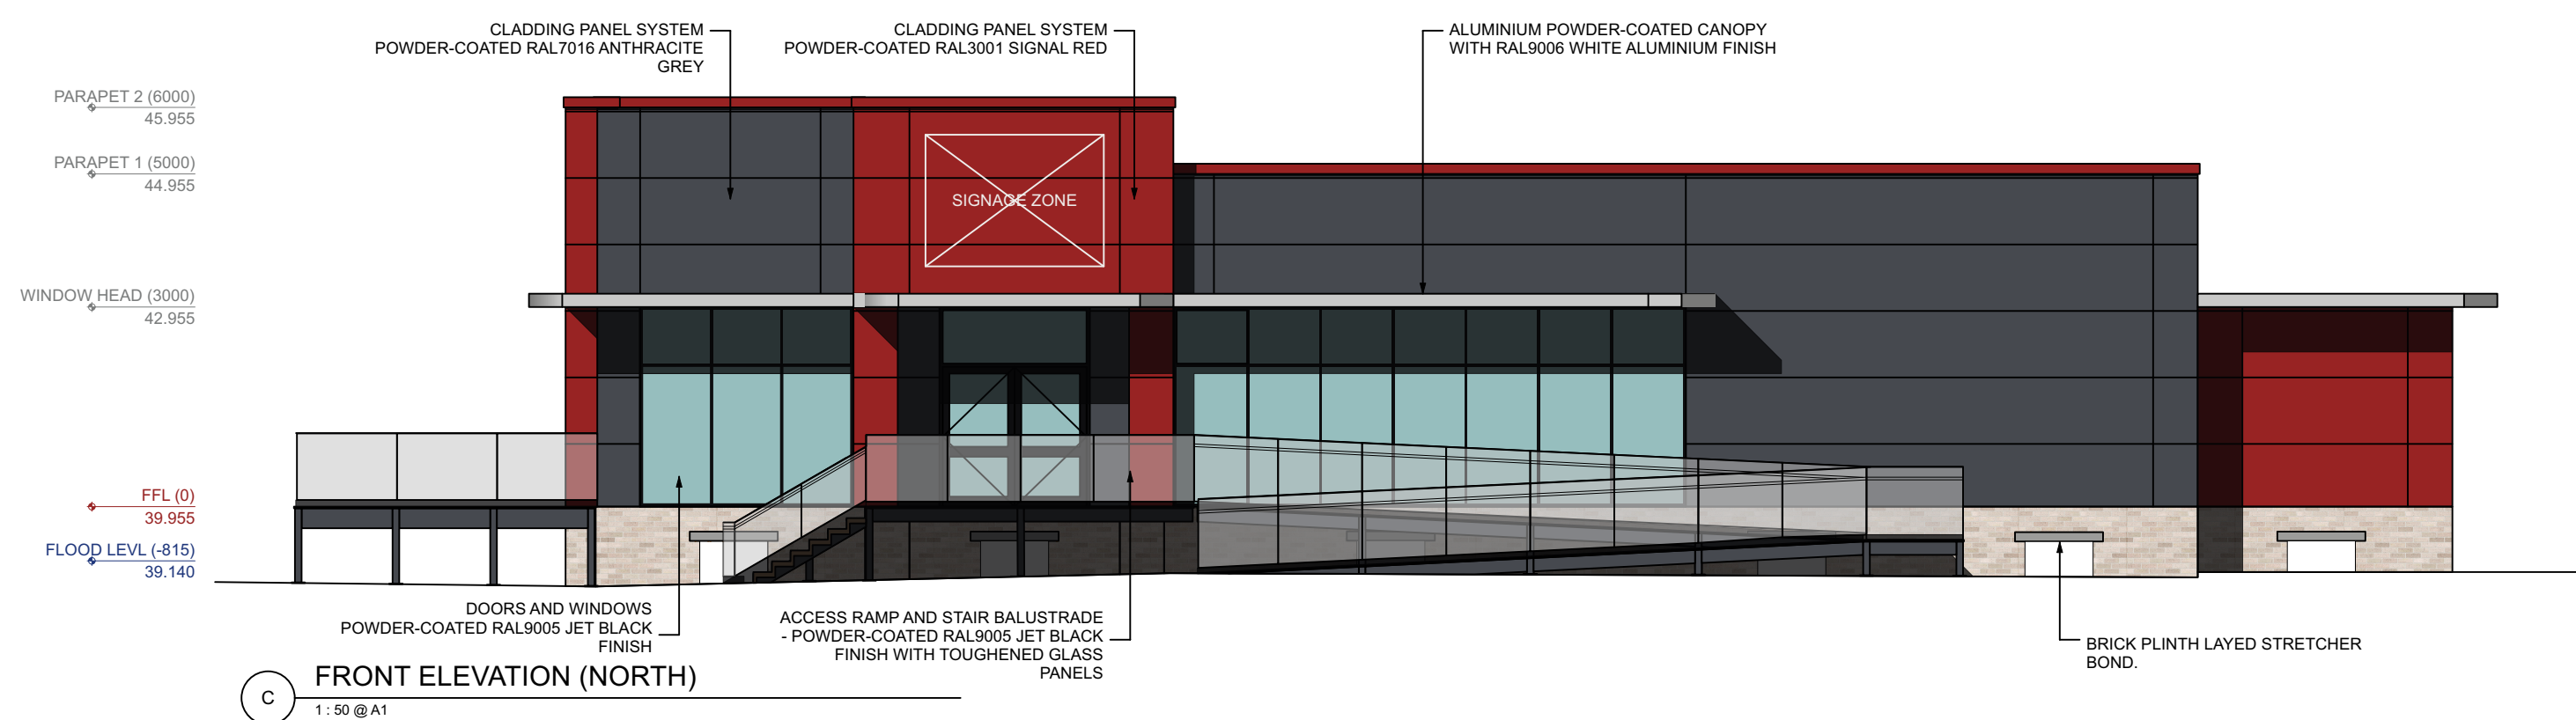
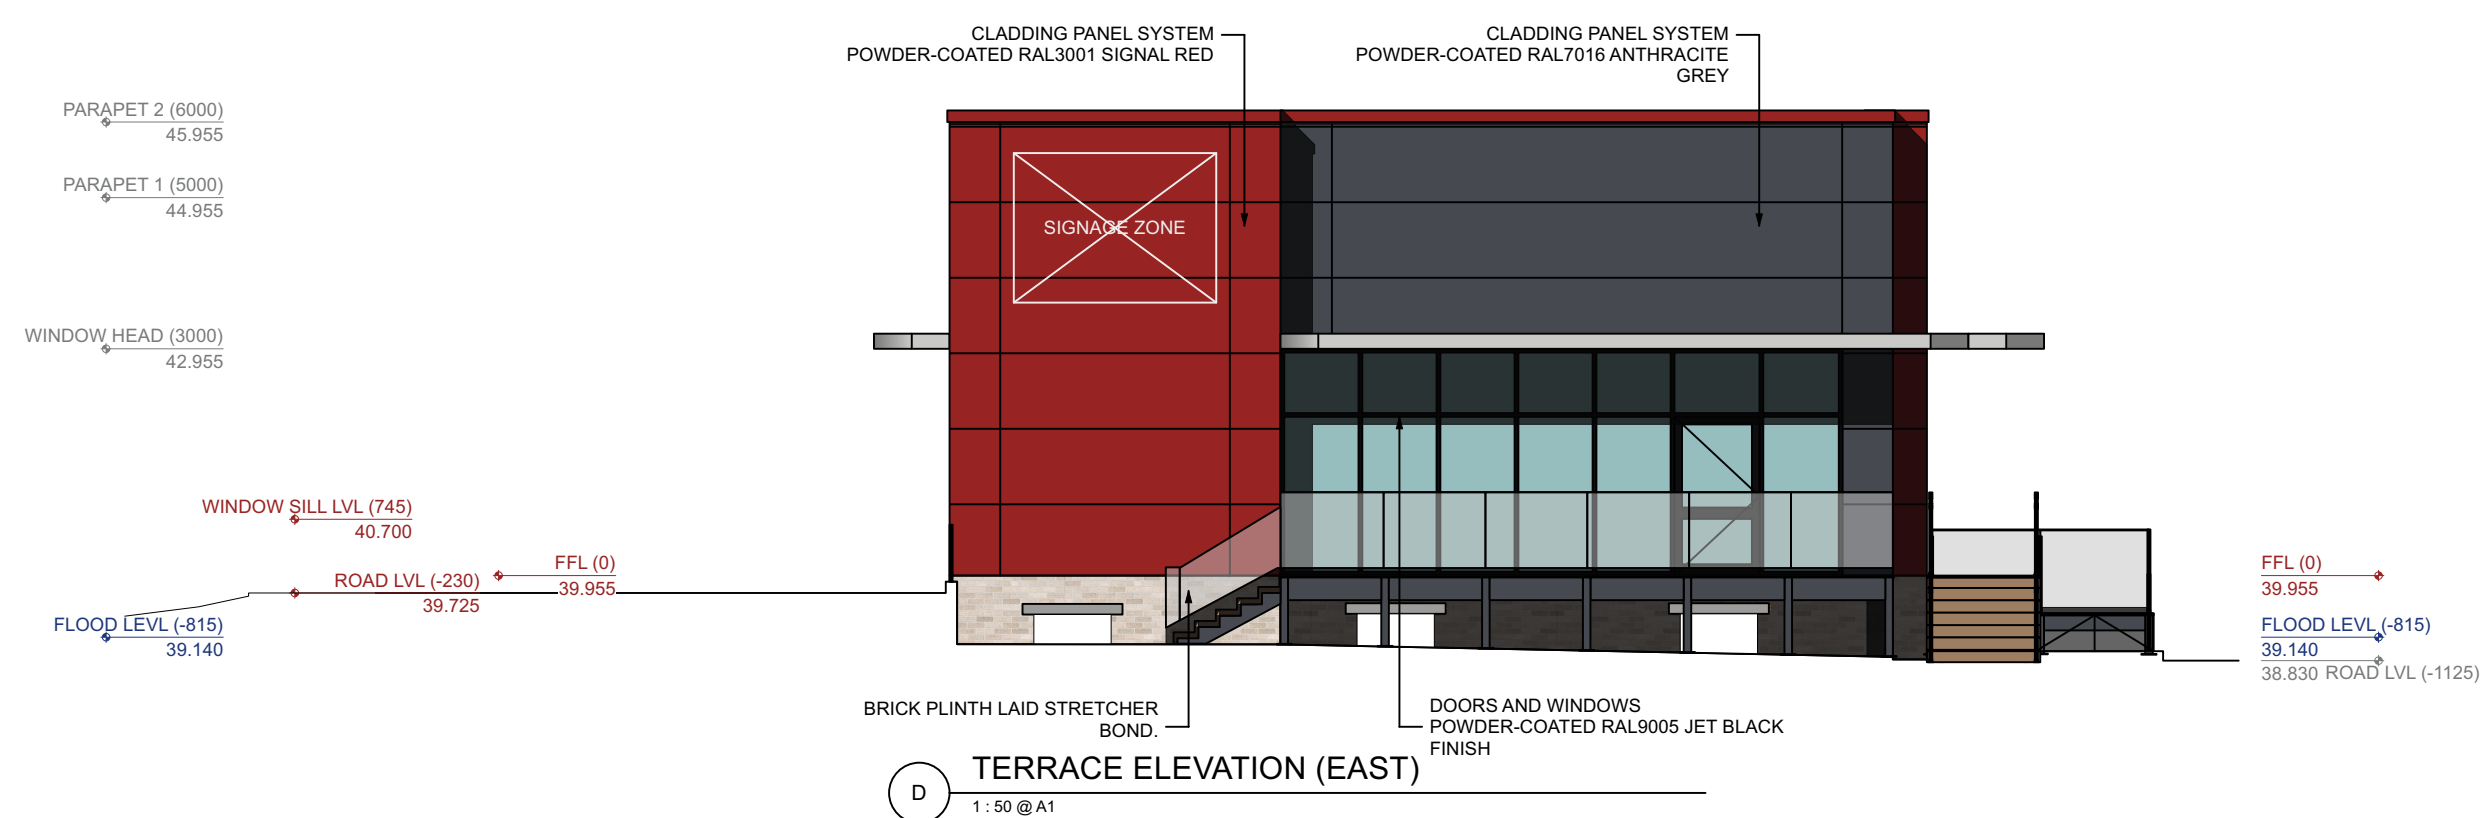
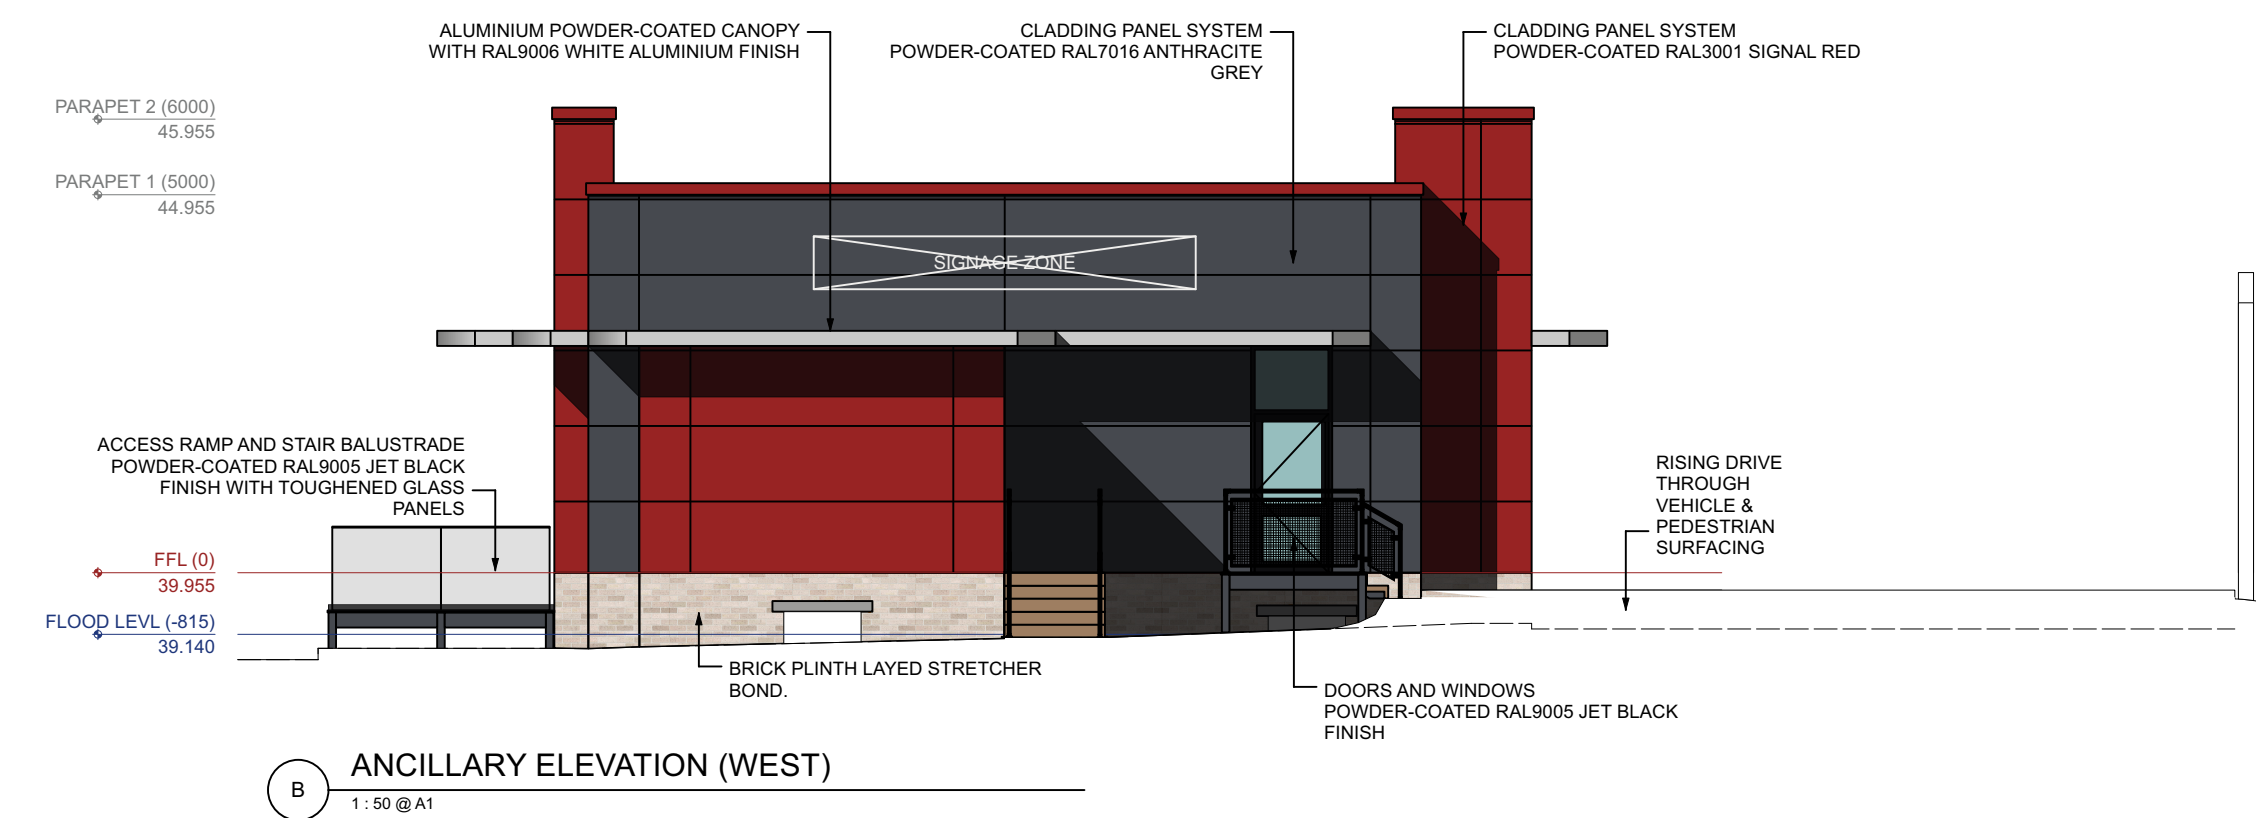


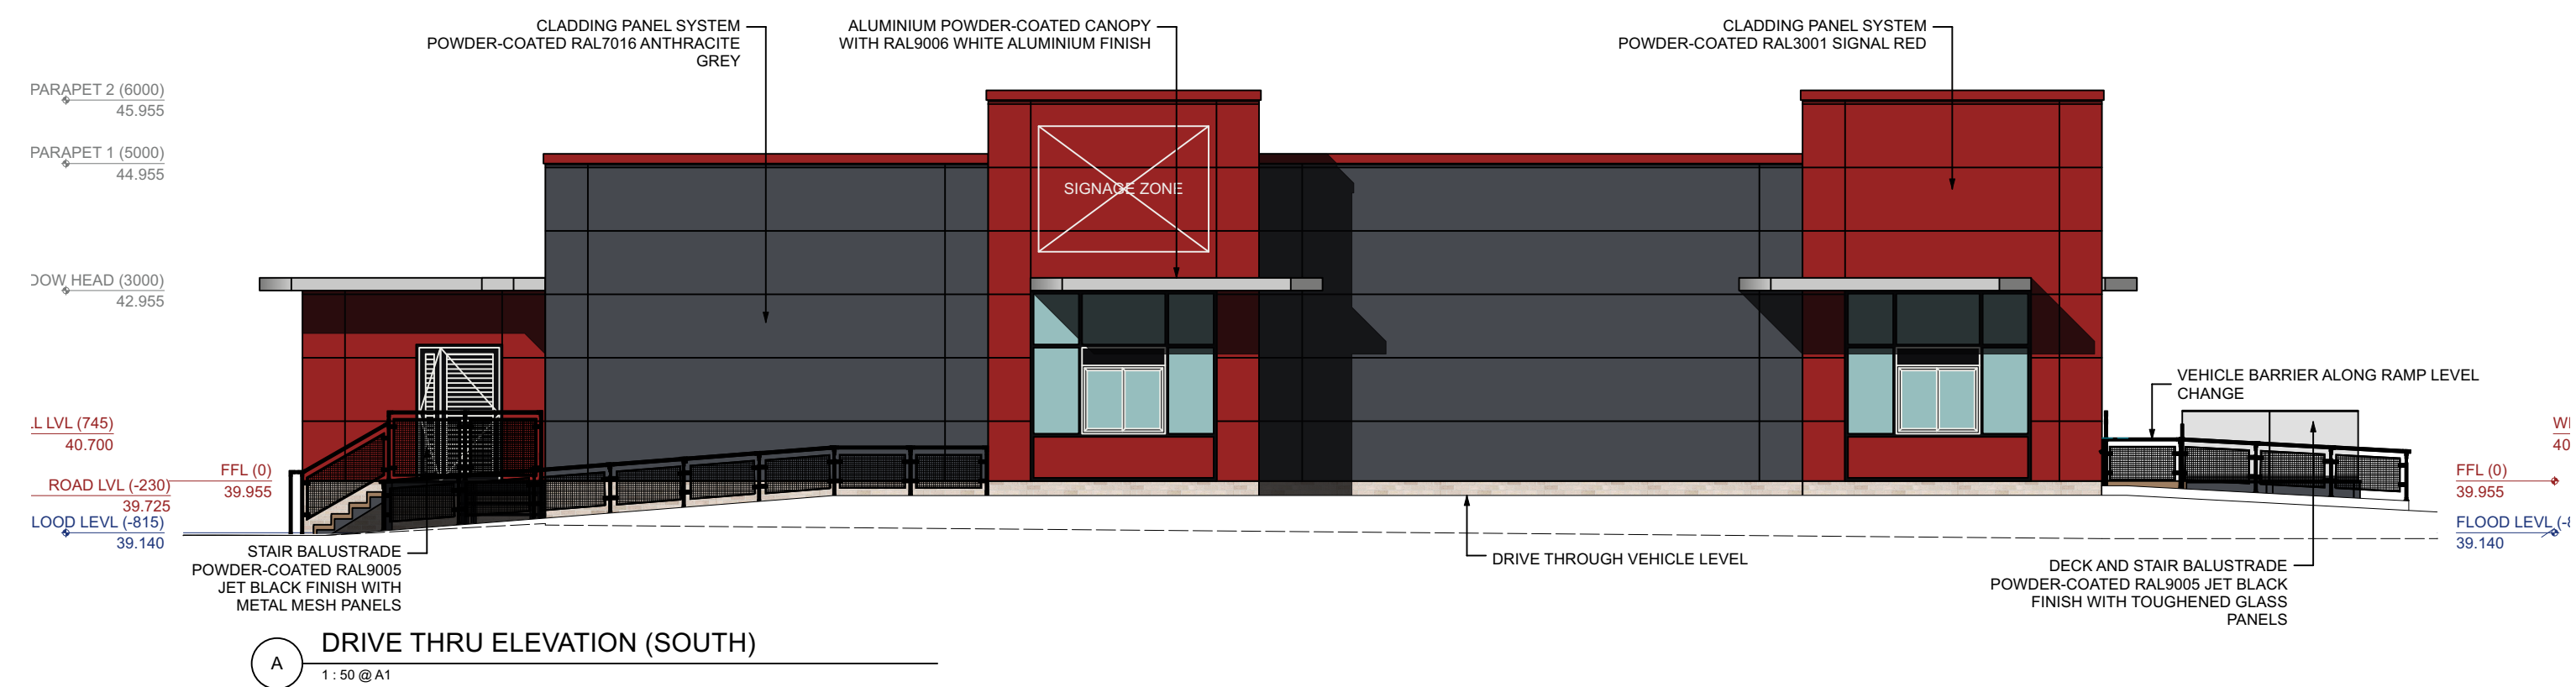

NO	REVISION	DATE	INITIAL

- NOTES:

1. DO NOT SCALE.
2. CONTRACTOR TO CHECK ALL DIMENSIONS AND REPORT OMISSIONS AND ERRORS TO THE ARCHITECT.
3. HURSTWOOD DESIGN GROUP ACCEPTS NO LIABILITY FOR THIS DRAWING BY PARTIES OTHER THAN THE PARTY FOR WHOM IT WAS PREPARED OR FOR ERRORS OR OMISSIONS THEREFOR WHICH IT WAS PREPARED.
4. THIS DRAWING IS ISSUED IN DWG FORMAT AS AN UNCONTROLLED VERSION TO ENABLE THE RECIPIENT TO PREPARE THEIR OWN DOCUMENTS, DRAWINGS, MODELS FOR WHICH THEY ARE SOLELY RESPONSIBLE. THIS DRAWING IS BASED ON PROJECT INFORMATION CURRENT AT THE TIME OF ISSUE. HURSTWOOD DESIGN GROUP ACCEPTS LIABILITY FOR ANY ALTERATIONS OR ADDITIONS TO OR DISCREPANCIES ARISING OUT OF ANY CHANGE TO SUCH PROJECT INFORMATION THAT OCCURS TO THE INFORMATION AFTER IT IS ISSUED BY HURSTWOOD DESIGN GROUP.
5. THE DRAWING IS COPYRIGHTED AND MAY NOT BE REPRODUCED WITHOUT PERMISSION OF HURSTWOOD DESIGN GROUP AND DETAILS CONTAINED THEREIN REMAIN VESTED IN HURSTWOOD DESIGN GROUP.

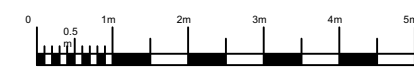

CLIENT:	FIVE GUYS
PROJECT:	RESTAURANT BUILDING SHELL
SITE:	SHOWCASE CINEMA, READING ROAD, WINNERSH, WOKINGHAM, BERKSHIRE, RG41 5HG.
TITLE:	AS EXISTING BUILDING ELEVATIONS (ii) - INDICATING SIGNAGE ZONE

SCALE		SHEET SIZE		CREATED BY		DATE CREATED	
1:100		A1		SP		04/04/2022	
ORIGINATOR	PROJECT NUMBER	DISCIPLINE	SHEET NUMBER	REV	STATUS		
HDG	0233	A	202	R1	PLANNING		

COPYRIGHT © SGSM LIMITED. ALL RIGHTS RESERVED



HURSTWOOD DESIGN GROUP

ARCHITECTURE
INTERIOR DESIGN
PROJECT MANAGEMENT

KINGFISHER HOUSE
HURSTWOOD GRANGE
HURSTWOOD LANE
HAYWARDS HEATH
WEST SUSSEX RH17 7QX

WWW.HURSTWOOD-DESIGN.COM