



Scale Bar 1:100 @ A2

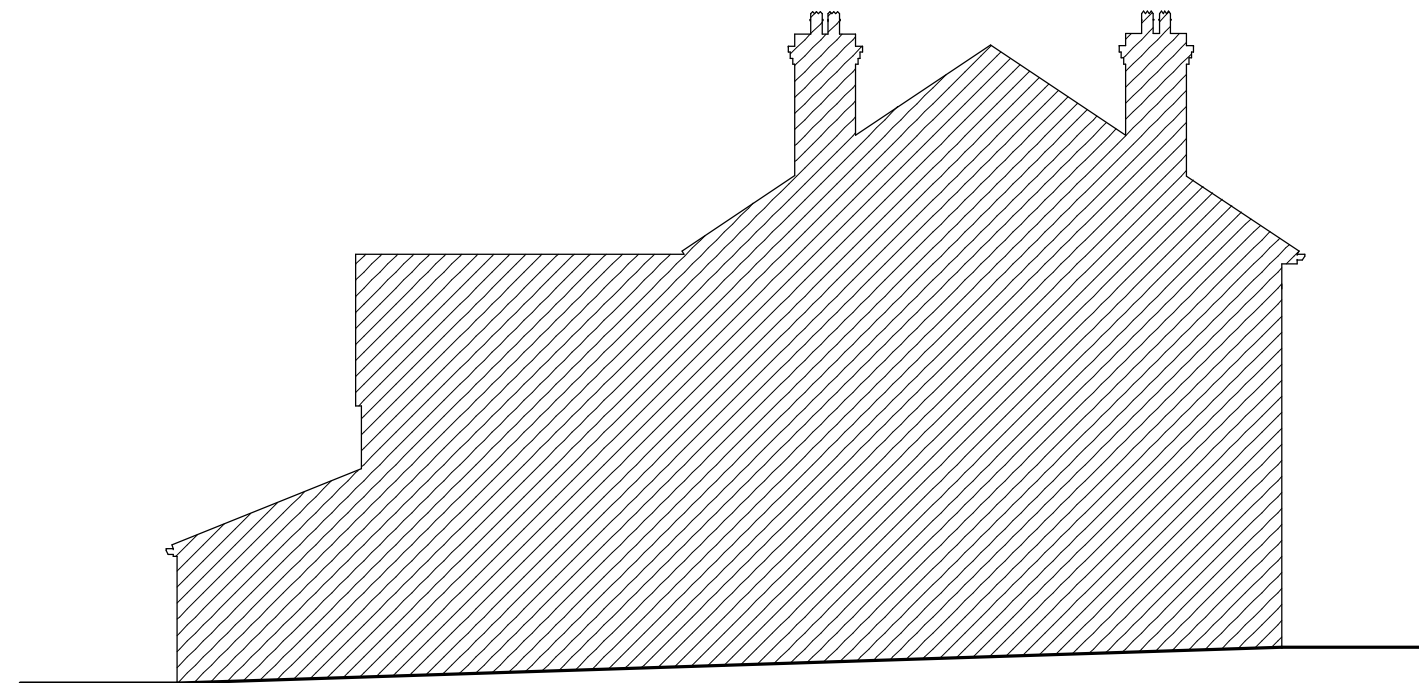

Existing Left Side Elevation

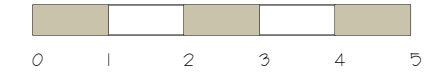

Existing Right Side Elevation

 PAUL SCHOFIELD ARCHITECTURAL DESIGN		
CLIENT Paul & Wale Galardo		
PROJECT TITLE 219 The Square Spinning Wood Berkshire RG7 1BP		
DRAWING TITLE Existing Side Elevations		
SCALE 1:100	DATE 12-11-24	DRAWN P.Schofield
THE COPYRIGHT IN THIS DOCUMENT AND HEREIN IS CONSIDERED TO REMAIN THE PROPERTY OF PAUL SCHOFIELD		