





PROPOSED BLOCK PLAN

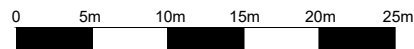

SCALE 1:500

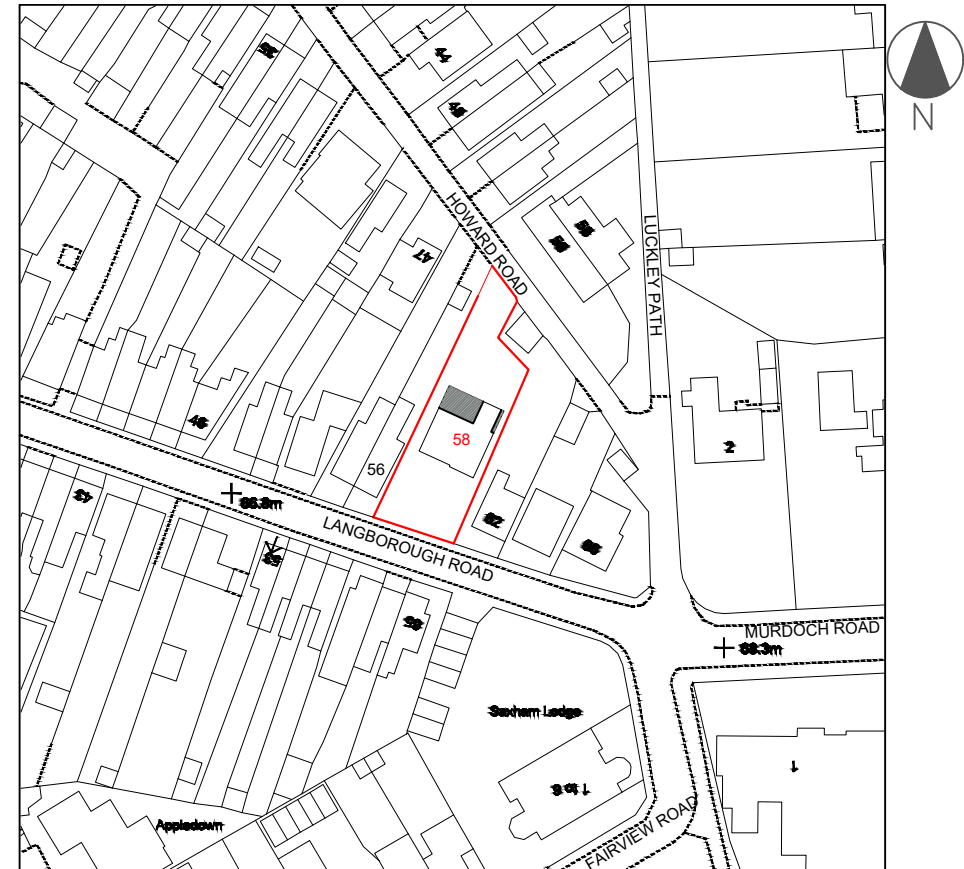

© Crown Copyright and database rights 2025 OS 0100031673

PROPOSED LOCATION PLAN



SCALE 1:1250

|                                                                                |                            |                                                      |                             |                               |                                                                                       |
|--------------------------------------------------------------------------------|----------------------------|------------------------------------------------------|-----------------------------|-------------------------------|---------------------------------------------------------------------------------------|
| PROJECT<br>Rear Extension, Loft Conversion, Garage Rebuild, Internal Reconfig. | CLIENT NAME<br>A. Tong     | SHEET N.<br>A01                                      | DATE:<br>07/05/2025         | DESIGNED BY:<br>Go Plans Ltd. |  |
| ADDRESS<br>58 Langborough Rd,<br>Wokingham RG40 2BT                            | PROJECT STATUS<br>Planning | DRAWING TITLE<br>Proposed Block Plan & Location Plan | SCALE<br>1:500, 1:1250 @ A4 | DRAWN BY:<br>SD               |                                                                                       |