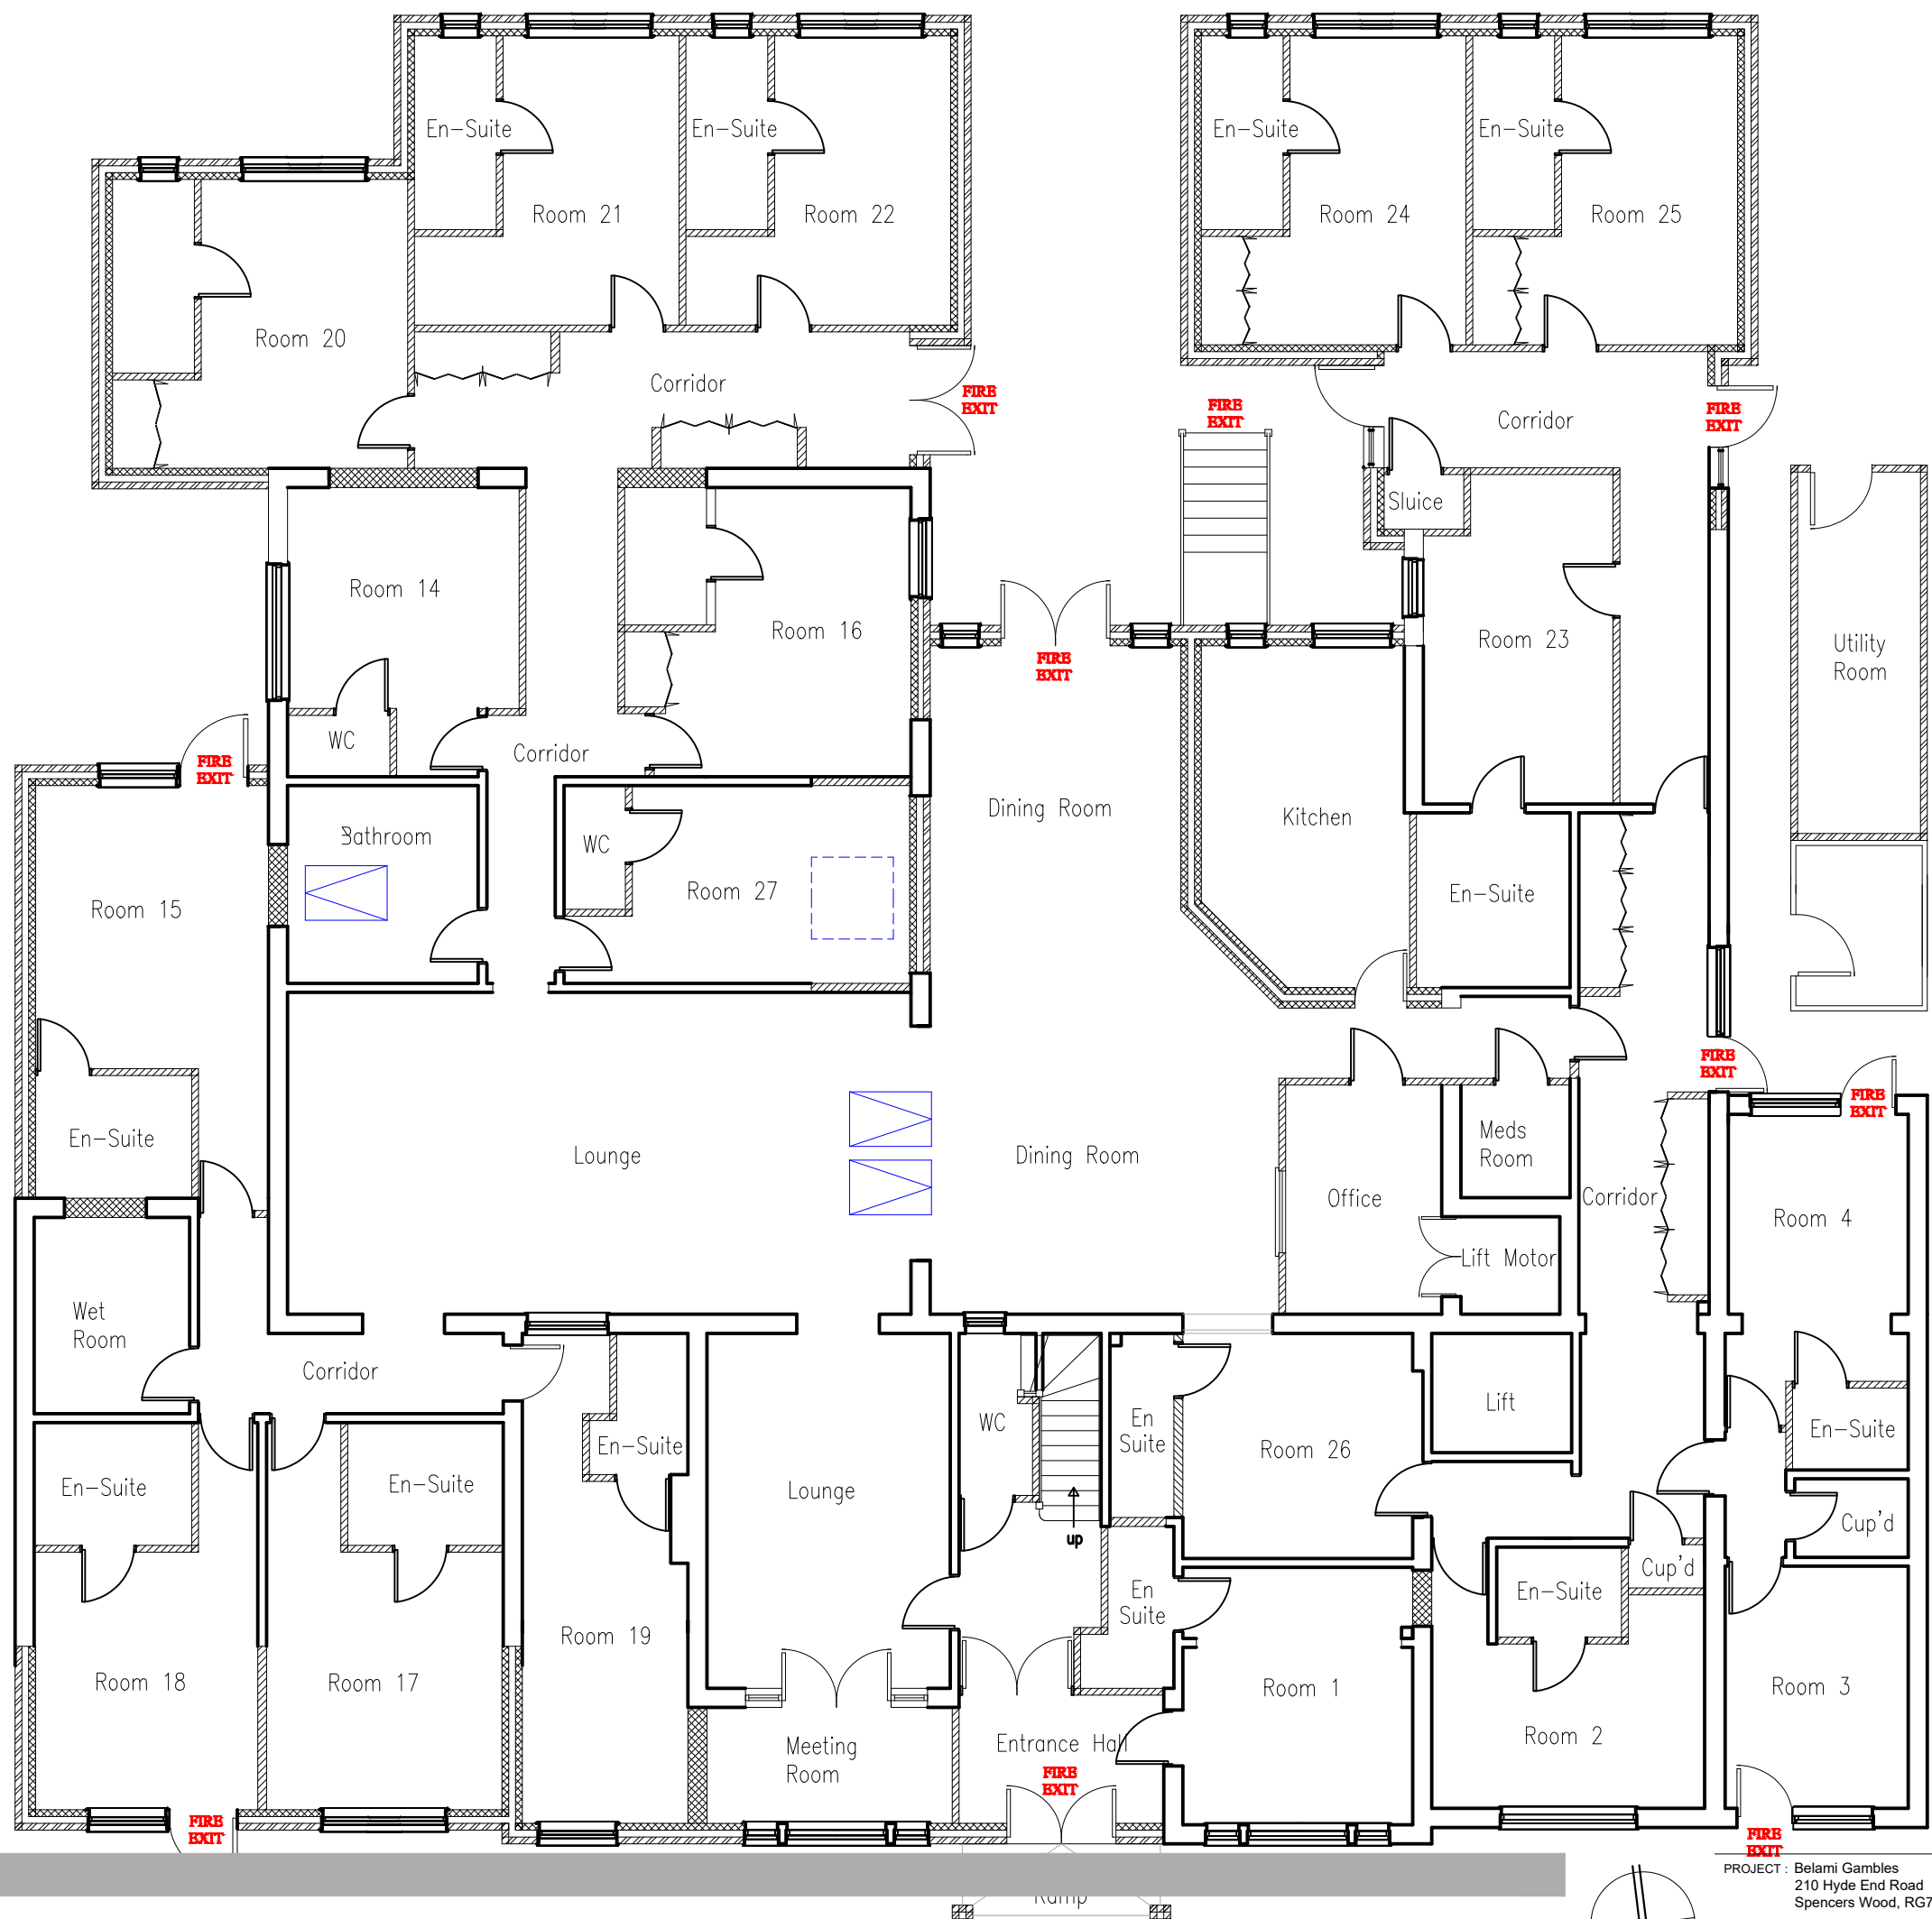
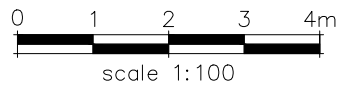


PROJECT : Belami Gambles
210 Hyde End Road
Spencers Wood, RG7 1DG

CLIENT : A. Heeroo
DATE : DEC 2025

DESCRIPTION :
Fire exits

SCALE : 1:100 @ A3
NUMBER : Fire 12

REV: A