



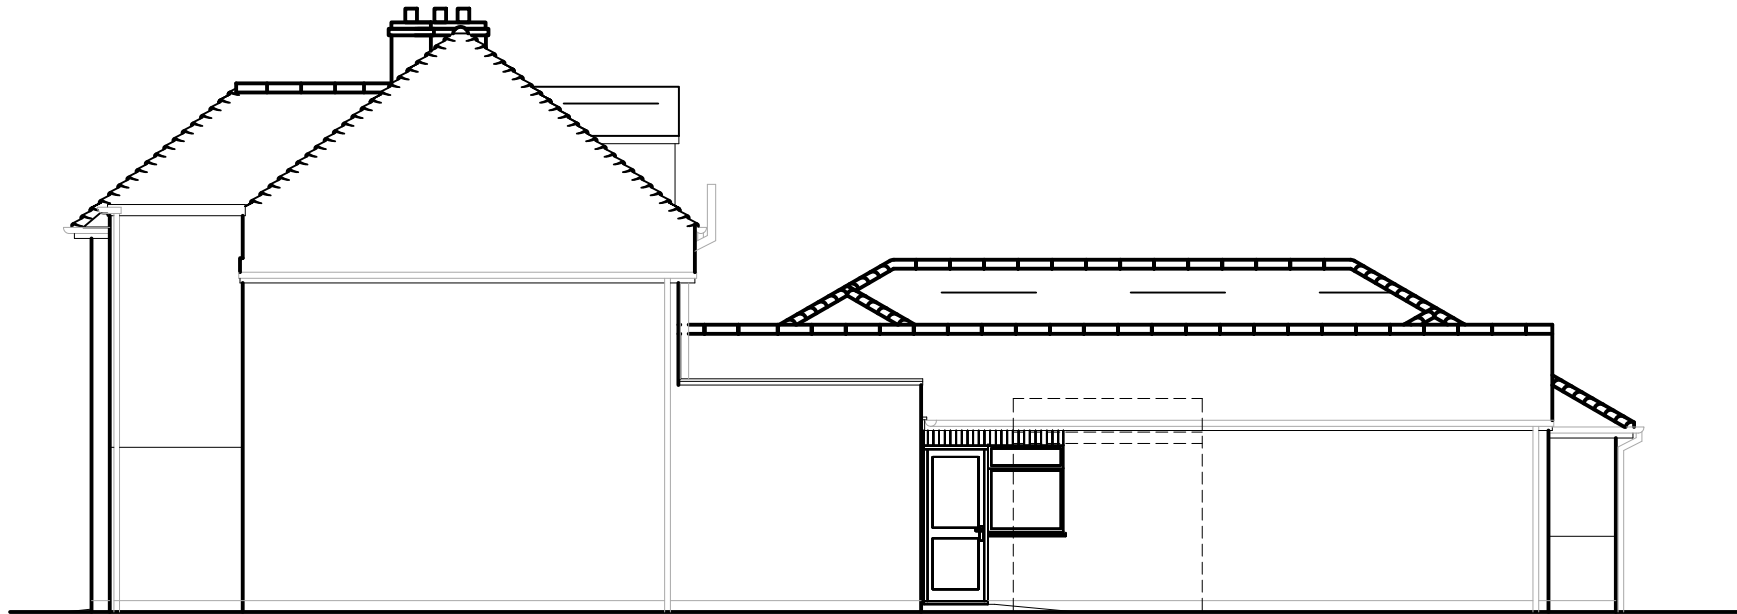

Existing Alternate Side Elevation

Out Building shown dotted

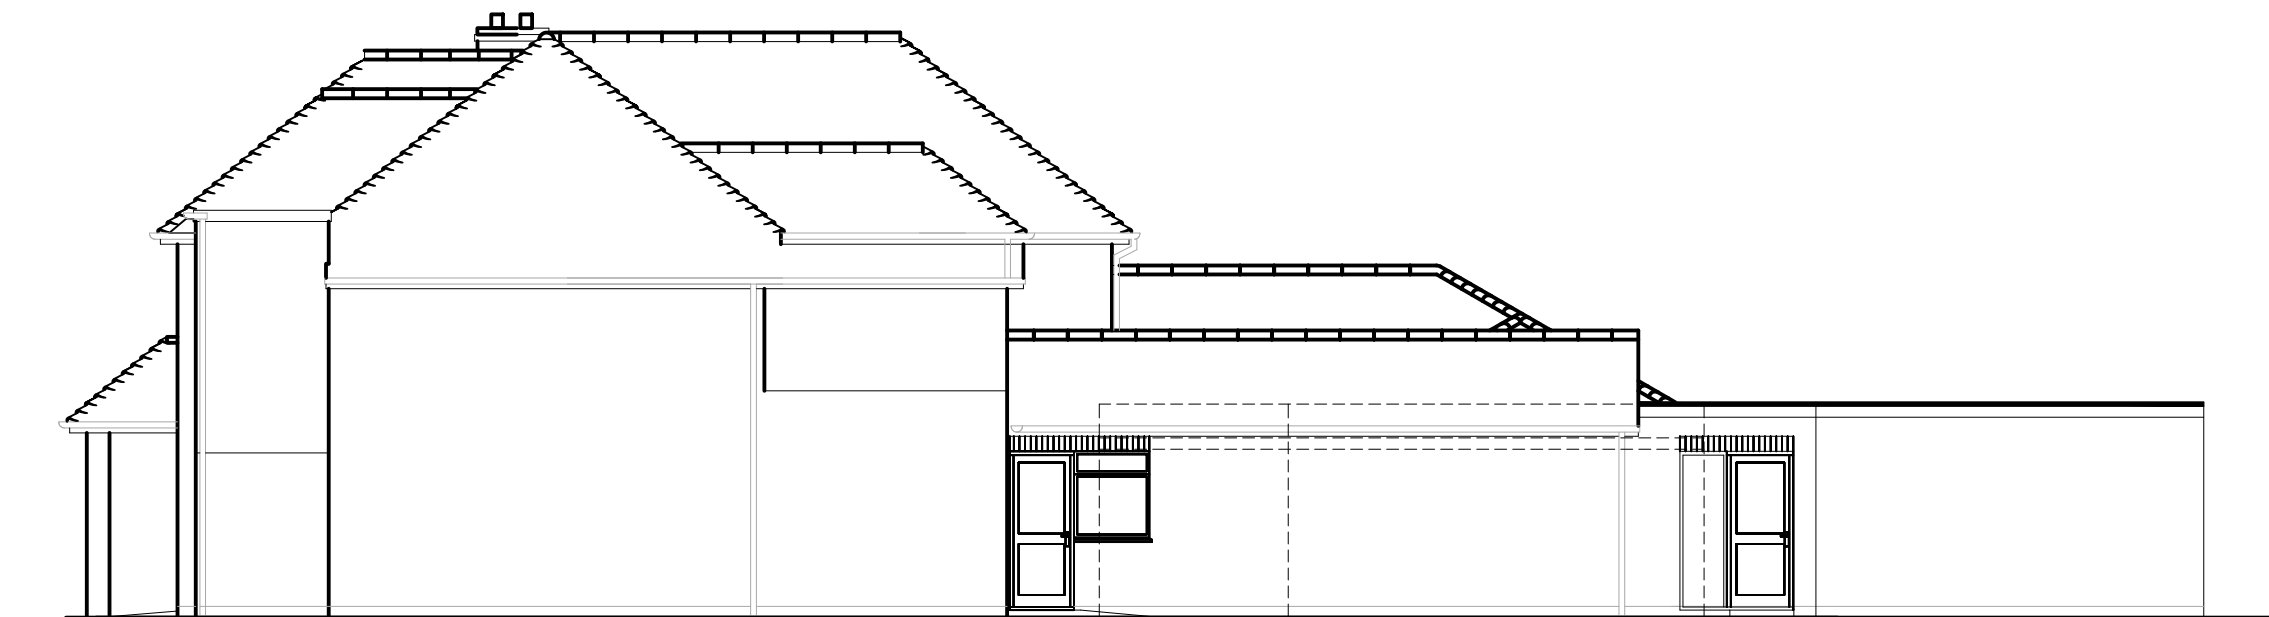

Proposed Alternate Side Elevation

Out Building shown dotted

