



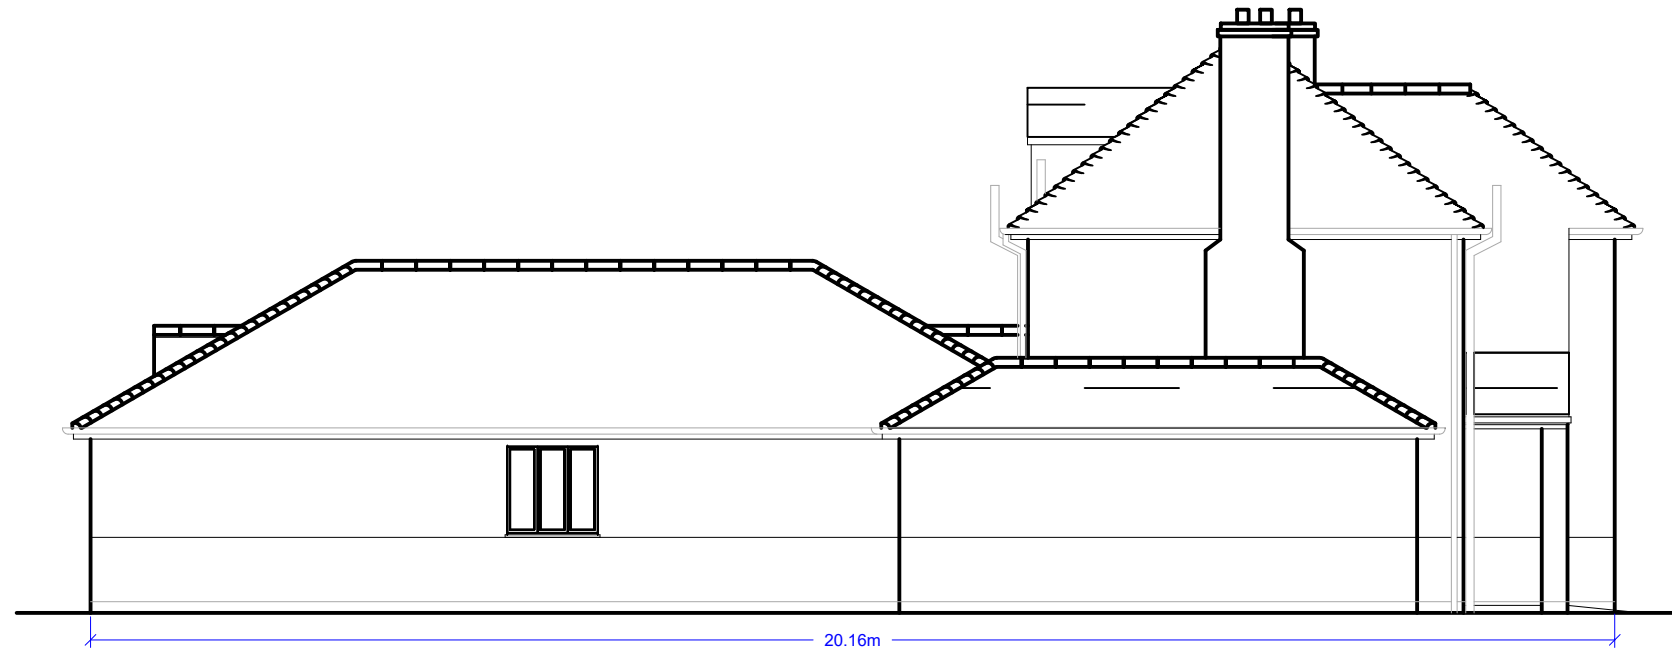

Existing Side Elevation

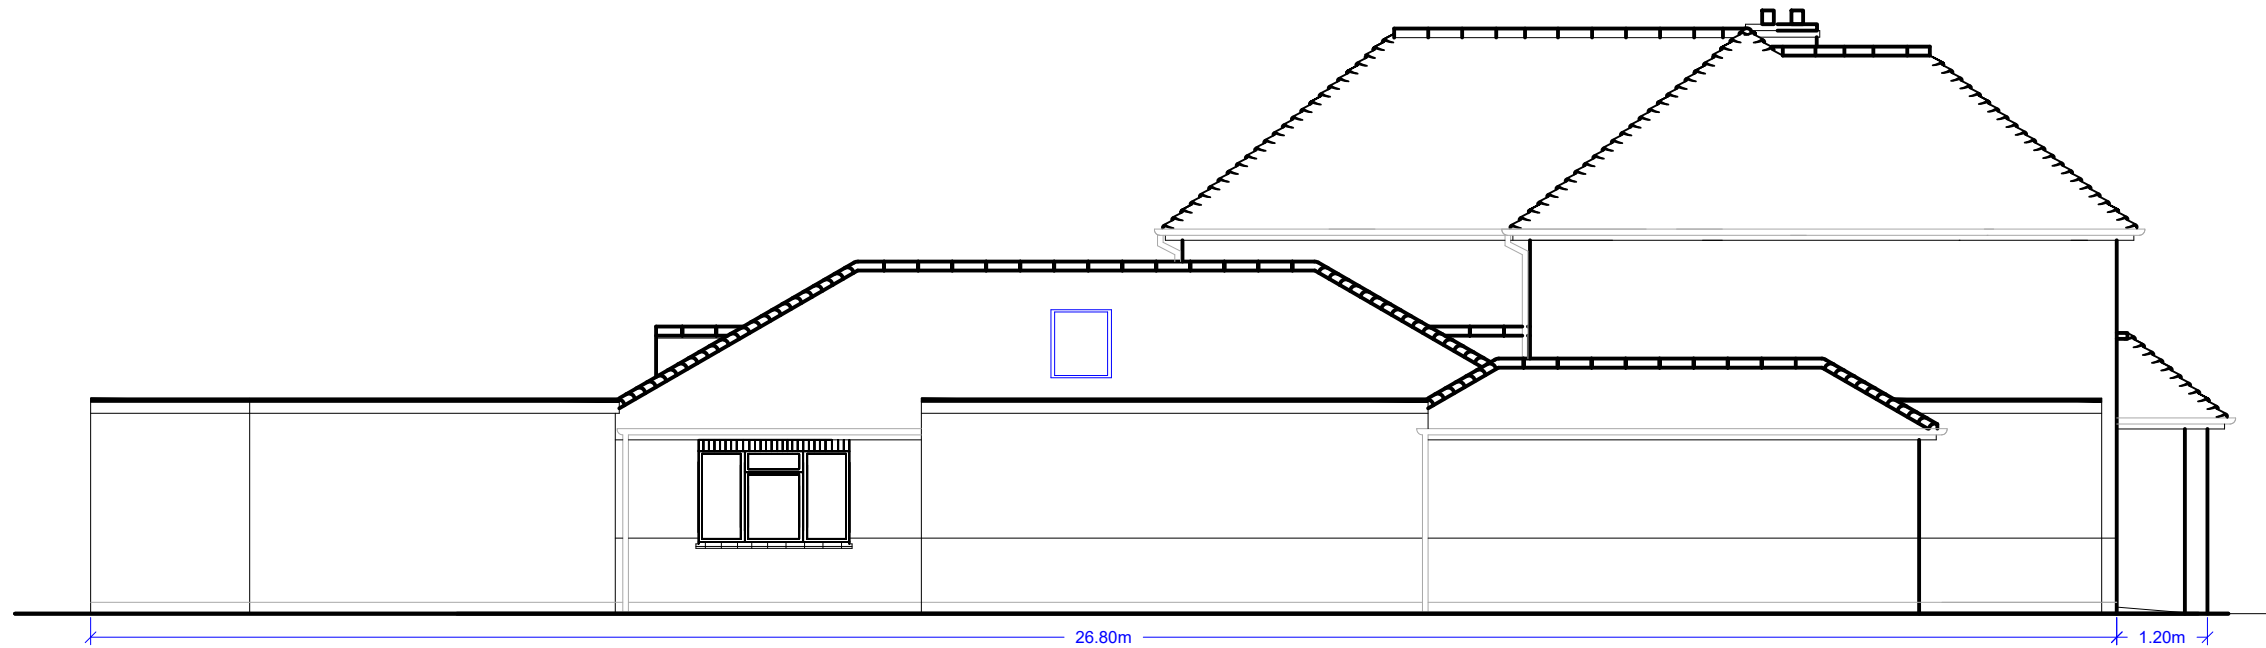

Proposed Side Elevation

