

FRONT ELEVATION



REAR ELEVATION

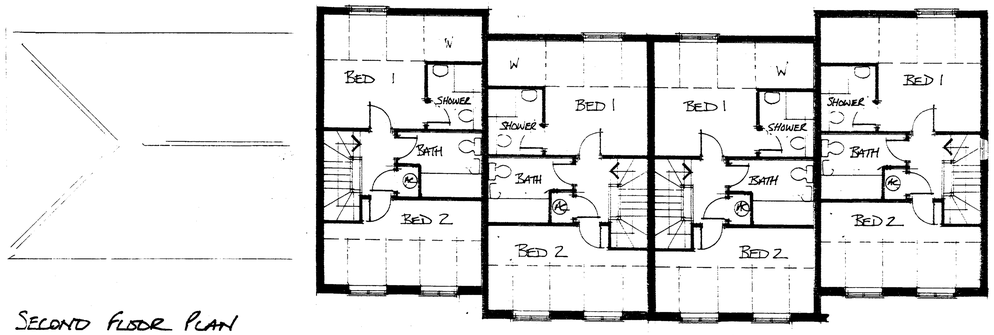

SECOND FLOOR PLAN

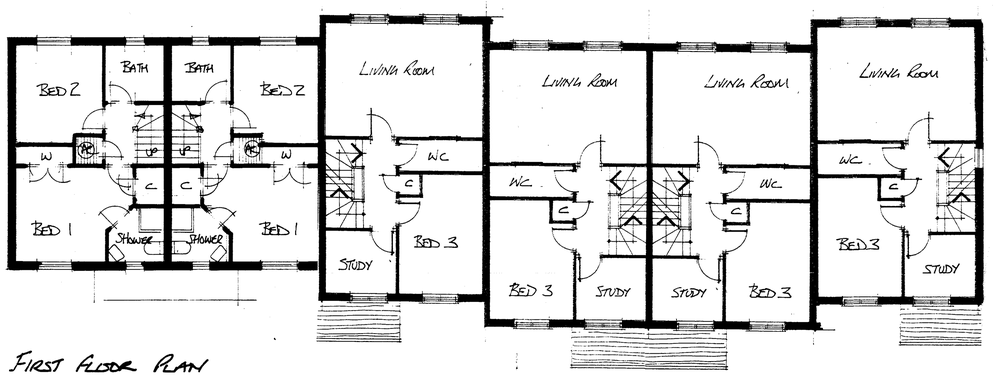

FIRST FLOOR PLAN

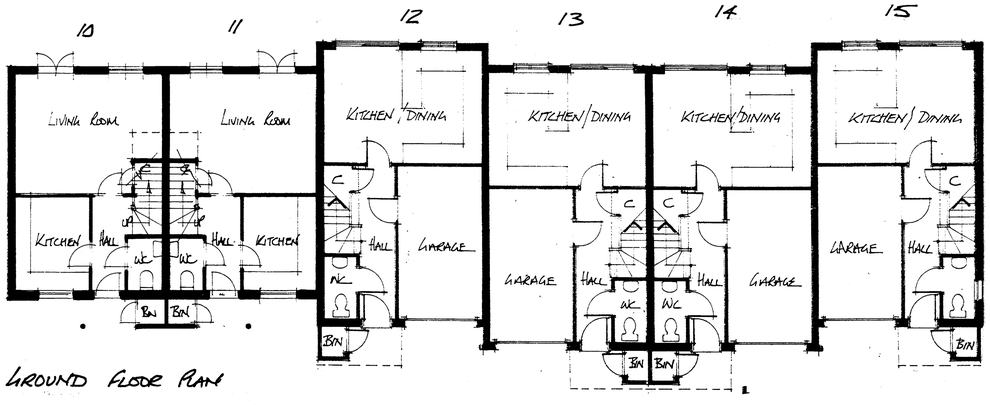

GROUND FLOOR PLAN

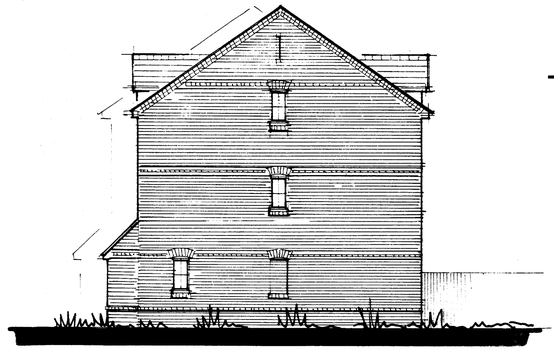

SIDE ELEVATION (PLOT 15)

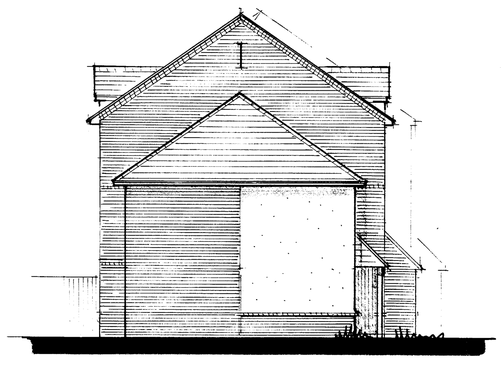

FLANK ELEVATION (PLOT 10)

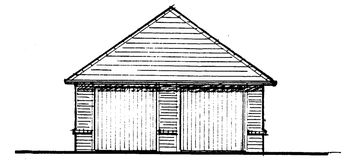

FRONT ELEVATION

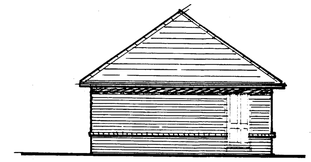

SIDE & REAR ELEVATION

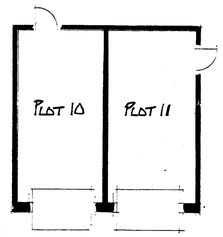

GARAGE PLAN

CALA

HOMES

CALA HOMES (SOUTH) LTD.
THE CAUSEWAY, STAINES
MIDDLESEX, TW18 3PR
Tel. 01784 225300 Fax. 01784 225301

REVISIONS

rev	description	date
B	MINOR ELEVATIONAL CHANGES	MAY '03
A	UNIT NUMBERS CHANGED	FEB '03

JOB TITLE
WARREN ROAD
WOODLEY

DRAWING TITLE
FLOOR PLANS & ELEVATIONS
UNITS 10-15

SCALE 1:100 DATE DEC '02

DRAWN BY DCQ	PRELIMINARY	FINAL
CHECKED BY		
CENTRAL MASTERED	DEVELOPMENT MASTERED	

SITE	McCOSKER	VAR	MOD	DRG No.	REV
				PD 203	B

Radios 1060