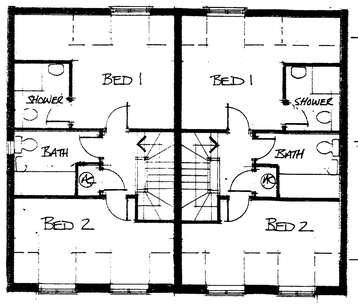

SECOND FLOOR PLAN



FRONT ELEVATION

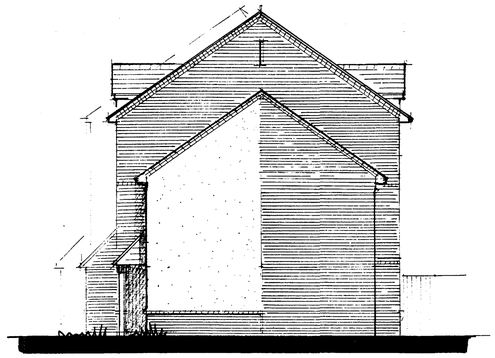

SIDE ELEVATION (PLOT 25)

FIRST FLOOR PLAN

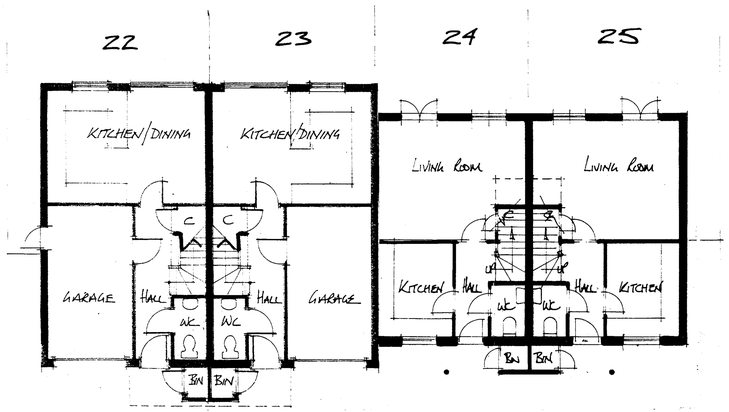

GROUND FLOOR PLAN

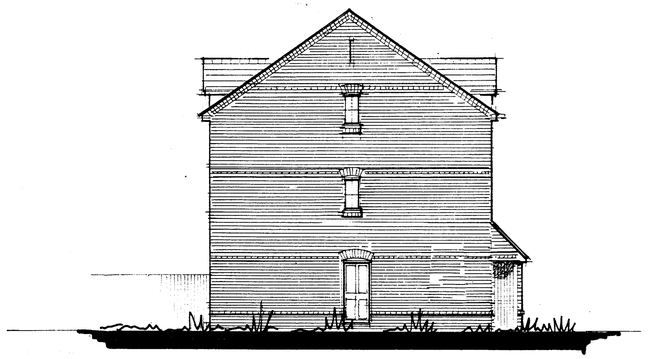

FLANK ELEVATION (PLOT 22)



REAR ELEVATIONS

CALA

HOMES

CALA HOMES (SOUTH) LTD.
THE CAUSEWAY, STAINES
MIDDLESEX, TW18 3PR
Tel. 01784 225300 Fax. 01784 225301

REVISIONS

rev	description	date
B	MINOR ELEVATIONAL CHANGES	MAY '03
A	UNIT NUMBERS CHANGED.	FEB '03

JOB TITLE

WARREN ROAD
WOODLEY

DRAWING TITLE

FLOOR PLANS & ELEVATIONS

UNITS 22 - 25

SCALE 1:100 DATE DEC '02

DRAWN BY	DRR	PRELIMINARY	FINAL
CHECKED BY			
CENTRAL MASTERED		DEVELOPMENT MASTERED	

SITE	McCOSKER	VAR	MOD	DRG No.	REV
				PD 205	B

Rapidos 1060