




FRONT ELEVATION

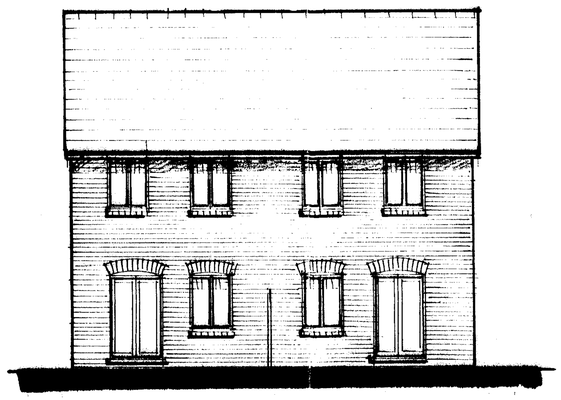


REAR ELEVATION

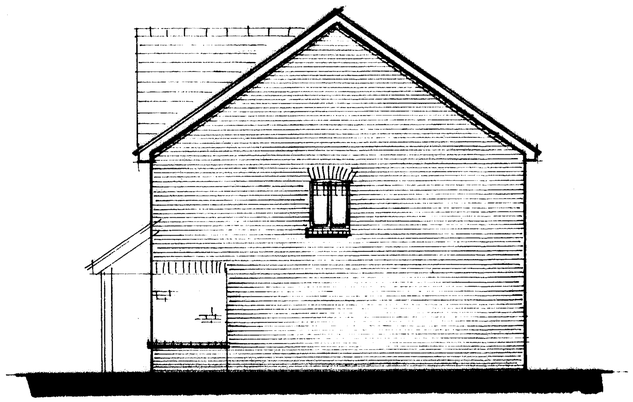


SIDE ELEVATION UNIT 55

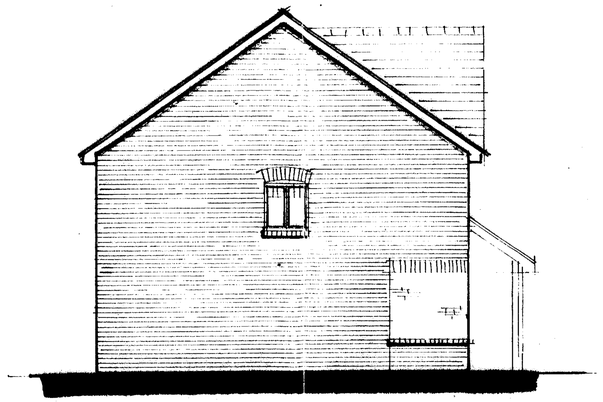

FLANK ELEVATION UNIT 54

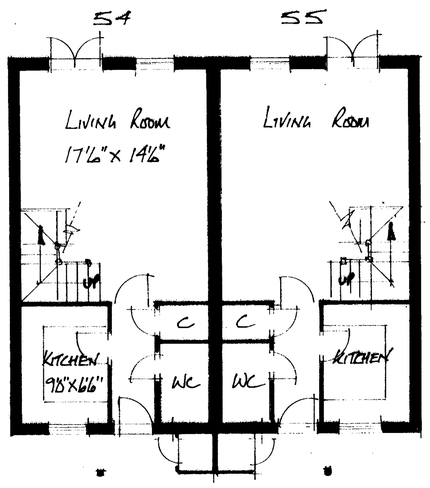

GROUND FLOOR PLAN

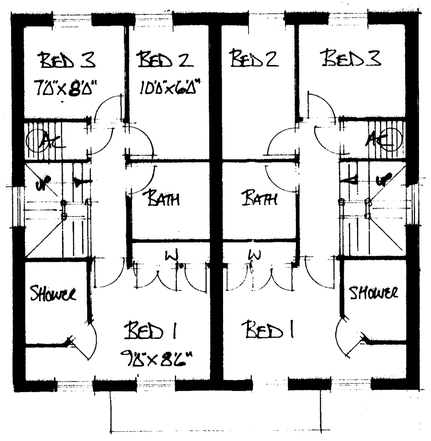

FIRST FLOOR PLAN

CALA

HOMES

CALA HOMES (SOUTH) LTD.
THE CAUSEWAY, STAINES
MIDDLESEX, TW18 3PR
Tel. 01784 225300 Fax. 01784 225301

REVISIONS

rev	description	date
B	REDRAWN	MAY '03

JOB TITLE

WARREN ROAD
WOODLEY

DRAWING TITLE

FLOOR PLANS & ELEVATIONS
UNITS 54 & 55

SCALE 1:100 DATE MAY '03

DRAWN BY DC2	PRELIMINARY	FINAL
CHECKED BY		
CENTRAL MASTERED	DEVELOPMENT MASTERED	

SITE	McCOSKER	VAR	MOD	DRG No.	REV
				PD 206	B

Rapidos 1060