

FRONT ELEVATION

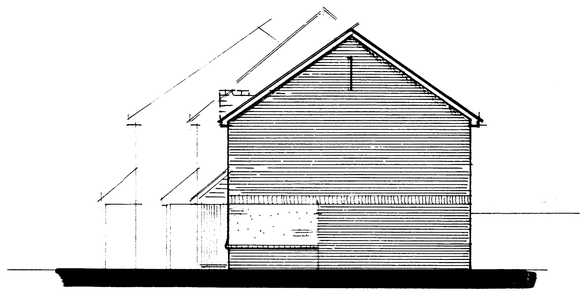

SIDE ELEVATION (UNIT 48)

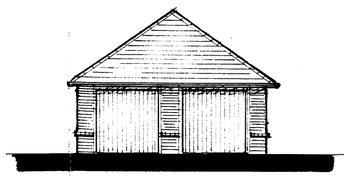

FRONT

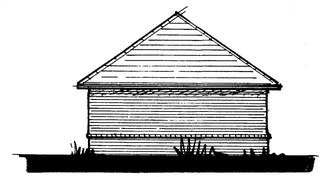

SIDE/REAR

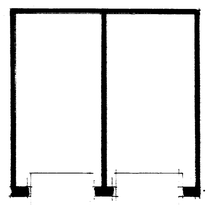

TYPICAL DOUBLE GARAGE.



REAR ELEVATION

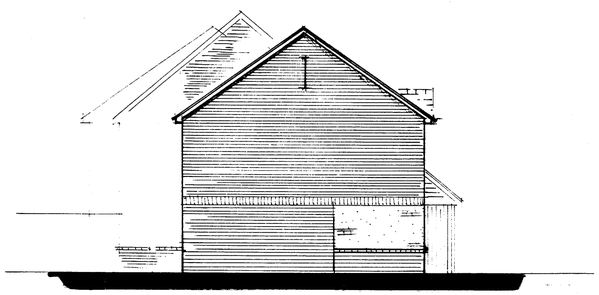

FLANK ELEVATION (UNIT 44)

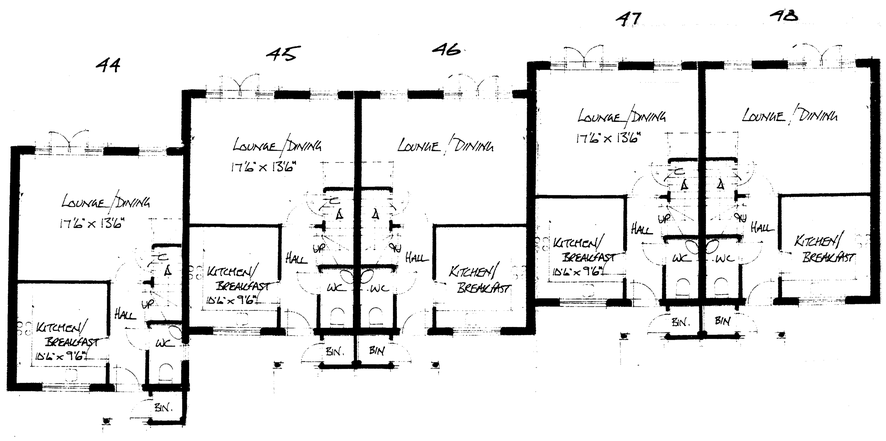

GROUND FLOOR PLAN

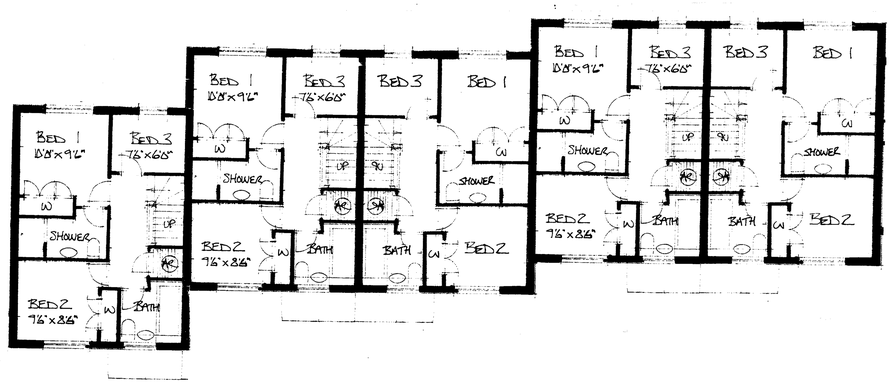

FIRST FLOOR PLAN

CALA

HOMES

CALA HOMES (SOUTH) LTD.
THE CAUSEWAY, STAINES
MIDDLESEX, TW18 3PR
Tel. 01784 225300 Fax. 01784 225301

REVISIONS

rev	description	date
B	MINOR ELEVATIONAL CHANGES	MAY 03
A	UNIT NUMBERS CHANGED	FEB 03

JOB TITLE
WARREN ROAD
WOODLEY

DRAWING TITLE
FLOOR PLANS & ELEVATIONS
UNITS 44 - 48

SCALE 1:100 DATE DEC '02

DRAWN BY DCQ	PRELIMINARY	FINAL
CHECKED BY		
CENTRAL MASTERED	DEVELOPMENT MASTERED	

SITE	McCOSKER	VAR	MOD	DRG No.	REV
				PD 208	B

Rapidos 1060