

FRONT ELEVATION



REAR ELEVATION

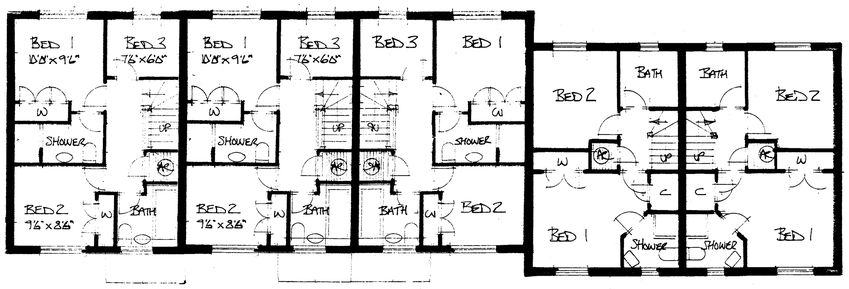

FIRST FLOOR PLAN

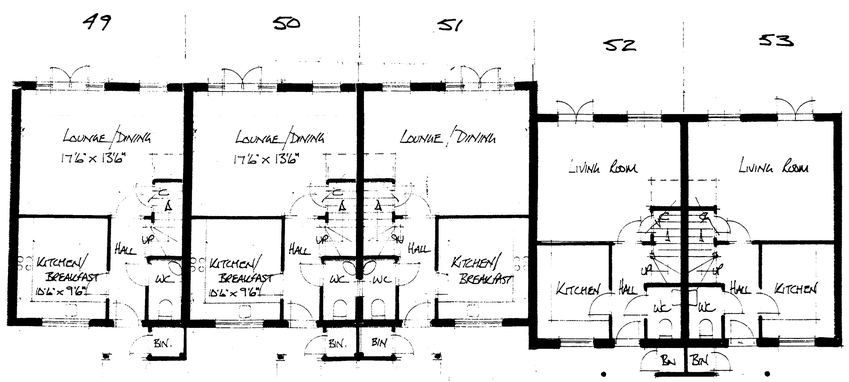

GROUND FLOOR PLAN

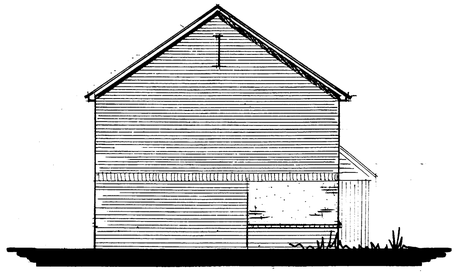

FLANK ELEVATION (UNIT 49)

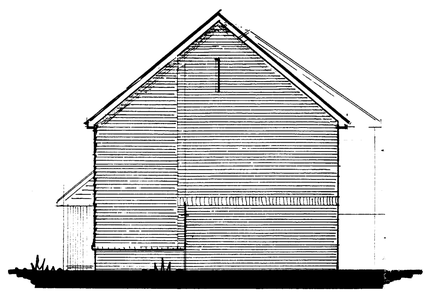

SIDE ELEVATION (UNIT 53)

CALA

HOMES

CALA HOMES (SOUTH) LTD.
THE CAUSEWAY, STAINES
MIDDLESEX, TW18 3PR
Tel. 01784 225300 Fax. 01784 225301

REVISIONS

rev	description	date
B	MINOR ELEVATIONAL CHANGES	MAY '03
A	UNIT NUMBERS CHANGED	FEB'03

JOB TITLE

WARREN ROAD
WOODLEY

DRAWING TITLE

FLOOR PLANS & ELEVATIONS
UNITS 49 - 53

SCALE 1:100 DATE DEC '02

DRAWN BY DRQ	PRELIMINARY	FINAL
CHECKED BY		
CENTRAL MASTERED	DEVELOPMENT MASTERED	

SITE	McCOSKER	VAR	MOD	DRG No.	REV
				PD 209	B

Rapidos 1060