



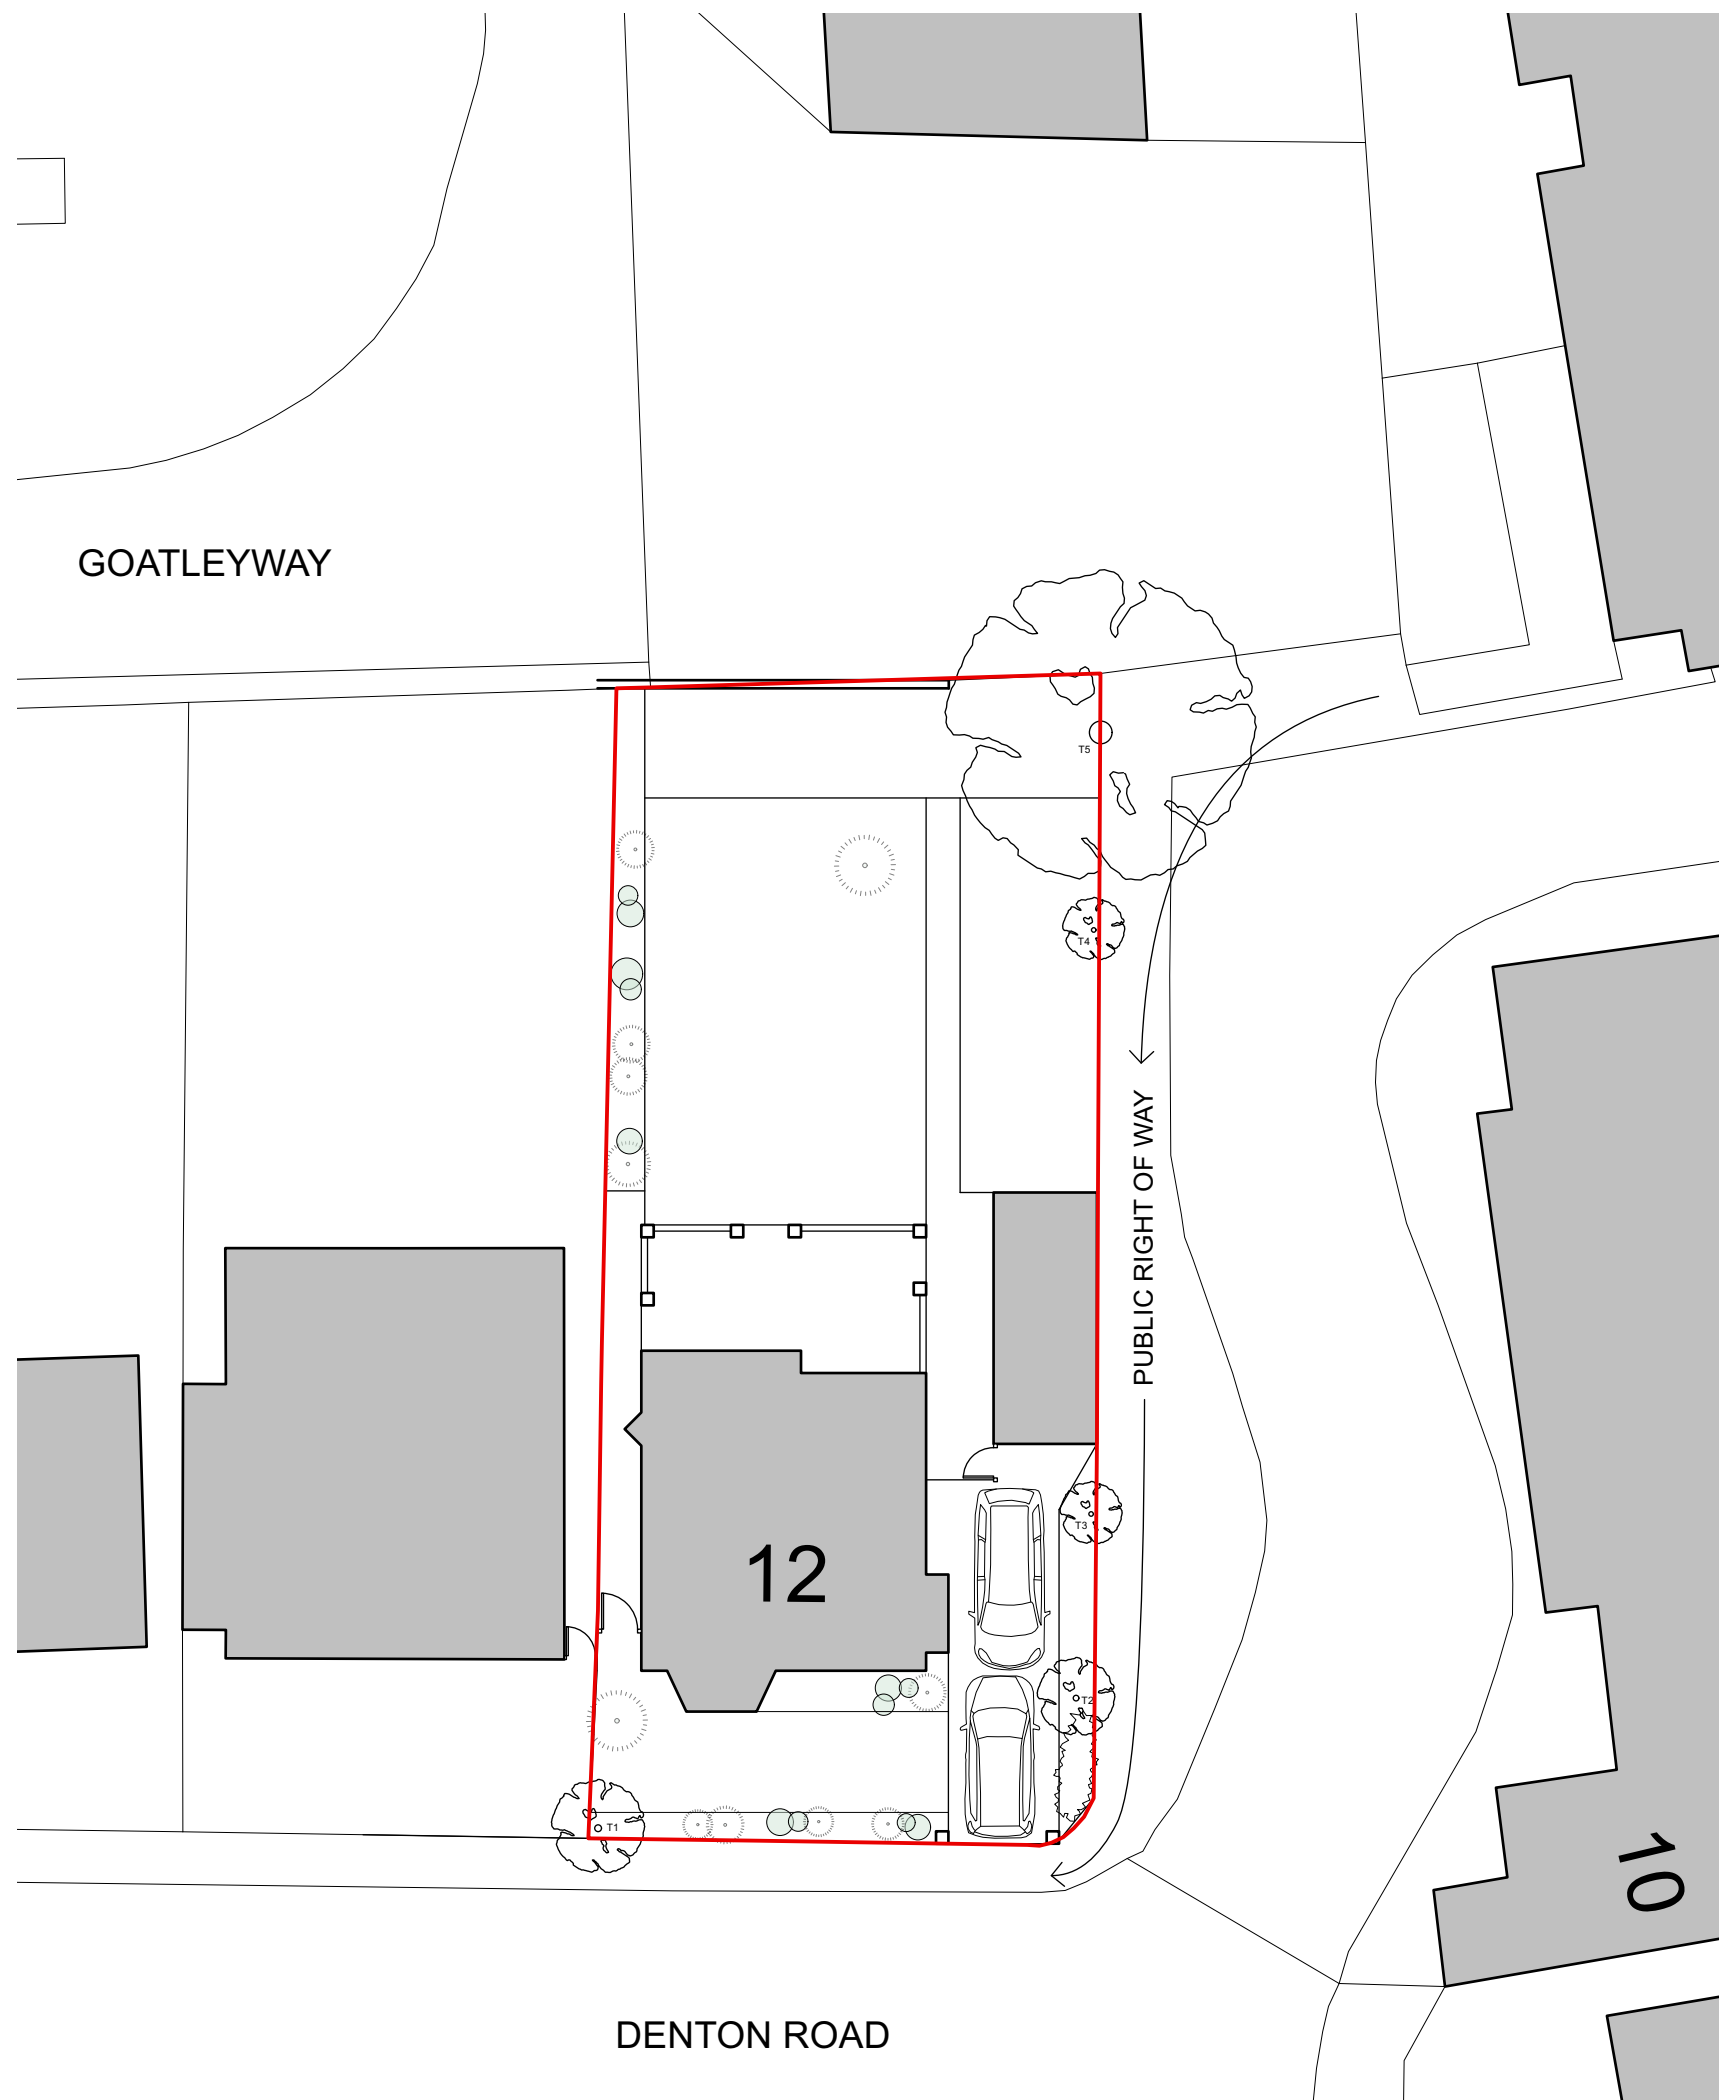

Existing Site Layout

All dimensions are to be checked on site before work commences.
Figured dimensions to be taken in preference to scaled dimensions.
If in doubt please ask.
© Copyright reserved.

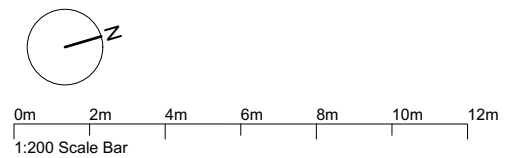

P2	Issued for Planning	10/03/25	LN
Rev	Notes	Date	Initial
Status			
Planning			
HOLTHAM+NEWMAN ARCHITECTS			
The Old Dairy, 282A Hyde End Road, Spencers Wood, Reading, Berkshire RG7 1DN		T: 07971 316497 E: hello@hnarchitects.co.uk	
Project:			
12 Denton Road Wokingham RG40 2DX			
Client			
Mr and Mrs Kirk			
Drawing Title:			
Parking Provision			
Scale: 1:200 @A3		Dwg. No.: 2457 - S003	Rev.: P1
Drawn by: LN			
Date: Jan 2025			