


Notes

The Contractor is to check all dimensions and conditions on site before commencing. Do not scale from this drawing.
This drawing remains the copyright of POZZONI Architecture Ltd.

Scale Bars


TO BE USED ONLY AS GUIDANCE

1:5	mm	50	150	250
1:10	mm	100	300	500
1:20	mm	500	800	
1:50	mm	500	1500	2500

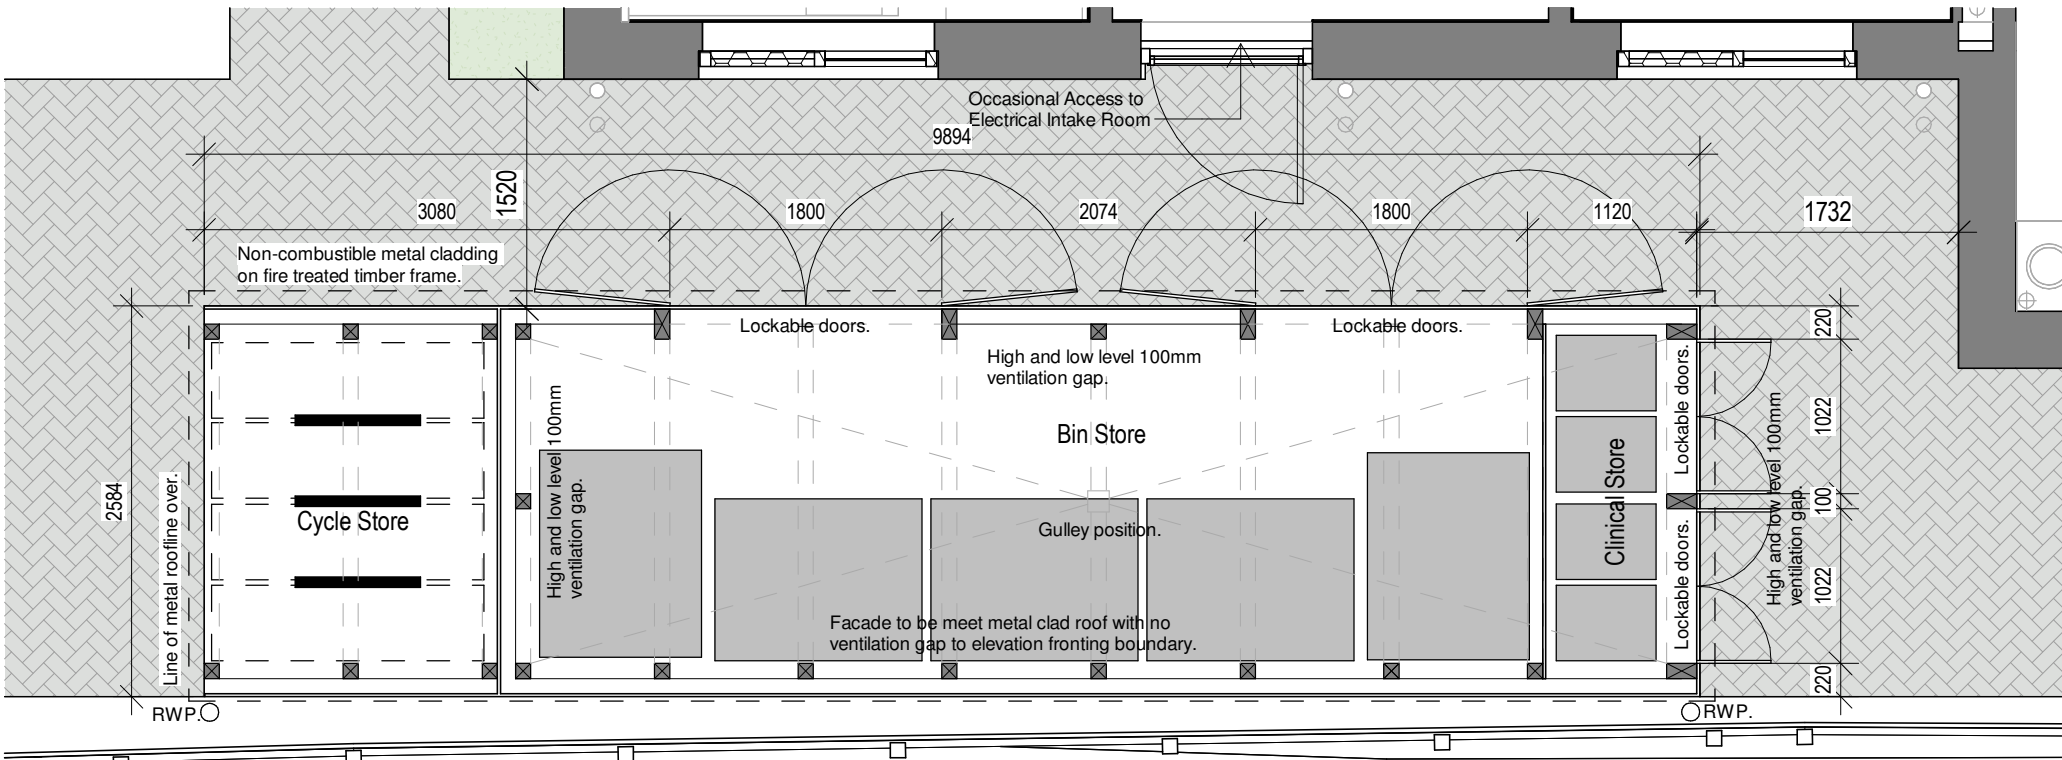


Cycle and Bin Store

1 : 50

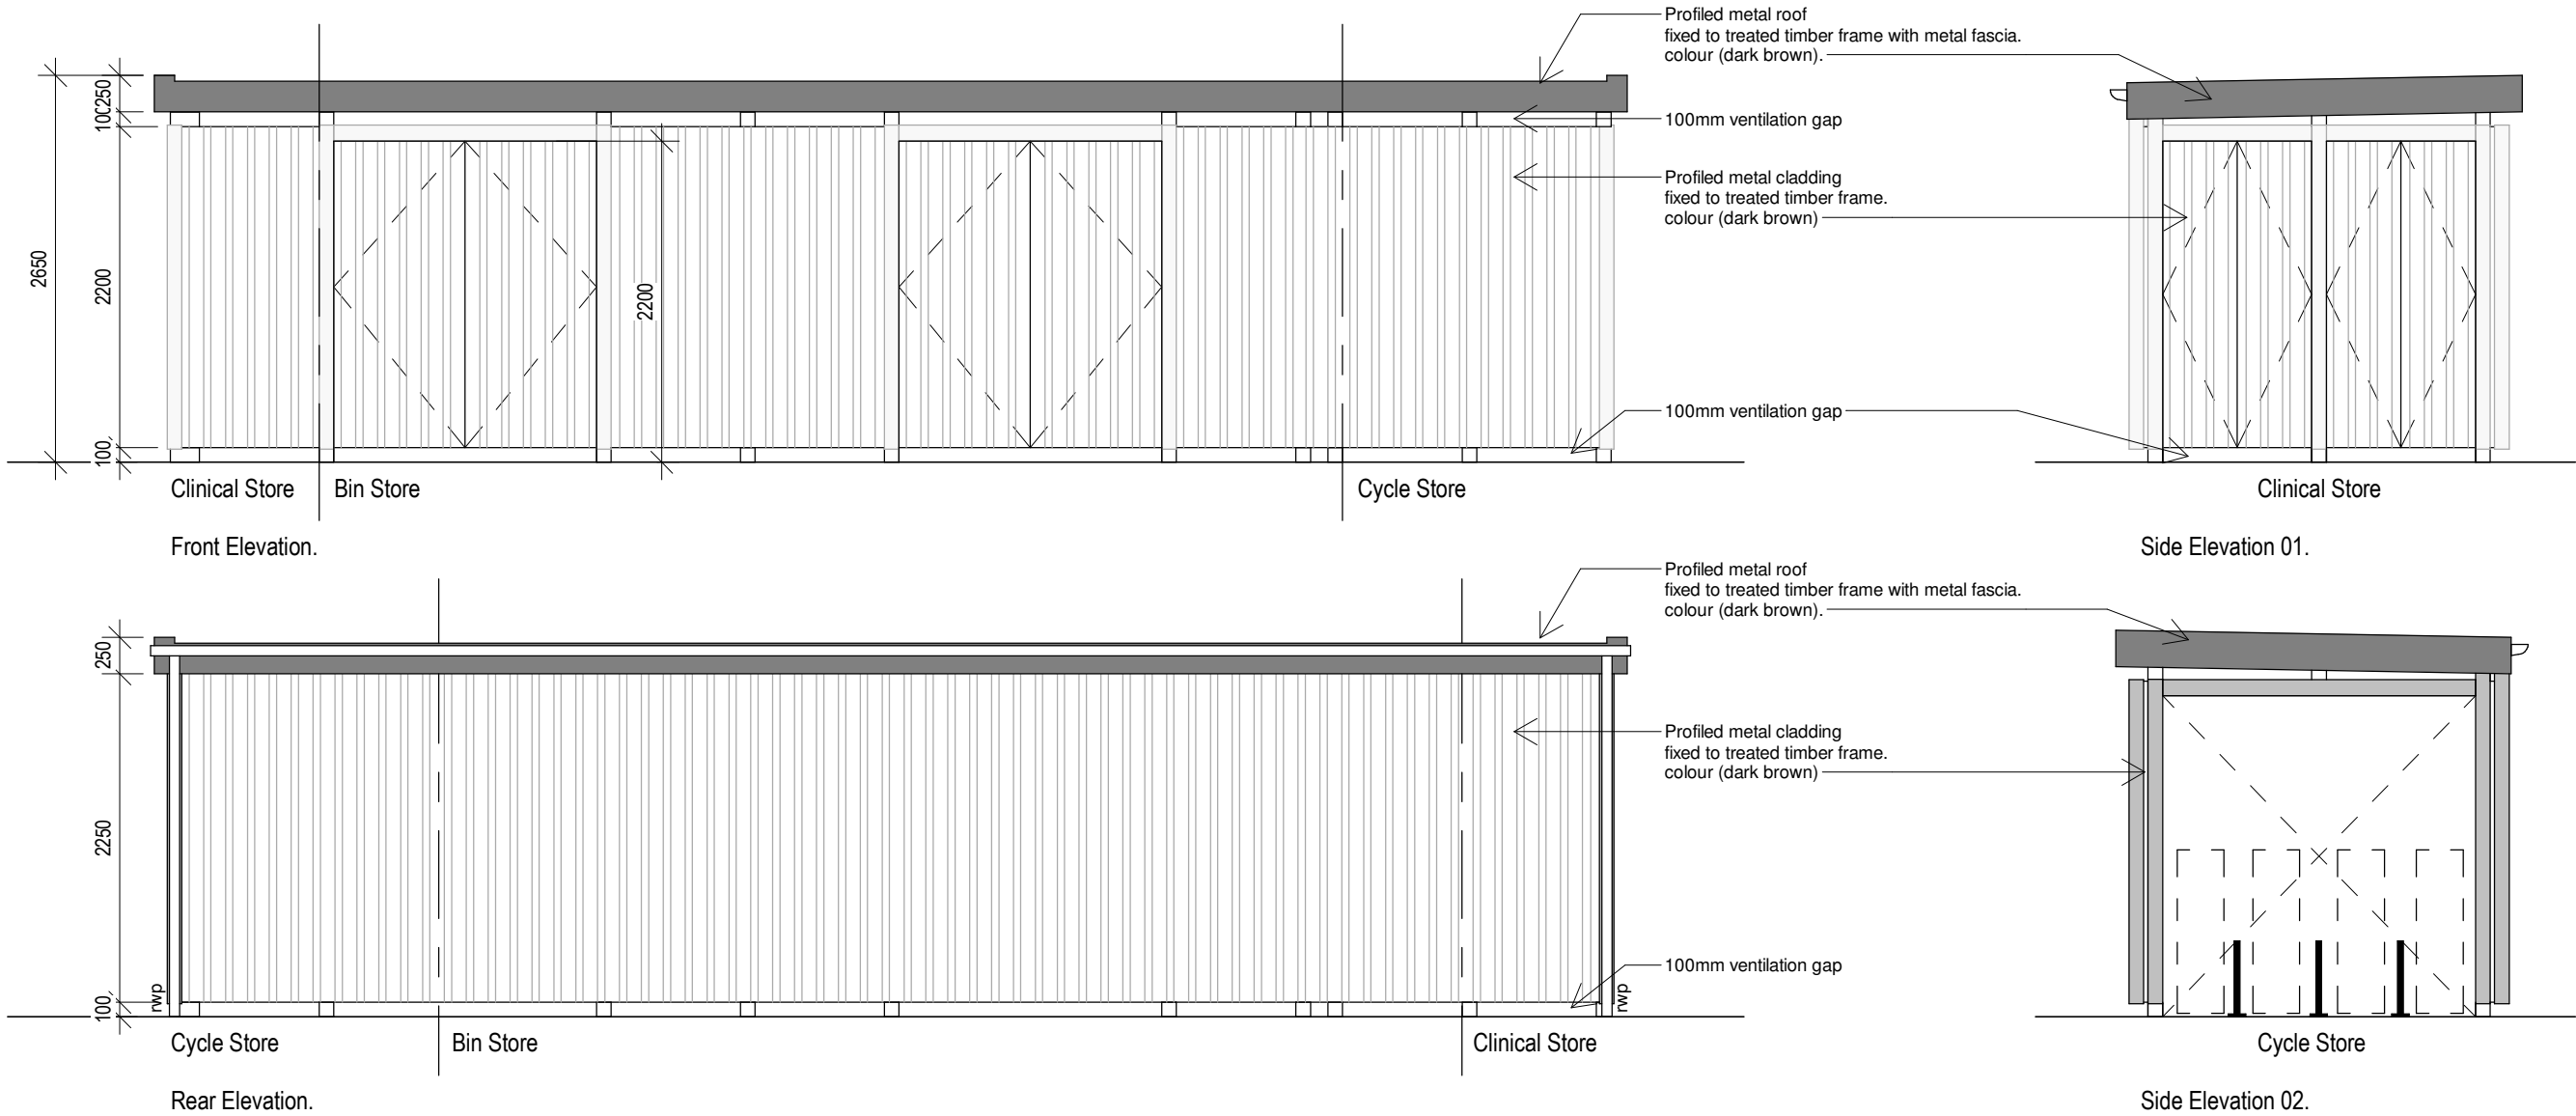

Bin and Cycle Store Elevations

1 : 50

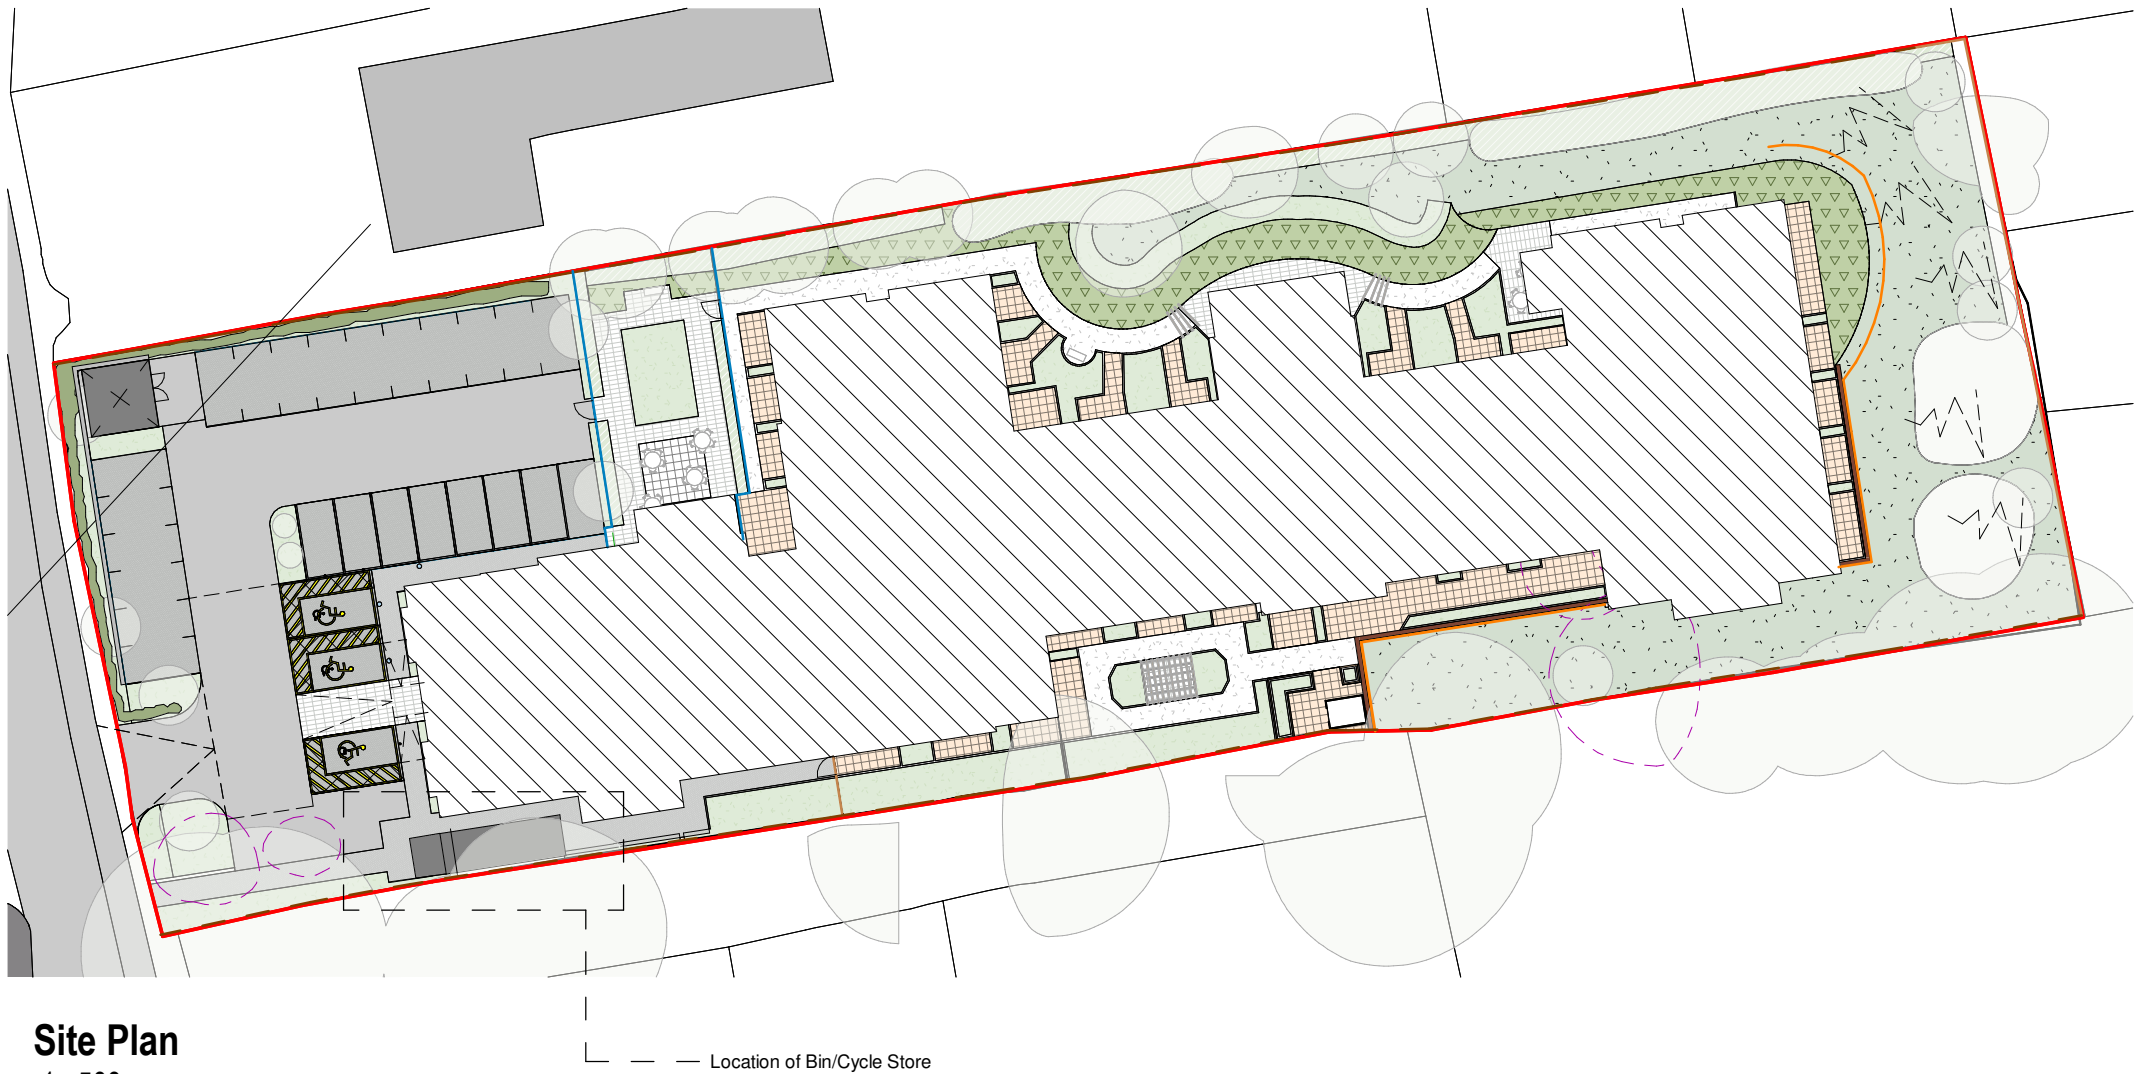

Site Plan

1 : 500

Rev	Description	By	Date
Client	Aedifica UK		
Job	The Mount, Wargrave		
Drawing	Bin & Cycle Store		
Issued POZ Ref	P5813_8012	Rev	
Date	03/10/25	Scale	As indicated @ A2
Job No	JG	2D CoOrd	AMS
Project Status	Planning	Tender	Construction
	Design	Contract	As Built

pozzoni

10-12 Emerald Street
London
WC1N 3QA

Woodville House
2 Woodville Road
Altrincham
WA14 2FH

+44 20 7078 0079
architects@pozzoni.co.uk

+44 161 928 7848
www.pozzoni.co.uk