




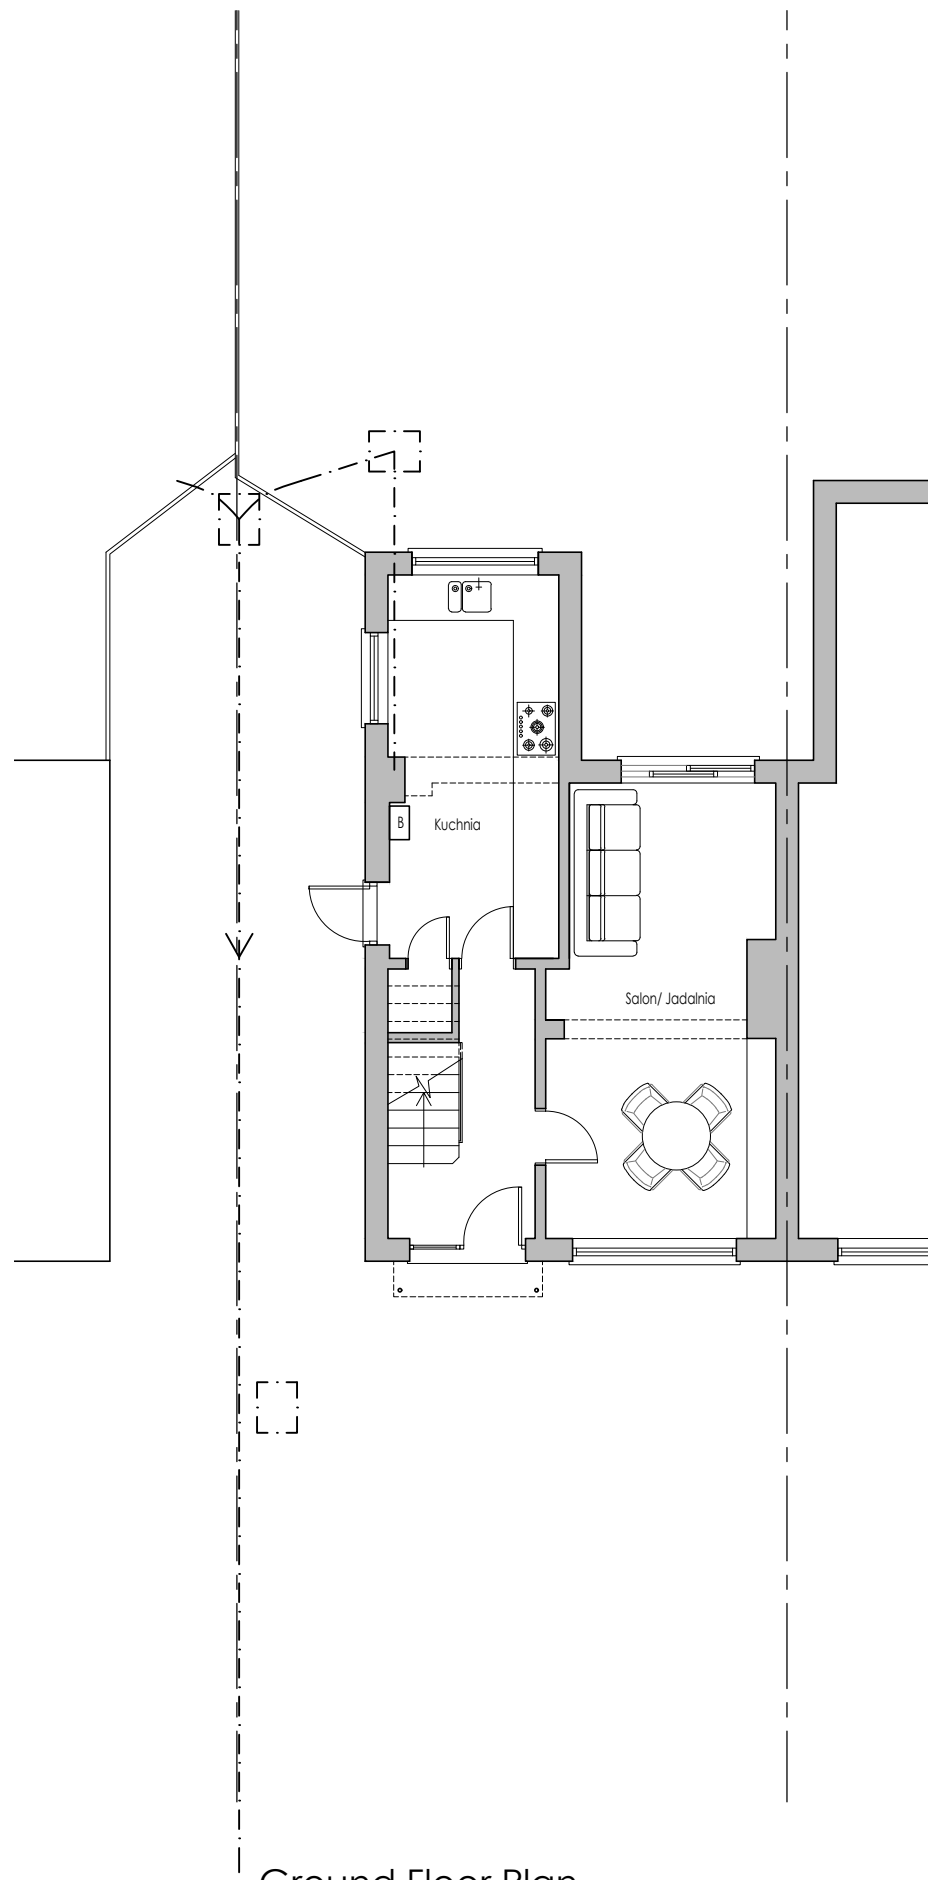

Ground Floor Plan

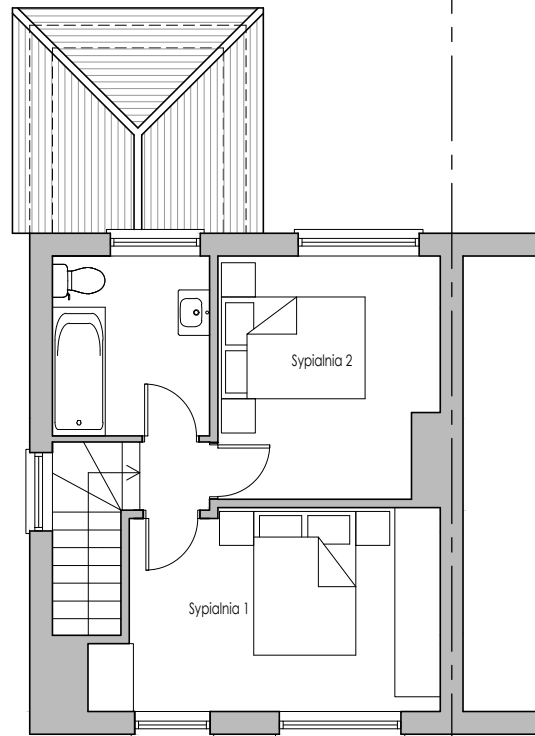

First Floor Plan

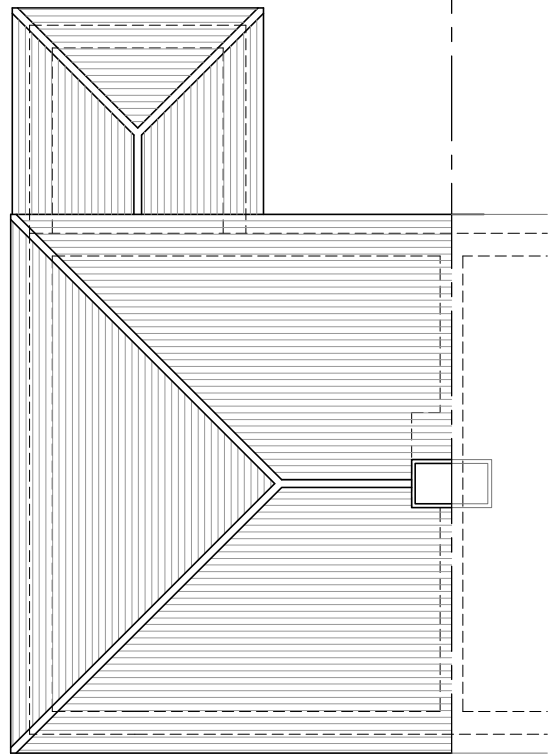

Roof Plan



- Notes:
1. Do not scale for construction purposes.
 2. Dimensions in mm (unless otherwise stated).
 3. Drawing generated from information received by others and it is the main contractor's responsibility to verify all information/dimensions on site prior to commencement of works.
 4. This is not a full specification of works or materials to be employed in the project.
 5. This drawing is to be read in conjunction with appropriate consultants information were available.
 6. Any discrepancy between drawings and/or specifications should be reported prior to incorporation into the works.

- Key:
- New walls
 - Existing walls
 - Existing removed

Project:
 69 Woodside Way
 Reading, RG2 8SY

Title:
 Existing Plans

