




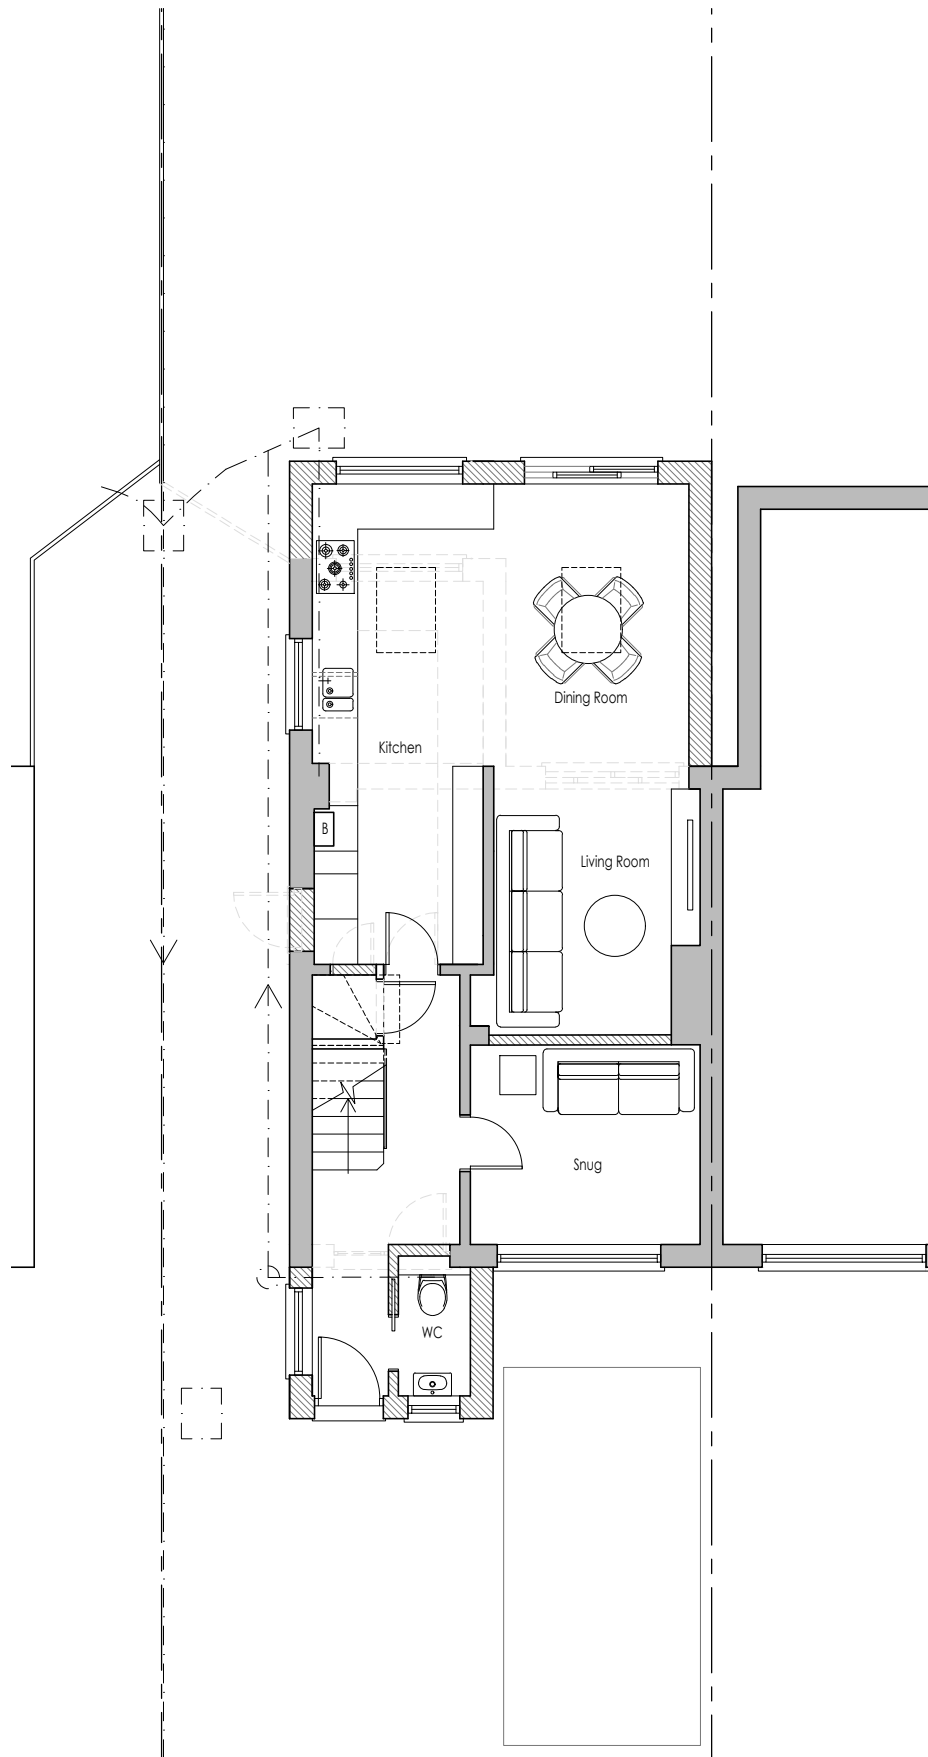

Ground Floor Plan

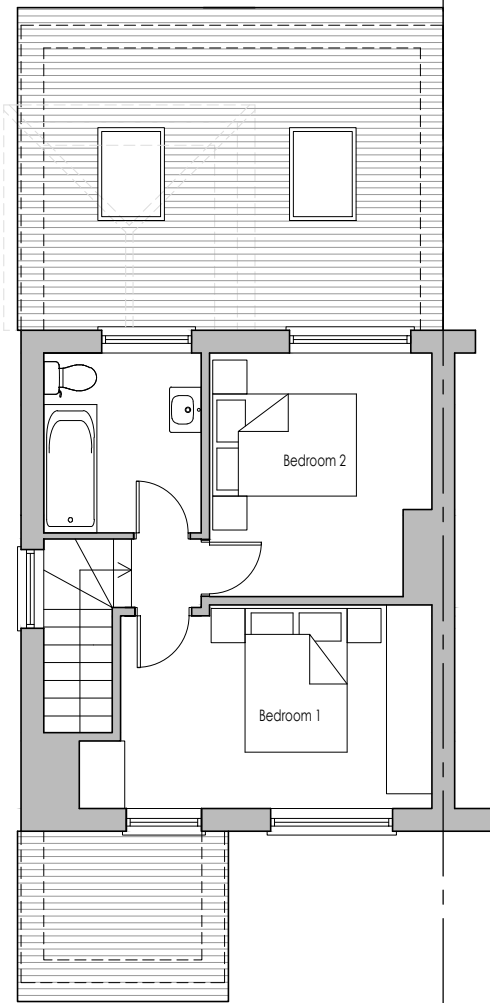

First Floor Plan

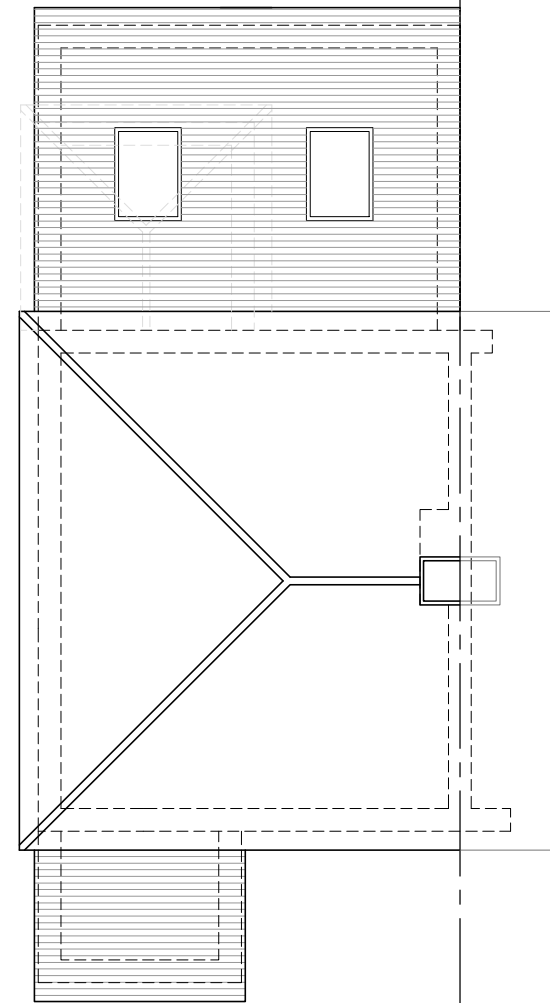

Roof Plan

- Notes:
- 1. Do not scale for construction purposes.
 - 2. Dimensions in mm (unless otherwise stated).
 - 3. Drawing generated from information received by others and it is the main contractor's responsibility to verify all information/dimensions on site prior to commencement of works.
 - 4. This is not a full specification of works or materials to be employed in the project.
 - 5. This drawing is to be read in conjunction with appropriate consultants information were available.
 - 6. Any discrepancy between drawings and/or specifications should be reported prior to incorporation into the works.

- Key:
- New walls
 - Existing walls
 - Existing removed

Project:
69 Woodside Way
Reading, RG2 8SY

Title:
Proposed Plans

