



Scale 1: 50



Original Paper Size A3

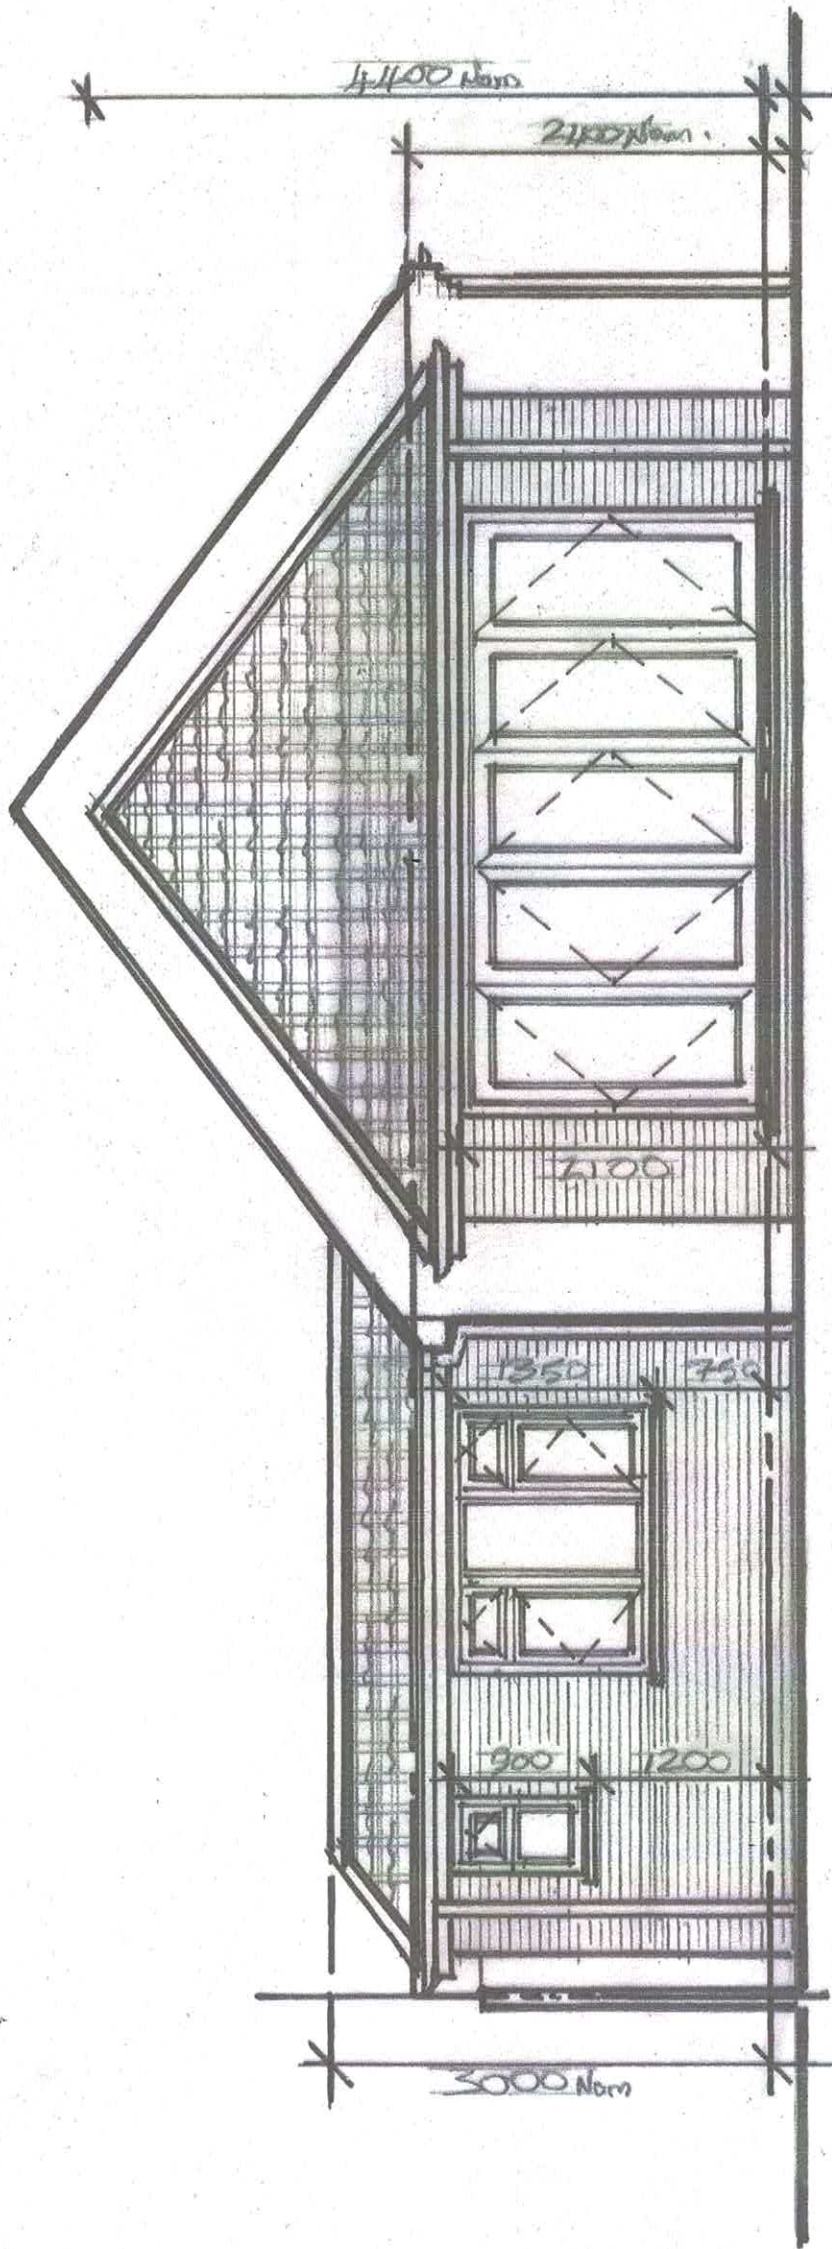

2 SIDE (north) ELEVATION 1: 50

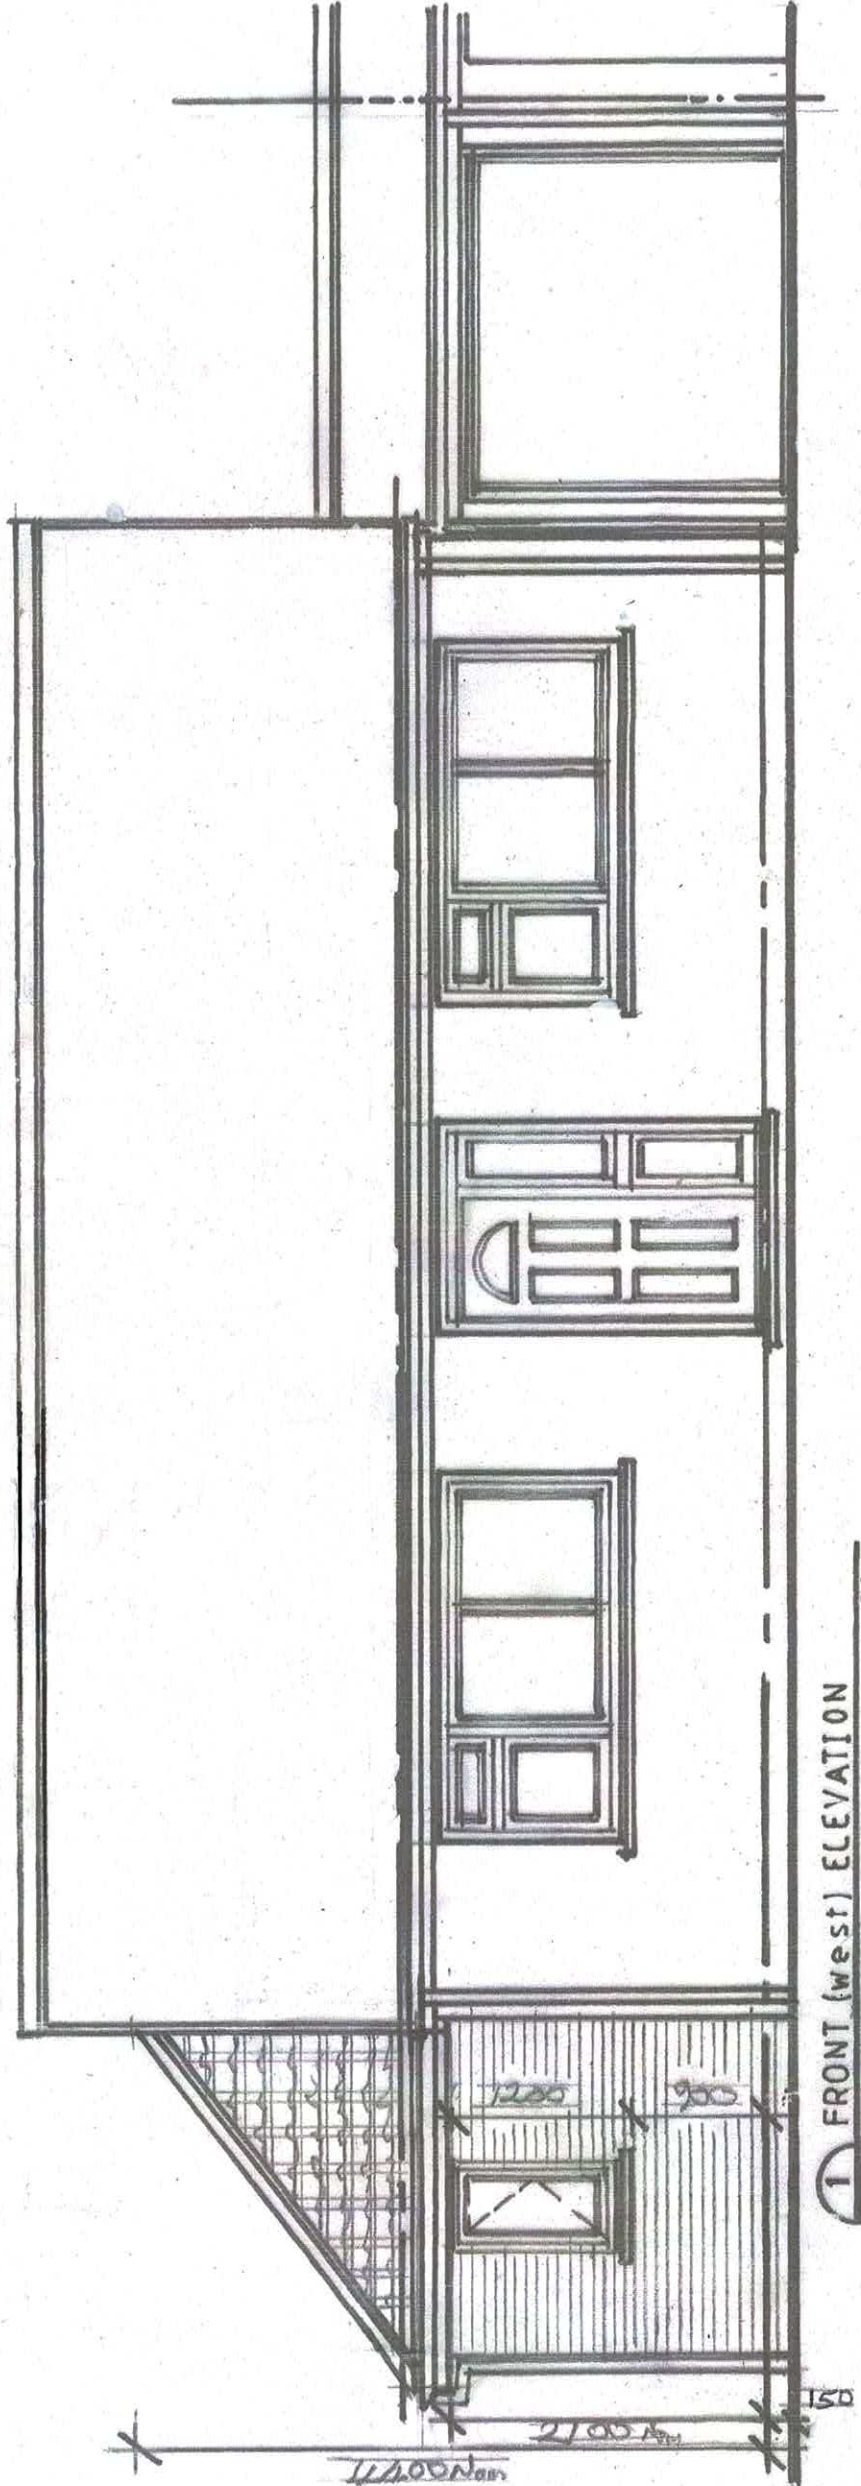

1 FRONT (west) ELEVATION 1: 50

REL B PROPOSED BIFOLD
DOORS TO EXTEND 21/12
OUT BUILDING 900
REV A REMOVAL OF PROPOSED
LEFT CONNECTION 21/12

PDA ARCHITECTS
59 ROYAL AVENUE, CALCOT, READING,
BERKSHIRE, RG31 4UR.
Tel: 01183 761466

This Drawing is the copyright of PDA Architects and may
not be reproduced without prior written permission.
Checked on site. Any errors or omissions are to be
reported to the architect.

client	Mr. & Mrs. O'Calaghan
job	Proposed Extension & Alterations to: 1 HILLTOP ROAD, TWYFORD, BERKSHIRE, RG10 5BH.
title	FRONT (west) & SIDE (north) ELEVATIONS (as proposed)
drawn	P.D.
scale	1:50
date	October 2025
job ref:	HRT/1
Drng no.	P08
rev.	B