


23.NOV.2000 2884

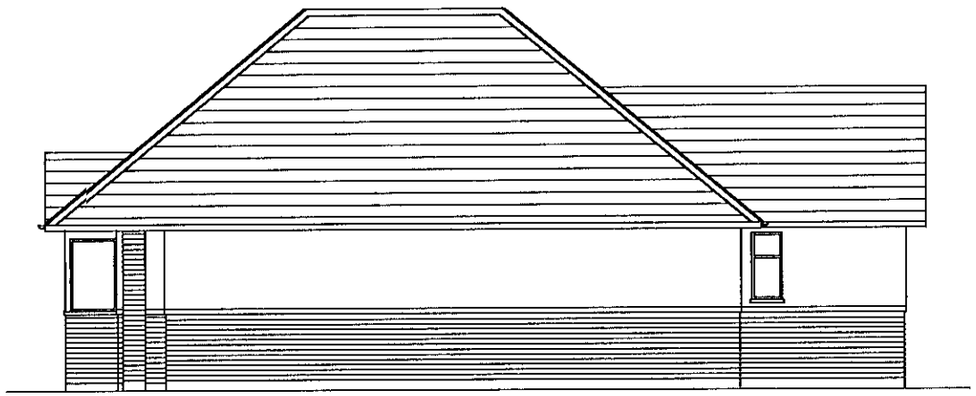

EXISTING SIDE ELEVATION

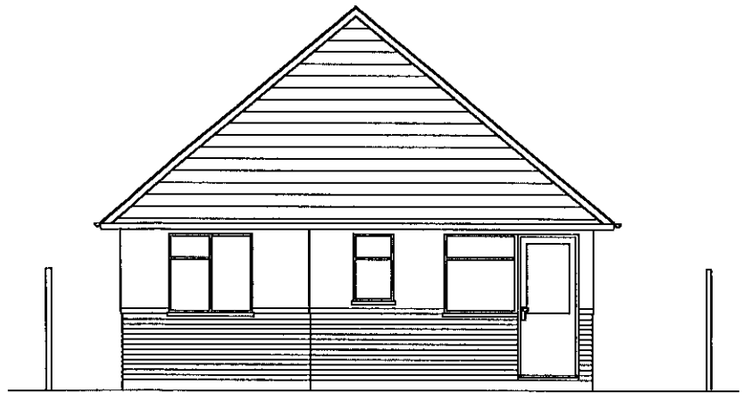


EXISTING REAR ELEVATION

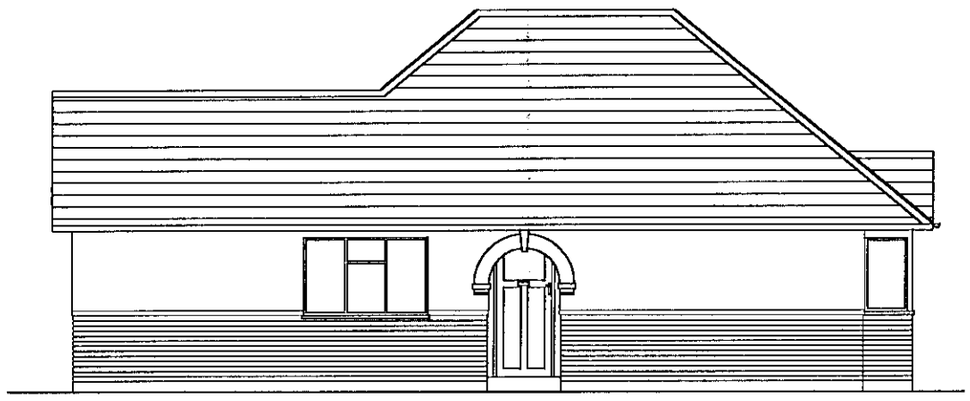


EXISTING SIDE ELEVATION



EXISTING FRONT ELEVATION

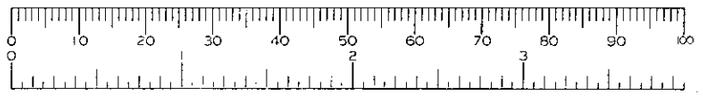


ANDERSON & ASSOCIATES
Proposed Loft, Rear Extension
& Internal Alterations.
Existing Elevations
Client: Mr D. Cheetham
53 Ellis Road, Crowthorn,
Berks, RG11 6PR.
Scale: 1:100 Date: Nov'00.
Drawing No. 650/11/03

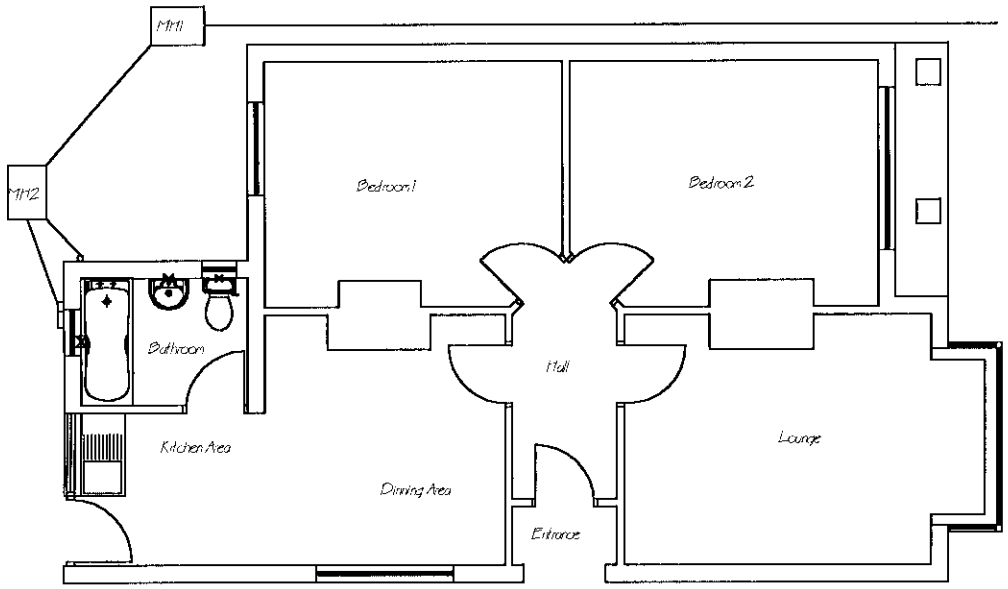


EXISTING FLOOR PLAN


23.NOV.2000* 2884

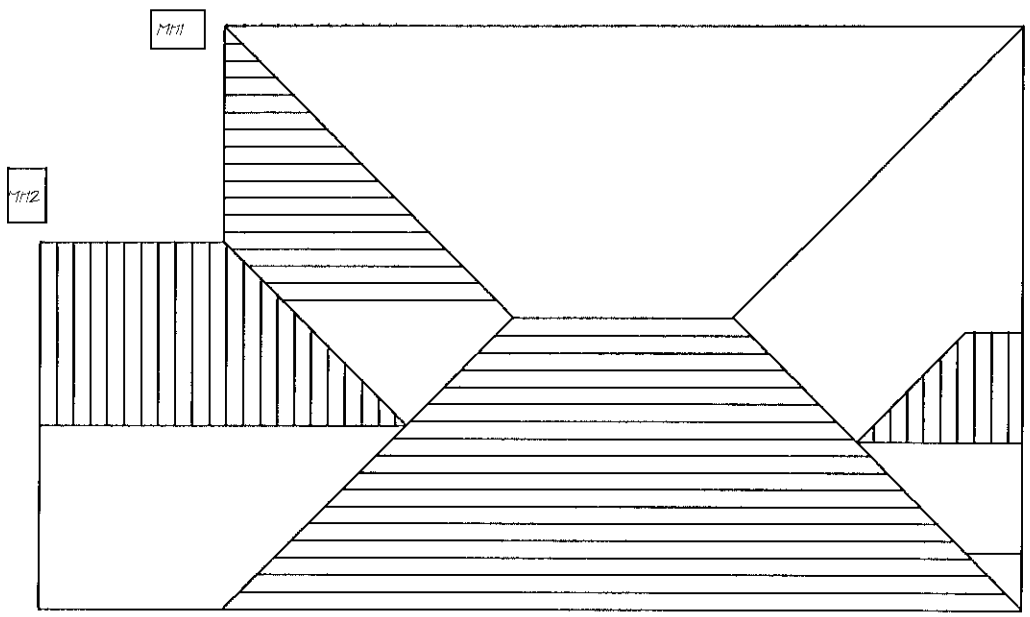

EXISTING ROOF PLAN

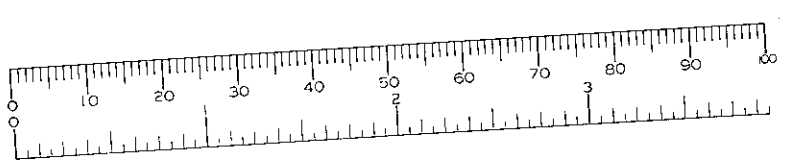


ANDERSON & ASSOCIATES
Proposed Loft, Rear Extension
& Internal Alterations.
Existing Floor Plans
Client: Mr D. Cheetham
53 Ellis Road, Crowthorn,
Berks, RG11 6PR.
Scale: 1:100 Date: Nov'00.
Drawing No. 650/11/04

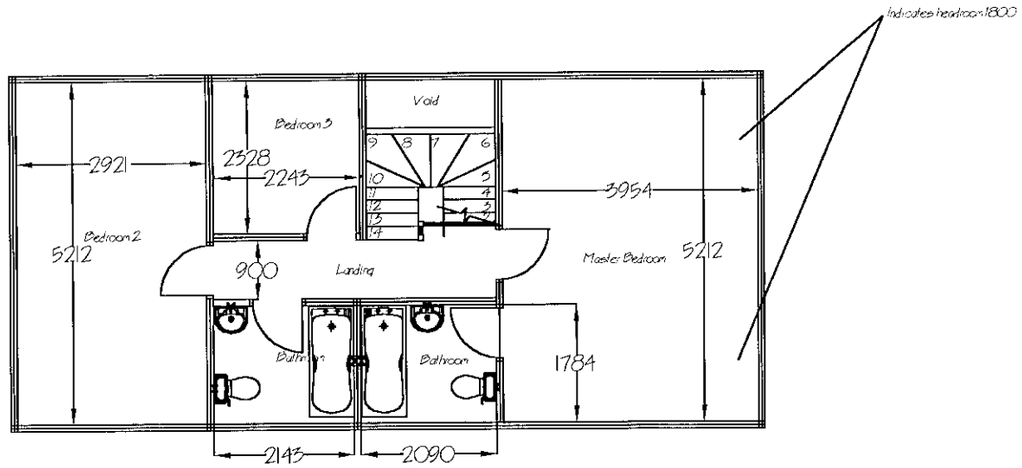

PROPOSED FIRST FLOOR PLAN


23.NOV.2000 2984

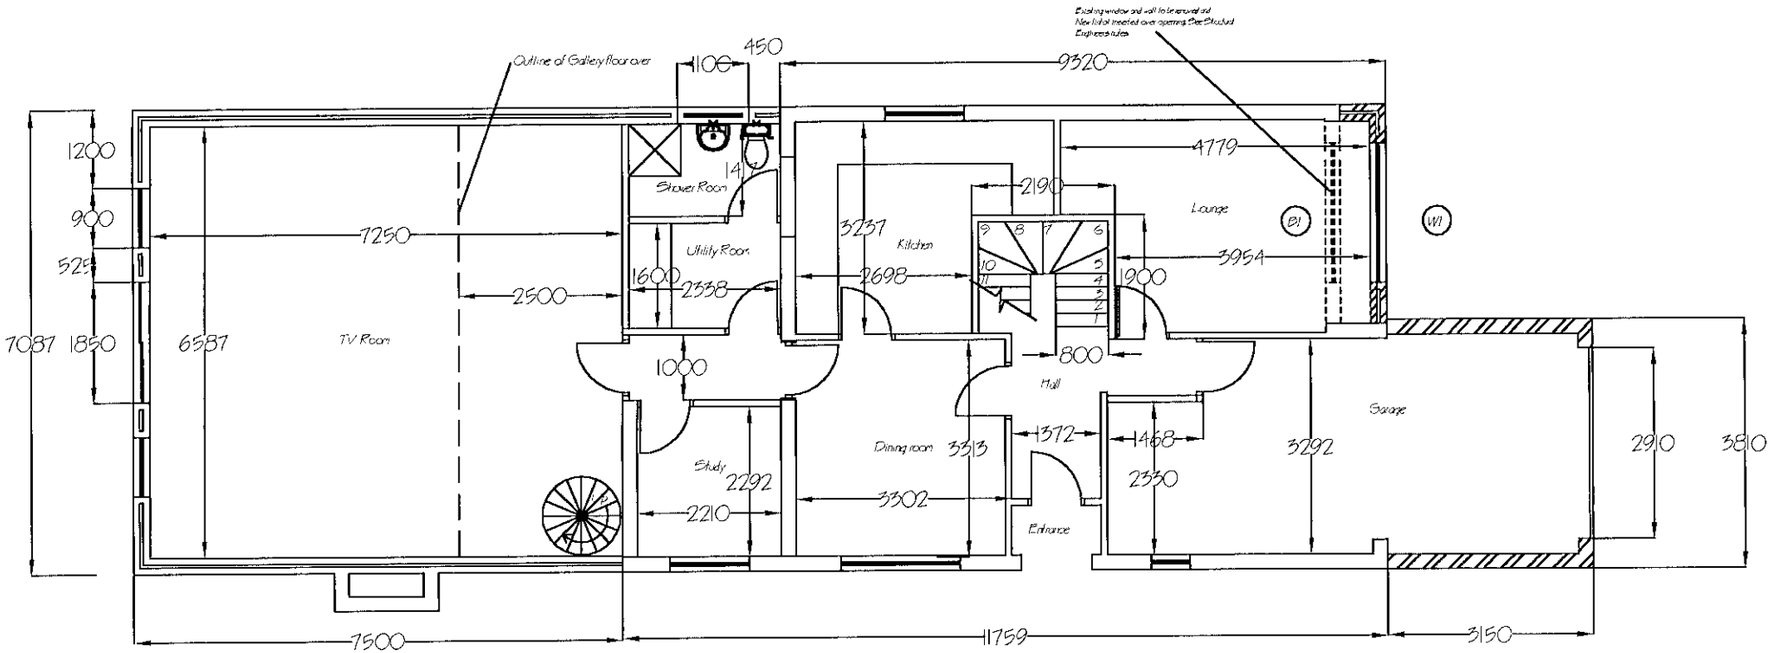


PROPOSED FLOOR PLAN

ANDERSON & ASSOCIATES
Proposed Loft, Rear Extension
& Internal Alterations.
Proposed Floor Plans
Client: Mr D. Cheetham
53 Ellis Road, Crowthorn,
Berks, RG11 6PR.
Scale: 1:100 Date: Nov'00.
Drawing No. 650/11/05


28 NOV. 2000 2884

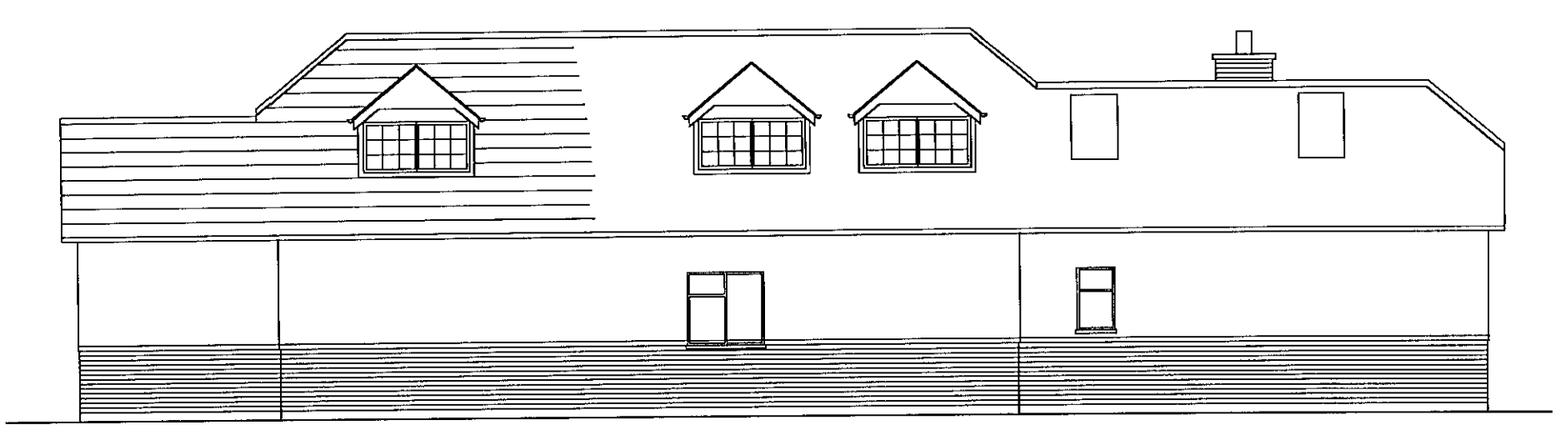


PROPOSED SIDE ELEVATION

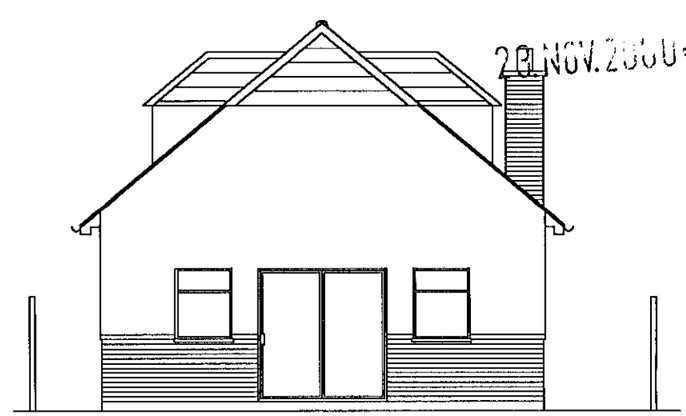


PROPOSED REAR ELEVATION

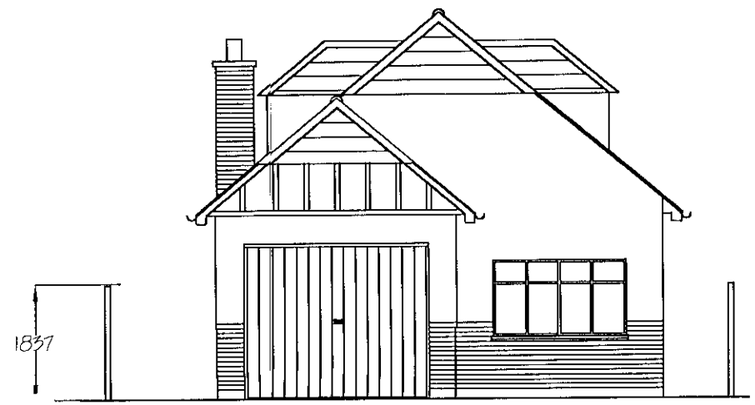

PROPOSED FRONT ELEVATION

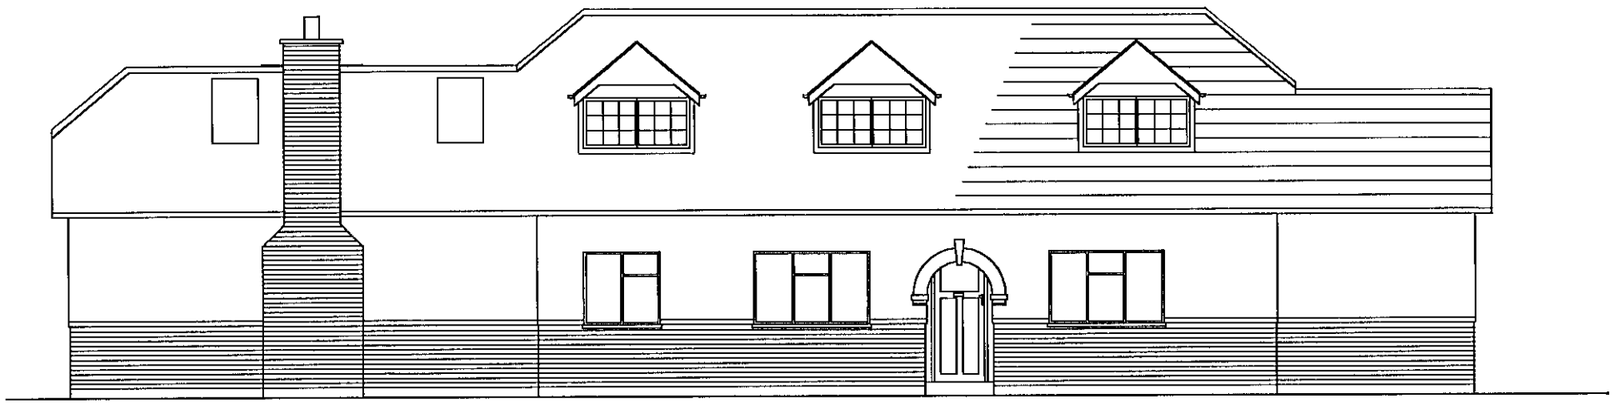


PROPOSED SIDE ELEVATION

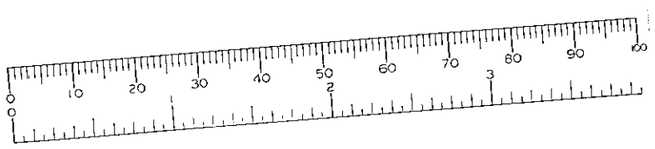


ANDERSON & ASSOCIATES
Proposed Loft, Rear Extension
& Internal Alterations.
Proposed Elevations
Client: Mr D. Cheetham
53 Ellis Road, Crowthorn,
Berks, RG11 6PR.
Scale: 1:100 Date: Nov'00.
Drawing No. 650/11/06


23.NOV.2000 2884

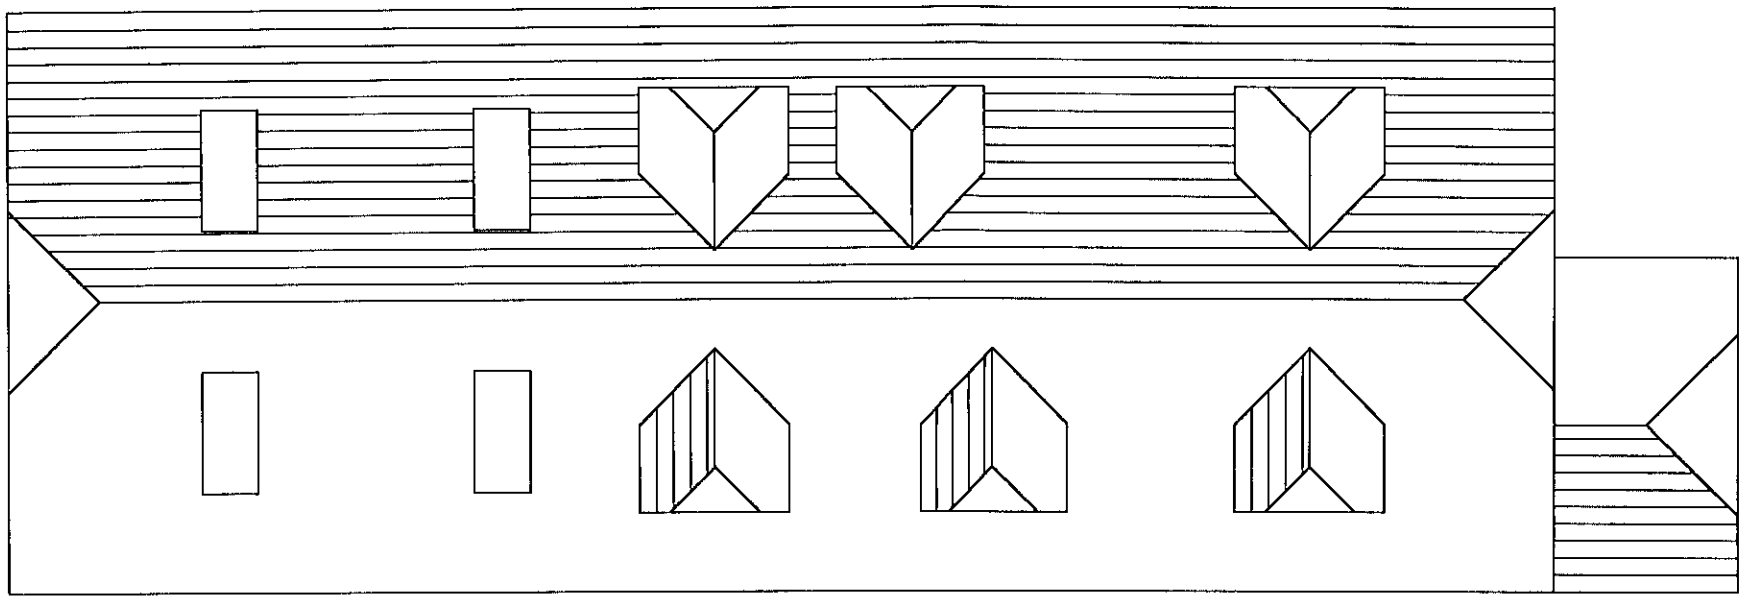

Proposed Roof Plan

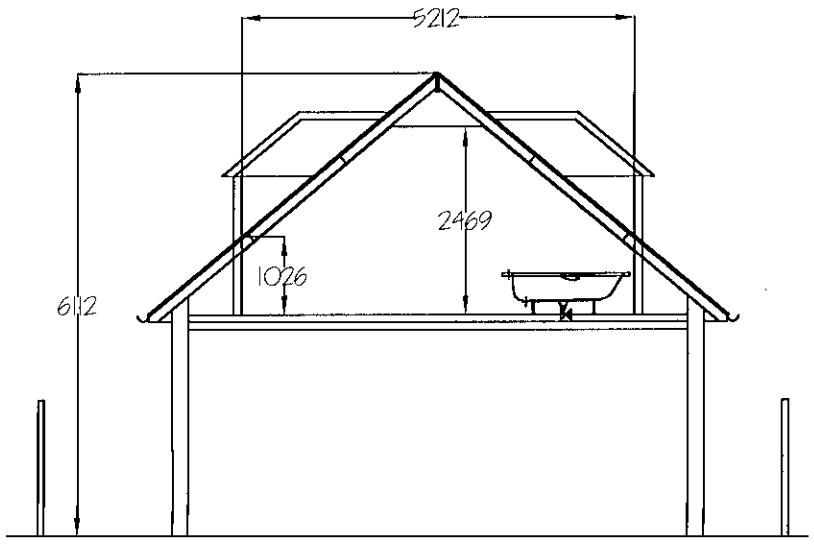


SECTION A - A

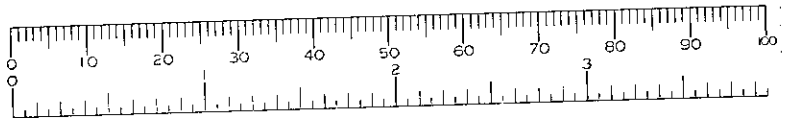


ANDERSON & ASSOCIATES
Proposed Loft, Rear Extension
& Internal Alterations.
Proposed Roof Plan & Sections
Client: Mr D. Cheetham
53 Ellis Road, Crowthorn,
Berks, RG11 6PR.
Scale: 1:100 Date: Nov'00.
Drawing No. 650/ 11/ 07


23.NOV.2000 2884

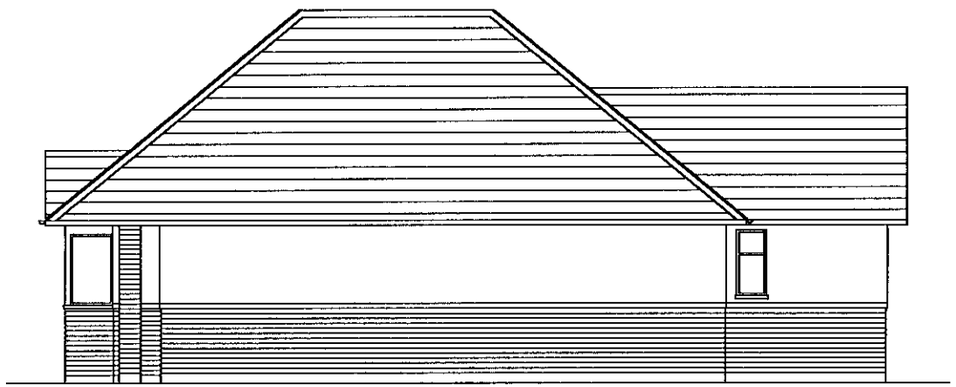

EXISTING SIDE ELEVATION

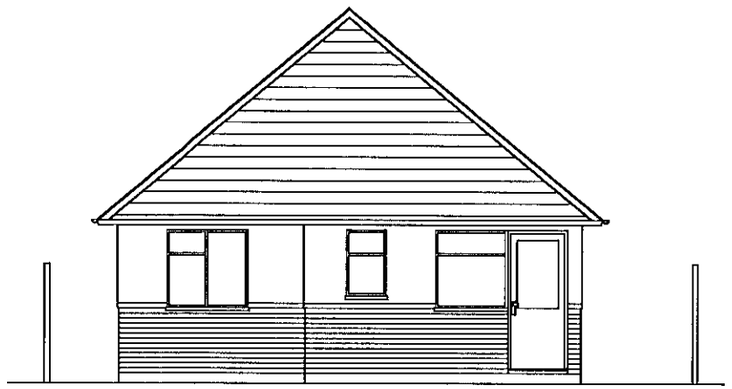


EXISTING REAR ELEVATION

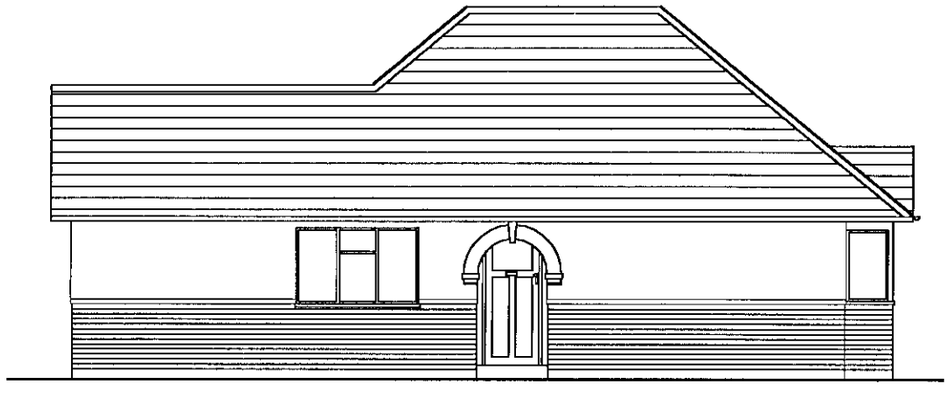

EXISTING SIDE ELEVATION




EXISTING FRONT ELEVATION

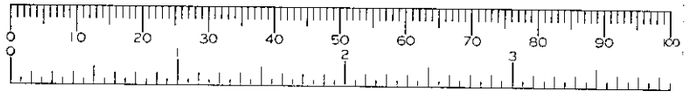


ANDERSON & ASSOCIATES
Proposed Loft, Rear Extension
& Internal Alterations.
Existing Elevations
Client: Mr D. Cheetham
53 Ellis Road, Crowthorn,
Berks, RG11 6PR.
Scale: 1:100 Date: Nov'00.
Drawing No. 650/11/03


23.NOV.2000* 2804

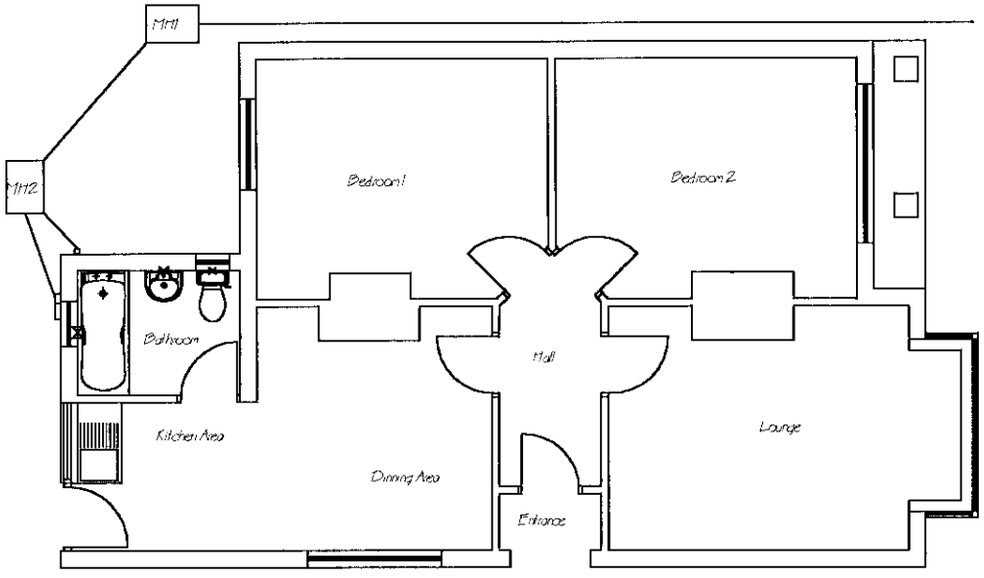

EXISTING FLOOR PLAN

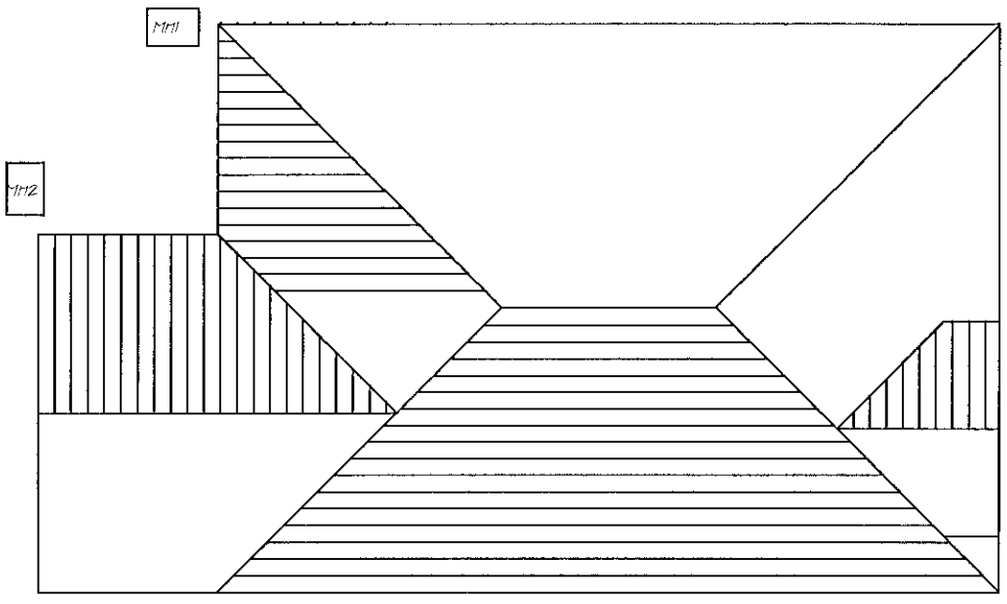


EXISTING ROOF PLAN

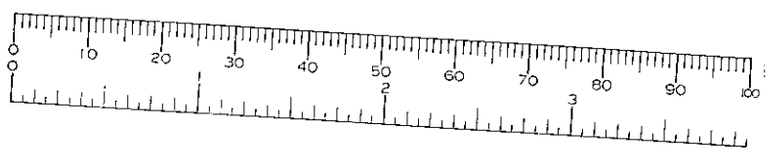


ANDERSON & ASSOCIATES
Proposed Loft, Rear Extension
& Internal Alterations.
Existing Floor Plans
Client: Mr D. Cheetham
53 Ellis Road, Crowthorn,
Berks, RG11 6PR.
Scale: 1:100 Date: Nov'00.
Drawing No. 650/11/04

23.NOV.2000* 2884

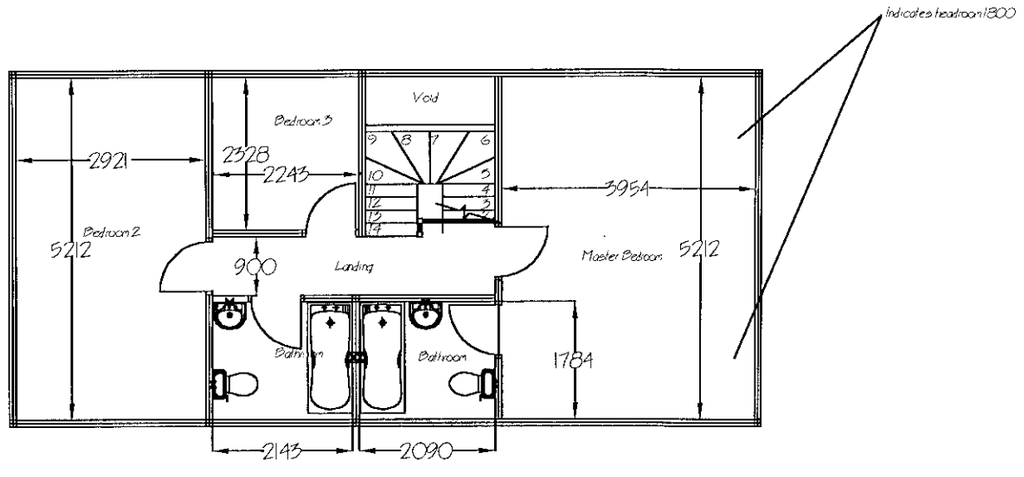


PROPOSED FIRST FLOOR PLAN

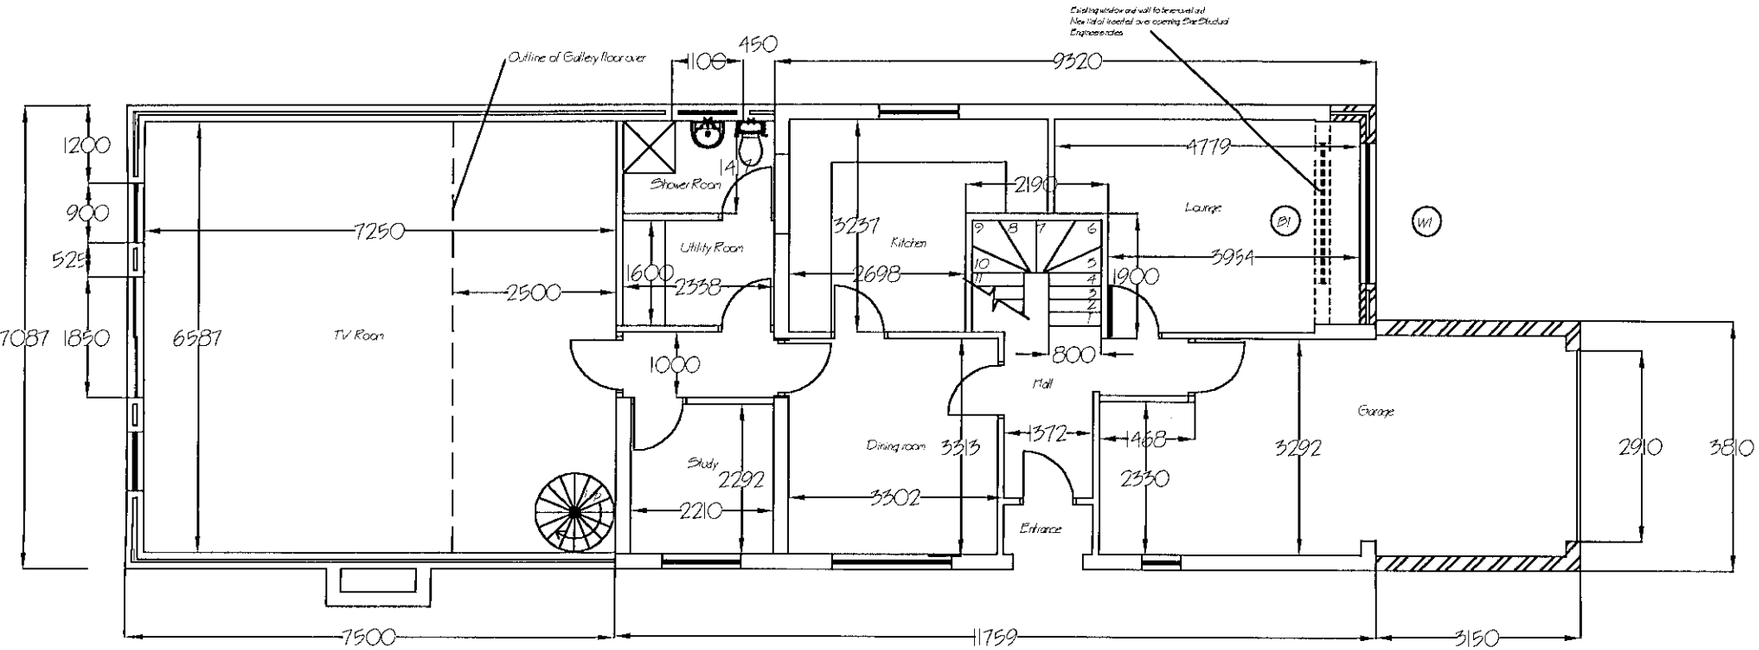


PROPOSED FLOOR PLAN

ANDERSON & ASSOCIATES
Proposed Loft, Rear Extension
& Internal Alterations.
Proposed Floor Plans
Client: Mr D. Cheetham
53 Ellis Road, Crowthorn,
Berks, RG11 6PR.
Scale: 1:100 Date: Nov'00.
Drawing No. 650/11/05


23.NOV.2000 2884

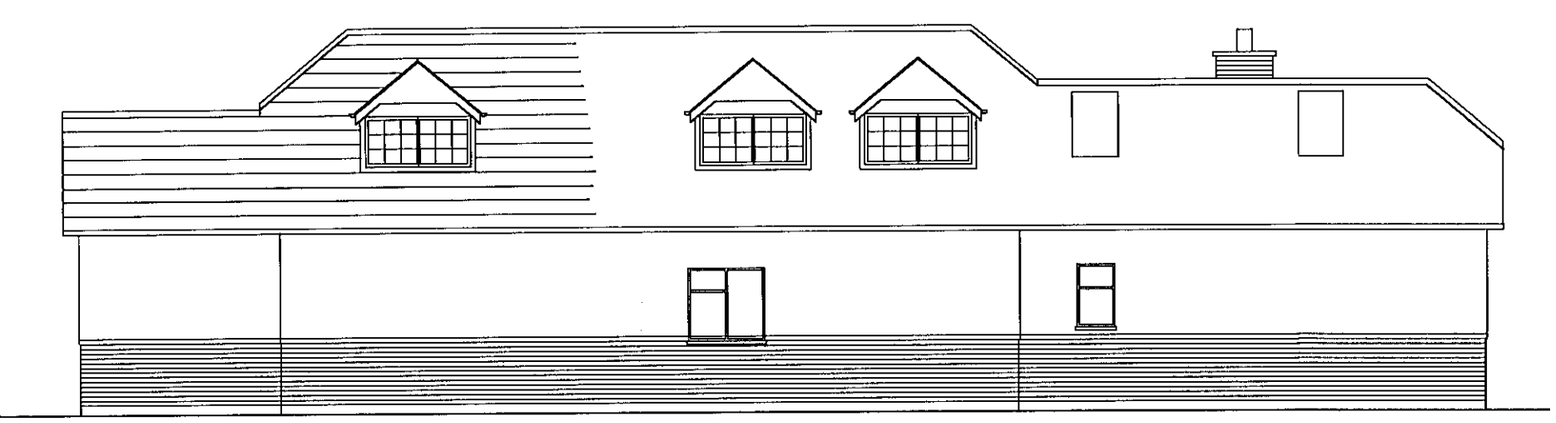

PROPOSED SIDE ELEVATION

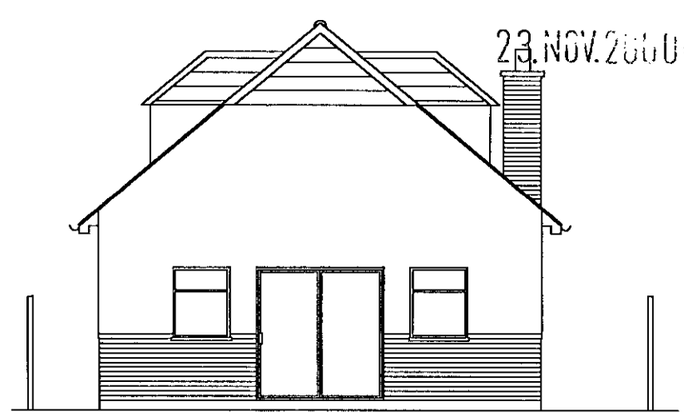


PROPOSED REAR ELEVATION

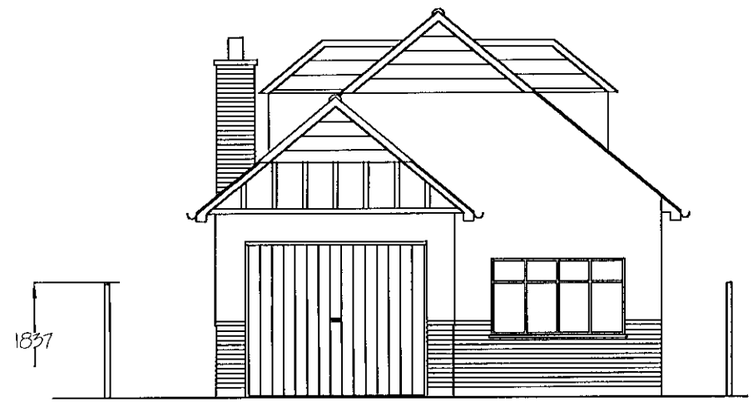

PROPOSED FRONT ELEVATION




PROPOSED SIDE ELEVATION

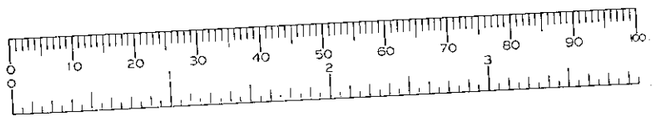


ANDERSON & ASSOCIATES
Proposed Loft, Rear Extension
& Internal Alterations.
Proposed Elevations
Client: Mr D. Cheetham
53 Ellis Road, Crowthorn,
Berks, RG11 6PR.
Scale: 1:100 Date: Nov'00.
Drawing No. 650/11/06


23.NOV.2000 2884

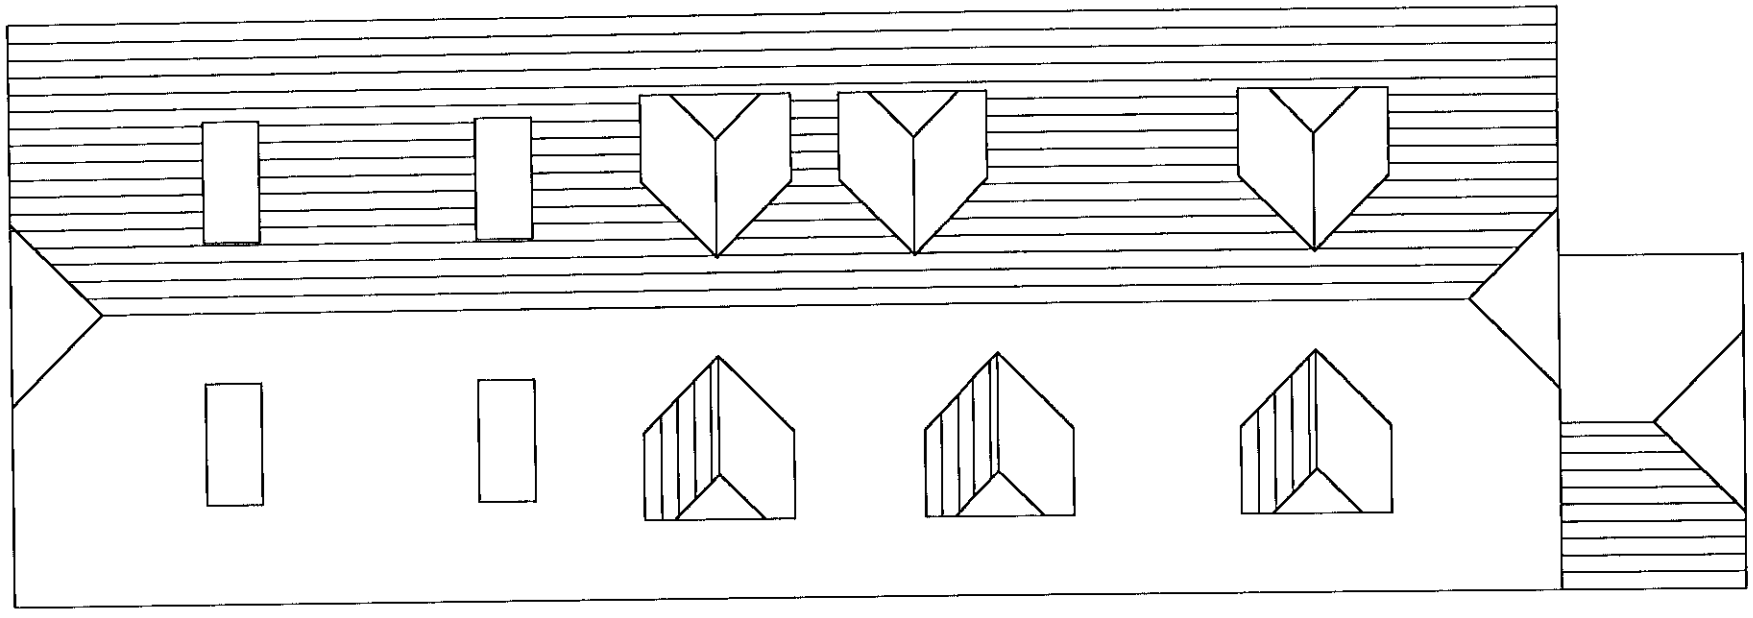

Proposed Roof Plan

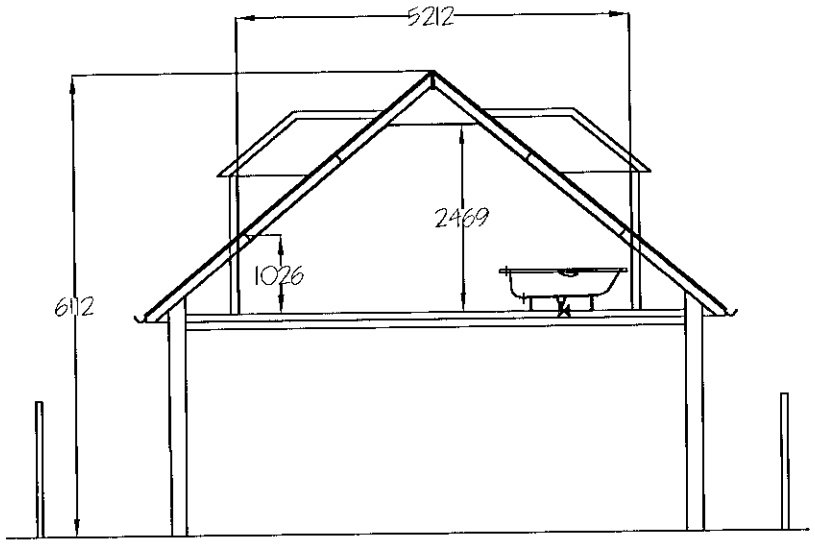


SECTION A-A

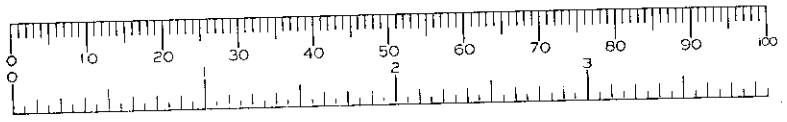


ANDERSON & ASSOCIATES
Proposed Loft, Rear Extension
& Internal Alterations.
Proposed Roof Plan & Sections
Client: Mr D. Cheetham
53 Ellis Road, Crowthorn,
Berks, RG11 6PR.
Scale: 1:100 Date: Nov'00.
Drawing No. 650/11/07

23.NOV.2000* 2584

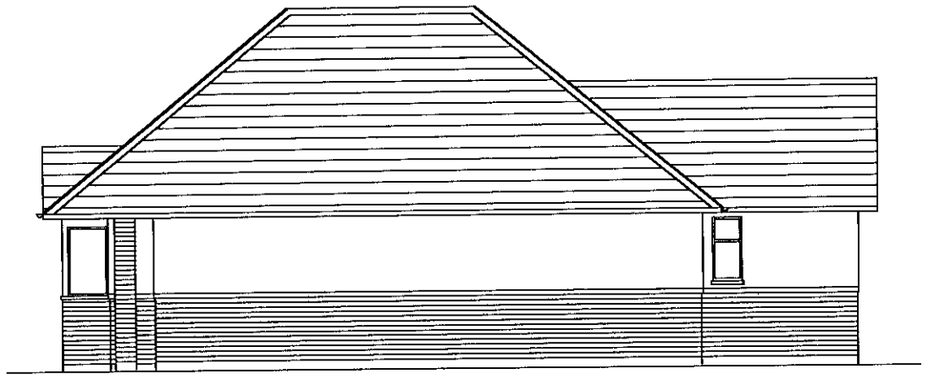


EXISTING SIDE ELEVATION

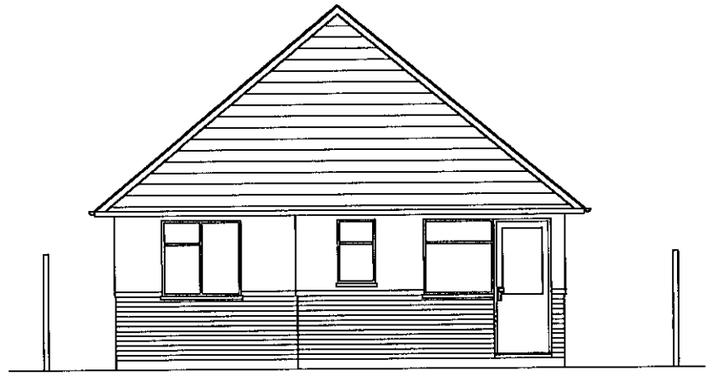

EXISTING REAR ELEVATION


ANDERSON & ASSOCIATES
Proposed Loft, Rear Extension
& Internal Alterations.
Existing Elevations
Client: Mr D. Cheetham
53 Ellis Road, Crowthorn,
Berks, RG11 6PR.
Scale: 1:100 Date: Nov'00.
Drawing No: 650/11/03

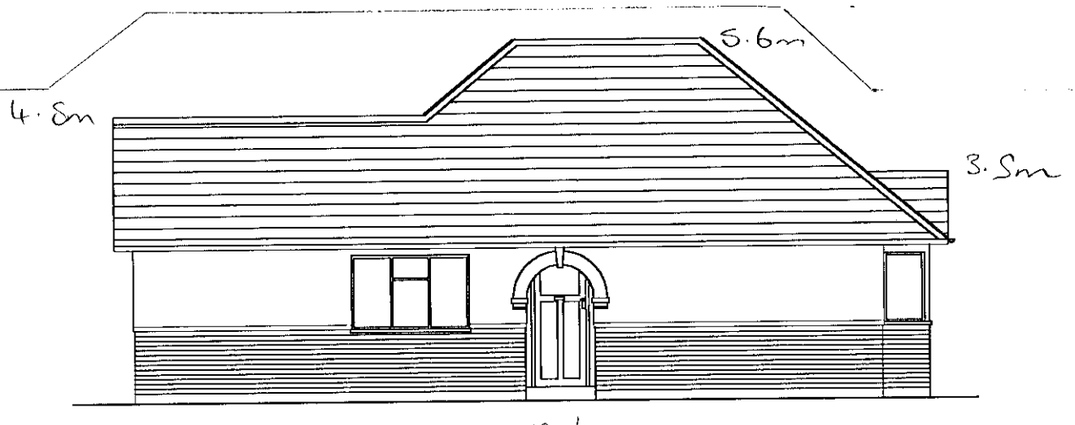


EXISTING SIDE ELEVATION




EXISTING FRONT ELEVATION

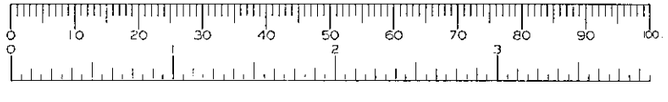


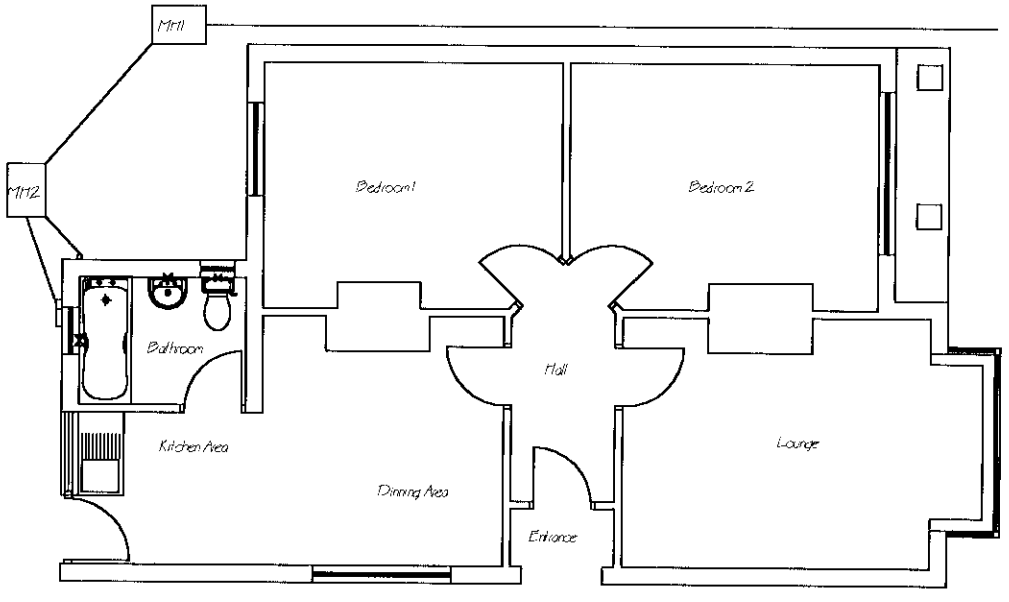

EXISTING FLOOR PLAN

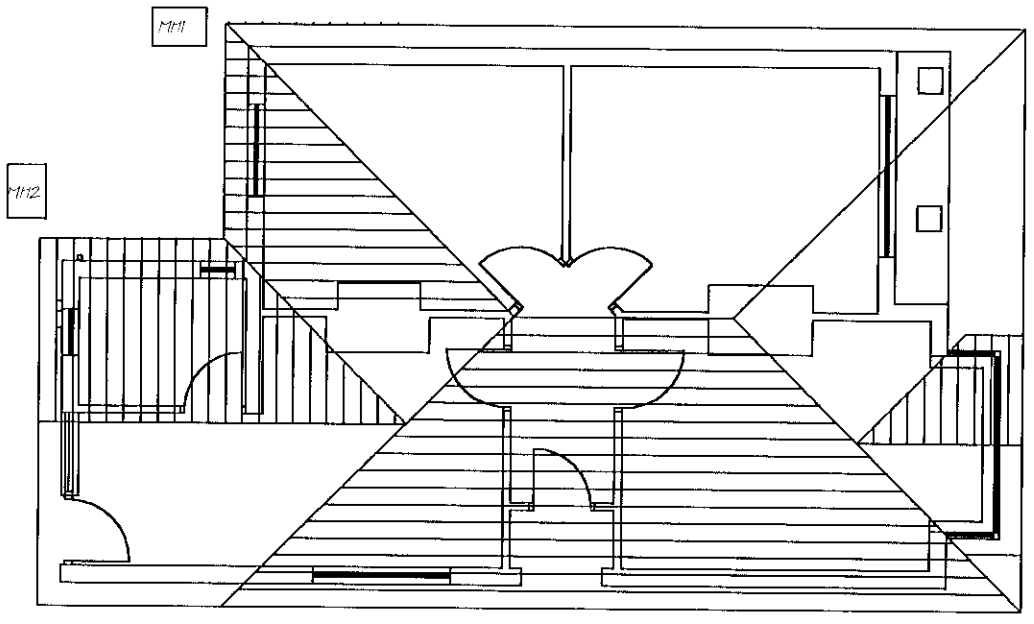


EXISTING ROOF PLAN

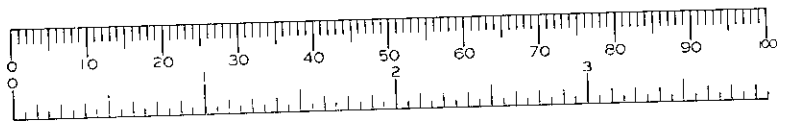

23.NOV.2000* 2884


ANDERSON & ASSOCIATES
Proposed Loft, Rear Extension
& Internal Alterations.
Existing Floor Plans
Client: Mr D. Cheetham
53 Ellis Road, Crowthorn,
Berks, RG11 6PR.
Scale: 1:100 Date: Nov'00.
Drawing No. 650/11/04

APPROVED

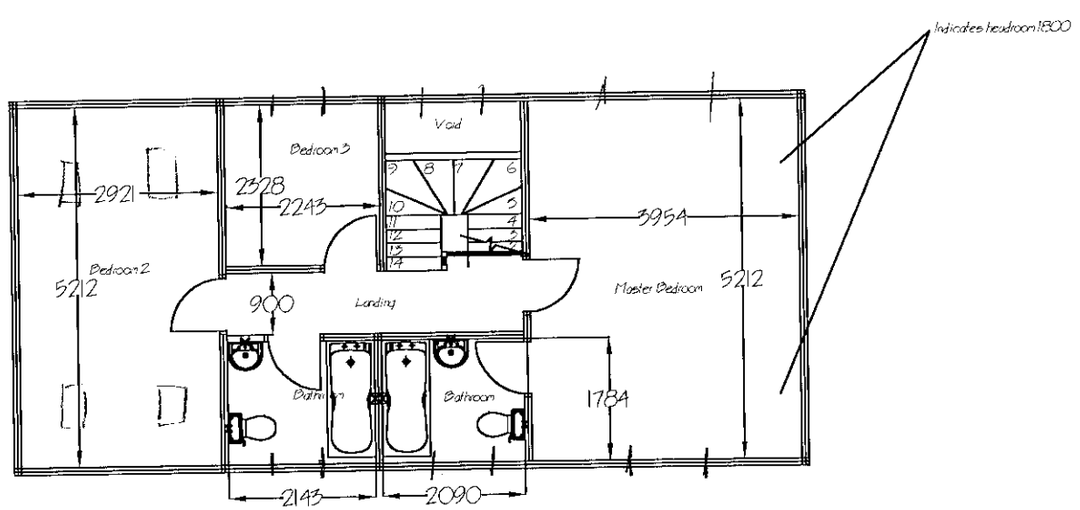


PROPOSED FIRST FLOOR PLAN

23.NOV.2000

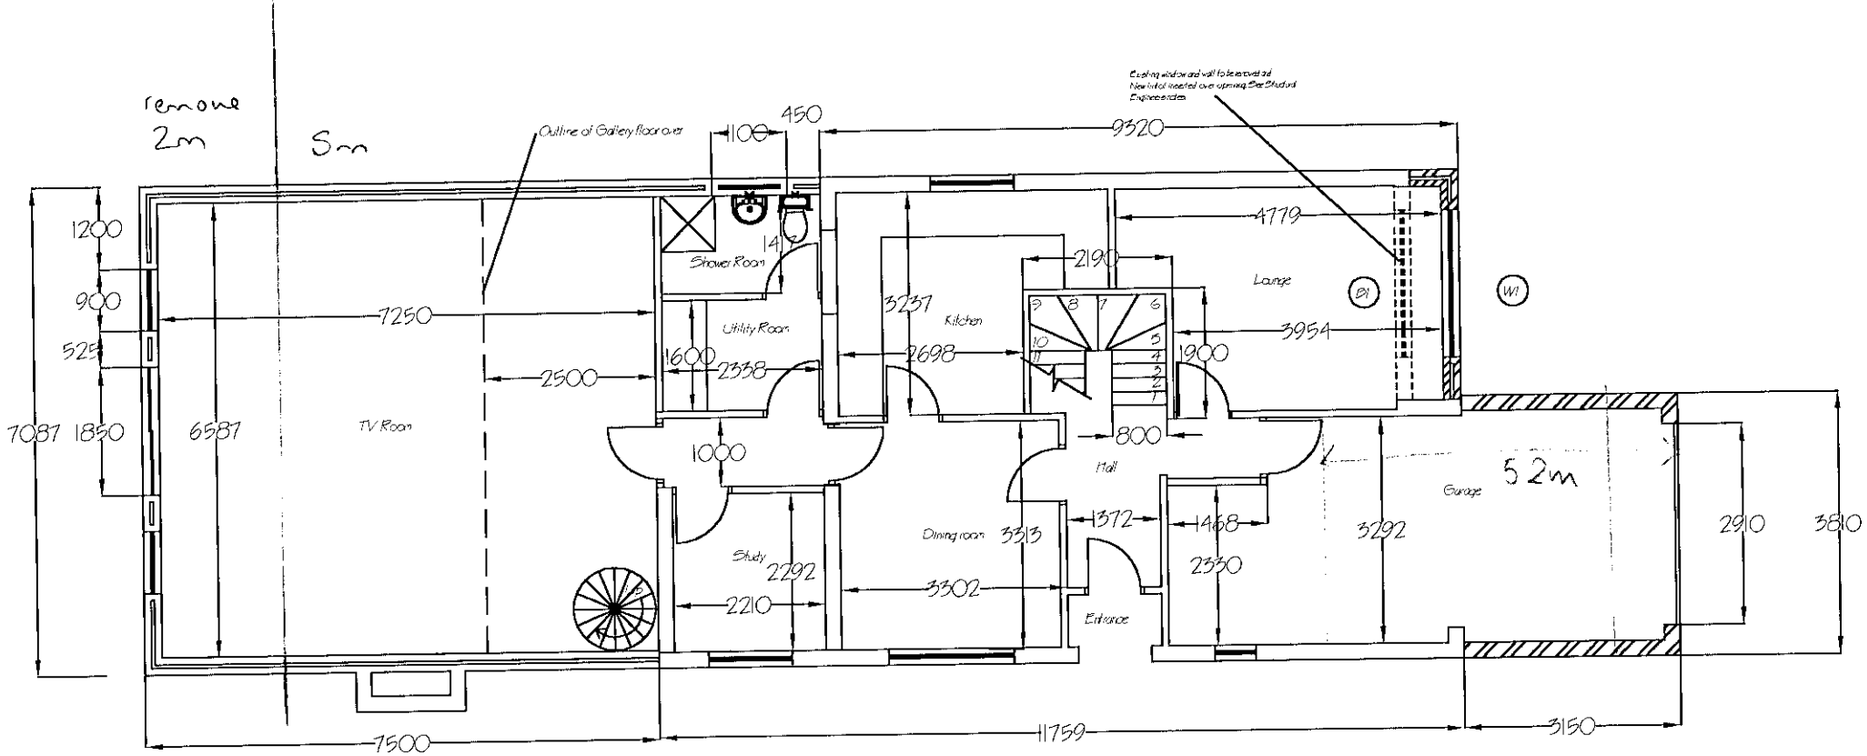


PROPOSED FLOOR PLAN

ANDERSON & ASSOCIATES
Proposed Loft, Rear Extension
& Internal Alterations.
Proposed Floor Plans
Client: Mr. Dr Cheetham
53 Ellis Road, Crowthorn,
Berks, RG11 6PR.
Scale: 1:100 Date: Nov 00.
Drawing No. 650/11/05

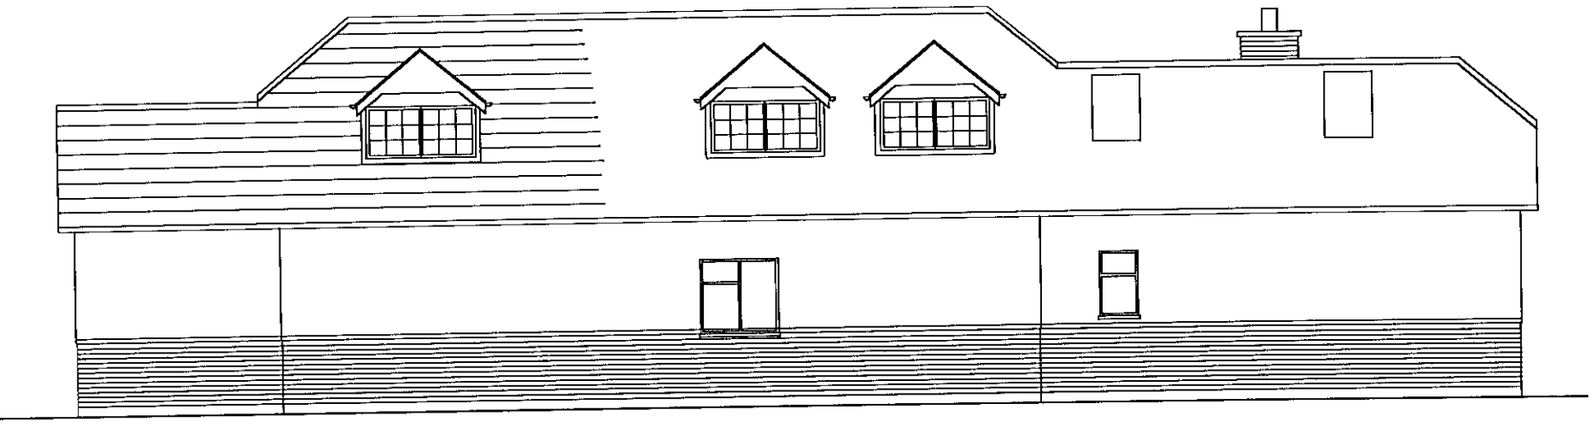


PROPOSED SIDE ELEVATION

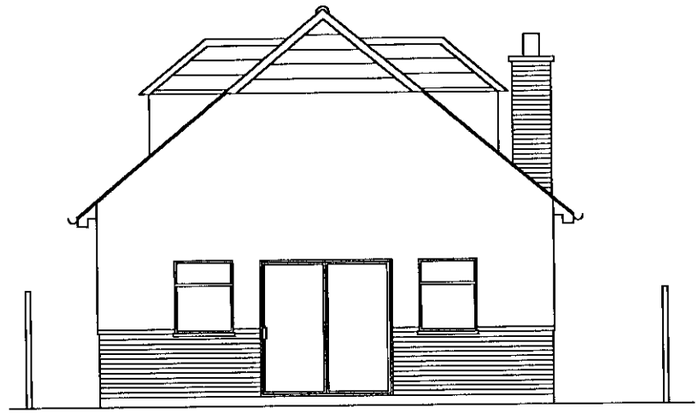

PROPOSED REAR ELEVATION

23.NOV.2000*
23.NOV.2000* 2864

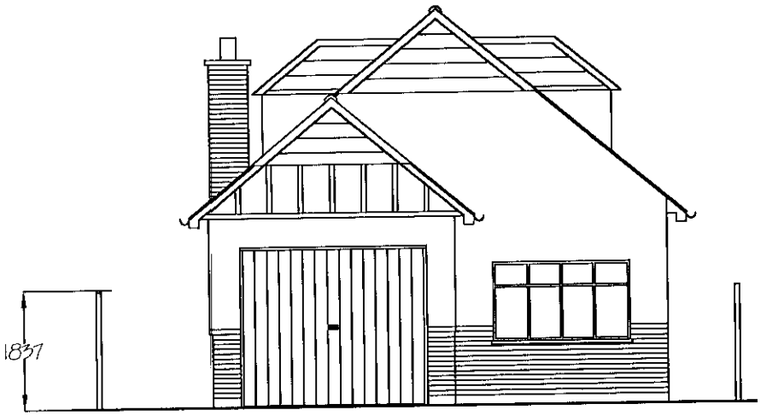


PROPOSED FRONT ELEVATION




PROPOSED SIDE ELEVATION



ANDERSON & ASSOCIATES
Proposed Loft, Rear Extension
& Internal Alterations.
Proposed Elevations
Client: Mr D. Cheetham
53 Ellis Road, Crowthorn,
Berks, RG11 6PR.
Scale: 1:100 Date: Nov'00.
Drawing No. 650/11/06

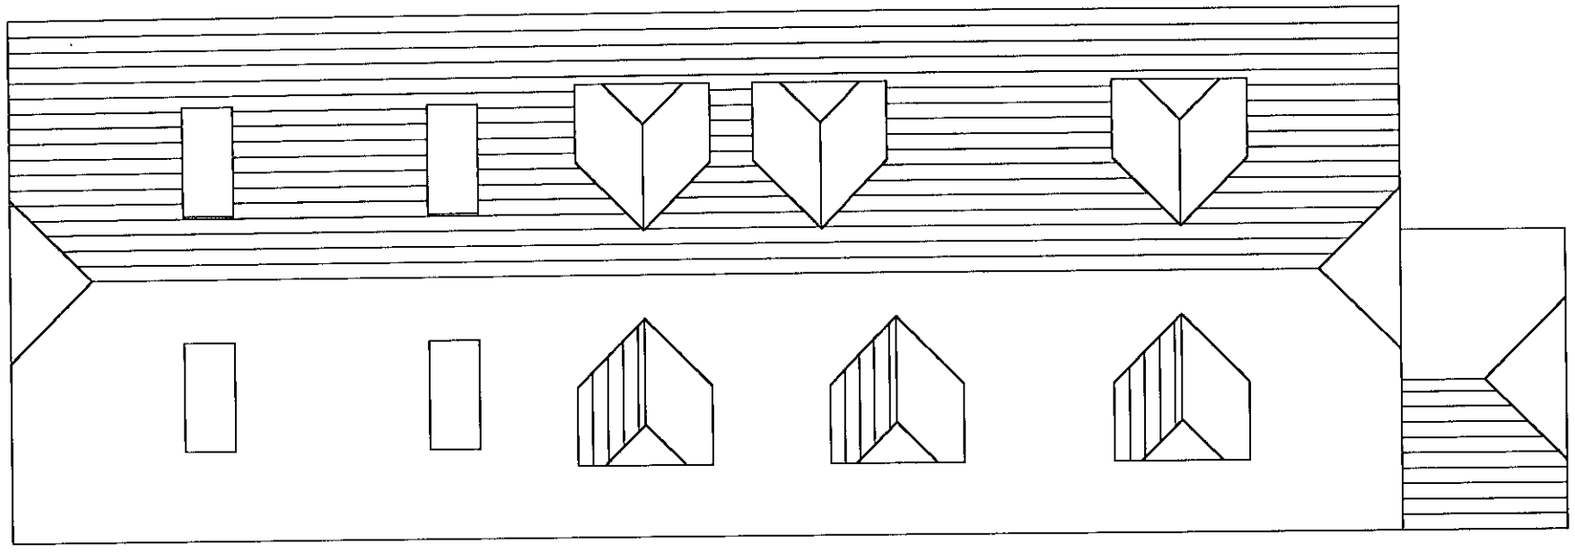

Proposed Roof Plan

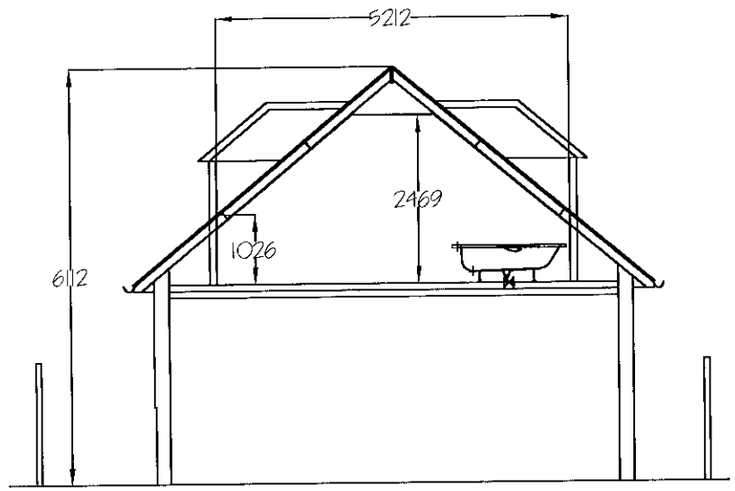


SECTION A-A




ANDERSON & ASSOCIATES
Proposed Loft, Rear Extension
& Internal Alterations.
Proposed Roof Plan & Sections
Client: Mr D. Cheetham
53 Ellis Road, Crowthorn,
Berks, RG11 6PR.
Scale: 1:100 Date: Nov'00.
Drawing No. 650/11/07


23.NOV.2000 2654

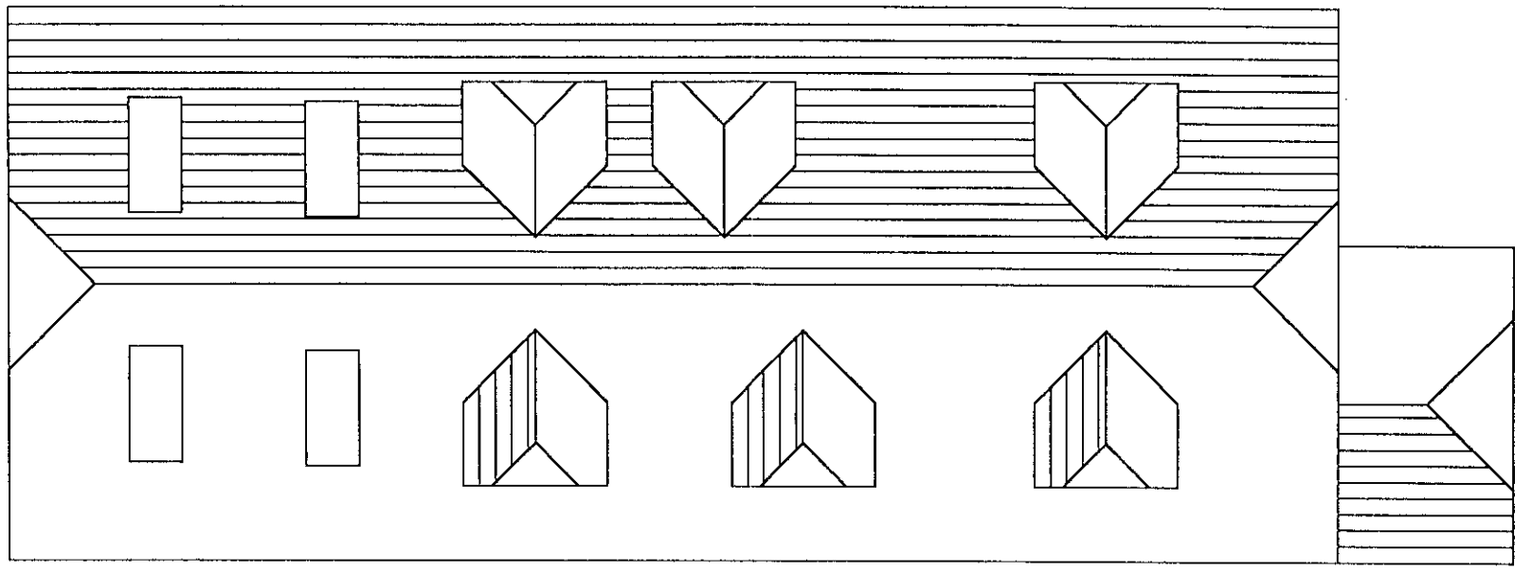

Proposed Roof Plan

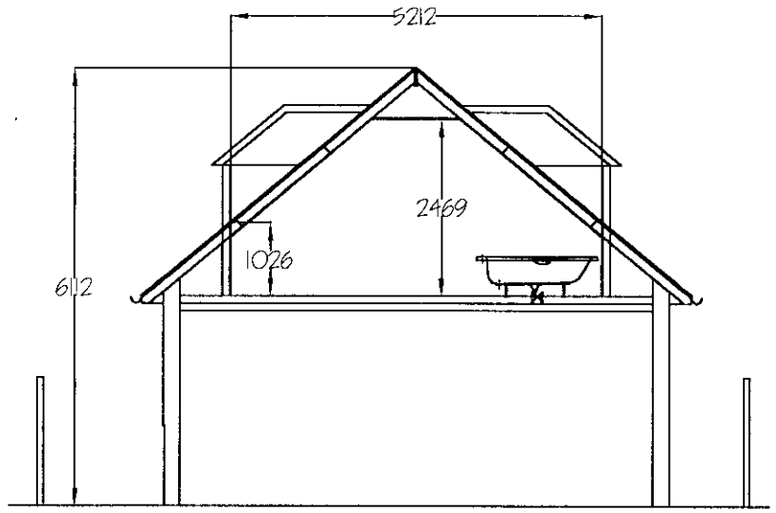

SECTION A - A

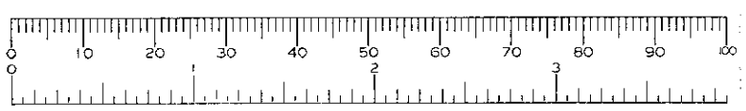


ANDERSON & ASSOCIATES
Proposed Loft, Rear Extension
& Internal Alterations.
Proposed Roof Plan & Sections
Client: Mr D. Cheetham
53 Ellis Road, Crowthorne,
Berks, RG11 6PR.
Scale: 1:100 Date: Nov'00.
Drawing No. 650/11/07A

Rev.A February 2001
Roof and rear extension amended in accordance with Planning Departments comments.


REFUSED

REVISED PLAN


2884

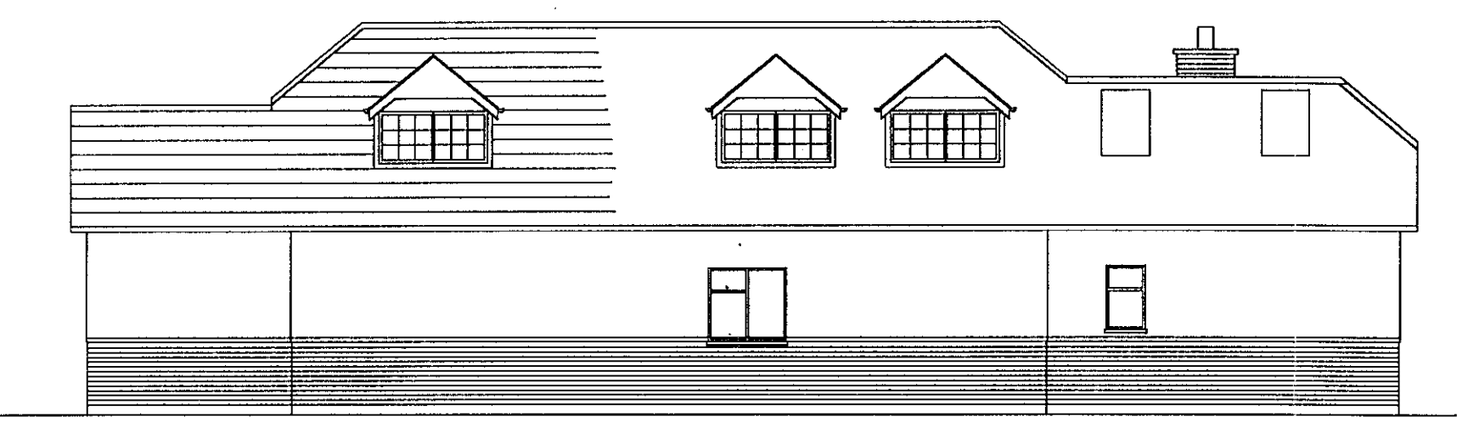


PROPOSED SIDE ELEVATION

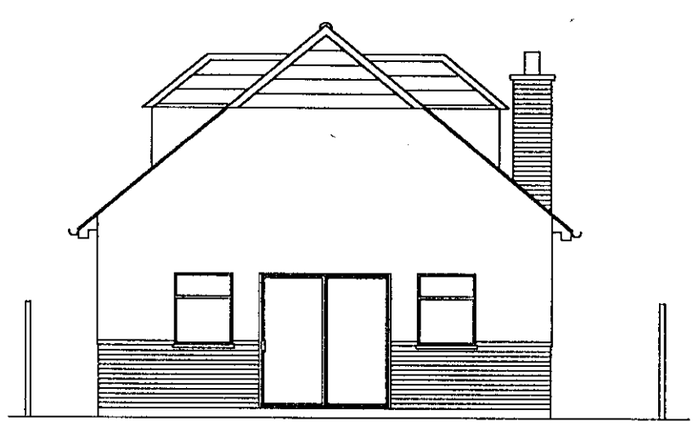


PROPOSED REAR ELEVATION

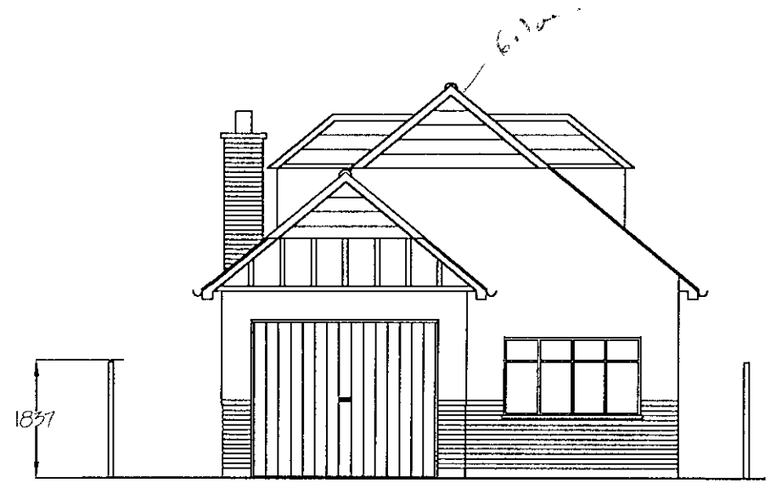

PROPOSED FRONT ELEVATION

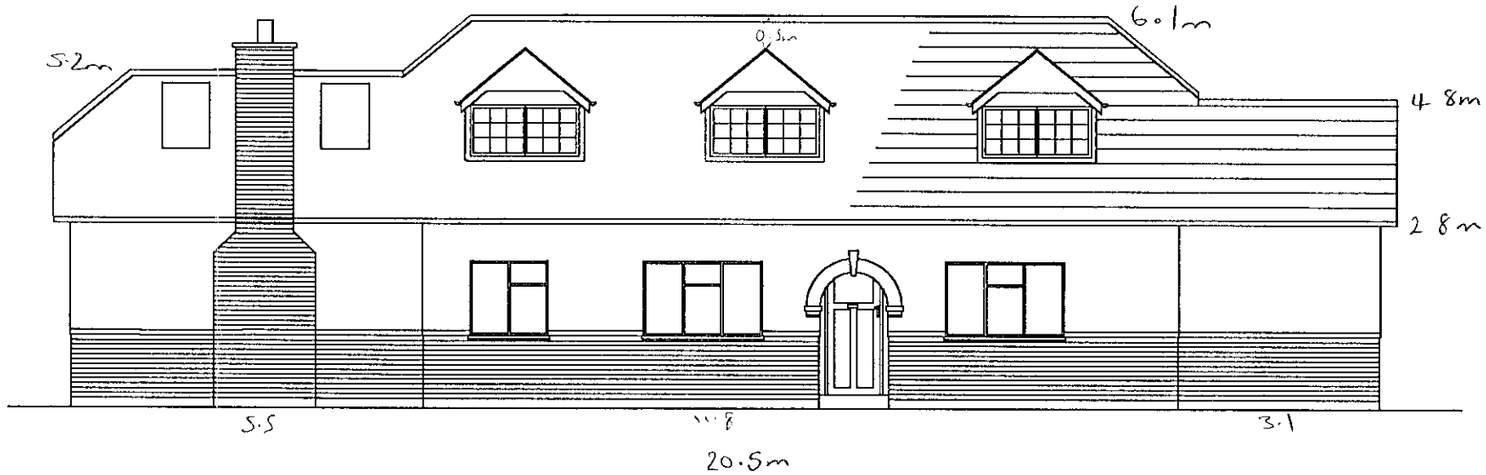


PROPOSED SIDE ELEVATION

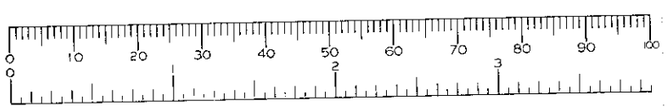

Rev.A Feburary 2001
All Dormer windows will be fitted with obscure glazing.
Roof and rear extension amended in accordance
with Planning Departments comments.


ANDERSON & ASSOCIATES
Proposed Loft, Rear Extension
& Internal Alterations.
Proposed Elevations
Client: Mr D. Cheetham
53 Ellis Road, Crowthorn,
Berks, RG11 6RR.
Scale: 1:100 Date: Nov'00.
Drawing No. 650/11/06A

REVISED PLAN
2884 1

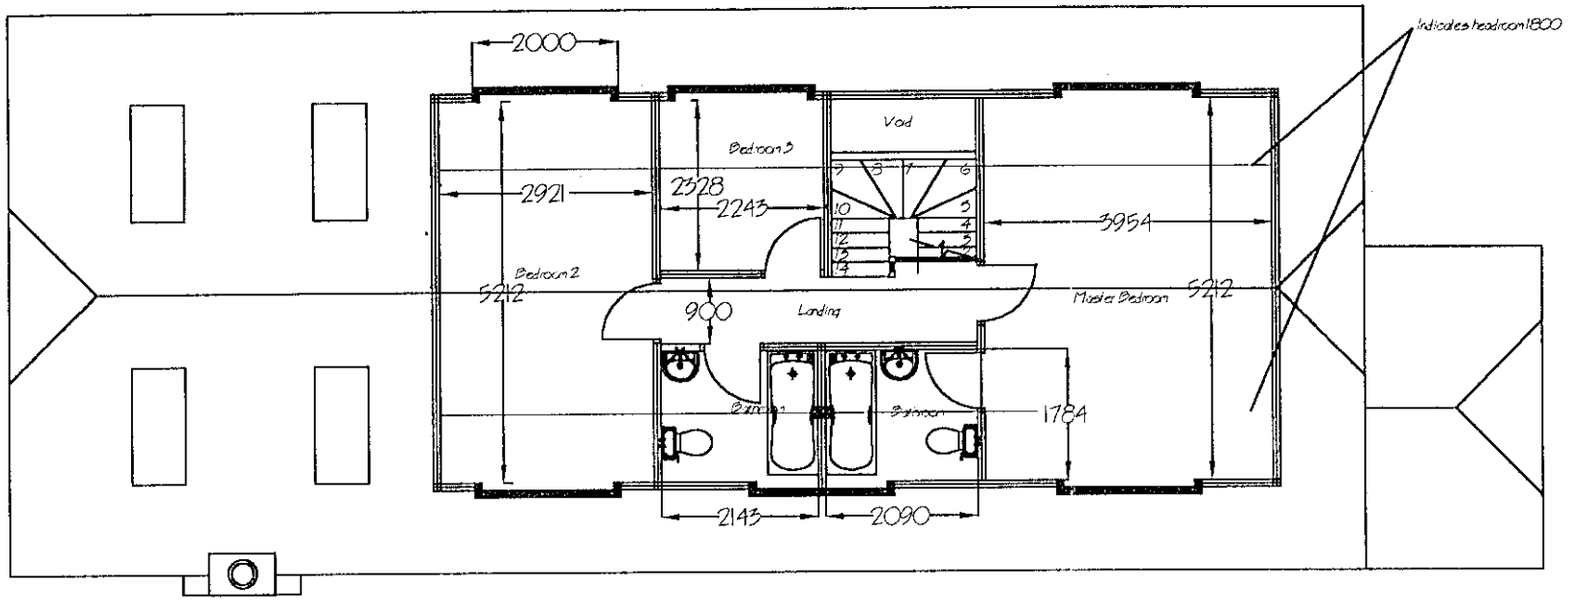

PROPOSED FIRST FLOOR PLAN

Rev.A February 2001
Rear extension reduced by 2000mm and garage not protrude beyond garage at No.49 & No.47. Windows shown on first floor. Dormer windows and to be fitted with obscure glazing in accordance with Planning Departments comments.

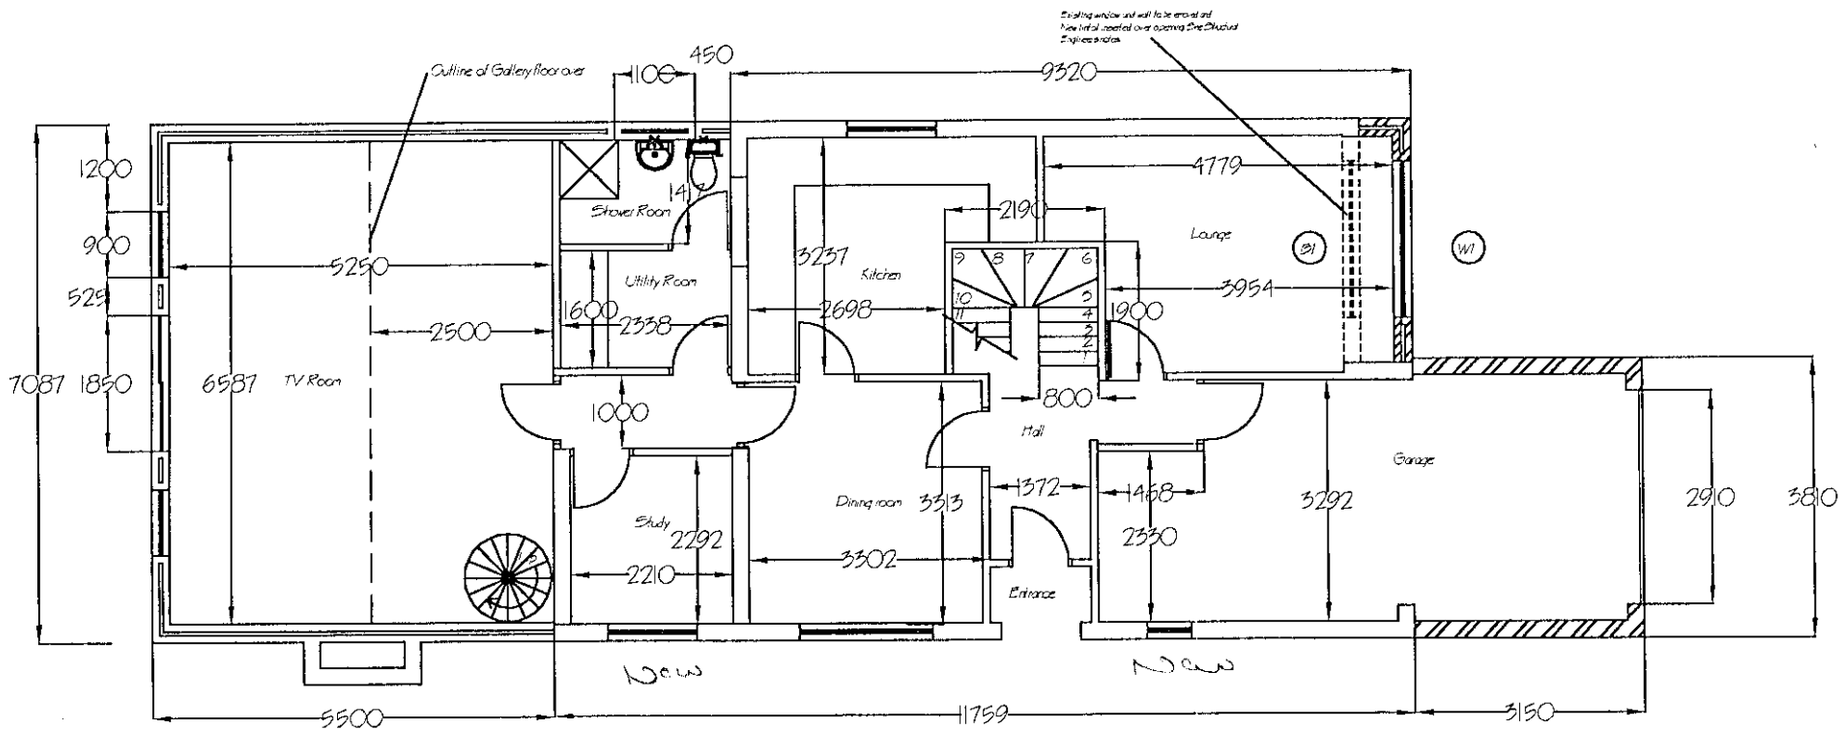


PROPOSED FLOOR PLAN


ANDERSON & ASSOCIATES
Proposed Loft, Rear Extension & Internal Alterations.
Proposed Floor Plans
Client: Mr D. Cheetham
53 Ellis Road, Crowthorne, Berks, RG11 6PR.
Scale: 1:100 Date: Nov'00.
Drawing No. 650/11/05A

REVISED PLAN


2884

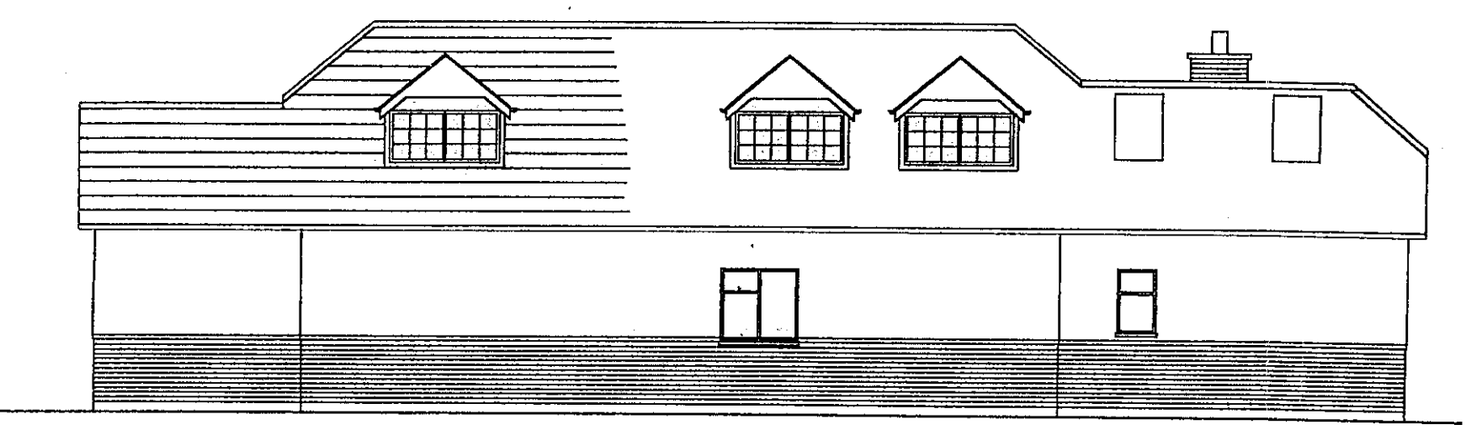


PROPOSED SIDE ELEVATION

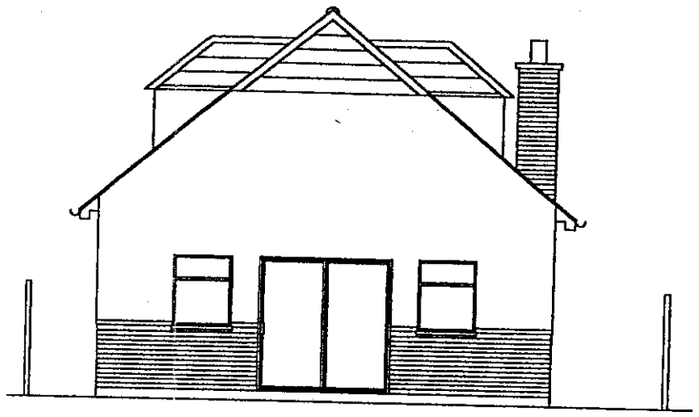


PROPOSED REAR ELEVATION

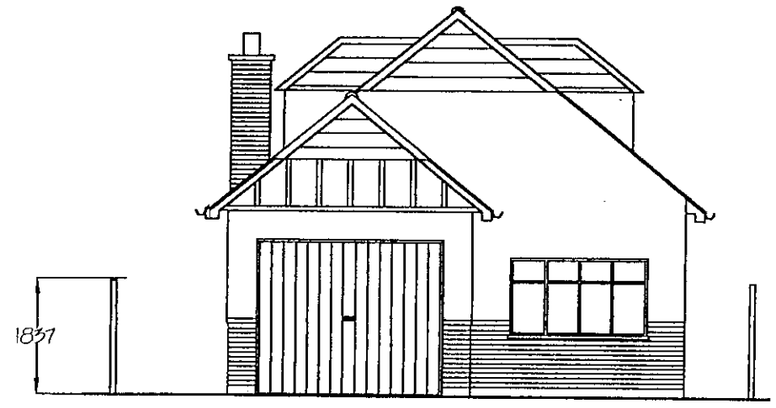

PROPOSED FRONT ELEVATION

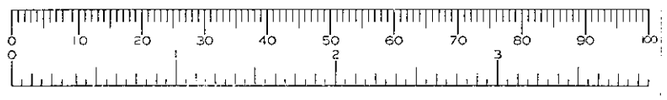

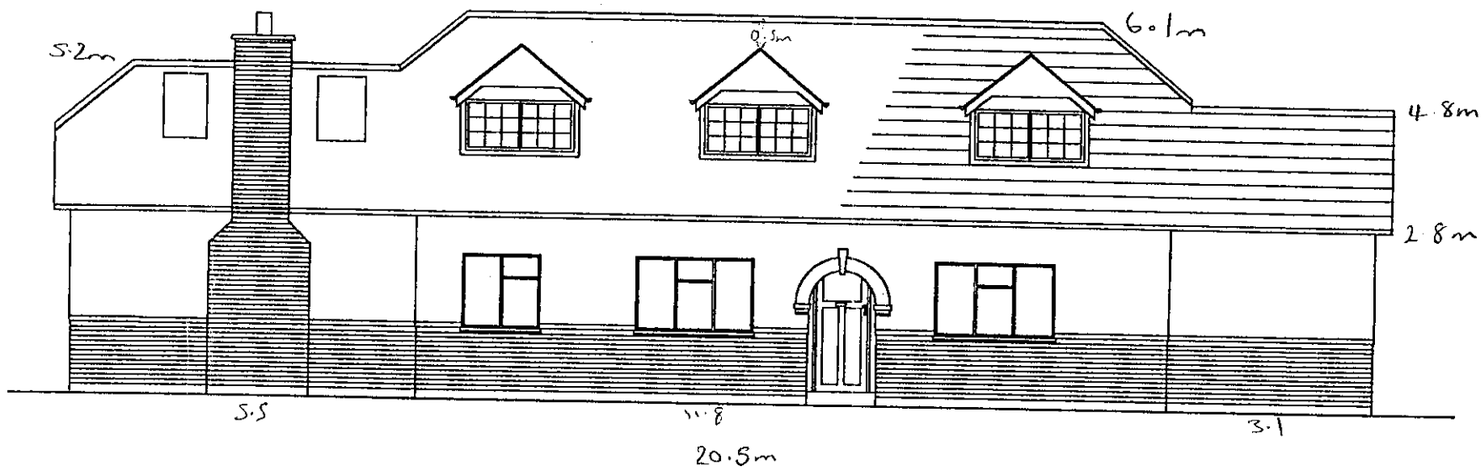


PROPOSED SIDE ELEVATION


Rev.A Feburary 2001
All Dormer windows will be fitted with obscure glazing.
Roof and rear extension amended in accordance
with Planning Departments comments.

ANDERSON & ASSOCIATES
Proposed Loft, Rear Extension
& Internal Alterations.
Proposed Elevations
Client: Mr D. Cheetham
53 Ellis Road, Crowthorn,
Berks, RG11 6PR.
Scale: 1:100 Date: Nov'00.
Drawing No. 650/11/06A

REVISED PLAN
2884

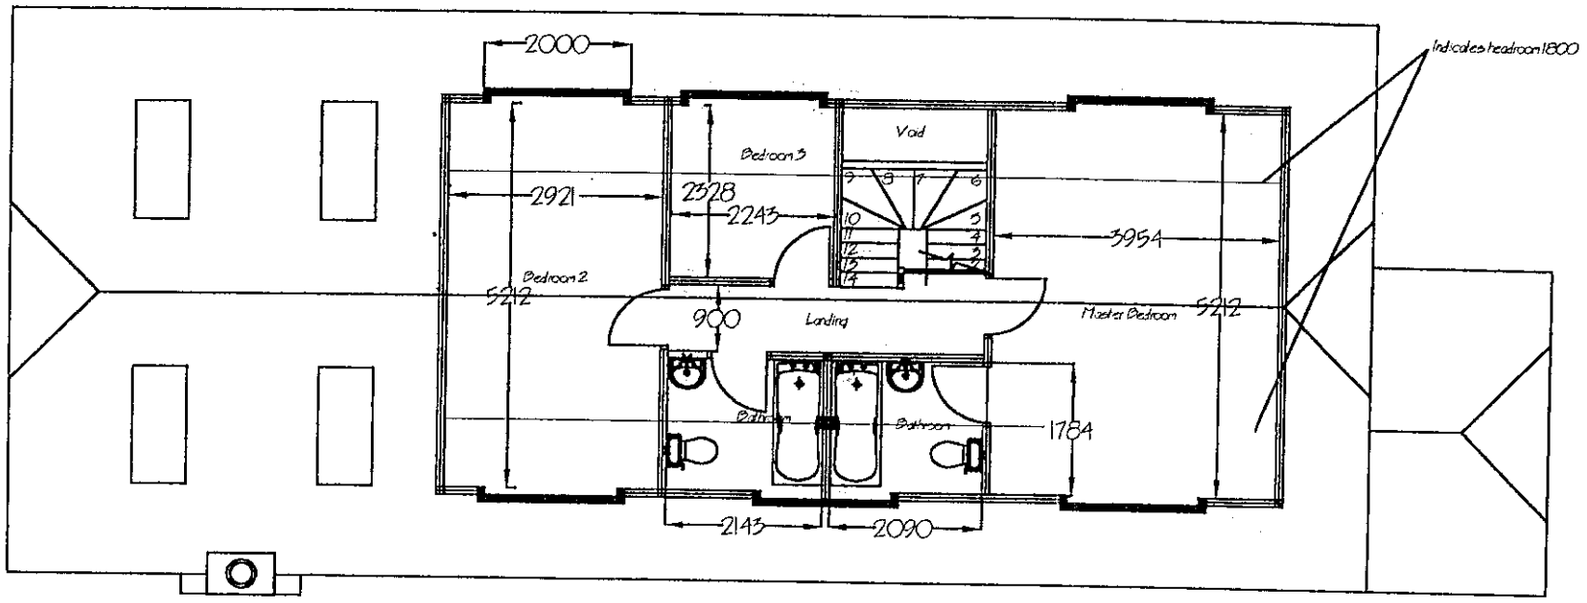

PROPOSED FIRST FLOOR PLAN

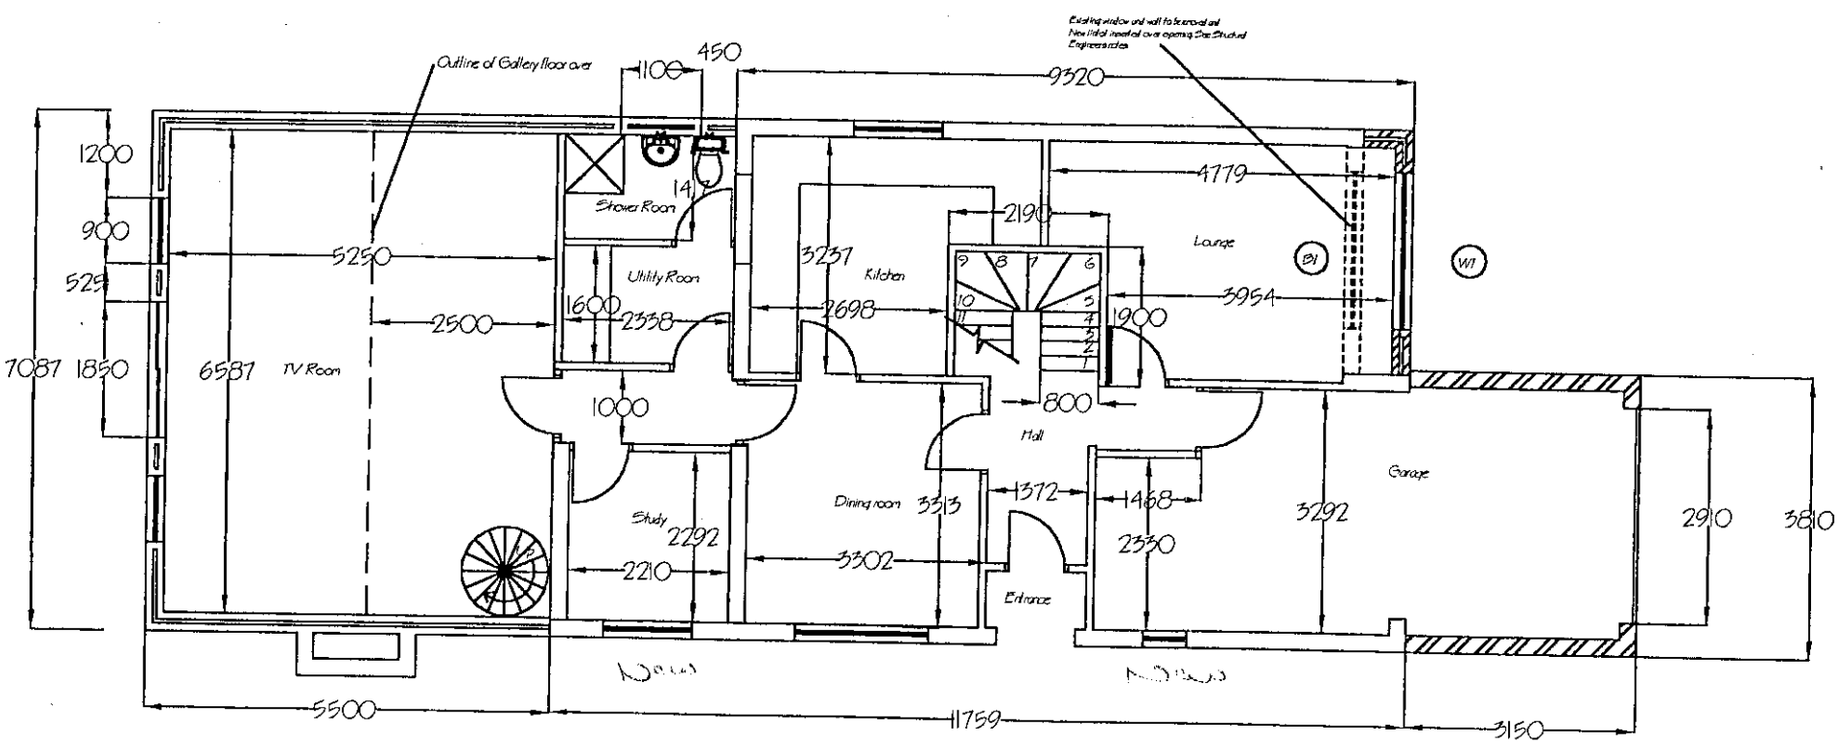


PROPOSED FLOOR PLAN

Rev.A February 2001
Rear extension reduced by 2000mm and garage not protrude beyond garage at No.49 & No.47. Windows shown on first floor. Dormer windows and to be fitted with obscure glazing in accordance with Planning Departments comments.


ANDERSON & ASSOCIATES
Proposed Loft, Rear Extension & Internal Alterations.
Proposed Floor Plans
Client: Mr D. Cheetham
53 Ellis Road, Crowthorne, Berks, RG11 6PR.
Scale: 1:100 Date: Nov'00.
Drawing No. 650/11/05A

REVISED PLAN

2804

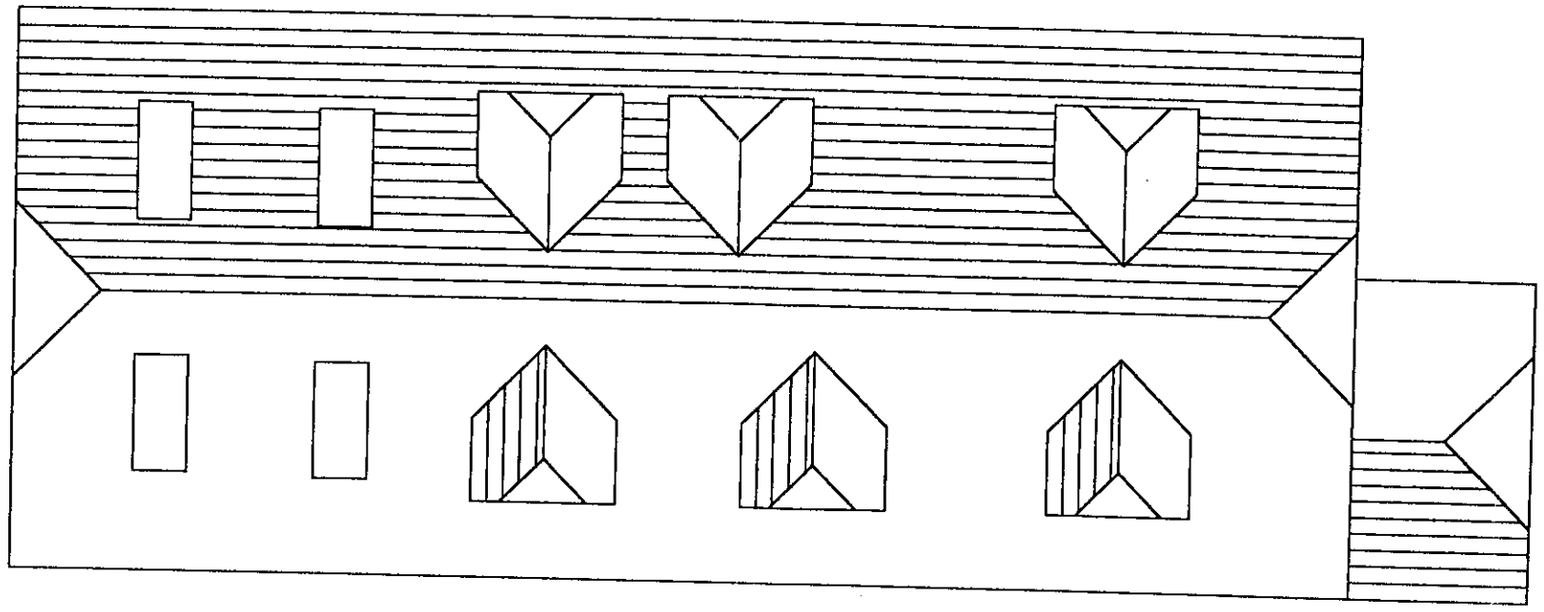

Proposed Roof Plan

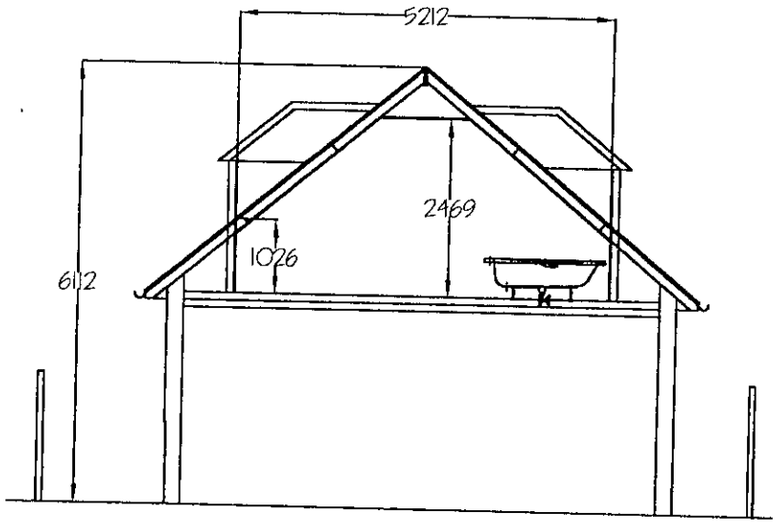

SECTION A-A



ANDERSON & ASSOCIATES
Proposed Loft, Rear Extension
& Internal Alterations.
Proposed Roof Plan & Sections
Client: Mr D. Cheetham
53 Ellis Road, Crowthorne,
Berks, RG11 6PR.
Scale: 1:100 Date: Nov'00.
Drawing No. 650/11/07A

Rev.A February 2001
Roof and rear extension amended in accordance with Planning Departments comments.

REVISED

REVISED PLAN

2884