

FRONT ELEVATION

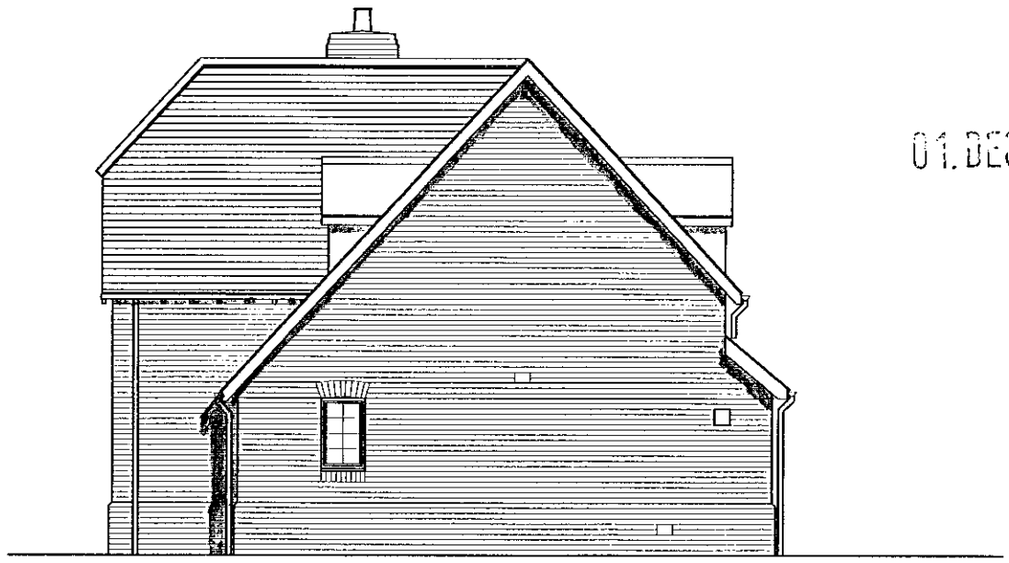

SIDE ELEVATION



REAR ELEVATION

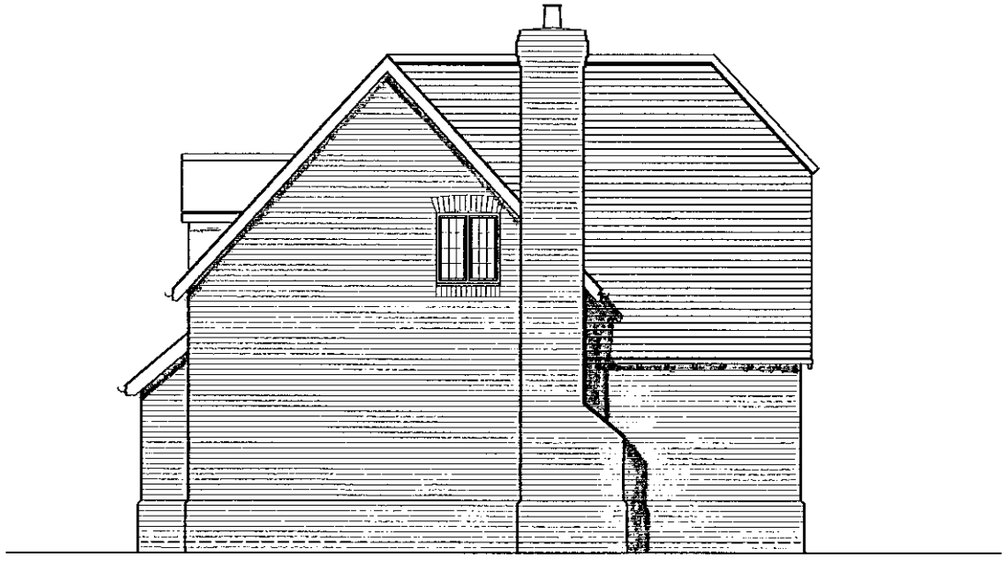

SIDE ELEVATION

01.DEC.2000* 2885

APPROVED

CD 3/4/01

letter	date	revision

job 99 / 99 A KILN RIDE
FINCHAMPSTEAD

client
WESTBUILD HOMES LTD

drawing
ELEVATIONS

scale 1:100
date NOV 2000
drawn by PDT

1519 / 12

(0118) 9507700
THE STUDIO
101 LONDON ROAD
READING
BERKSHIRE
CHARTERED ARCHITECTS
ANDREWS KALIK ASSOCIATES

01.DEC.2000* 2885

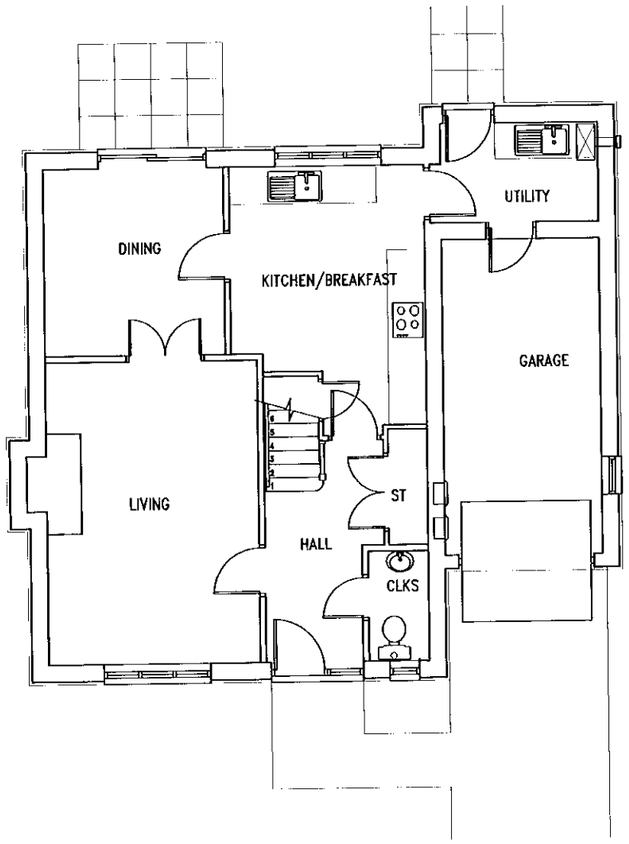

GROUND FLOOR PLAN

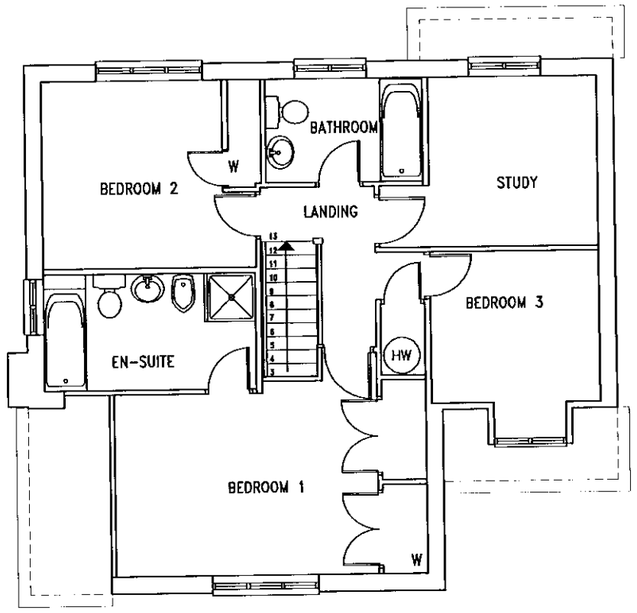

FIRST FLOOR PLAN

letter	date	revision

CD 3/4/01

job: 99 / 99 A KILN RIDE
FINCHAMPSTEAD

client: WESTBUILD HOMES LTD.

drawing: PLANS

scale: 1:100

date: NOV 2000

drawn by: PDT

1519 / 11

(0118) 9507700
THE STUDIO
101 LONDON ROAD
READING BERKSHIRE
CHARTERED ARCHITECTS
ANDREWS KALIK ASSOCIATES

01 DEC 2000 2885

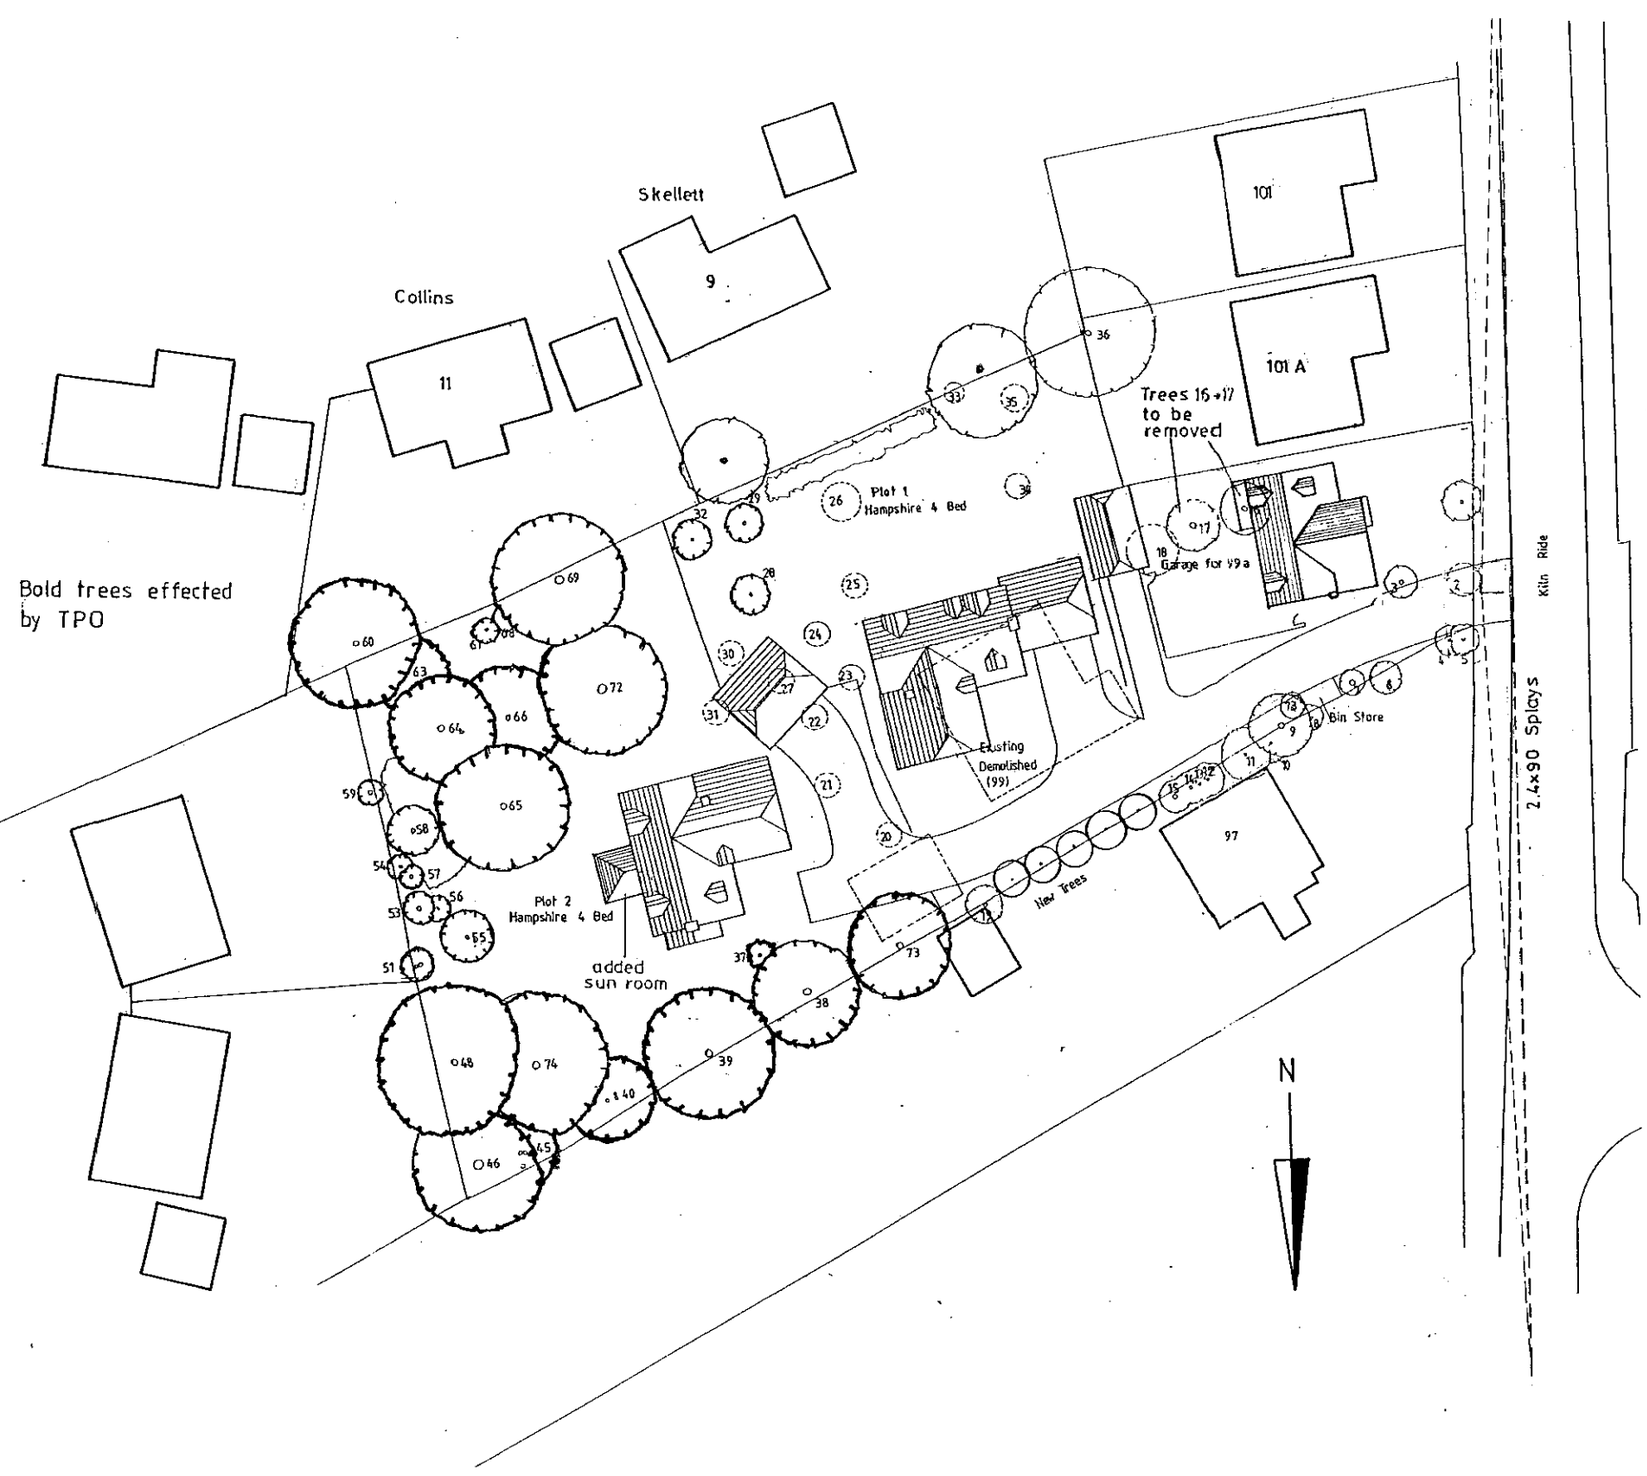

letter	date	revision
E	20/11/00	DEVON ADDED TO 99A
D	06/09/00	TPO INFO
C	22/8/00	Drawing Update
B	24/5/00	Sight Lines Amended
A	17/5/00	Plot 2 Altered. Adjacent Properties added.

job
99/99A Kiln Ride
Finchampstead.

client
Westbuild Homes Ltd

drawing
Site Plan

scale 1:500
date 27/4/00
drawn by AMG

1519/ 1 E

THE STUDIO
101 LONDON ROAD
READING BERKSHIRE
(0118) 9507700
CHARTERED ARCHITECTS
ANDREWS KALIK ASSOCIATES

9 3/4/01

01.DEC.2000* 2585



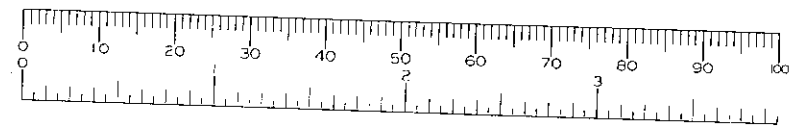



letter	date	revision

job
99/99A Kiln Ride
Finchampstead.

client
Westbuild Homes Ltd

drawing
Location Plan

scale 1:500

date 27/4/00

drawn by AMG

1519/10

KALIK ANDREWS CHARTERED ARCHITECTS ASSOCIATES
THE STUDIO 101 LONDON ROAD READING BERKSHIRE
(0118) 9507700