



EXISTING FRONT ELEVATION




EXISTING RIGHT FLANK ELEVATION

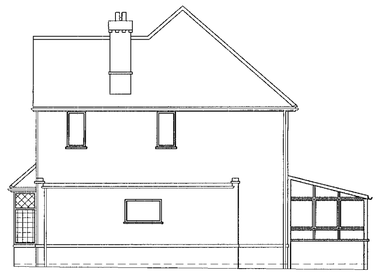


EXISTING REAR ELEVATION

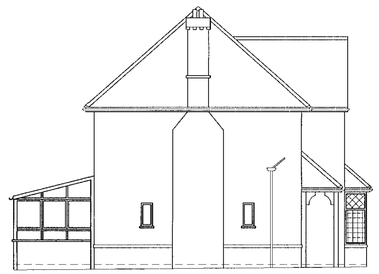

EXISTING LEFT FLANK ELEVATION

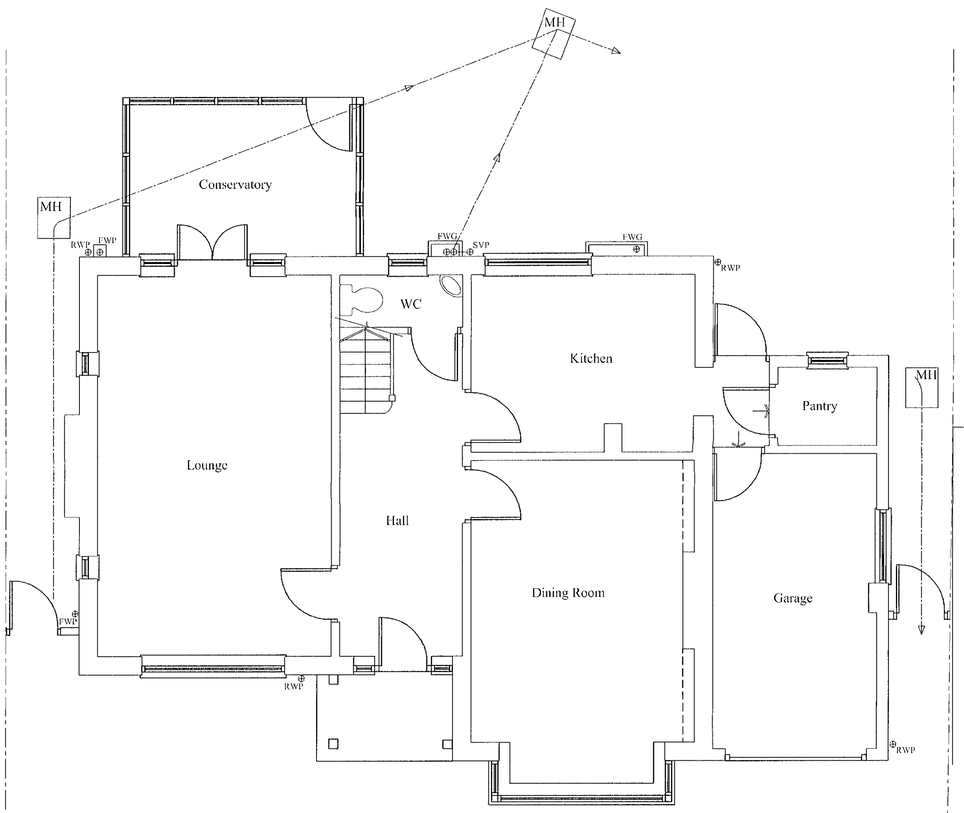

EXISTING GROUND FLOOR PLAN

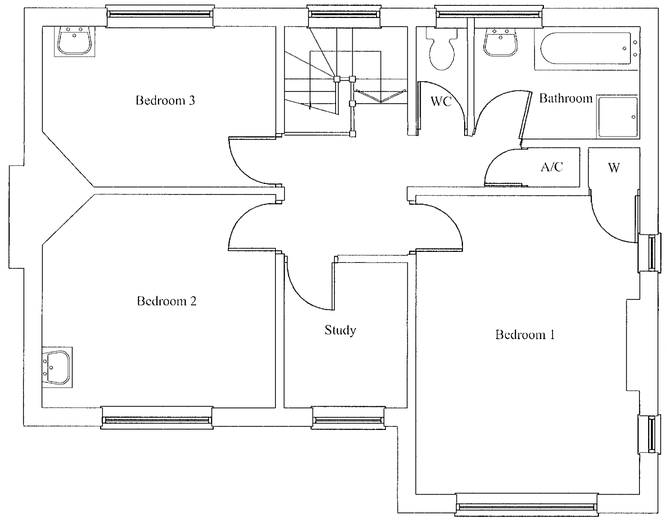

EXISTING FIRST FLOOR PLAN

APPROVED

01.NOV.2000 2256

NOTES:

~~All dimensions must be checked on site and not scaled from this drawing.~~

	Date	Revisions

HASLAMS

Building Surveyor - Designers - Planning Consultants
156 Friar Street Reading Berkshire RG1 1HH
Tel: 0118-960-1010 Fax: 0118-960-1022

Client
Mr and Mrs Harding

Property
23 Wilderness Road
Earley
RG6 7RU

Title
Existing Floor Plans and Elevations

Scale	Drawn by	Date	Drawing No.
1:100,1:50	FK/AW	OCT 2000	18751/01




PROPOSED FRONT ELEVATION
SCHEME A REVISED




PROPOSED RIGHT FLANK ELEVATION
SCHEME A REVISED




PROPOSED REAR ELEVATION
SCHEME A REVISED

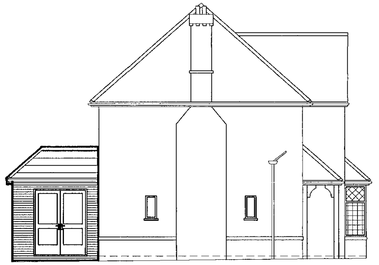

PROPOSED LEFT FLANK ELEVATION
SCHEME A REVISED

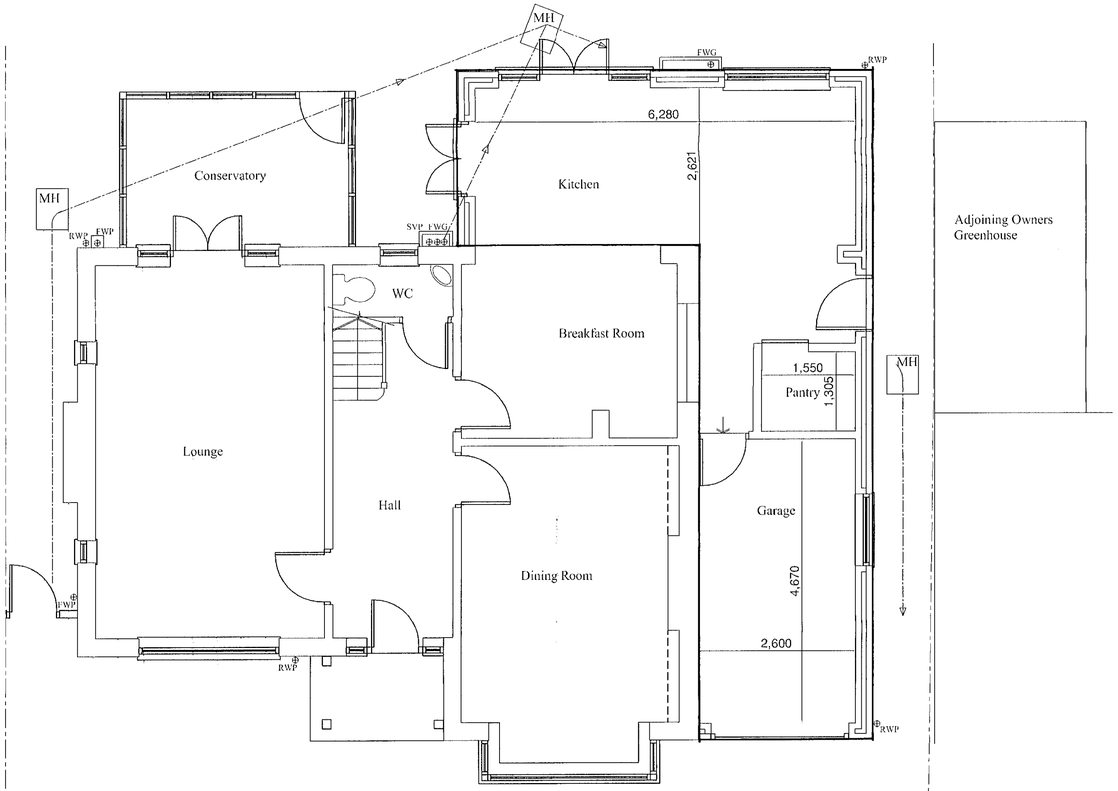

PROPOSED GROUND FLOOR PLAN
SCHEME A REVISED

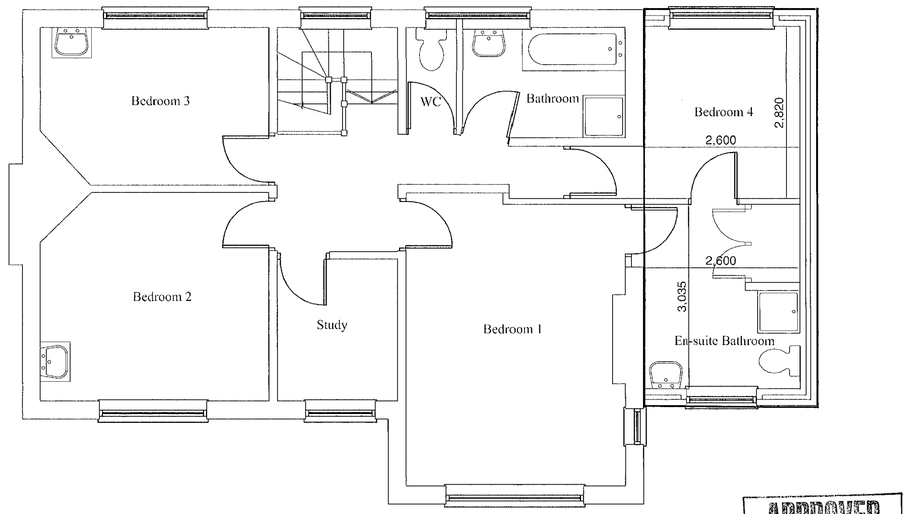

APPROVED

PROPOSED FIRST FLOOR PLAN
SCHEME A REVISED

NOTES:

~~- All dimensions must be checked on site and not scaled from this drawing.~~

01.NOV.2000* 2956

A	22/11/00	2nd Floor size reduced infill kitchen wall
	Date	Revisions

HASLAMS
Building Surveyor - Designers - Planning Consultants
156 Friar Street Reading Berkshire RG1 1HH
Tel: 0118-960-1010 Fax: 0118-960-1022


Client Mr and Mrs Harding

Property
23 Wilderness Road
Earley
RG6 7RU

Title
Proposed Plans and Elevations
Scheme A Revised

Scale	Drawn by	Date	Drawing No.
1:100, 1:50	FK/AW	07/11/00	18751/04/A

29/5/01

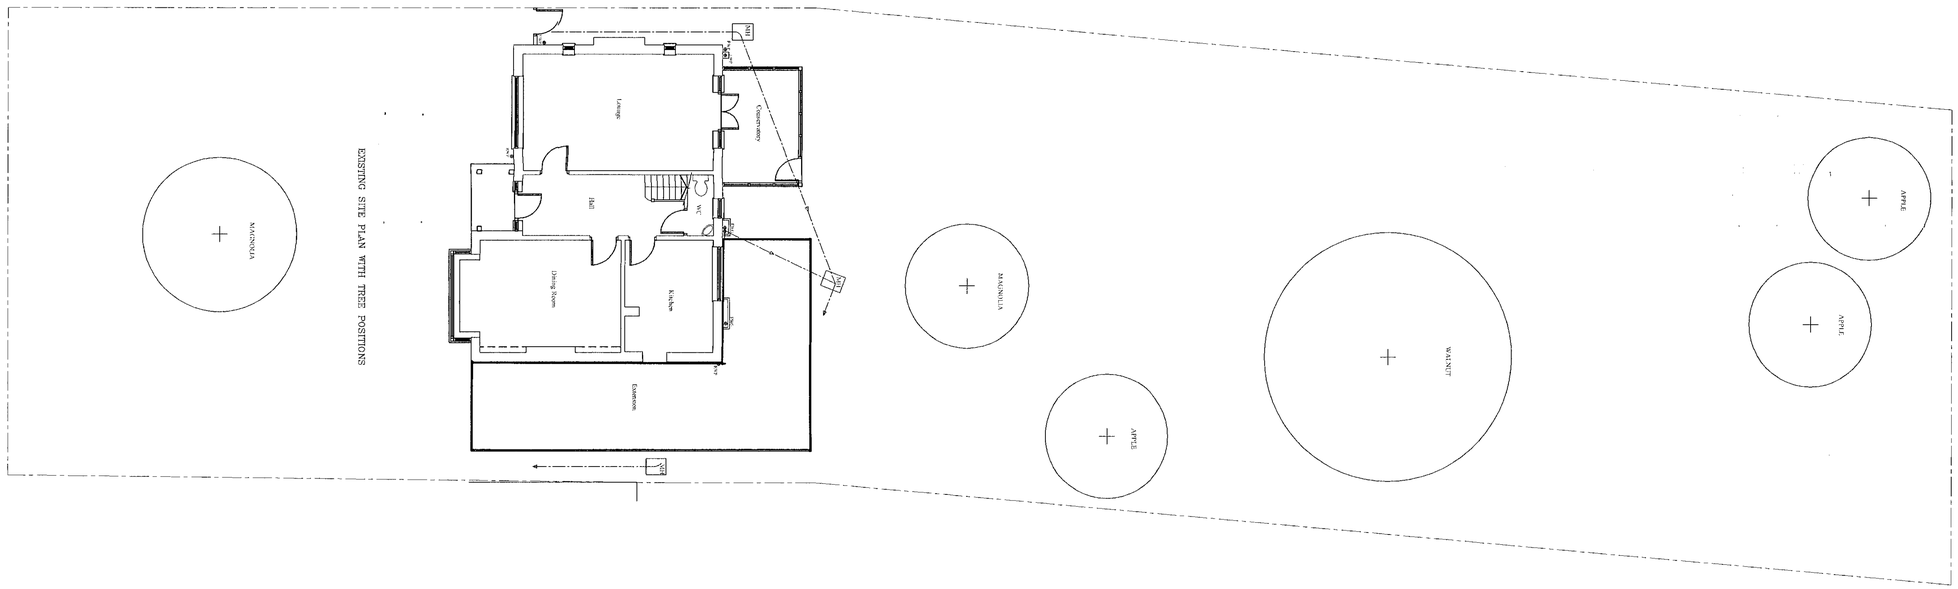

01.NOV.2000 2956

NOTES:

~~All dimensions must be checked on site and not scaled from this drawing.~~

	Date	Revisions

HASLAMS

Building Surveyor - Designers - Planning Consultants
156 Friar Street Reading Berkshire RG1 1HH
Tel: 0118-960-1010 Fax: 0118-960-1022

Client: Mr and Mrs Harding

Property: 23 Wilderness Road
Earley
RG6 7RU

Title: Site plan with tree details

Scale	Drawn by	Date	Drawing No.
1:100	AW	24.11.00	18751/07