
ADDRESS :

2. JUBILEE COTTAGES
BLOOMFIELD HATCH LANE
GRAZELEY
LEADING RG7 1JZ

OWNER
W.R. MORGAN
0118 9881636

PROPOSED NEW CONSERVATORY
FLOOR PLAN SHOWING DOORS

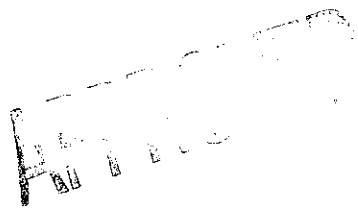

DOUBLE DOORS TO REAR GARDEN

PROPOSED NEW CONSERVATORY

FRONT GARDEN

DOUBLE DOORS TO FRONT GARDEN


REAR GARDEN

WINDOW FROM EXISTING UTILITY ROOM MADE INTO ACCESS TO CONSERVATORY (NEW LINTEL & FRAME ETC.)

EXISTING BATHROOM

FRONT DOOR

EXISTING UTILITY ROOM

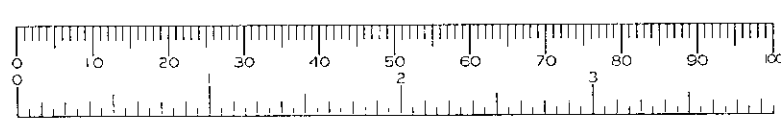

SCALE : 30mm = 1 METRE

PROPOSED NEW CONSERVATORY

SIDE ELEVATION (NORTH EAST)

ADDRESS:

2 JUBILEE COTTAGES
BLOOMFIELD HATCH LANE
GRAZELEY
READING RG7 1JZ


OWNER:

W.R MORGAN

01189888636

23.NOV.2000* 2892

APPROVED

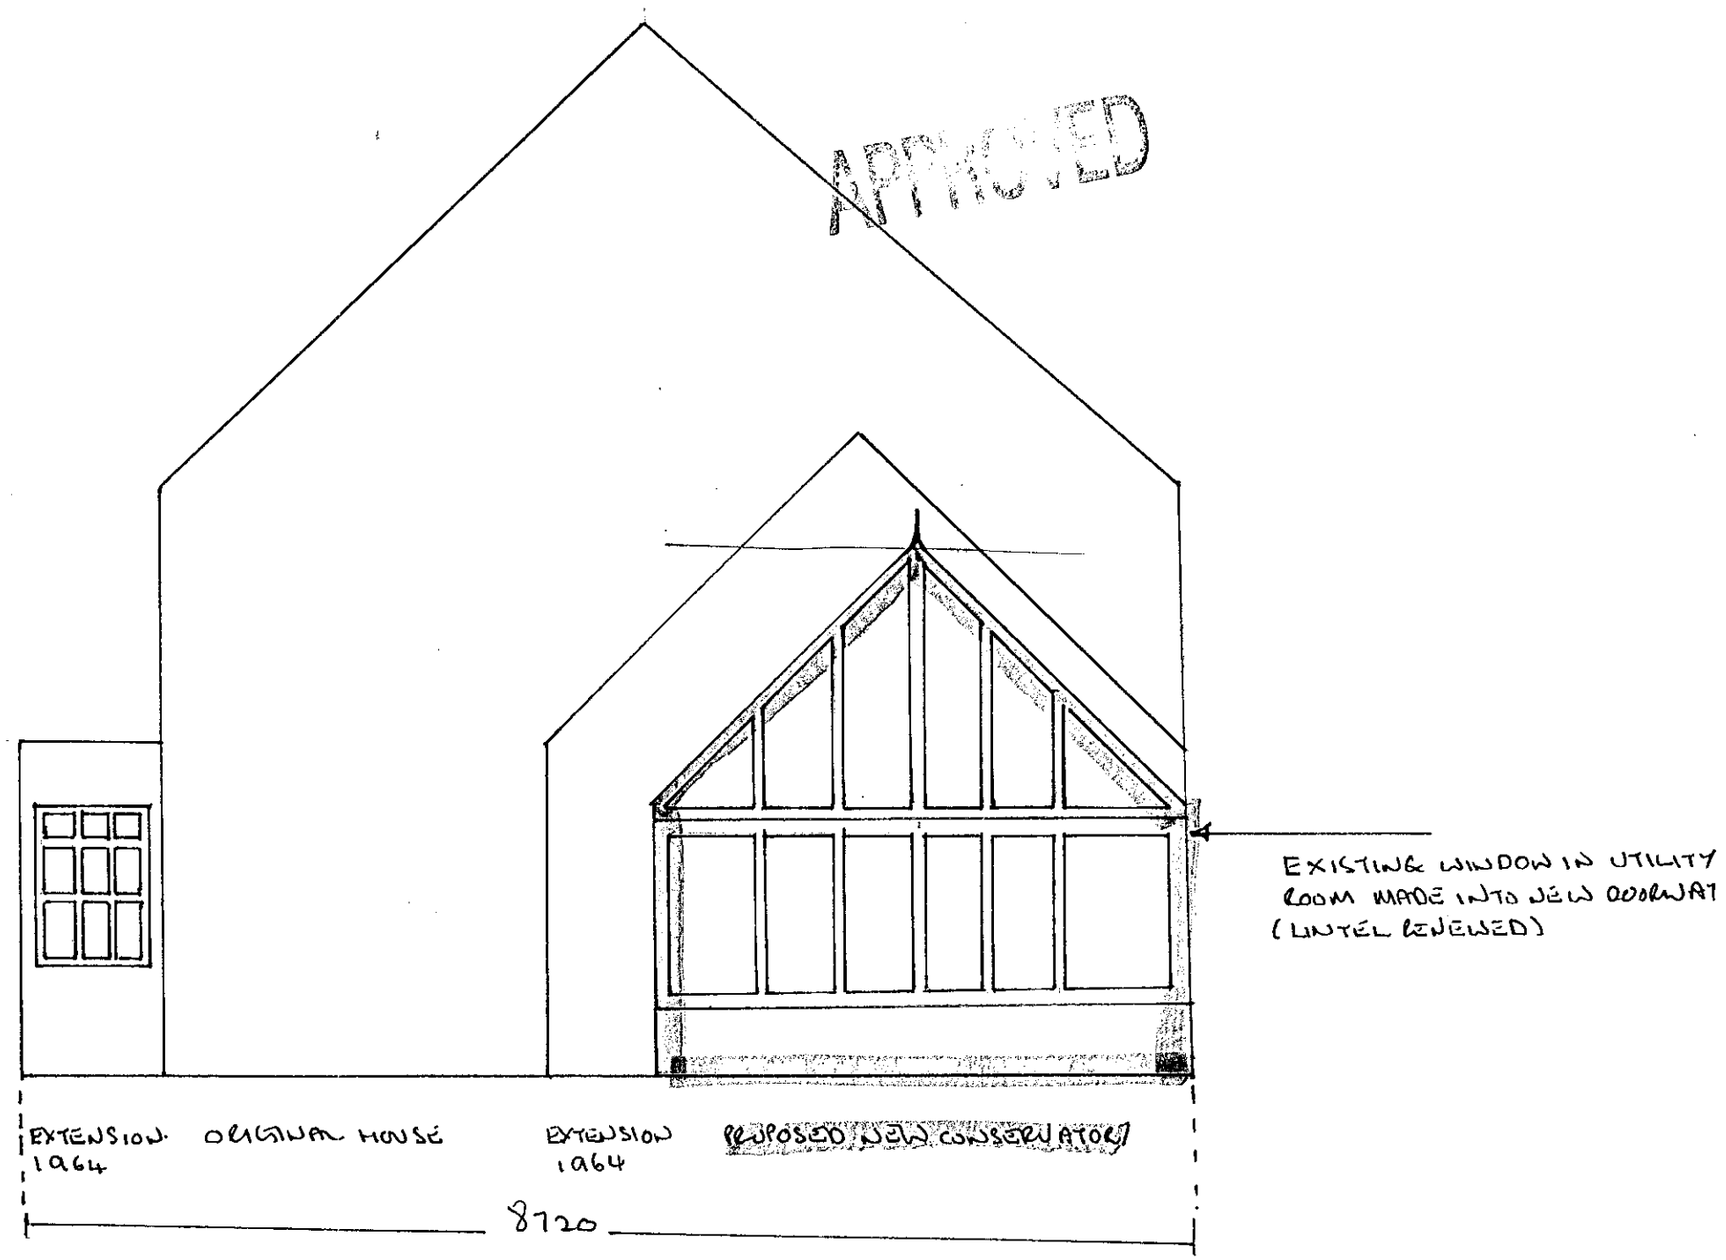

SCALE 1:200

2 JUBILEE COTTAGES
BLOOMFIELD HATCH LANE
GRAZELEY RG7 1JZ

23.NOV.2022

No 2. COTTAGE

BLOOMFIELD HATCH LANE

NO 1 COTTAGE

BORDER TREES 3 METRES APPROX

TREES & HEDGES BORDER

GATE

BORDER TREES 3 METRES APPROX

TREES & HEDGES LAWN & SHRUBS.

TREES & HEDGES & FENCE

LAWN & SHRUBS.

PEASHINGLE DRIVE & PARKING

21.0m

APPLE TREE

SHRUBS.

EXTENSION (SINGLE)

MAIN HOUSE 2 STOREY

EXTENSION (SINGLE)

5m

11.26m

TREES & HEDGES BORDER

LAWN

2.5m

7.10m

FENCE

PEASHINGLE & PINING

9.0m

OUTBUILDING (SINGLE)

FENCE

DISTANCE FROM NEXT HOUSE 20METRES APPROX

DITCH TO FIELD

DITCH TO FIELD.

0 10 20 30 40 50 60 70 80 90 100

ADDRESS:
2 JUBILEE COTTAGES
BLOOMFIELD HATCH LANE
GRAZELEY
READING RG7 1JZ

OWNER:

W.R. MORGAN

0118 9888636

PROPOSED NEW CONSERVATORY

FRONT ELEVATION (SOUTH EAST)

23.NOV.2000* 2892

APPROVED



ORIGINAL HOUSE

EXTENSION 1964

PROPOSED NEW CONSERVATORY

SCALE 1:50
20th NOVEMBER