THEIR IS TO BE NO ENCROACHMENT OVER THE BOUNDARY FROM ANY PART OF THE STRUCTURE INCLUDING FOUNDATIONS FASCIAS & GUTTERINGS

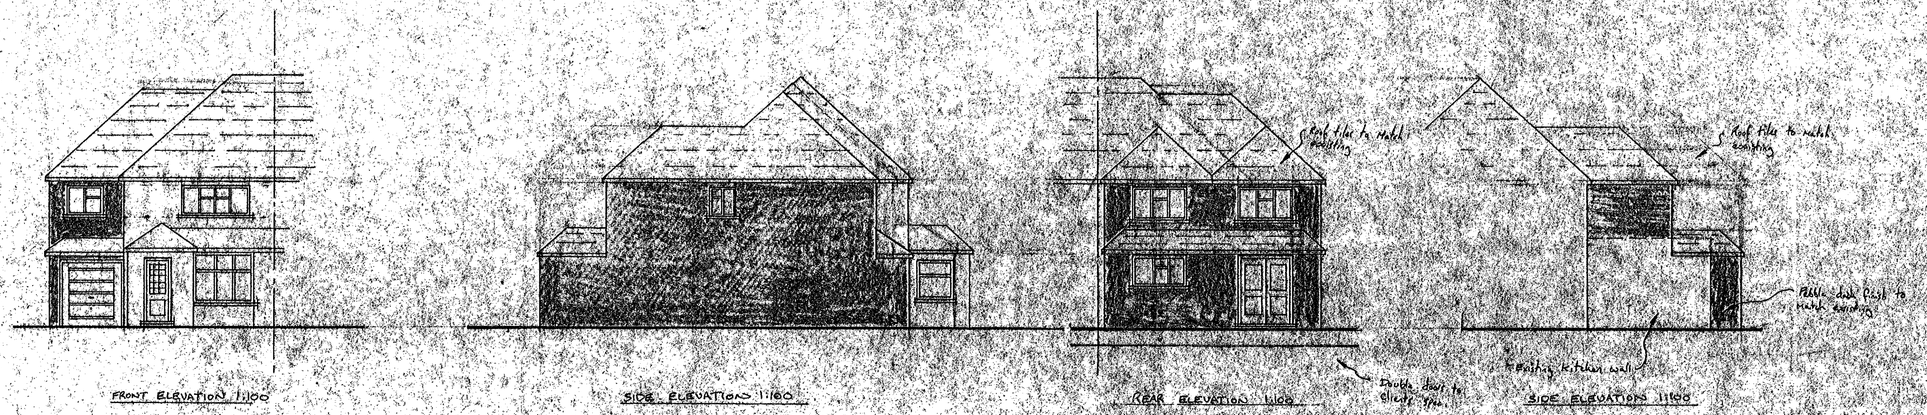

FRONT ELEVATION 1:100 SIDE ELEVATION 1:100 REAR ELEVATION 1:100 SIDE ELEVATION 1:100

REVISED PLAN

APPROVED

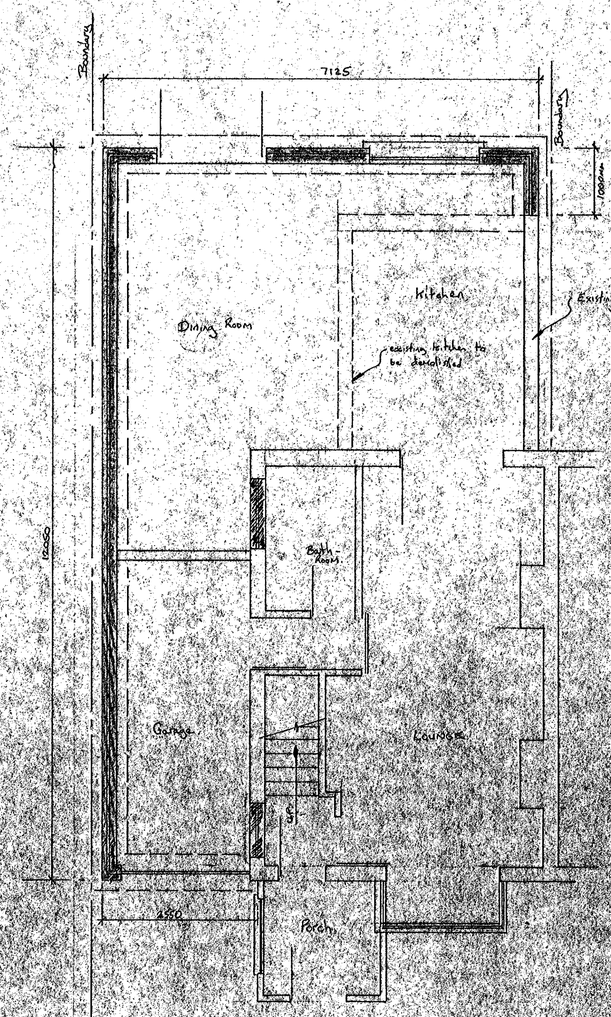

PROPOSED GROUND FLOOR PLAN (1:50)

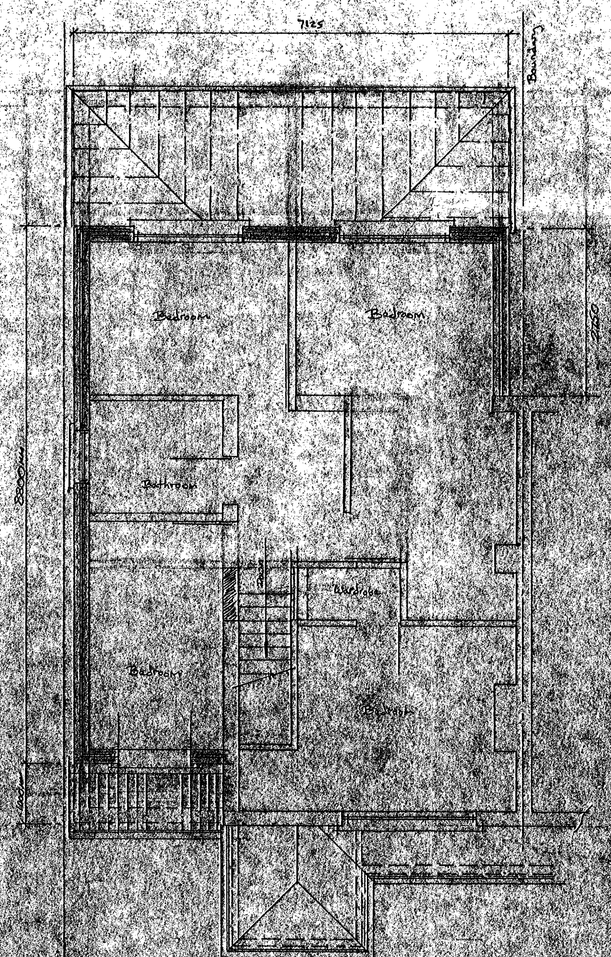

PROPOSED FIRST FLOOR PLAN (1:50)

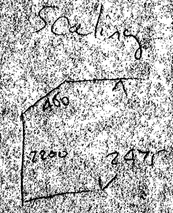

MR SINGH

27 Meadows Road Earley

Proposed two storey pitched roof side/rear extension

ML/1102/01 A

1:100 / 1:50

May

"A" Rev. Metro 17th revised

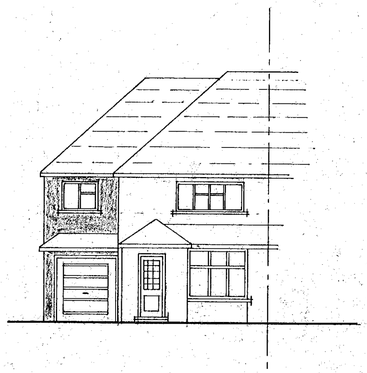

FRONT ELEVATION 1:100

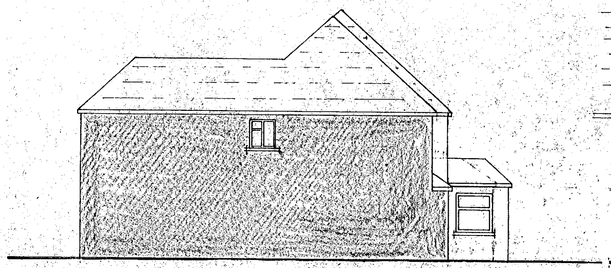

SIDE ELEVATION 1:100

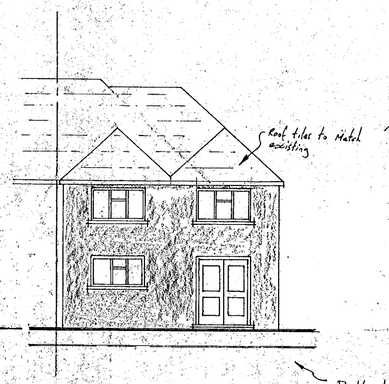

REAR ELEVATION 1:100

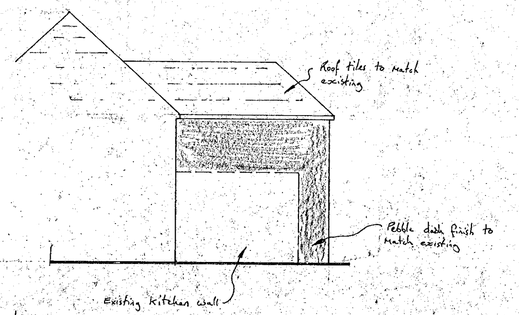

SIDE ELEVATION 1:100

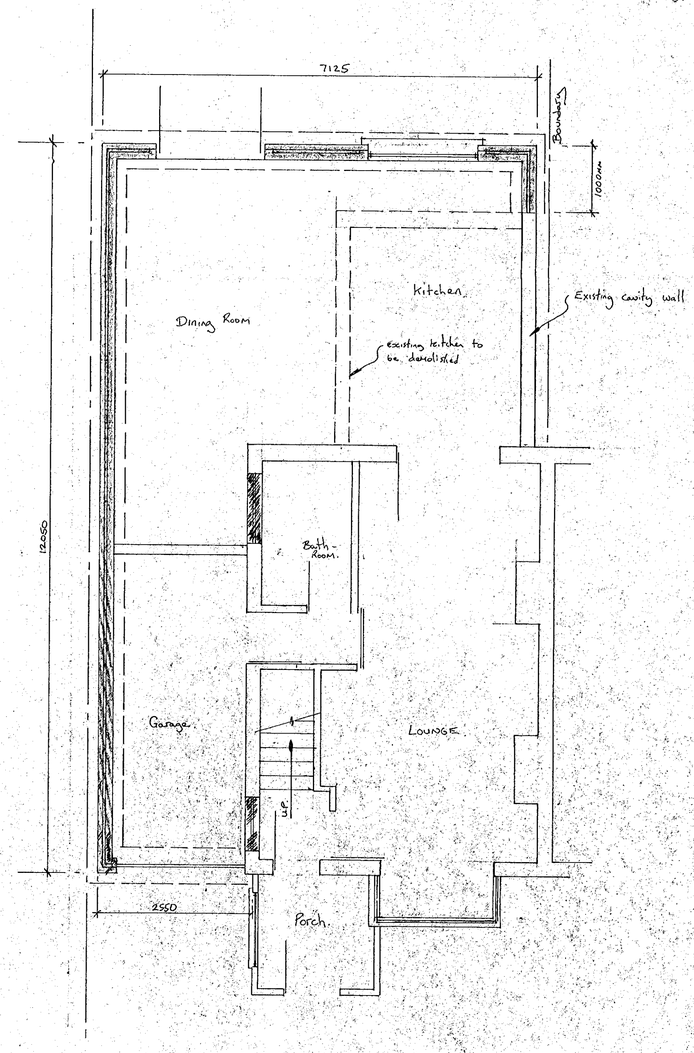

PROPOSED GROUND FLOOR PLAN (1:50)

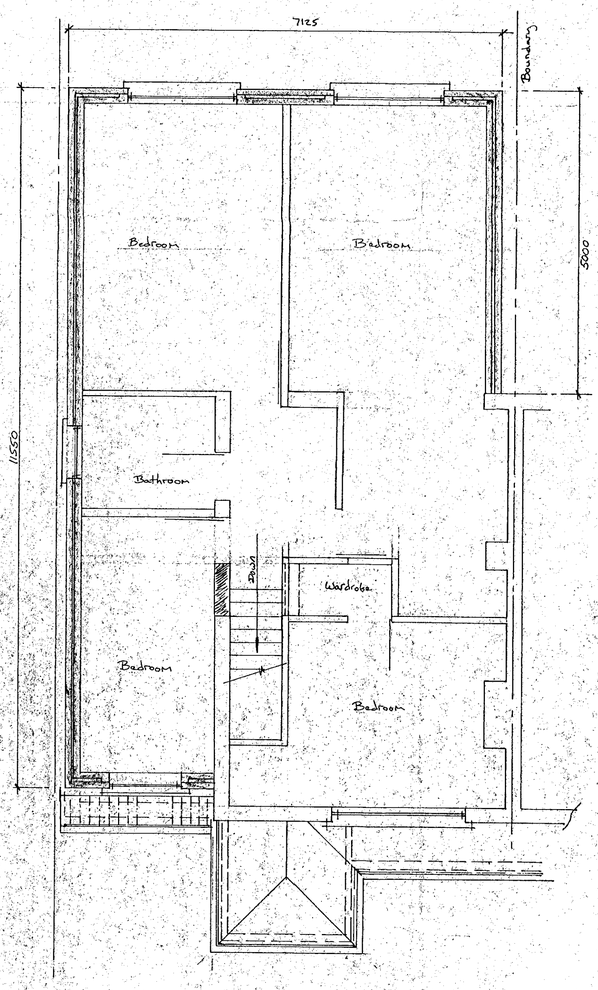

PROPOSED FIRST FLOOR PLAN (1:50)

Scaling

460
7200 7491

SUPERSEDED

MR SINGH

27, Meadow Road Earley

Proposed two storey pitched roof side/rear extension

Mc/1102/01.

1:100 / 1:50

Aug 2k

11.MAY2000* 1491