Do not scale from this drawing. Verify all dimensions before setting out, commencing work or making any shop drawings. Report any discrepancies to supervising officer immediately.

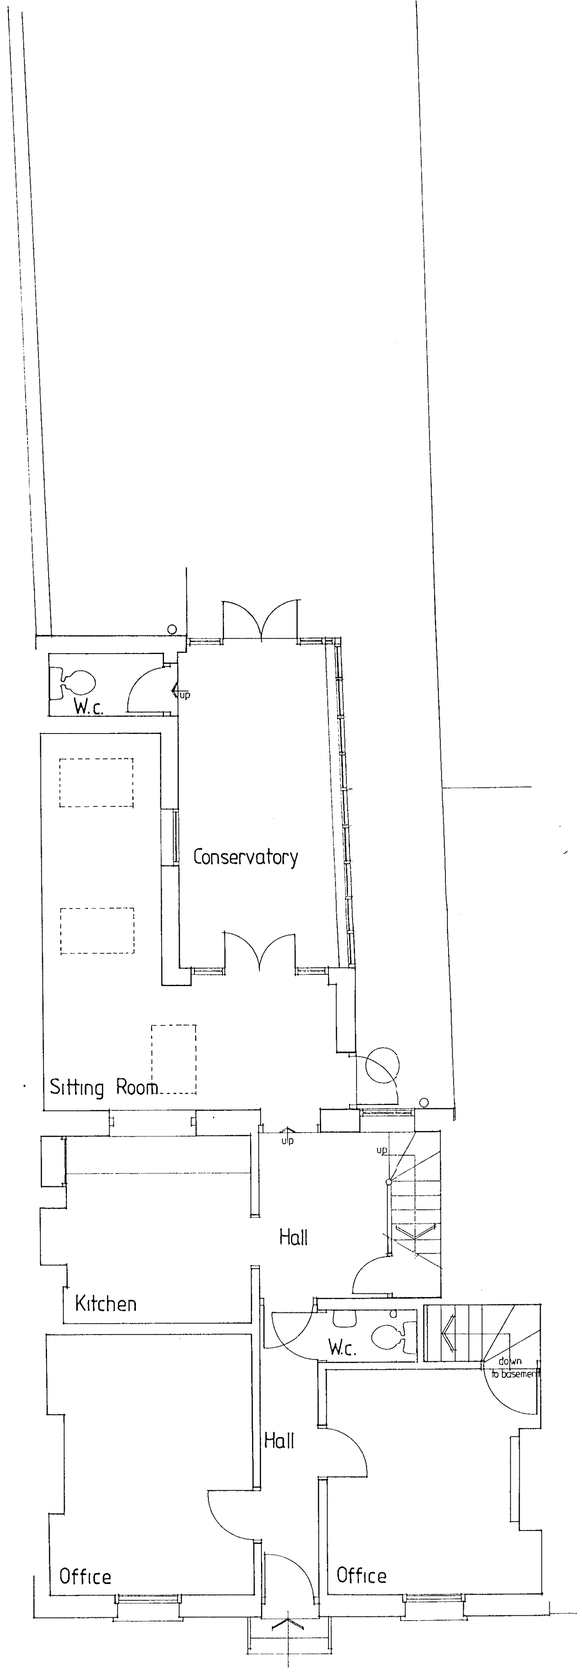

GROUND FLOOR PLAN 1:50

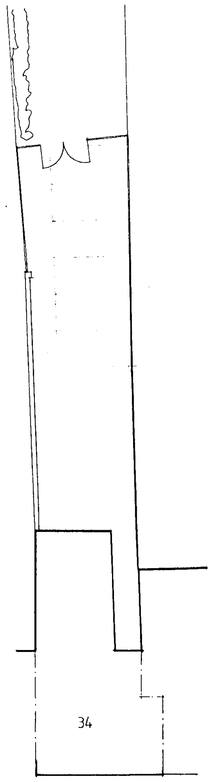

SITE PLAN 1:200

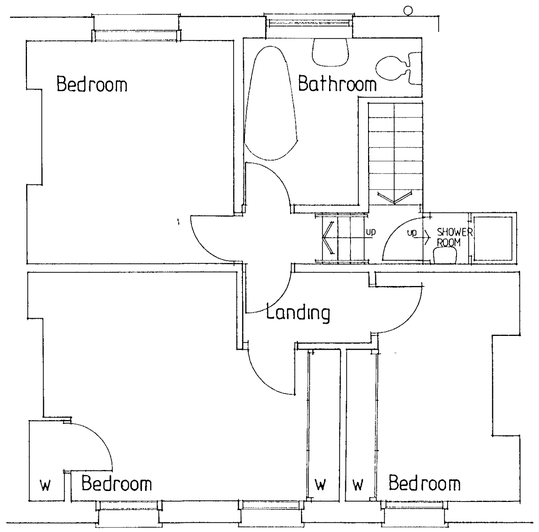

FIRST FLOOR PLAN 1:50



FRONT ELEVATION



REAR ELEVATION

29.MAR2000* 1112

© Copyright Reserved

Project:- 34 Rose Street, WOKINGHAM, Berks

Client:- Mr. J. Reynolds

Drg. No:- 4387 / 1 Description:- Survey as existing

Date:- December 1989 Scale:- 1:50

Drawn:- JRB

4th DIMENSION
BUILDING DESIGN
17 Pinewood Avenue, Crowthorne, Berkshire RG11 6RR. Tel: Crowthorne (0344) 761727

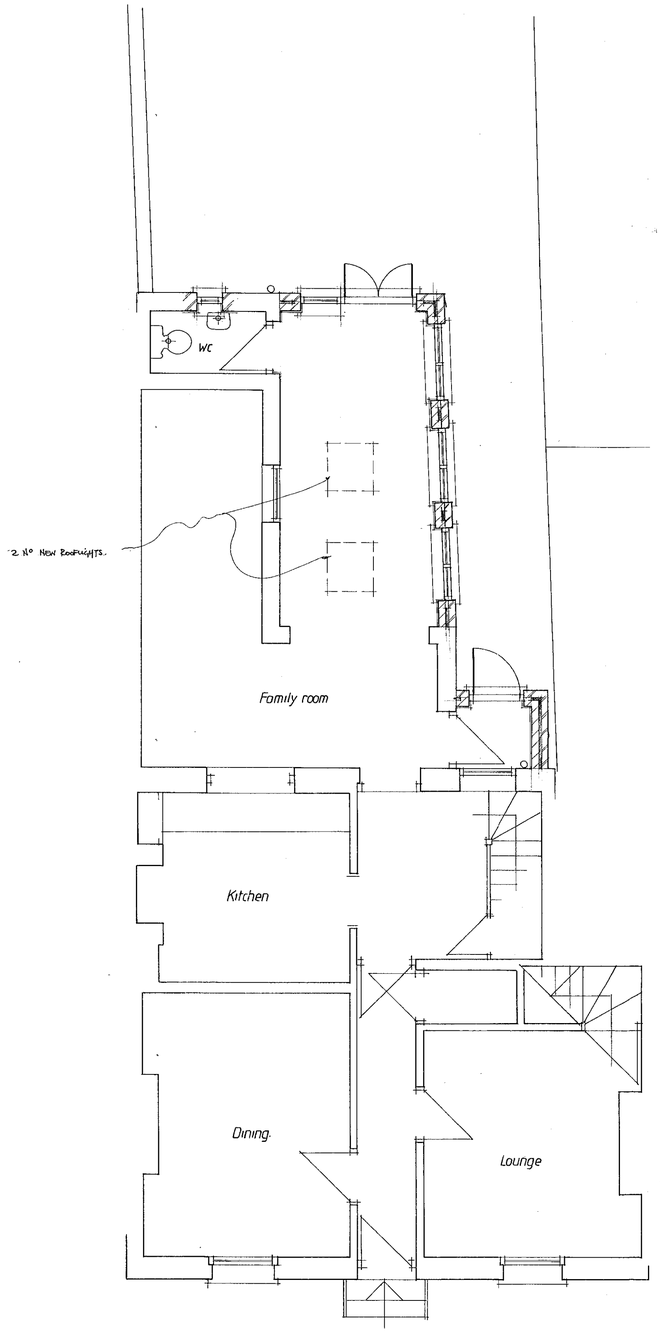

Ground floor plan 1:50

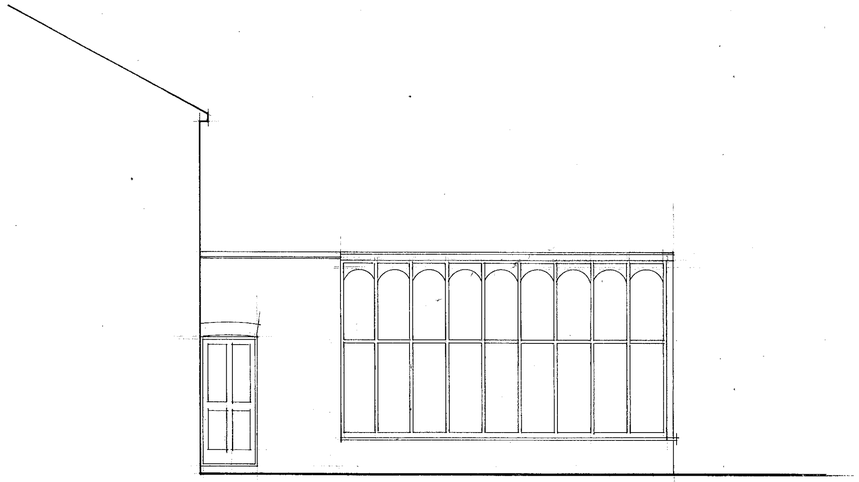

Existing side elevation 1:50

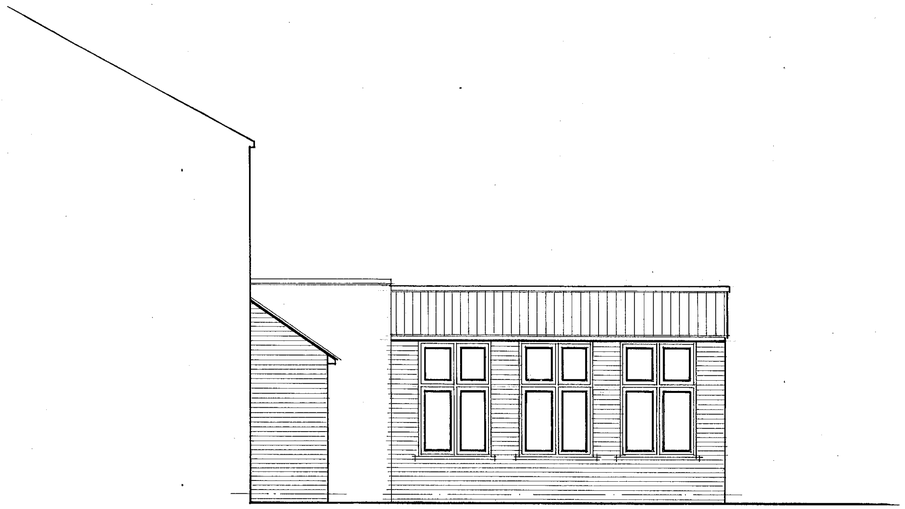

Proposed side elevation 1:50



Proposed rear elevation 1:50



REVISED PLAN

APPROVED

1113

1112

REV. A - ROOF AMENDED

AUGUST 2000

© Copyright Reserved

Project:- 34 Rose Street, WOKINGHAM.

Client:- Mr. J. Reynolds.

Drg. No. 5123/03-A. Description:- Proposals

Date:- March 2000 Scale:- 1:50

Drawn:- RTH.

1 Holly Cottage, High Street, Crowthorne, Berkshire, RG11 7AE. Tel: Crowthorne (0344) 761727 / 778989

4th DIMENSION BUILDING DESIGN

CD 19/1/01

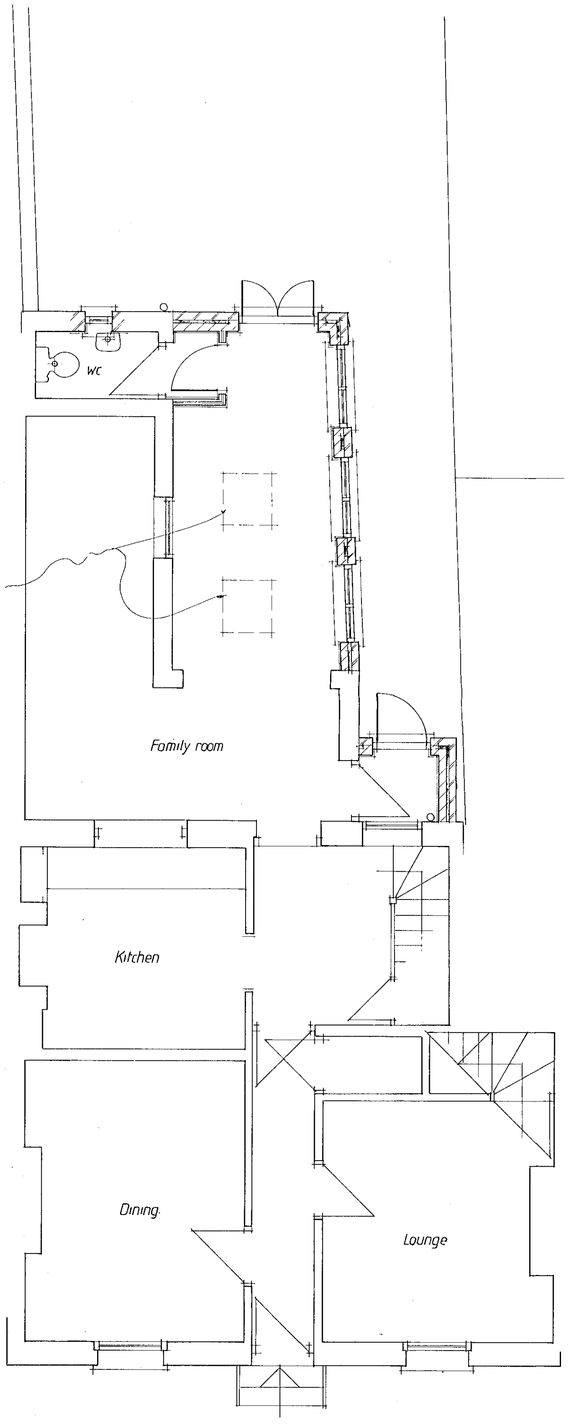

Ground floor plan 1:50

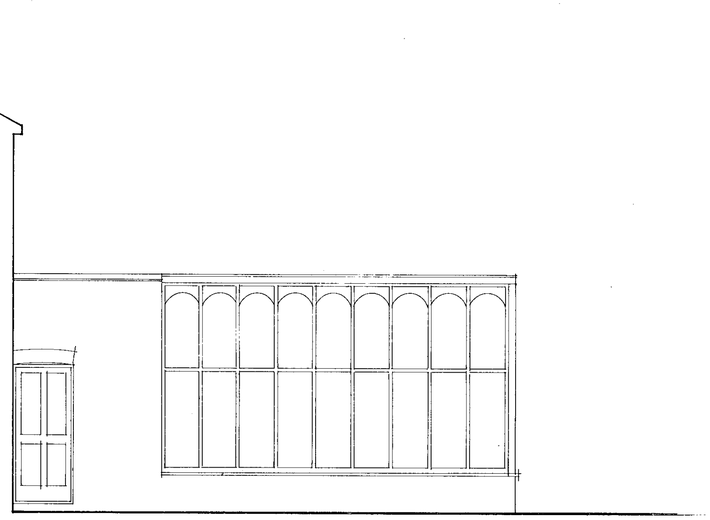

Existing side elevation 1:50

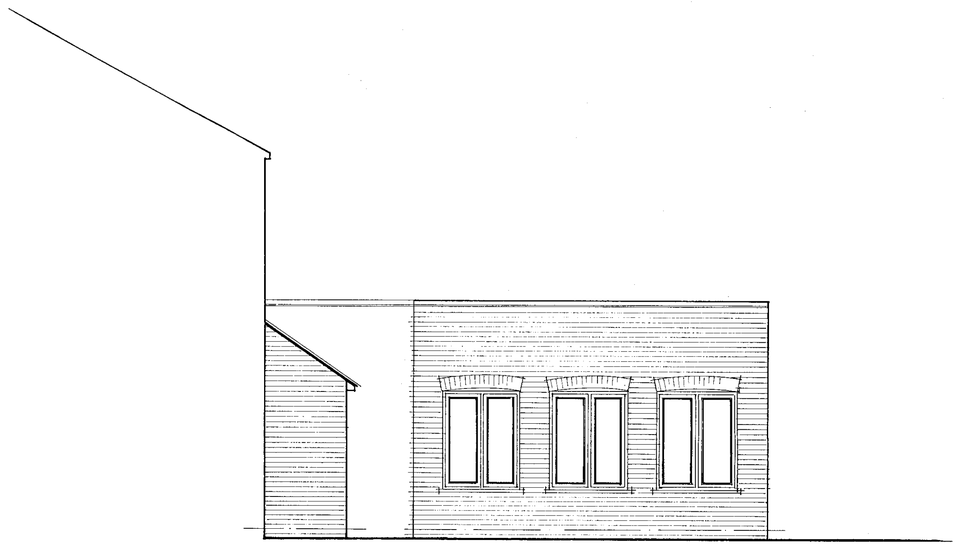

Proposed side elevation 1:50



Proposed rear elevation 1:50

29.MAR2000* 1112

SUPERSEDED BY 5123/103A

© Copyright Reserved

Project:- 34 Rose Street, WOKINGHAM.

Client:- Mr. J. Reynolds.

Drg. N°. 5123/03 Description:- Proposals

Date:- March 2000 Scale:- 1:50

Drawn:- RTH.

1 Holly Cottage, High Street, Crowthorne, Berkshire, RG11 7AE. Tel: Crowthorne (0344) 761727 / 778981

DIMENSION BUILDING DESIGN

14443
1-OCT 1980
16 OCT 1980

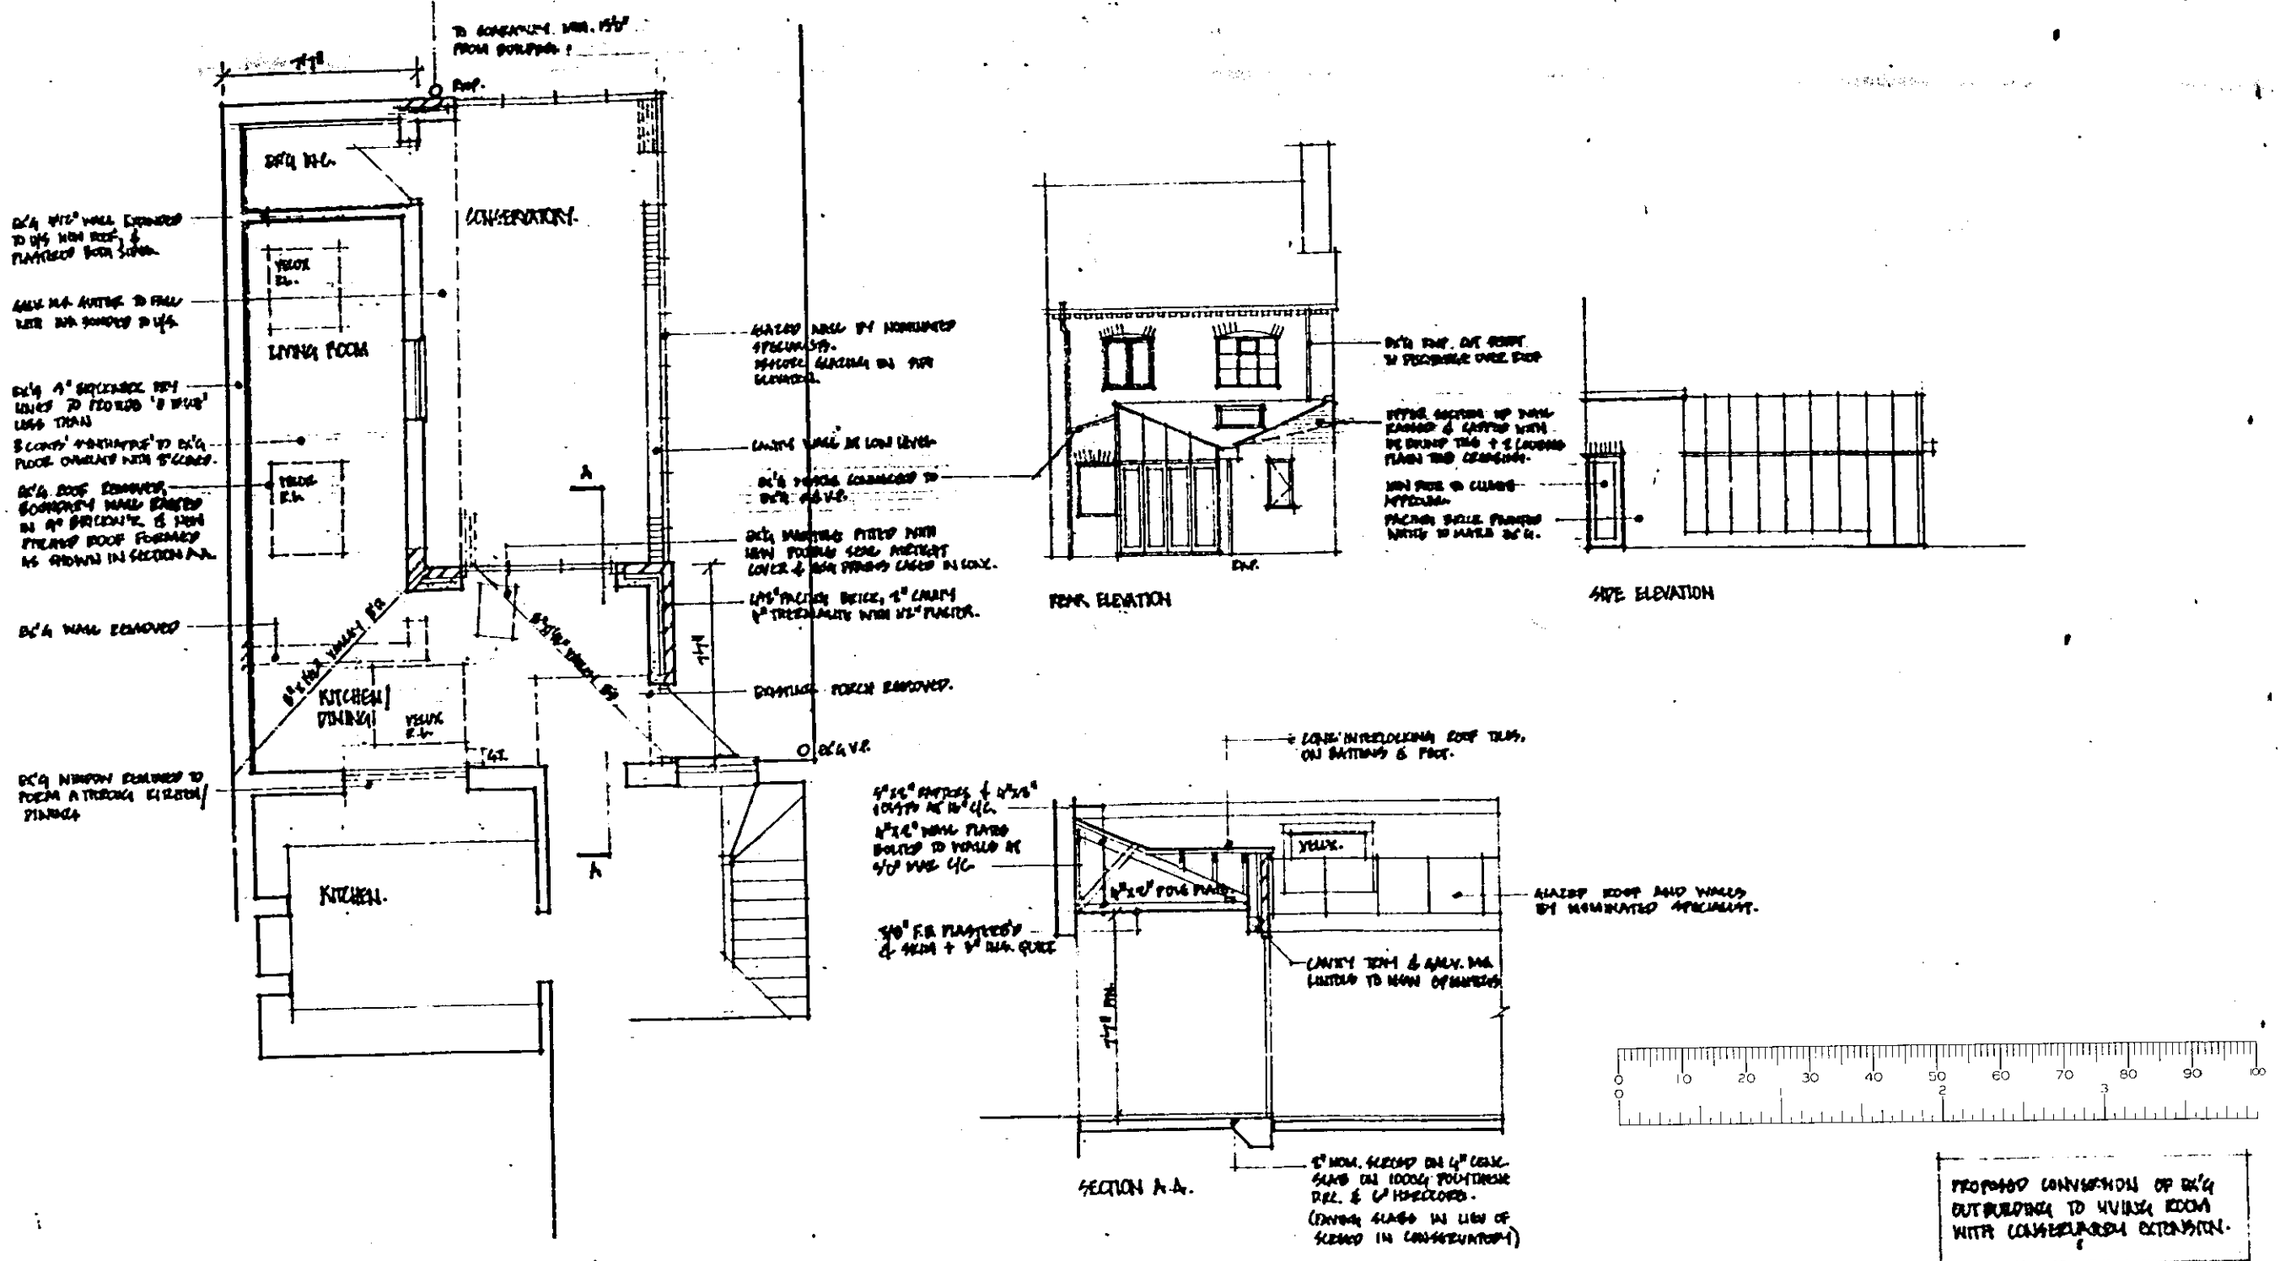

PROPOSED CONVERSION OF EX'G OUTBUILDING TO LIVING ROOM WITH CONSERVATORY EXTENSION.

34, ROSE ST. WOKINGHAM.

DETAIL DESIGN.

1/8" & 1/4" REP 1'0"

JOB NO. 262.80.01

14443

10.5 7.5 mm in 7.5 10.5

A2 A3 A4 elke A4 A3 A2

14444

16 OCT 1980

14444

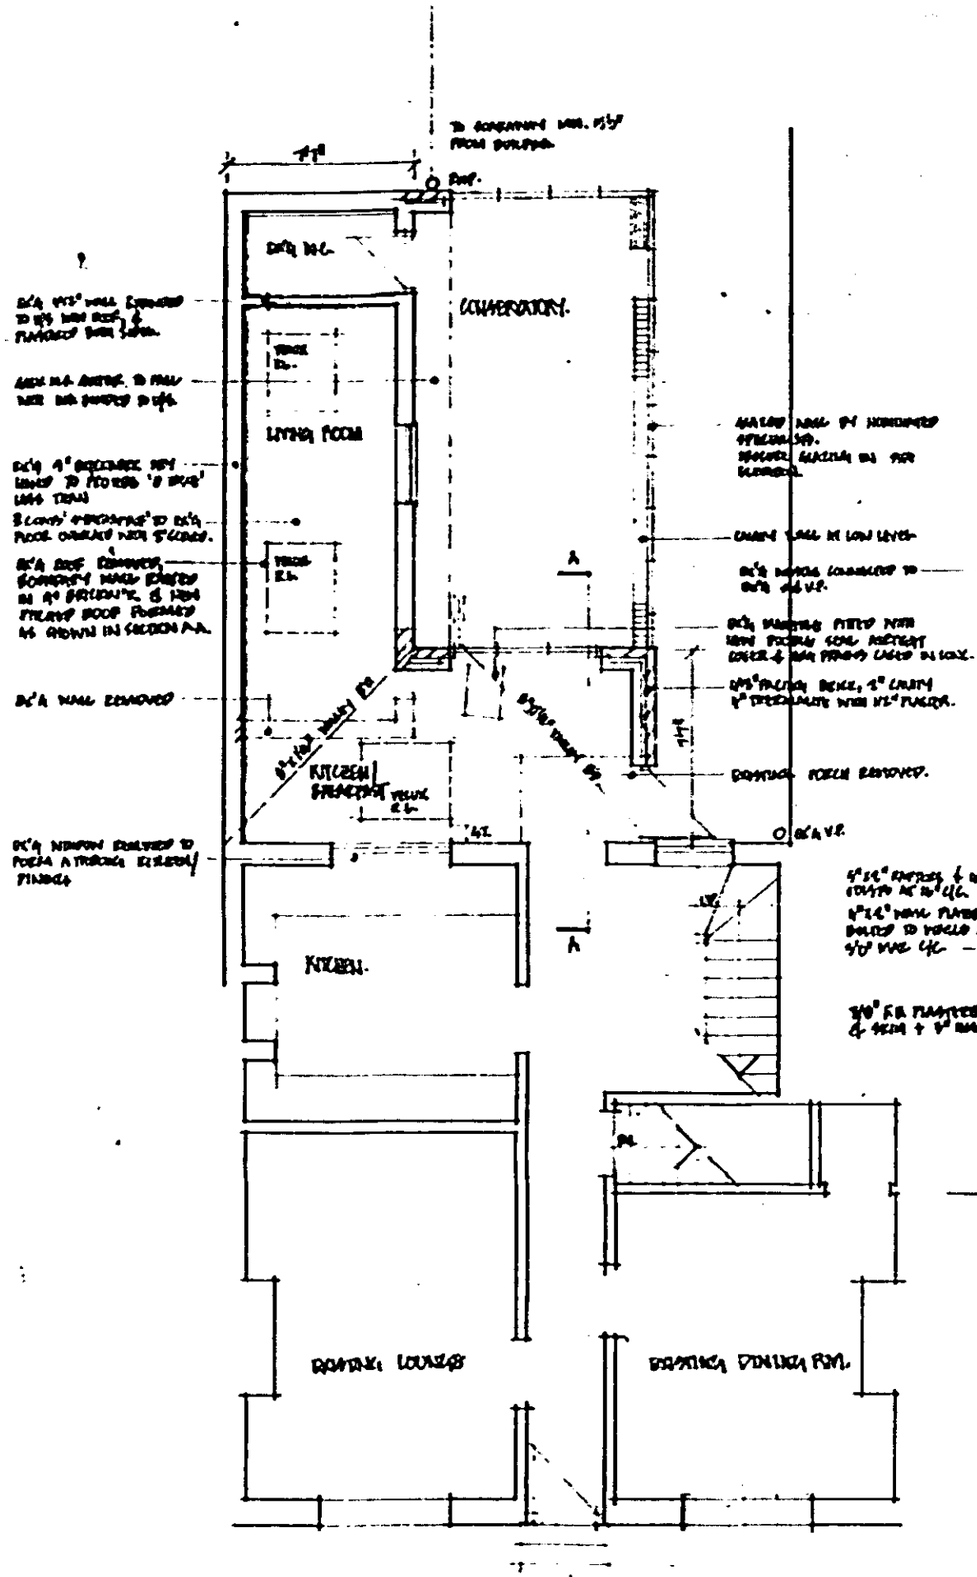

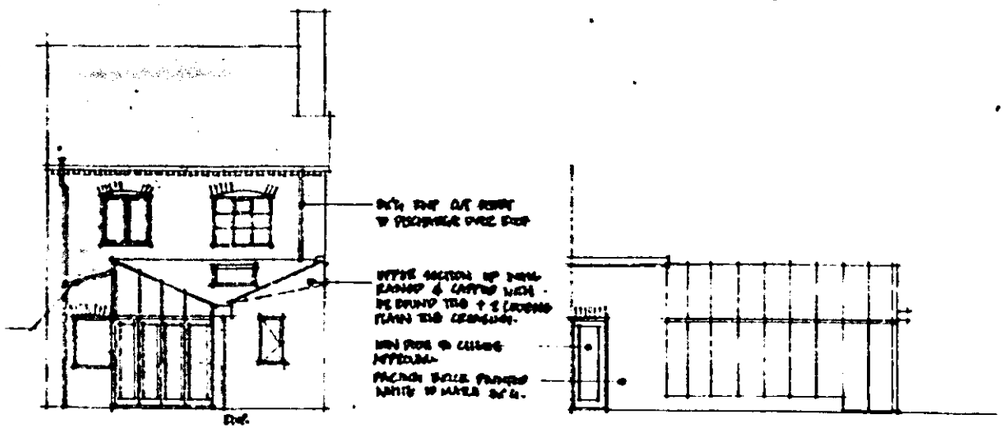

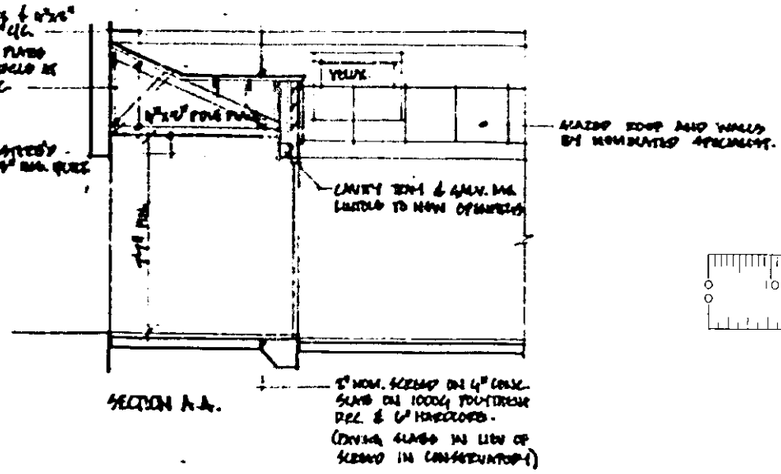

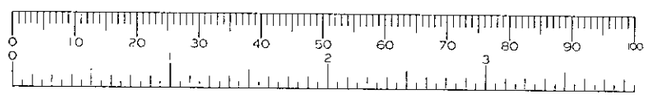

PROPOSED CONVERSION OF EXG OUTBUILDING TO LIVING ROOM WITH CONSERVATORY EXTENSION.

34, ROAD ST. WOKINGHAM.

DETAIL DESIGN.

JOB NO.
861. 80. 01

A.