
16.MAY2000* 1522

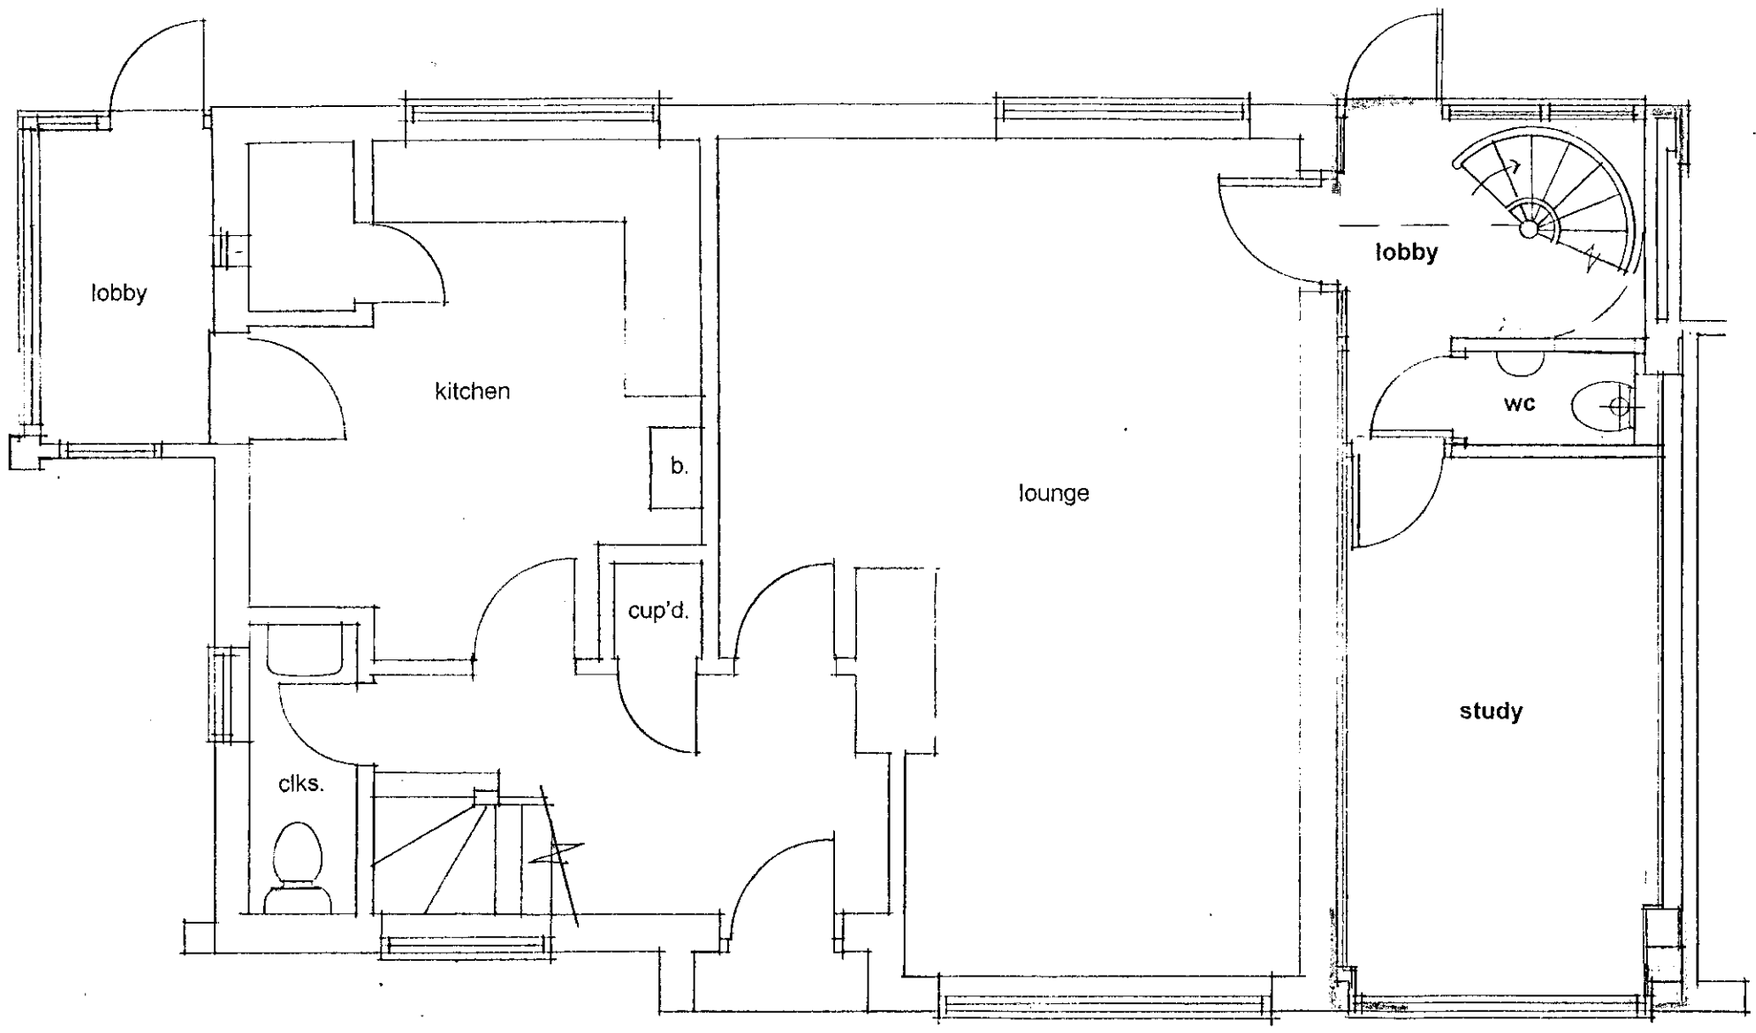

GROUND FLOOR

SUPERSEDED


5/9/00

42 KENTON ROAD, READING
BEDROOM AND STUDY EXTENSION

drg.no. 277/1
scale: 1:50
date: 27.4.00

Glen Beard CHARTERED ARCHITECT
Glen Beard B.Sc.(Hons) Dip.Arch.(Birmingham) R.I.B.A.
Studio Gate, Pearson Road, Sonning, Berkshire RG4 0UL Tel 0118 9272712

PLANNING SERVICES
POL | HPT
DC | TLS
APP | ENF
CS
21 JUL 2000
COPIES TO: | ACK:
FILE:

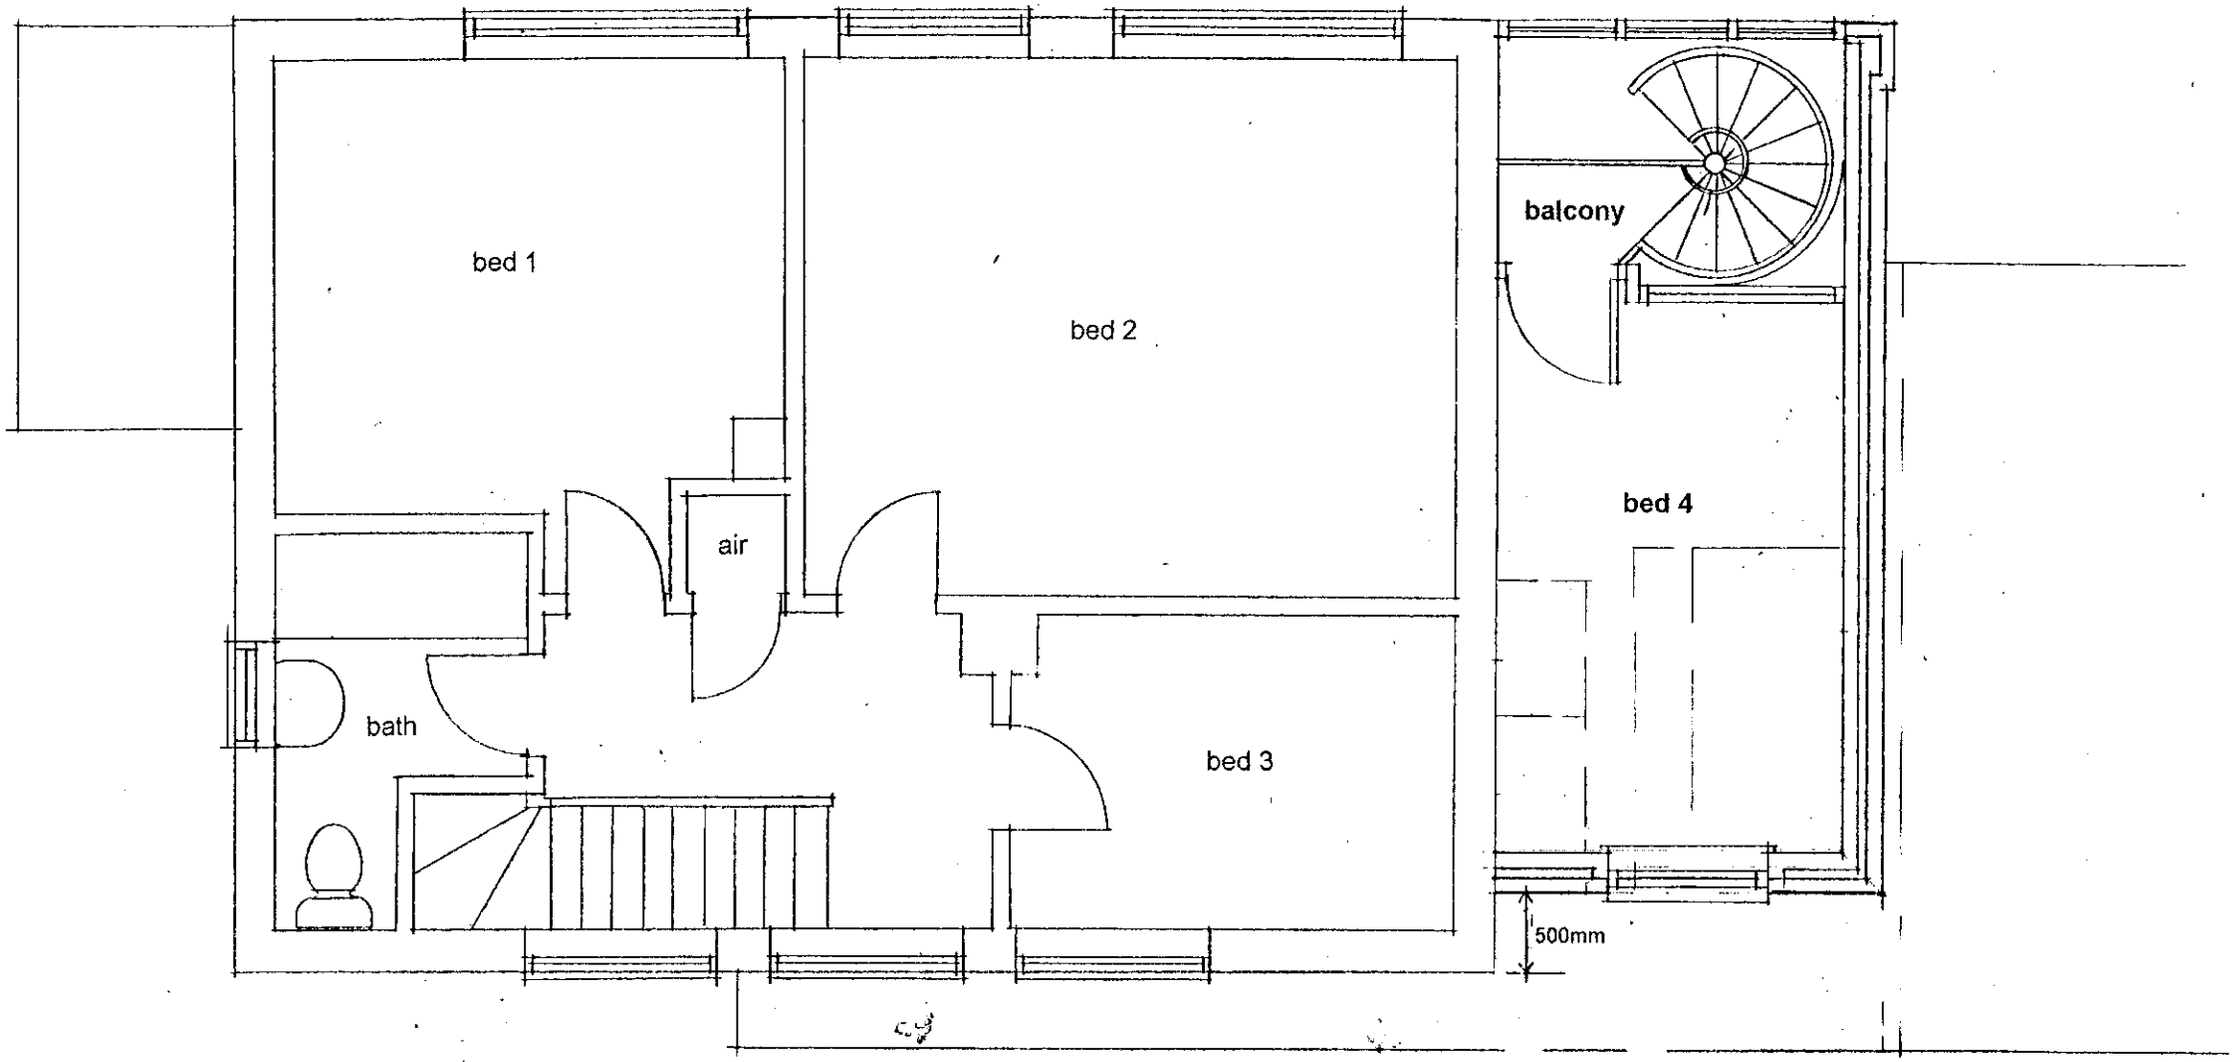

FIRST FLOOR

APPROVED

09/9/00

42 KENTON ROAD, READING
BEDROOM AND STUDY EXTENSION

drg.no. 277/2 A
scale: 1:50
date: 27.4.00
drawn: GB

Glen Beard CHARTERED ARCHITECT
Glen Beard B.Sc (Hons) Dip. Arch (Birmingham) RIBA
Studio Gate, Pearson Road, Sonning, Berkshire. RG4 0UL Tel 0118 9272712

PLANNING SERVICES
POL
DC
APP
CS
HPT
TLS
21 JUL 2000
COPIES TO:
DCSE
FILE



WEST

APPROVED

9/8/00

42 KENTON ROAD, READING
BEDROOM AND STUDY EXTENSION

drg.no. 277/3A
scale: 1:50
date: 27.4.00
drawn: GB

Glen Beard CHARTERED ARCHITECT
Glen Beard B.Sc. (Hons) Dip. Arch. (Birmingham) R.I.B.A.
Studio Gate, Pearson Road, Sonning, Berkshire RG4 0UL Tel 0118 9272712

PLA
PU
DO
A
GS
21 JUL
COPIES TO: ASK
FILE




EAST

APPROVED

42 KENTON ROAD, READING
BEDROOM AND STUDY EXTENSION


drg.no. 277/4
scale: 1:50
date: 27.4.00
drawn: GB

Glen Beard CHARTERED ARCHITECT
Glen Beard B.Sc. (Hons) Dipl. Arch. (Birmingham) R.I.B.A.
Studio Gate, Pearson Road, Sonning, Berkshire RG4 0UL Tel 0118 9272712

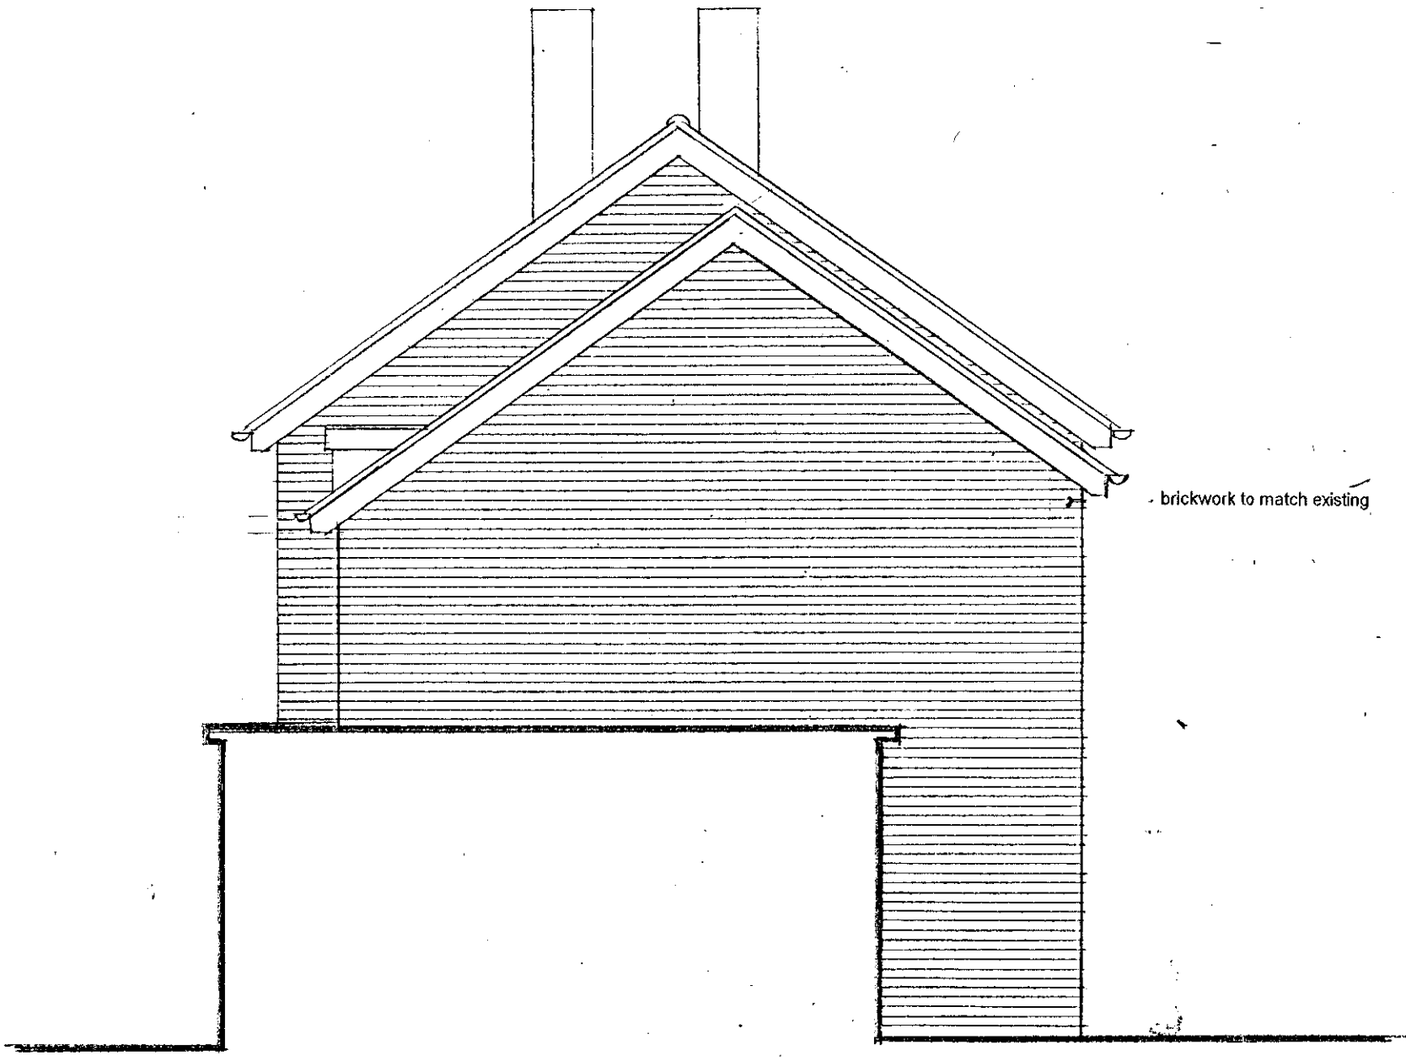


brickwork to match existing

NORTH

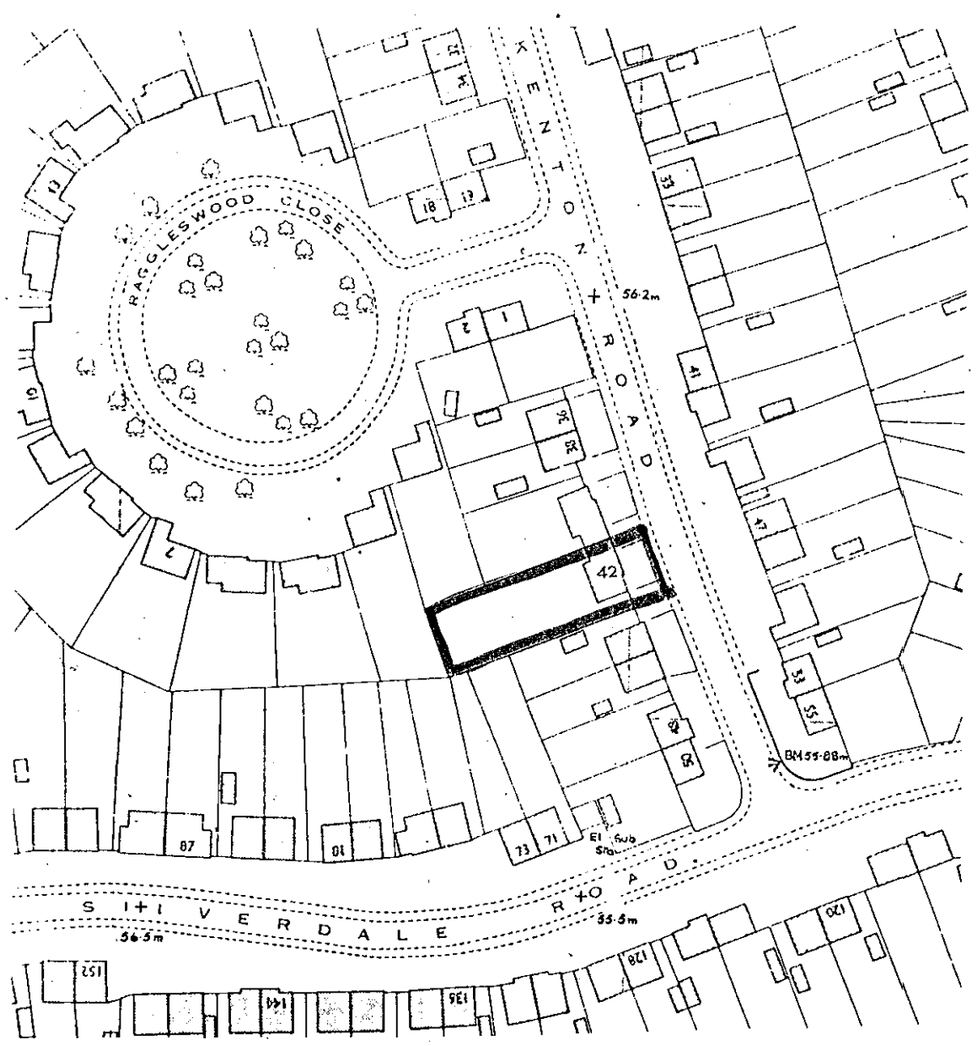

LOCATION PLAN 1:1250

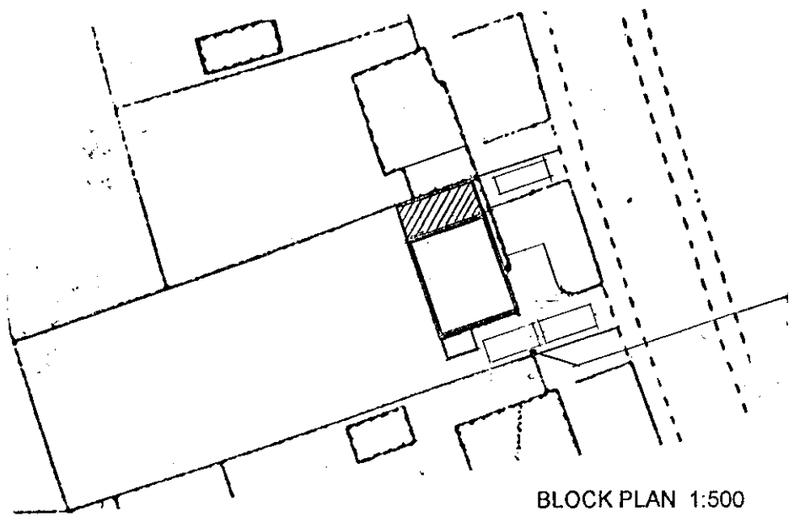

remove gates to enable
2 car parking

BLOCK PLAN 1:500


APPROVED

42 KENTON ROAD, READING
BEDROOM AND STUDY EXTENSION

drg.no. 277/5 /A
scale: 1:50
date: 27.4.00
drawn: GB

Glen Beard CHARTERED ARCHITECT
Glen Beard B.Sc. (Hons) Dip. Arch. (Birmingham) R.I.B.A.
Studio Gate, Pearson Road, Sonning, Berkshire RG4 0UL Tel 0118 9272712

16.MAY2000 1522

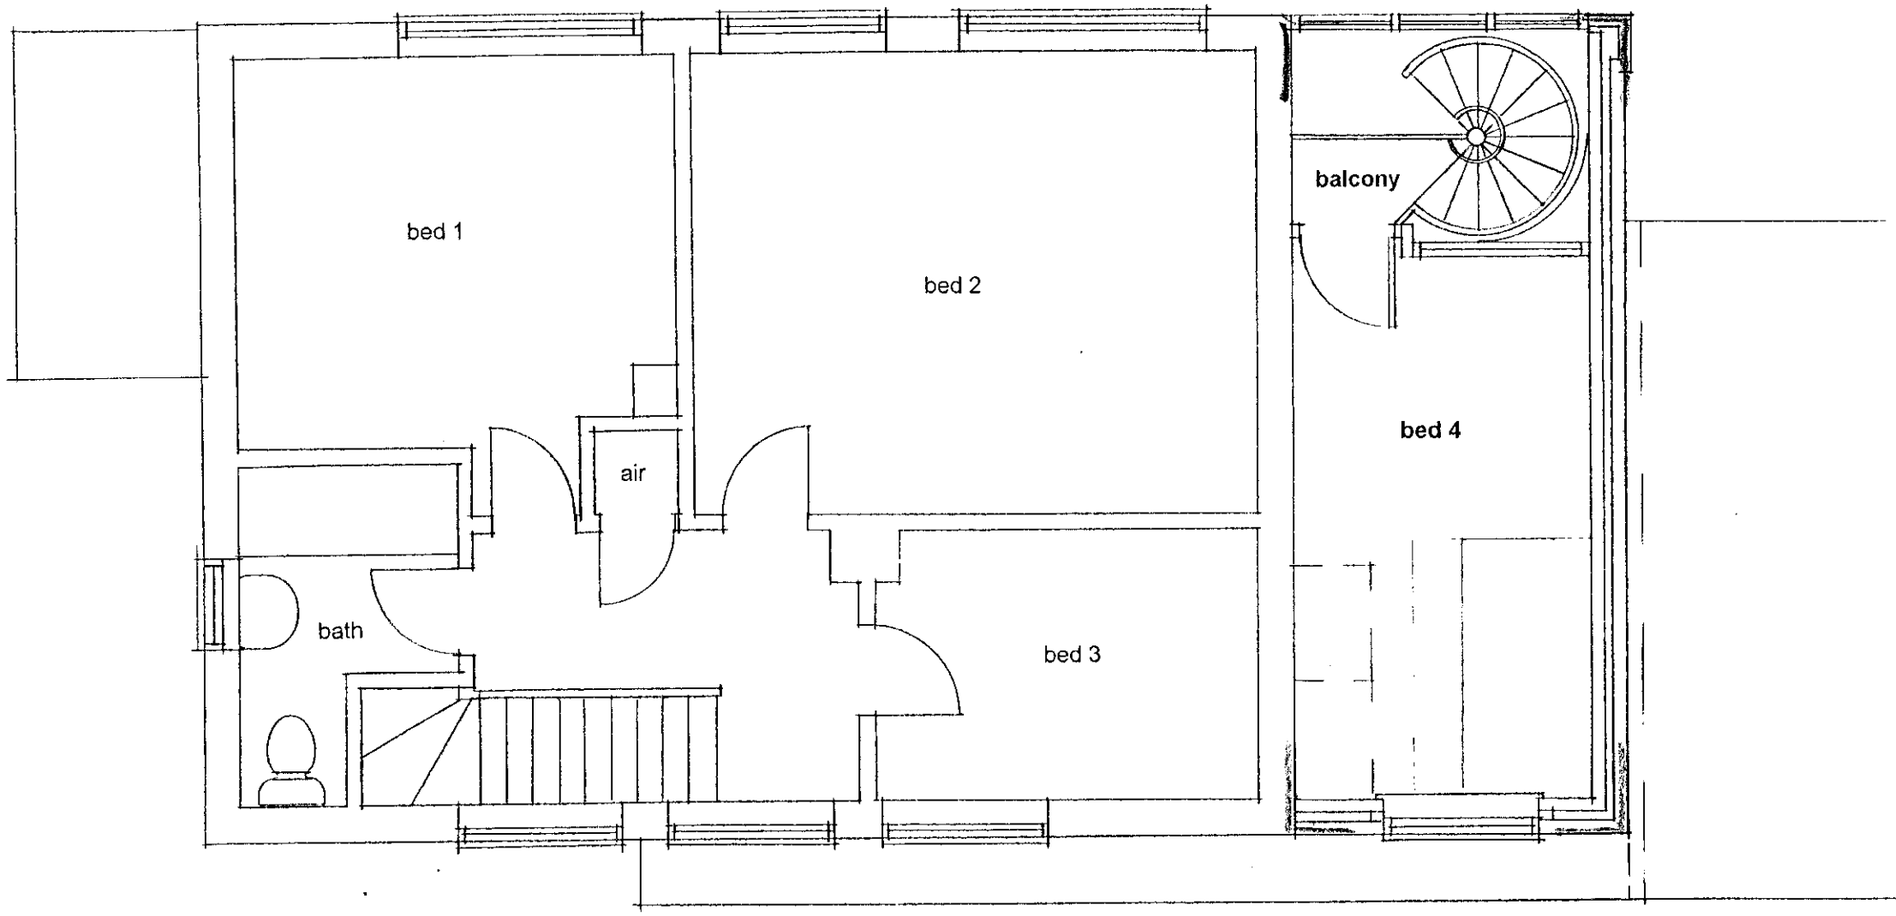

FIRST FLOOR

SUPERSEDED

42 KENTON ROAD, READING
BEDROOM AND STUDY EXTENSION

drg.no. 277/2
scale: 1:50
date: 27.4.00
drawn: GB

Glen Beard CHARTERED ARCHITECT
Glen Beard B.Sc. (Hons) Dipl. Arch. (Birmingham) R.I.B.A.
Studio Gate, Pearson Road, Sonning, Berkshire. RG4 0UL Tel 0118 9272712

16.MAY2000* 1522



WEST


SUPERSEDED

42 KENTON ROAD, READING
BEDROOM AND STUDY EXTENSION


drg.no. 277/3
scale: 1:50
date: 27.4.00
drawn: GB

Glen Beard CHARTERED ARCHITECT
Glen Beard B.Sc.(Hons) Dip. Arch.(Birmingham) R.I.B.A.
Studio Gate, Pearson Road, Sonning, Berkshire RG4 0UL Tel 0118 9272712


16.MAY2000* 1522

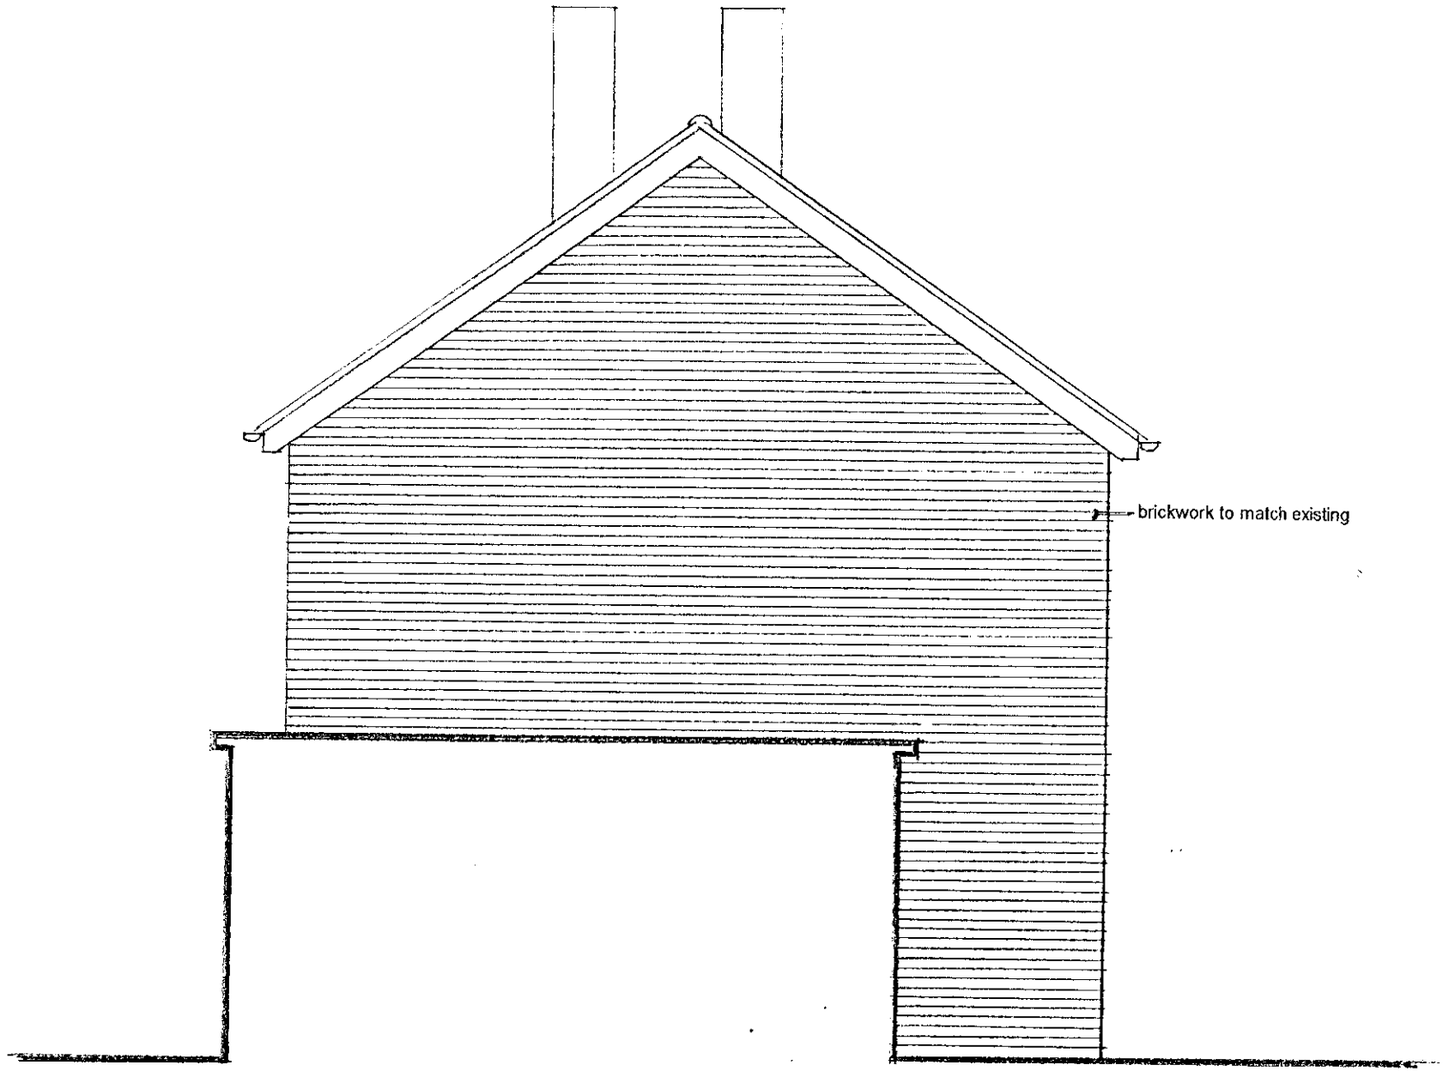

NORTH

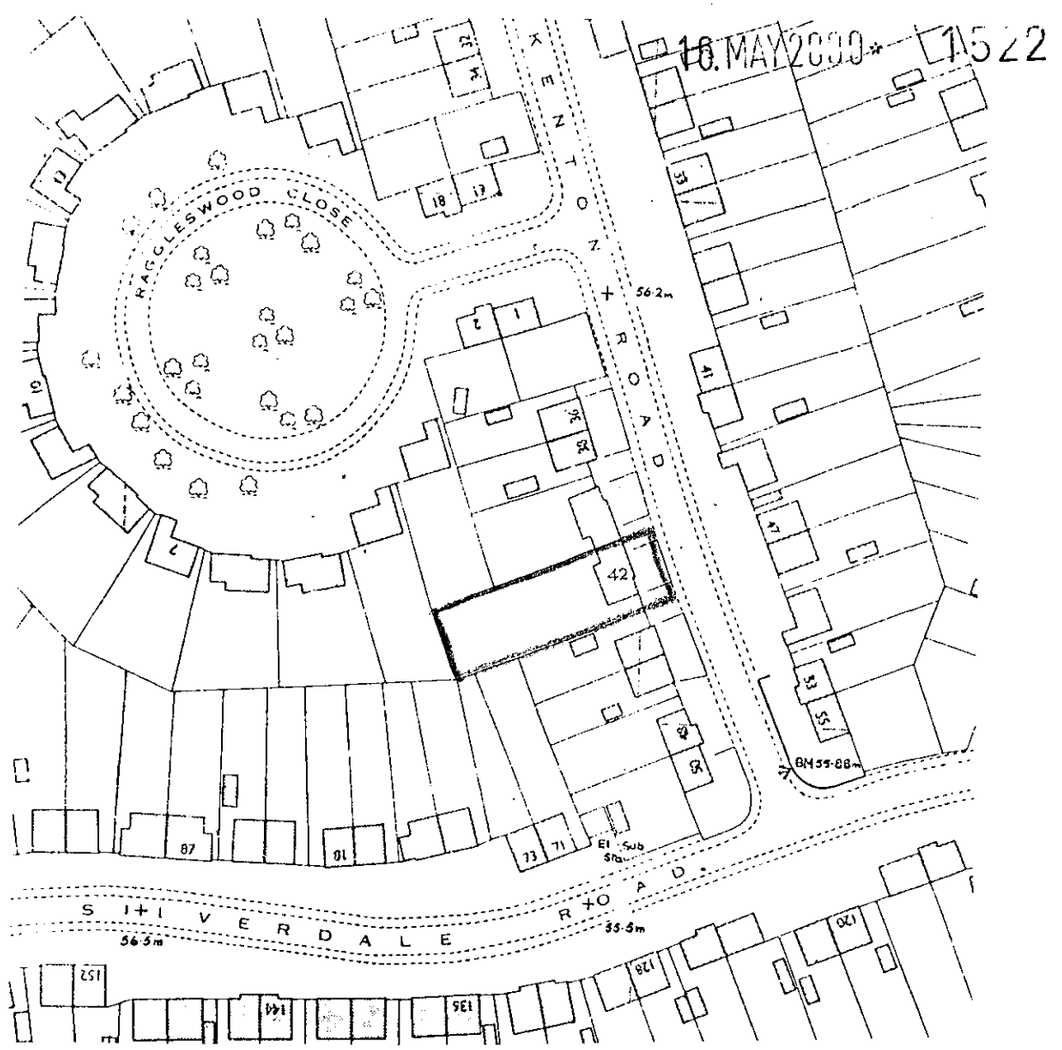

LOCATION PLAN 1:1250

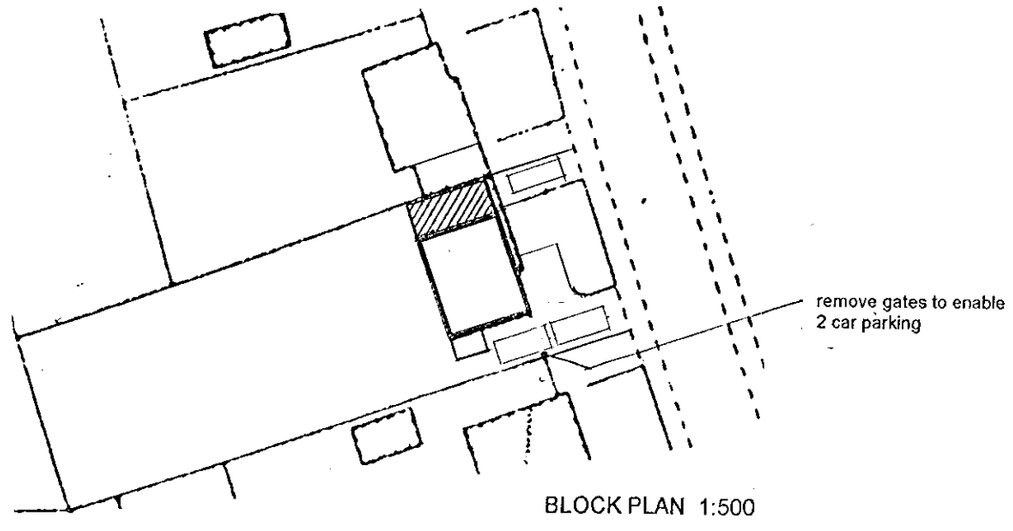

BLOCK PLAN 1:500

42 KENTON ROAD, READING
BEDROOM AND STUDY EXTENSION

drg.no. 277/5
scale: 1:50
date: 27.4.00

Glen Beard CHARTERED ARCHITECT
Glen Beard B.Sc. (Hons) Dip. Arch. (Birmingham) R.I.B.A.
Studio Gate, Pearson Road, Sonning, Berkshire RG4 0UL Tel 0118 9272712