

31.MAR2000* 1150

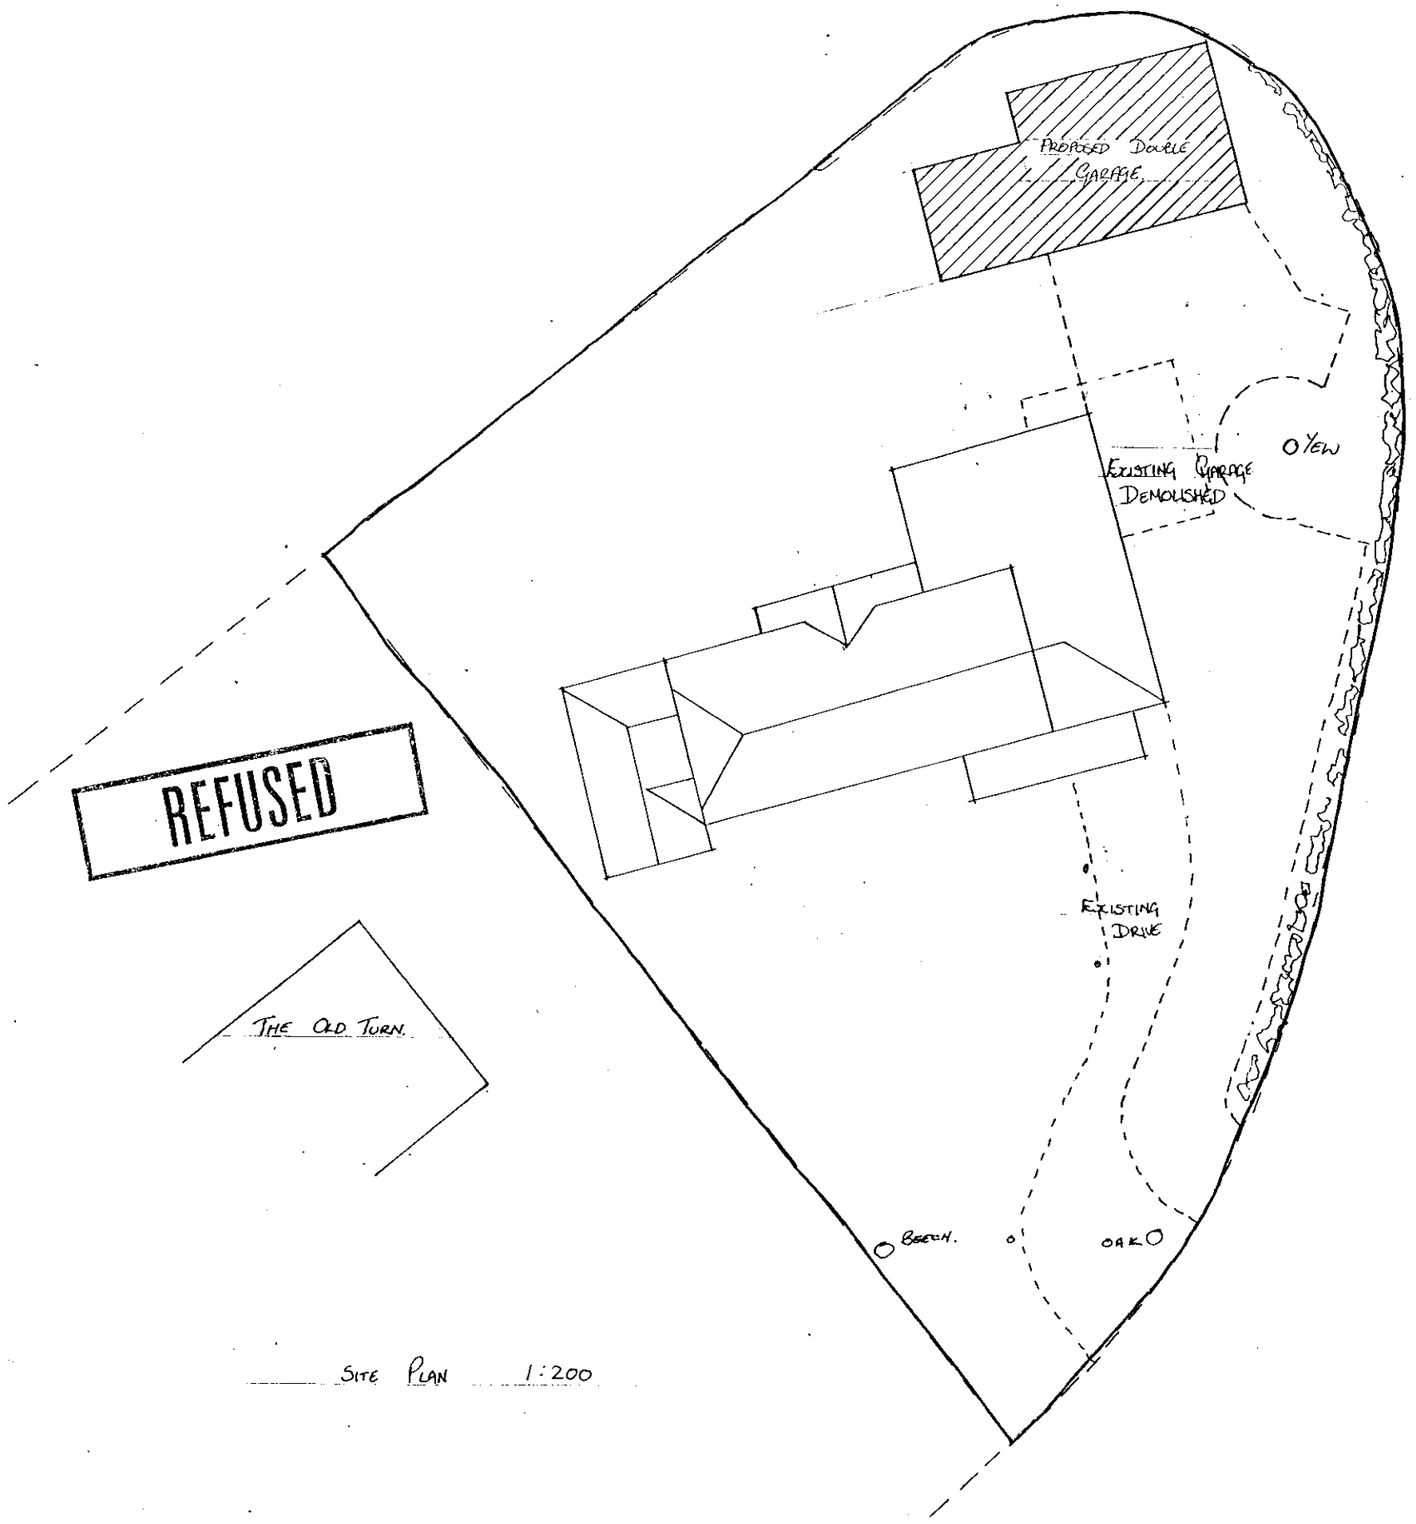

SITE PLAN 1:200

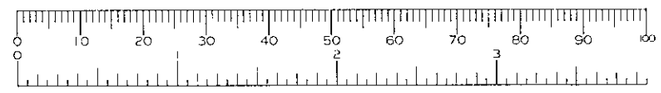


40 OLD BATH ROAD
SONNING
READING
BERKS.

STEVENSON 99662-04

Oak Craft
Traditional Buildings

Heart of Oak Ltd
Tidmarsh, Pangbourne, Berkshire
RG8 8EB
Tel. 0118 984 2277
Fax. 0118 984 2270
web: www.heartofoak.co.uk
email: mail@heartofoak.co.uk

31.MAR2000* 1150

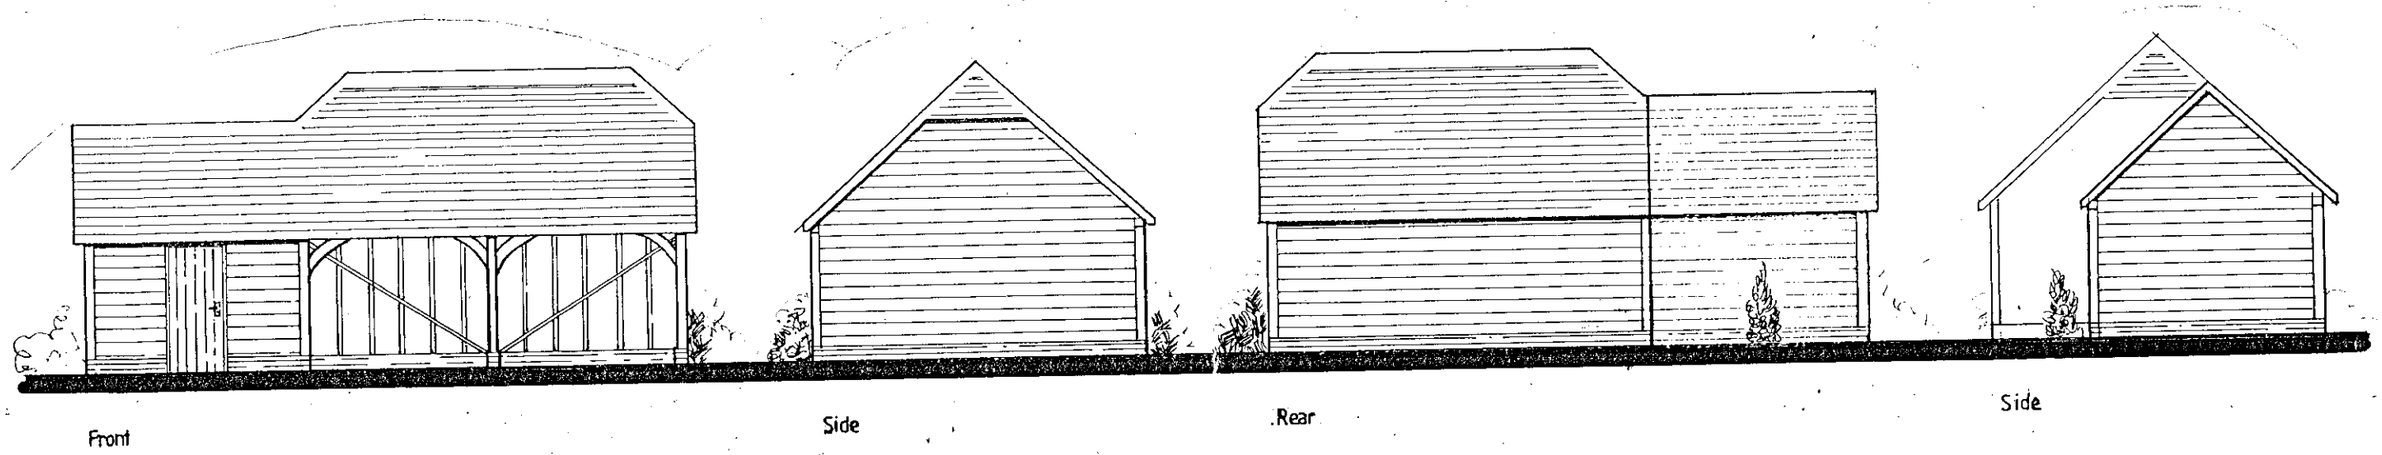


Front

Side

Rear

Side

REFUSED

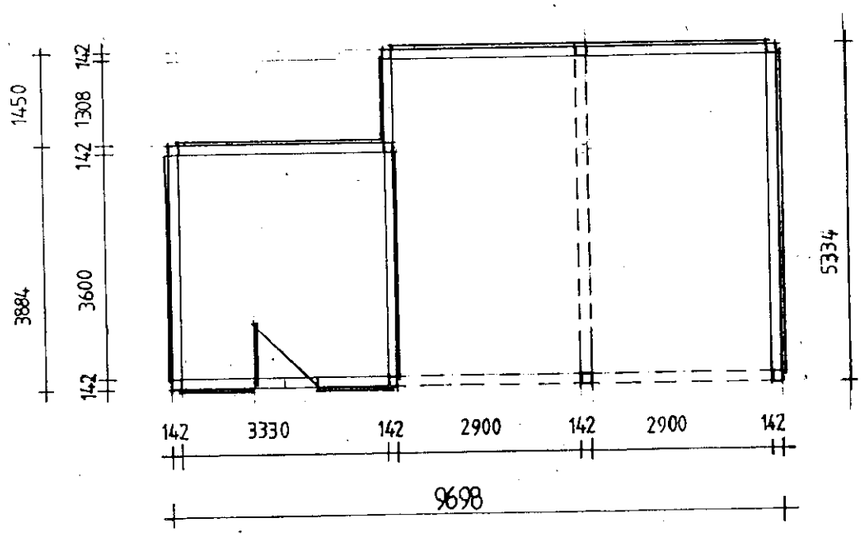



Stevenson 99662-03

Oak craft
Traditional Buildings

Heart of Oak Ltd
Tidmarsh, Pangbourne, Berkshire
RG8 8EB
Tel. 0118 984 2277
Fax. 0118 984 2270
web: www.heartofoak.co.uk
email: mail@heartofoak.co.uk