



EXISTING NORTH ELEVATION

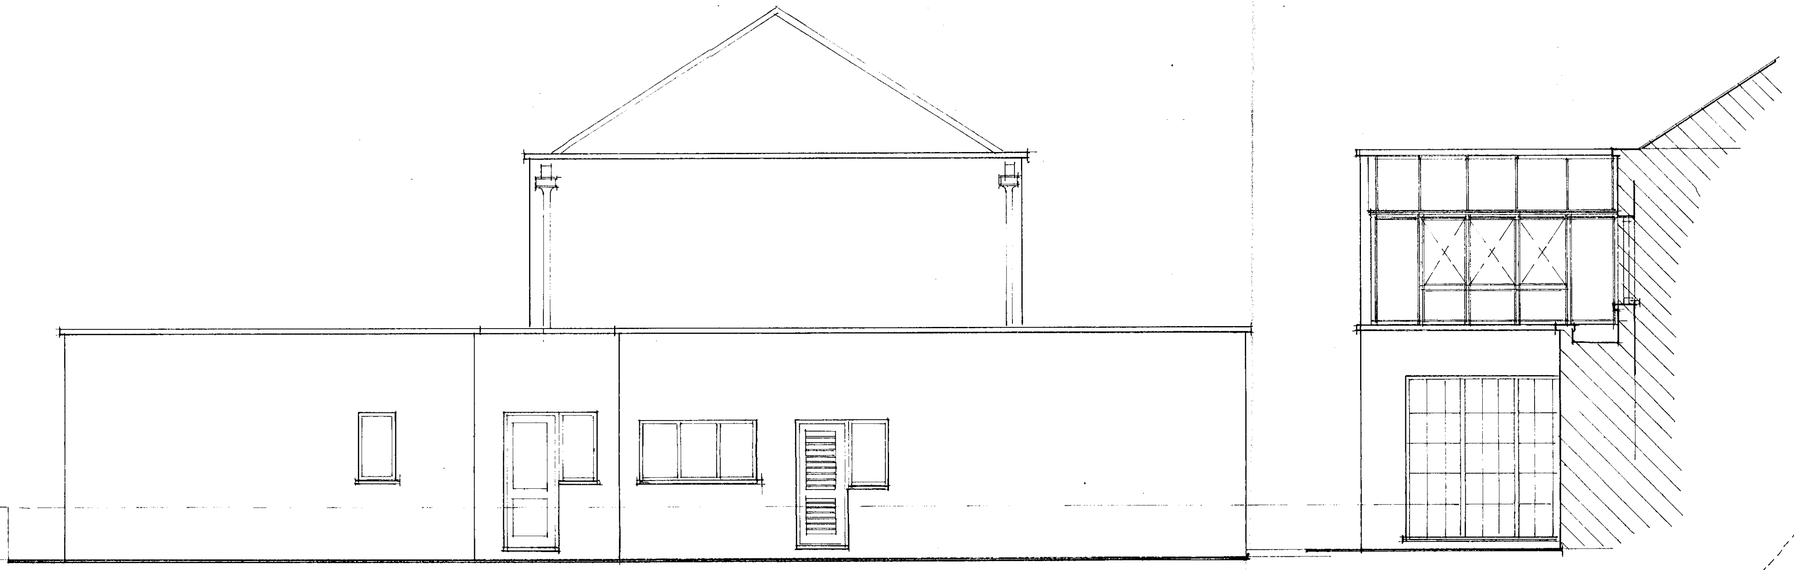

SOUTH ELEVATION OF
FIRST FLOOR EXTENSION

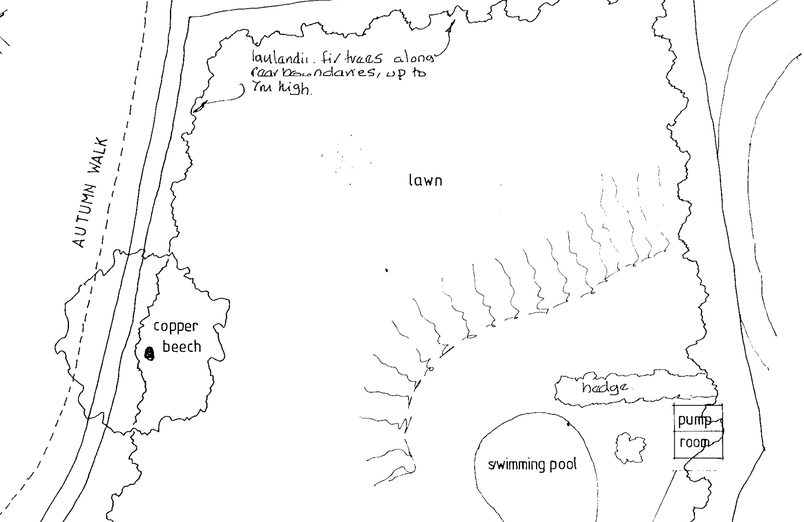

PROPOSED NORTH ELEVATION

SITE PLAN 1.200

Do not scale from this drawing. Check all dimensions on site. © SEDGMAN NOBLE architects

SEDGMAN NOBLE architects
The Studio,
Spring Meadows Business Centre, Highfield Farm,
Wargrave, READING, Berkshire. RG10 8PZ
Tel: 0118 940 4747 Fax: 0118 940 4749

Date:
Scale: 1.50 1.200
Drawn:


Drawing Title: EXISTING AND PROPOSED NORTH AND SOUTH ELEVATIONS SITE PLAN

Project: COPPERFIELDS, DARK LANE WARGRAVE

Job No. 144

Drawing No. CDLW / 06

Revision

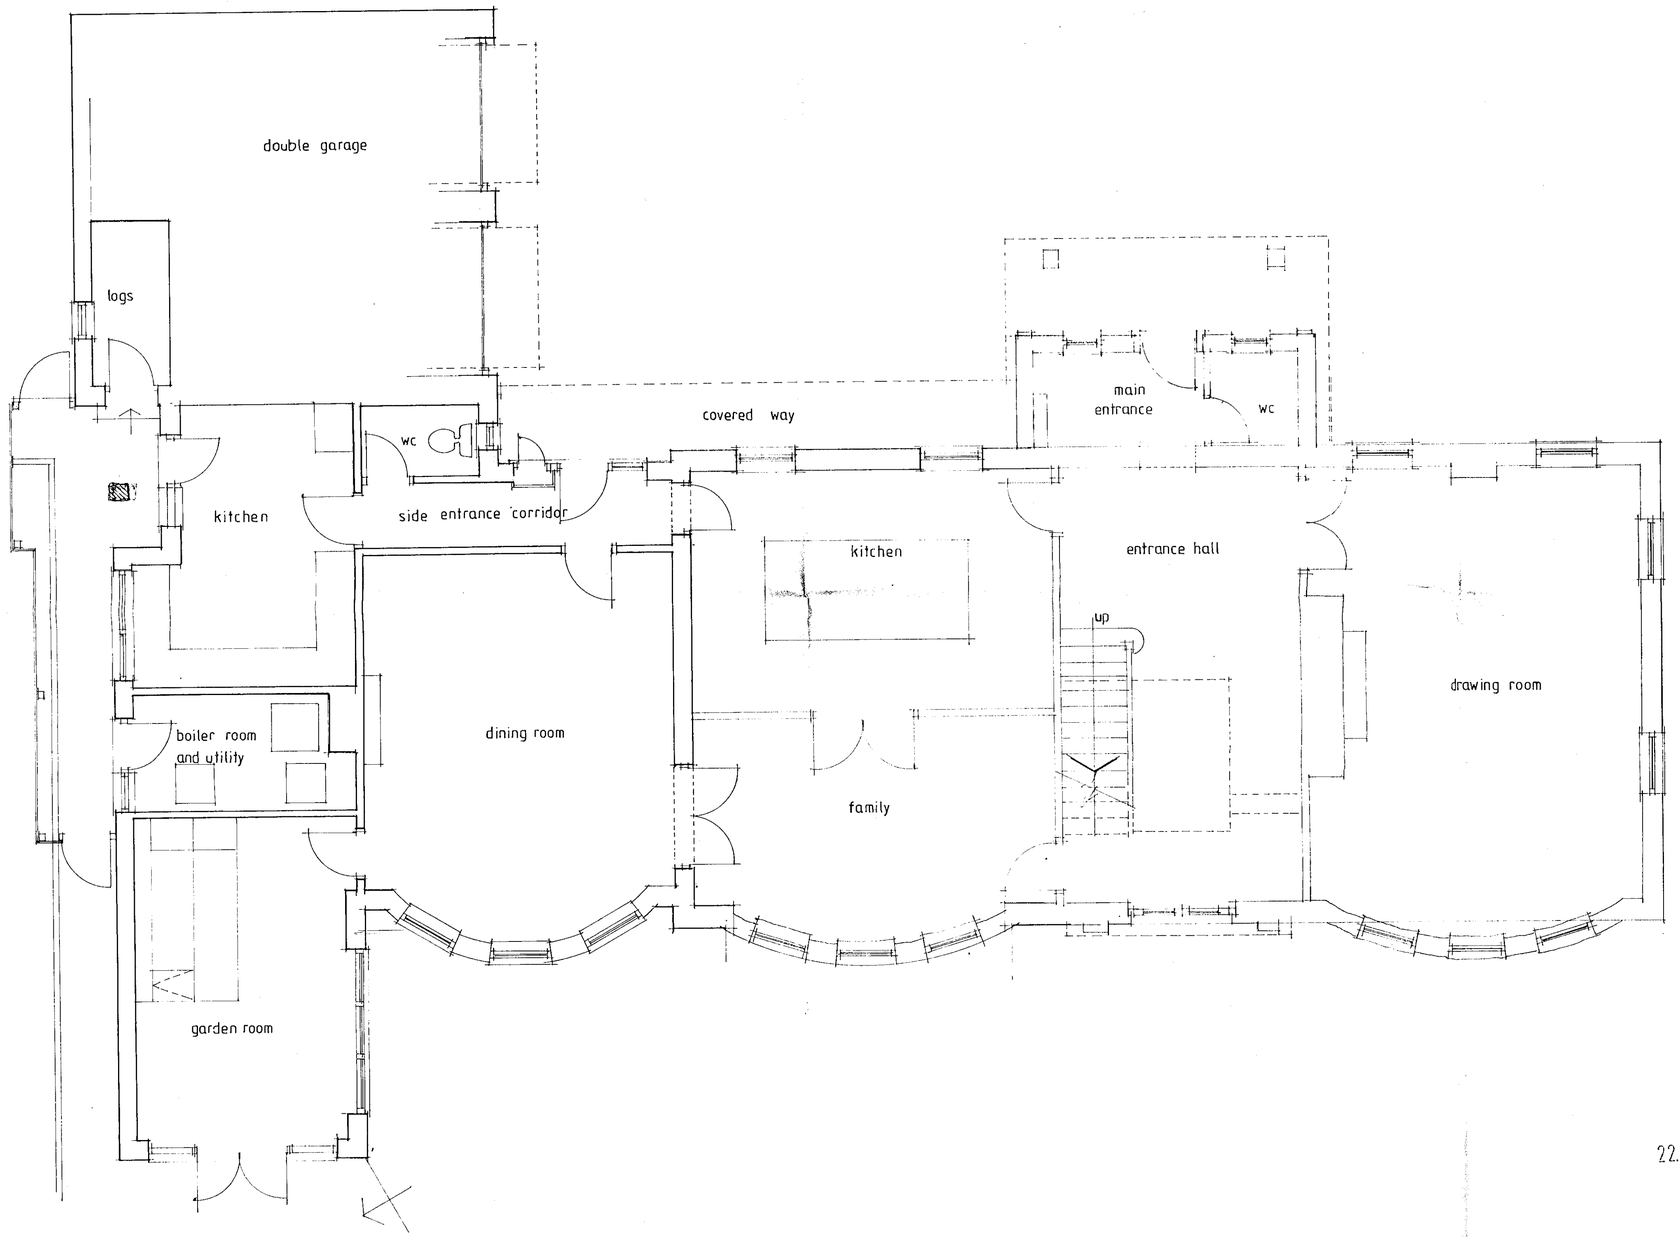


22.MAY2000 1566

PLANNING APPLICATION

Do not scale from this drawing. Check all dimensions on site. © SEDGMAN NOBLE architects

SEDGMAN NOBLE architects
The Studio,
Spring Meadows Business Centre, Highfield Farm,
Wargrave, READING, Berkshire. RG10 8PZ
Tel: 0118 940 4747 Fax: 0118 940 4749

Date: dec 99	Drawing Title: EXISTING GROUND FLOOR PLAN	
Scale: 1.50		
Drawn.		
Project: COPPERFIELDS, DARK LANE, WARGRAVE.	Job No: 144	Drawing No: COLW / 01
		Revision

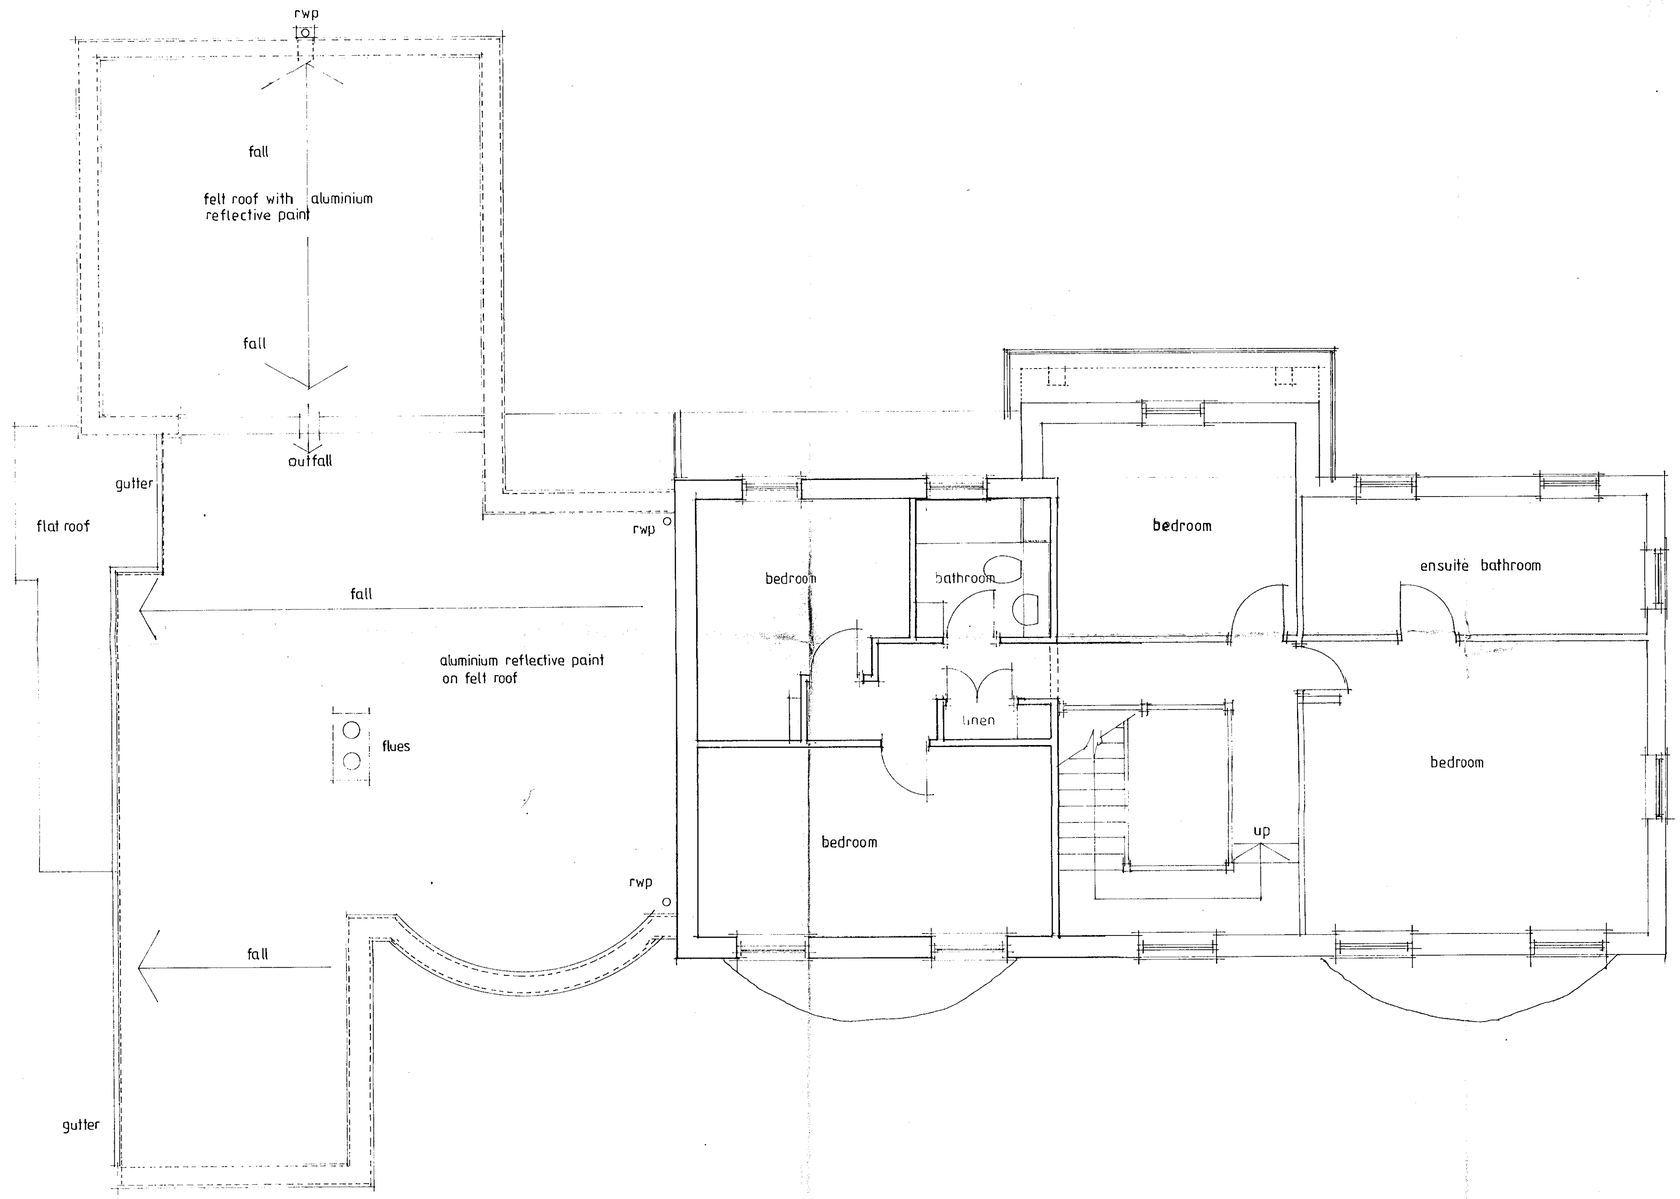

22.MAY2009 1566

PLANNING APPLICATION

Do not scale from this drawing. Check all dimensions on site. © SEDGMAN NOBLE architects

SEDGMAN NOBLE architects
The Studio,
Spring Meadows Business Centre, Highfield Farm,
Wargrave, READING, Berkshire. RG10 8PZ
Tel: 0118 940 4747 Fax: 0118 940 4749

Date:
Scale: 1.50
Drawn:

Drawing Title: EXISTING FIRST FLOOR PLAN

Project: COPPERFIELDS, DARK LANE, WARGRAVE.

Job No: 144

Drawing No: CDLW / 02

Revision:

ELITE REPROGRAPHICS 971814



FRONT ELEVATION EAST



REAR ELEVATION WEST

22 MAY 2006 1566

PLANNING APPLICATION

Do not scale from this drawing. Check all dimensions on site. © SEDGMAN NOBLE architects

SEDGMAN NOBLE architects
The Studio,
Spring Meadows Business Centre, Highfield Farm,
Wargrave, READING, Berkshire. RG10 8PZ
Tel: 0118 940 4747 Fax: 0118 940 4749

Date:

Scale: 1.50

Drawn:


Drawing Title: EXISTING ELEVATIONS EAST AND WEST

Project: 'COPPERFIELDS' DARK LANE WARGRAVE

Job No: 144

Drawing No: CDLW/ 5

Revision:

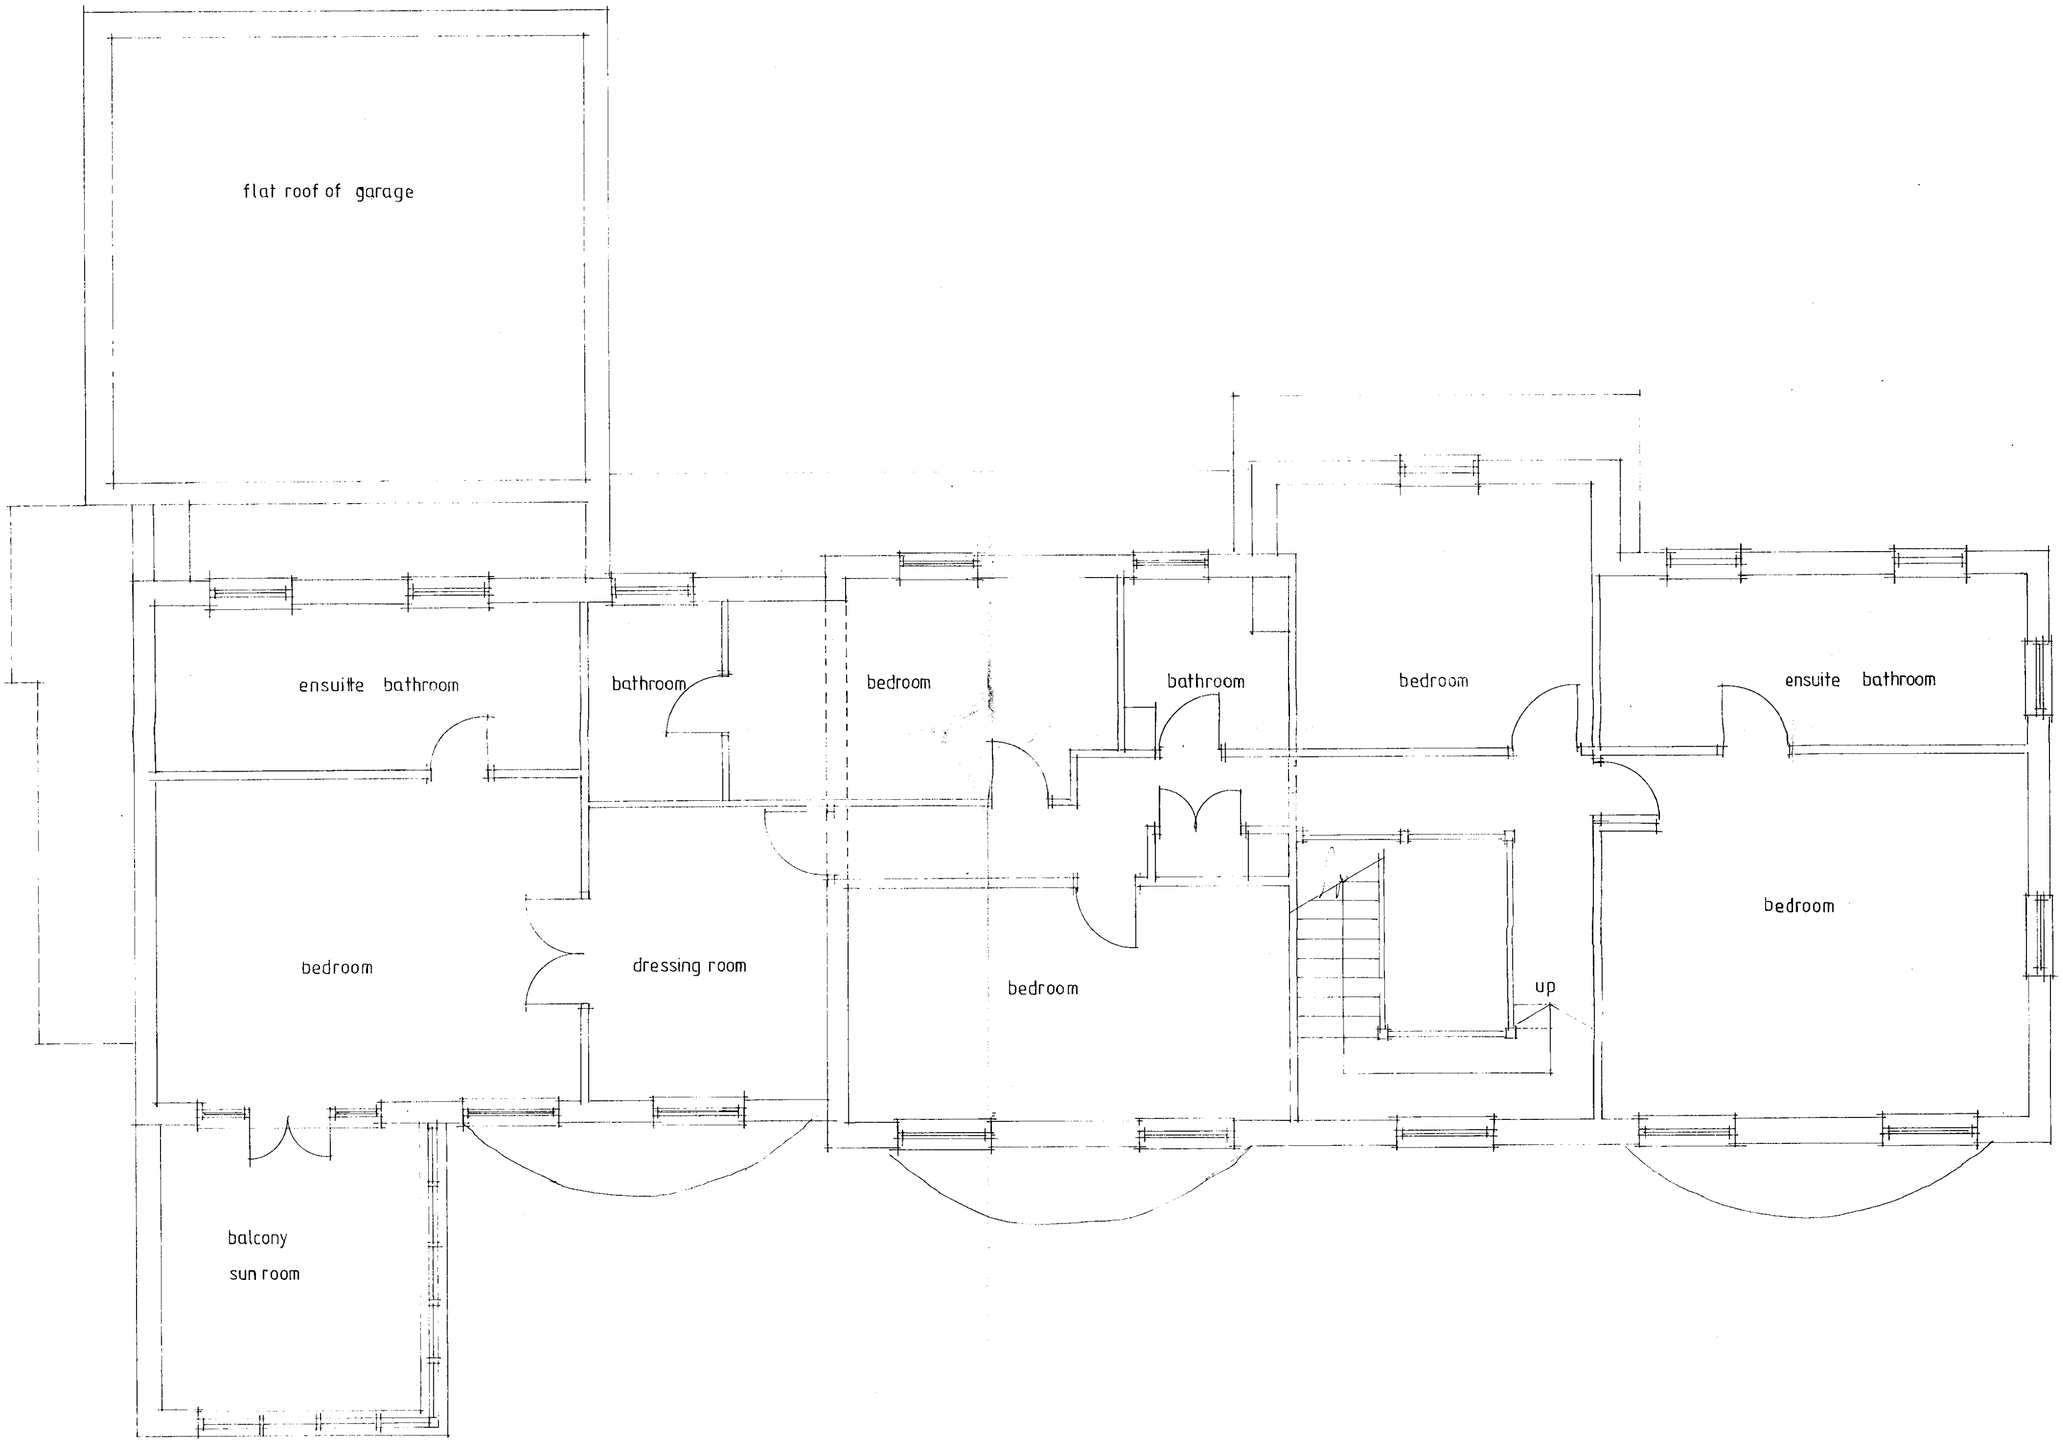

22.MAY2000* 1566

APPROVED

PLANNING APPLICATION

Do not scale from this drawing. Check all dimensions on site. © SEDGMAN NOBLE architects

SEDGMAN NOBLE architects
The Studio,
Spring Meadows Business Centre, Highfield Farm,
Wargrave, READING, Berkshire. RG10 8PZ
Tel: 0118 940 4747 Fax: 0118 940 4749

Date: 8/99
Scale: 1.50
Drawn:


Drawing Title: PROPOSED 1 FIRST FLOOR PLAN

Project: COPPERFIELDS, DARK LANE, WARGRAVE

Job No: 144

Drawing No: CDLW / 03

Revision:

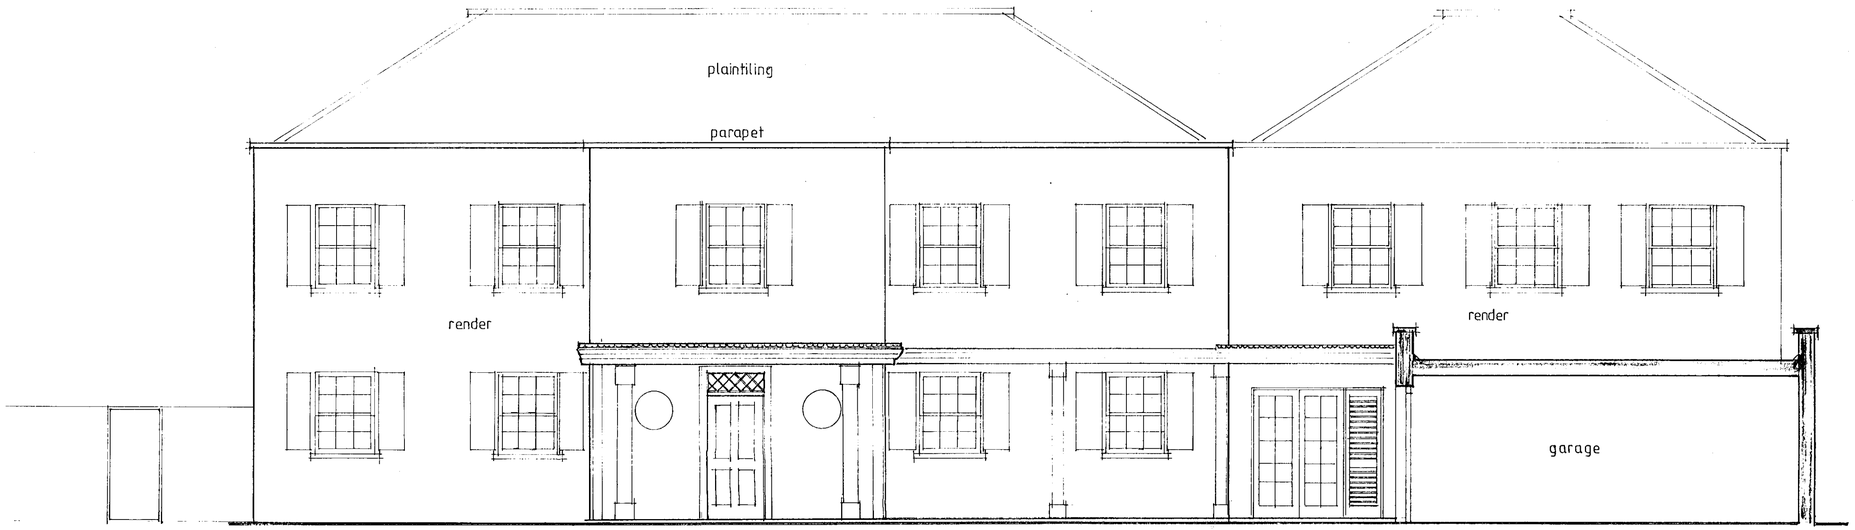

FRONT ELEVATION EAST

FIRST FLOOR EXTENSION



FIRST FLOOR EXTENSION

REAR ELEVATION WEST

22.MAY2000* 1566

APPROVED

PLANNING APPLICATION

Do not scale from this drawing. Check all dimensions on site. © SEDGMAN NOBLE architects

SEDGMAN NOBLE architects
The Studio,
Spring Meadows Business Centre, Highfield Farm,
Wargrave, READING, Berkshire. RG10 8PZ
Tel: 0118 940 4747 Fax: 0118 940 4749

Date:
Scale 1·50
Drawn:

Drawing Title: PROPOSED ELEVATIONS EAST AND WEST

Project: 'COPPERFIELDS', DARK LANE, WARGRAVE

Job No: 144

Drawing No: CDLW/04

Revision:

ELITE REPROGRAPHICS 971814