PROPOSED GARDEN ROOM


23.MAY2000* 1569

Drwg Ref 137/3/04
May 2000


Scale 1:100

ROOF
Reclaimed tiles to match exsisting with half round ridge and hip tiles.


EXTERNAL WALLS
4no course brick plinth of blue engineering bricks to match existing garage with stained feather edged board above to match gables and dormers of existing house. All new windows to be timber stained to match existing house.

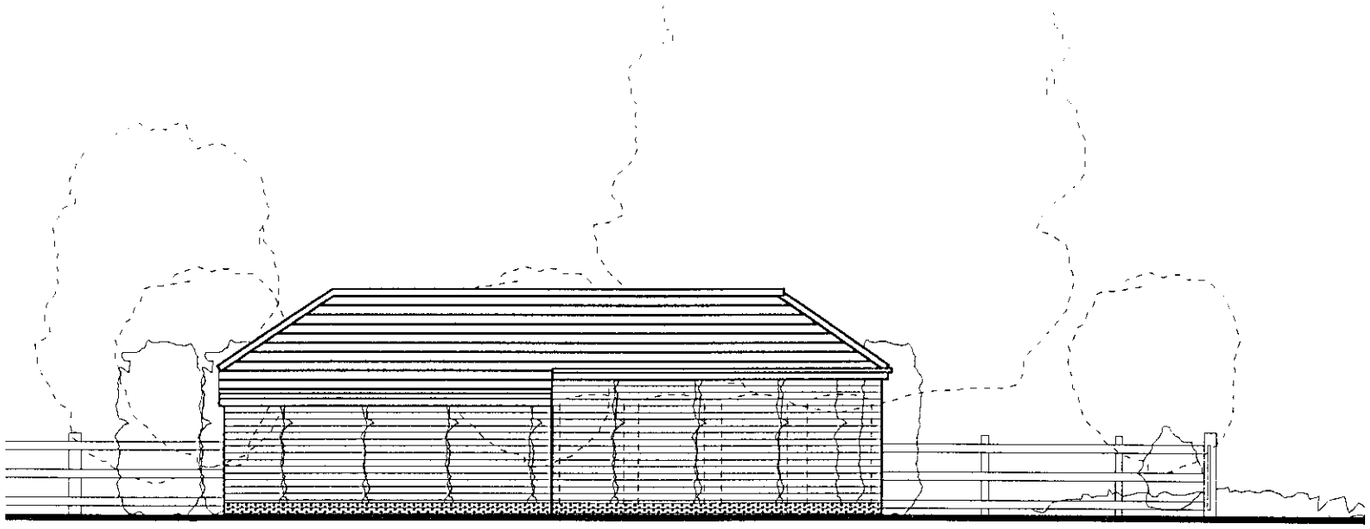


SIDE/SOUTH ELEVATION

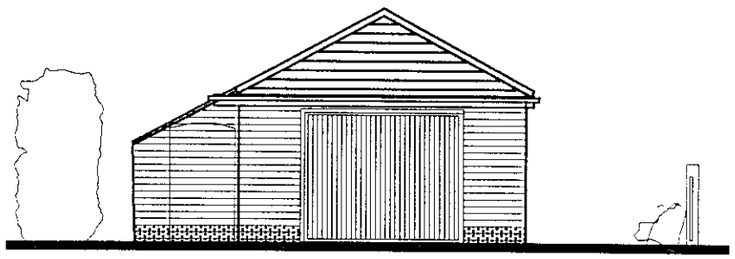


REAR/EAST ELEVATION

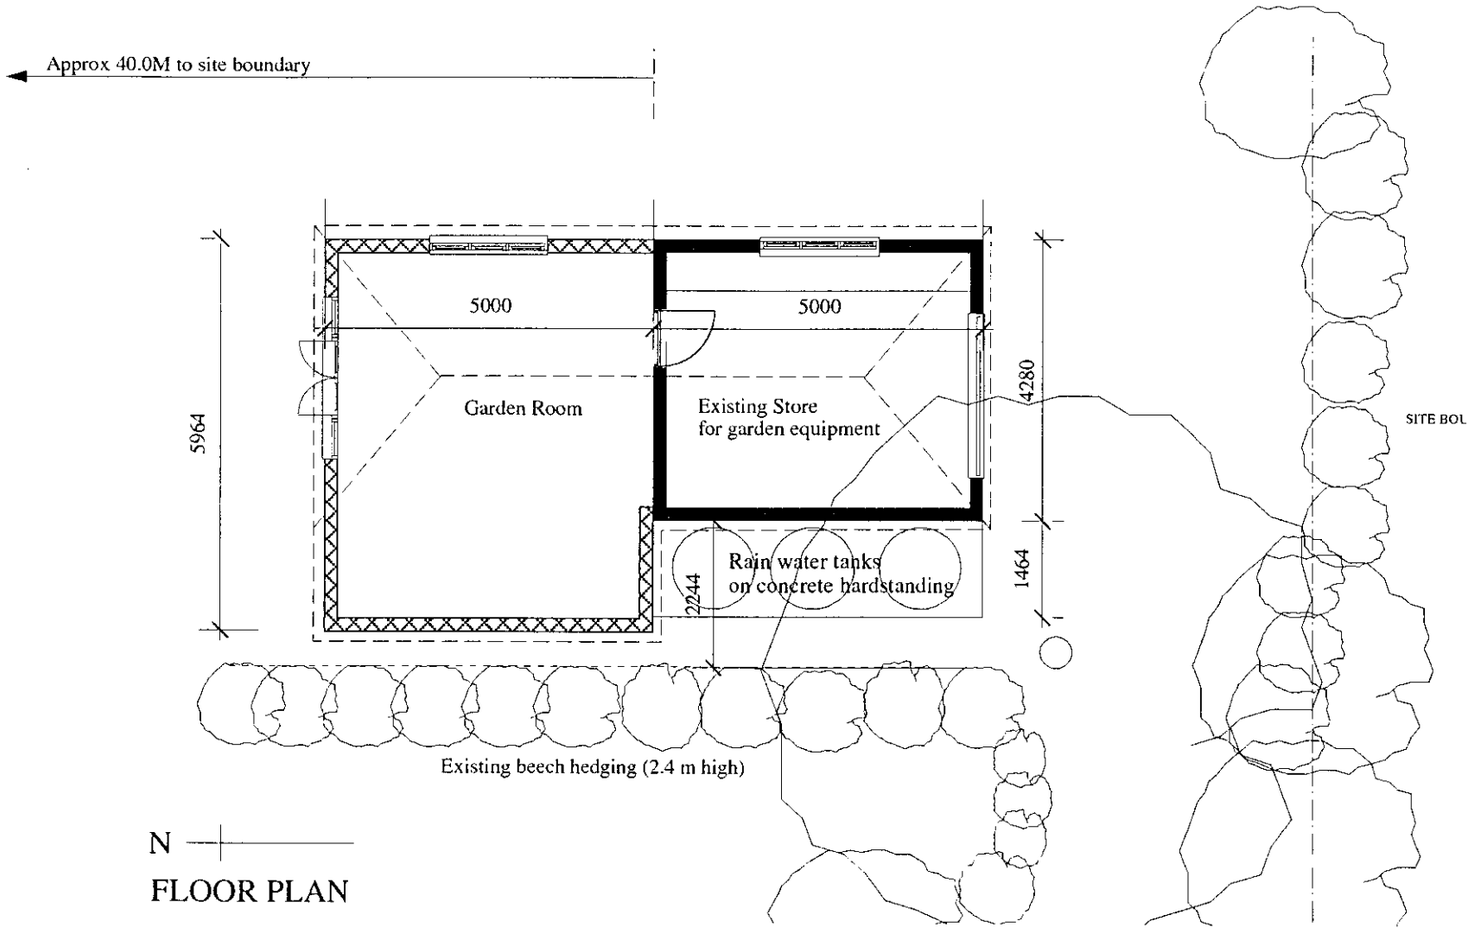

FLOOR PLAN

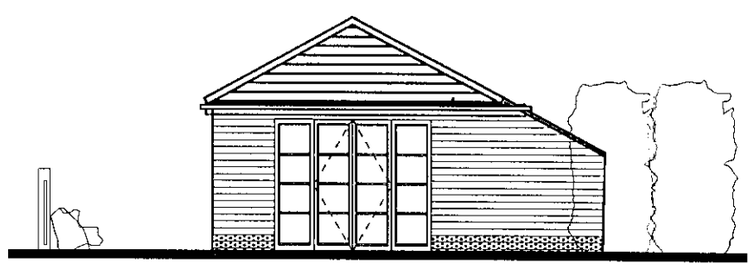

FRONT/WEST ELEVATION

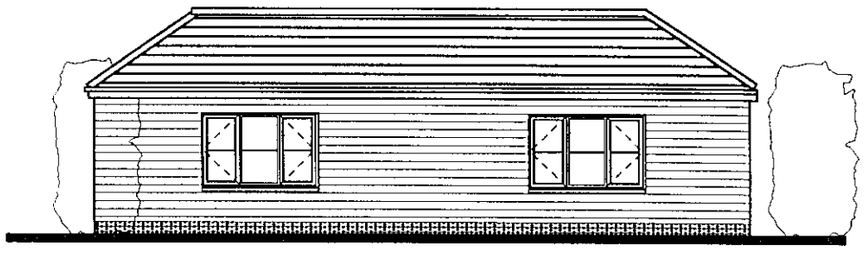

SIDE/NORTH ELEVATION

DELEGATED

"MAYFIELD"
LOWER SANDHURST ROAD
FINCHAMPSTEAD




OPUS Architecture and Design
Mayfield Lower Sandurst Road
Finchampstead
Berkshire RG40 3TH
Tel 01252 861759 Fax 01252 861742

EXISTING STORE


23.MAY2000* 1569

Drwg Ref 137/03
May 2000


Scale 1:100

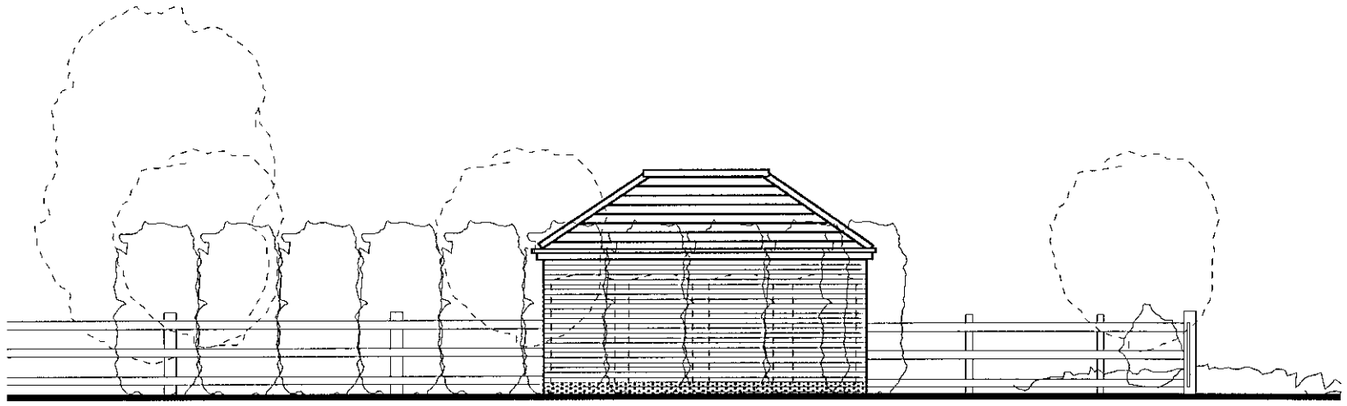


SIDE/SOUTH ELEVATION

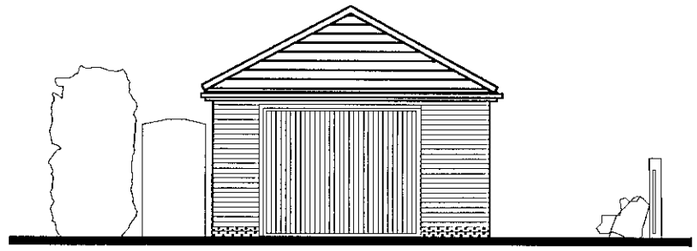


REAR/WEST ELEVATION

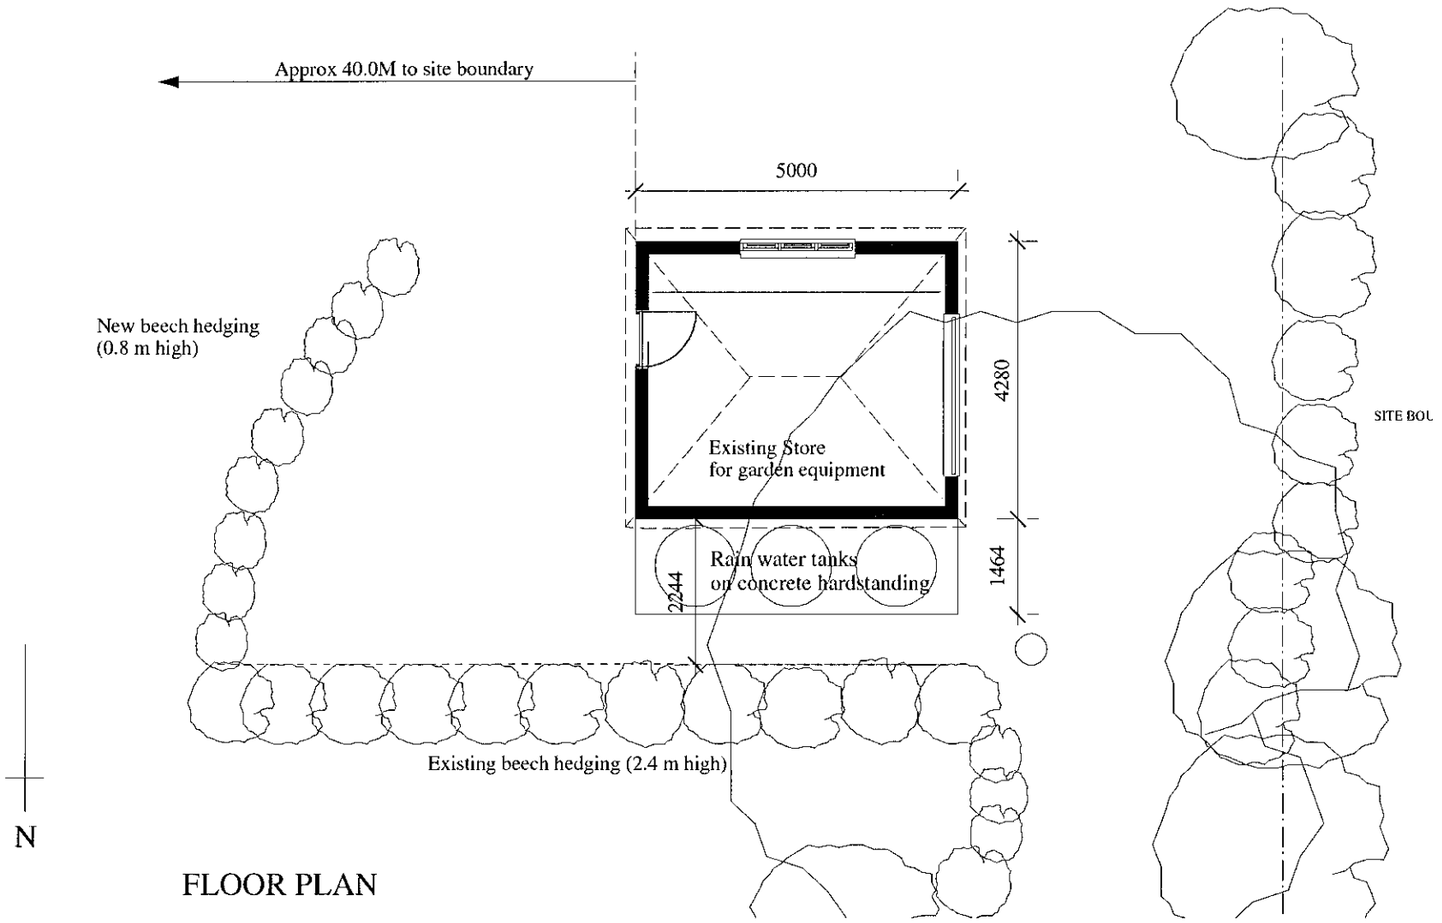

FLOOR PLAN

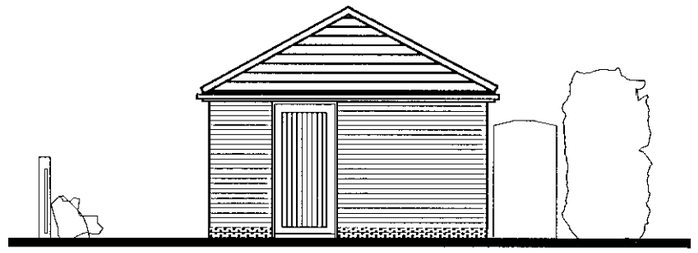

FRONT/EAST ELEVATION

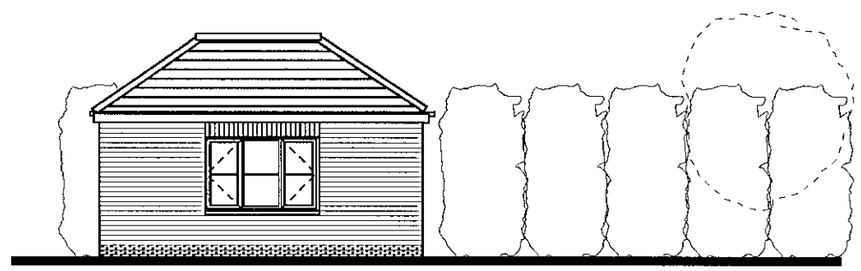

SIDE/NORTH ELEVATION

DELEGATED


"MAYFIELD"
LOWER SANDHURST ROAD
FINCHAMPSTEAD

OPUS Architecture and Design
Mayfield Lower Sandurst Road
Finchampstead
Berkshire RG40 3TH
Tel 01252 861759 Fax 01252 861742

23.MAY2000* 1569

SITE PLAN

Drwg Ref 137/3/02
May 2000

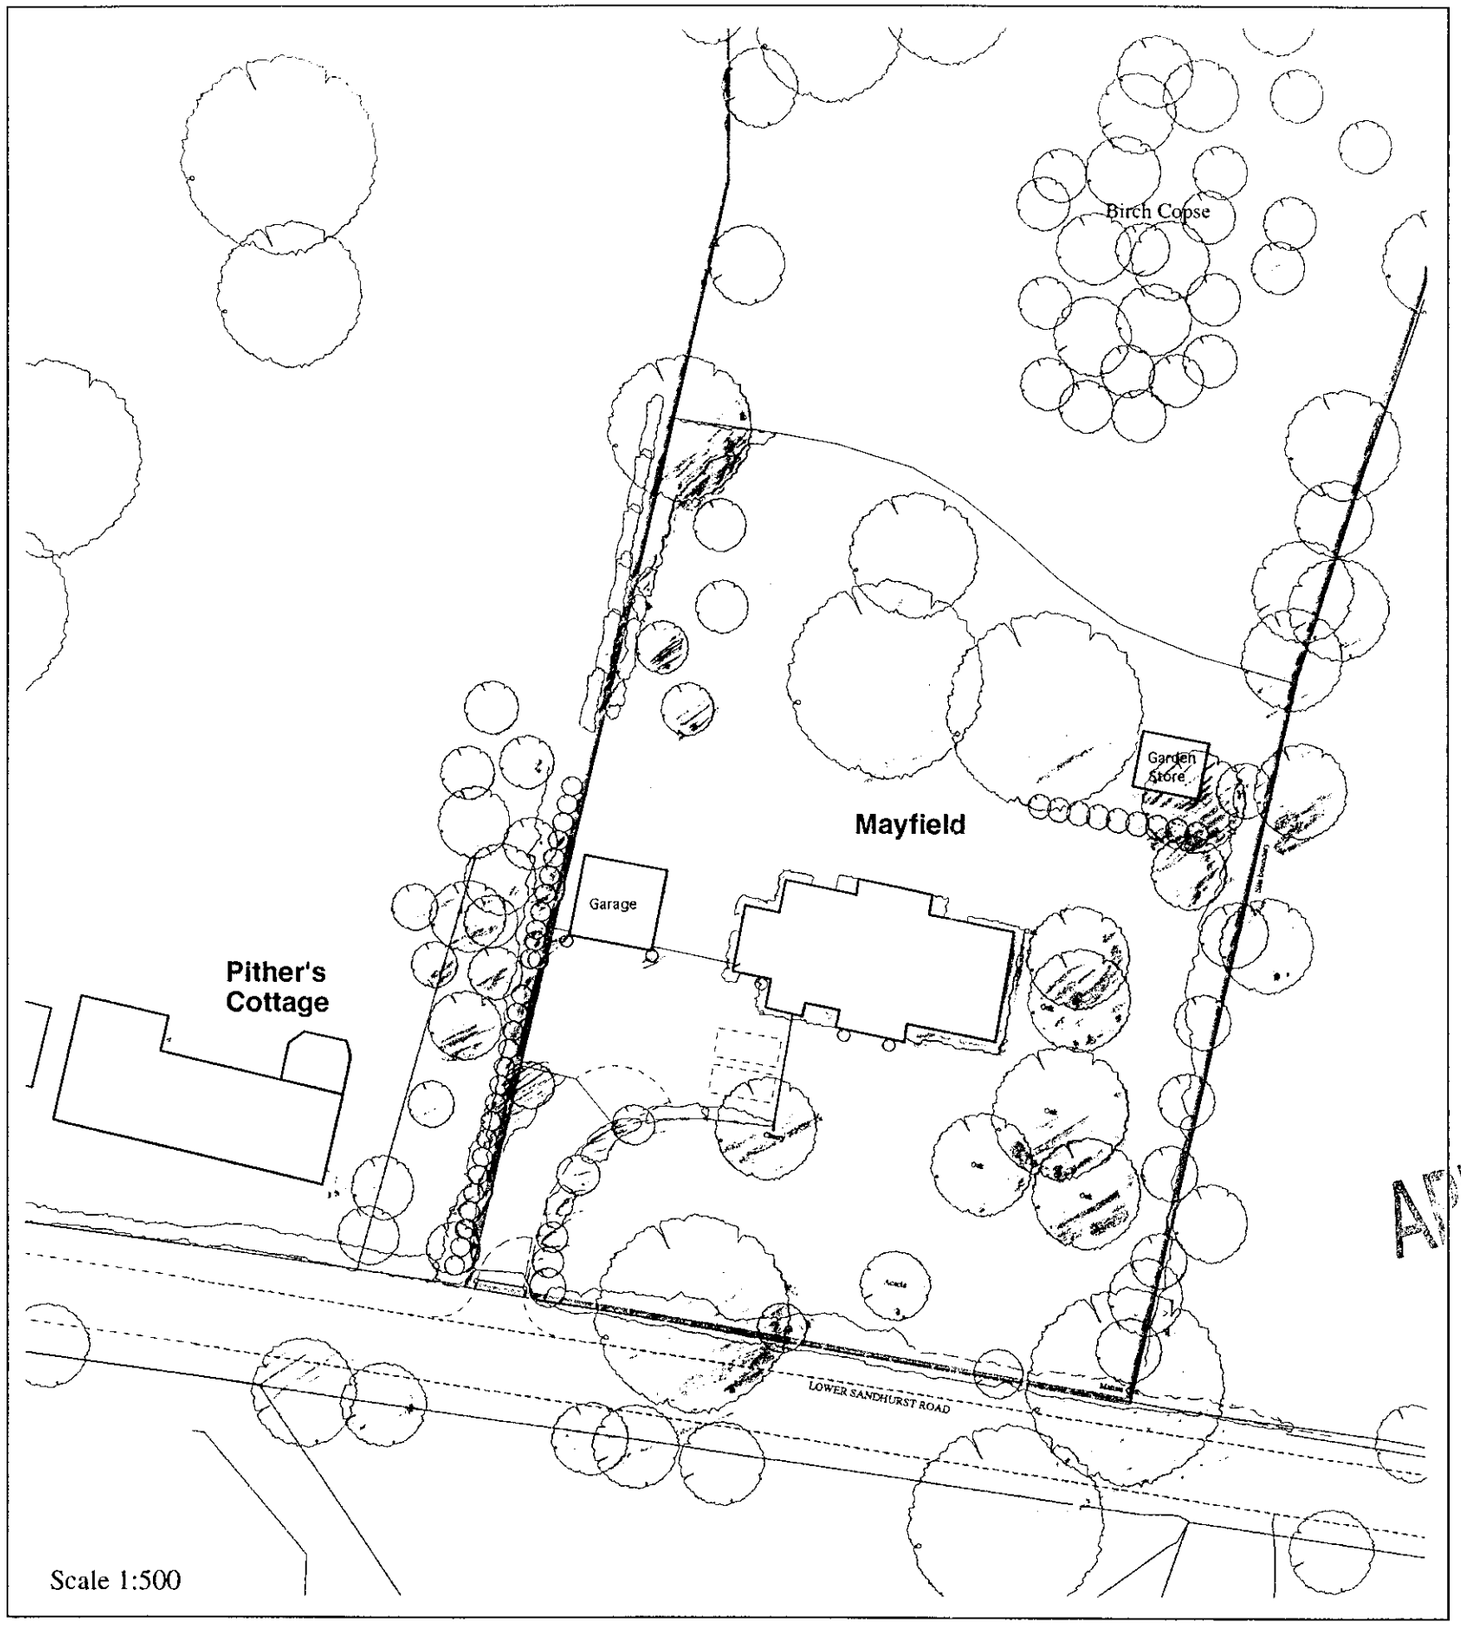

N

APPROVED

DELEGATED

"MAYFIELD"
LOWER SANDHURST ROAD
FINCHAMPSTEAD

OPUS Architecture and Design
Mayfield Lower Sandurst Road
Finchampstead
Berkshire RG40 3TH
Tel 01252 861759 Fax 01252 861742

23.MAY2000* 1569


PROPOSED GARDEN ROOM

Drwg Ref 137/3/04
May 2000


Scale 1:100

ROOF
Reclaimed tiles to match exsisting with half round ridge and hip tiles.


EXTERNAL WALLS
4no course brick plinth of blue engineering bricks to match existing garage with stained feather edged board above to match gables and dormers of existing house. All new windows to be timber stained to match existing house.

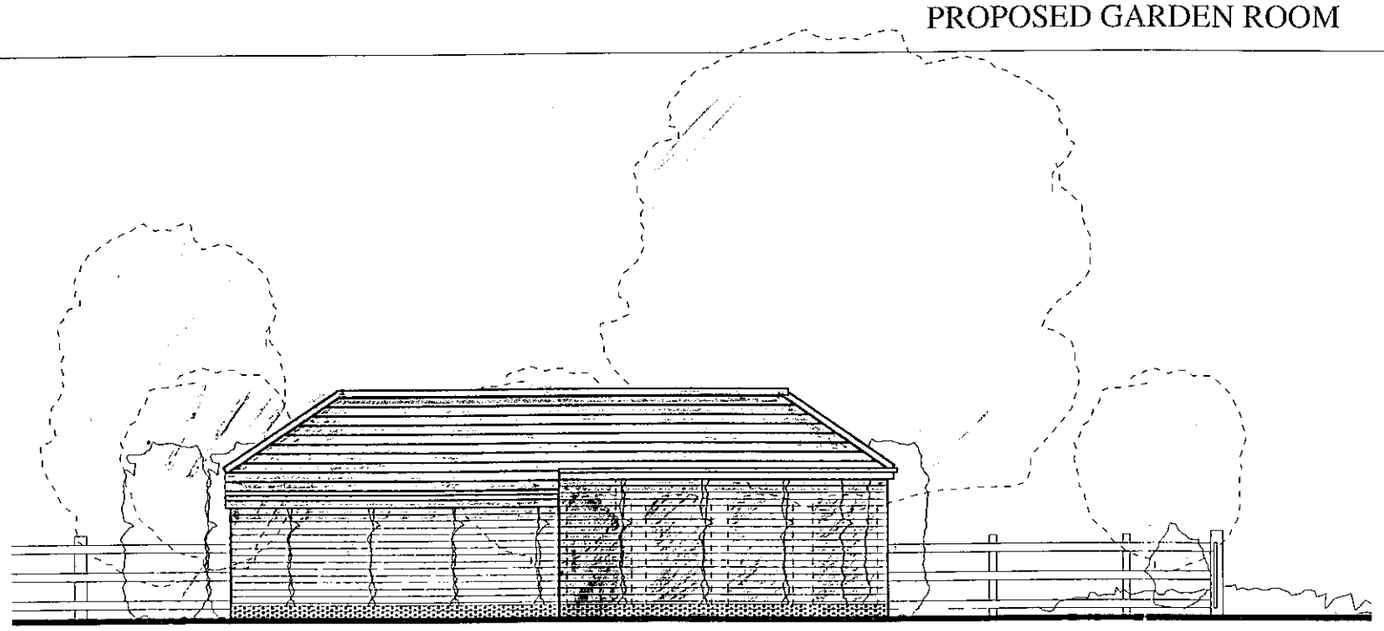


SIDE/SOUTH ELEVATION

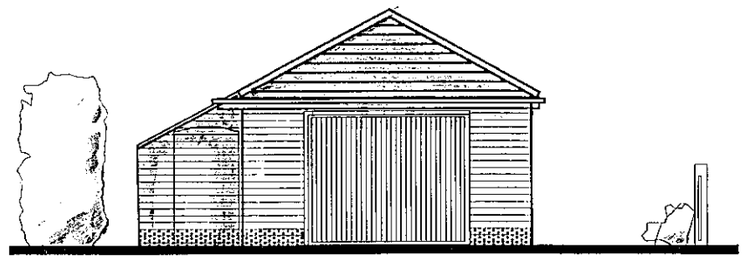

REAR/EAST ELEVATION

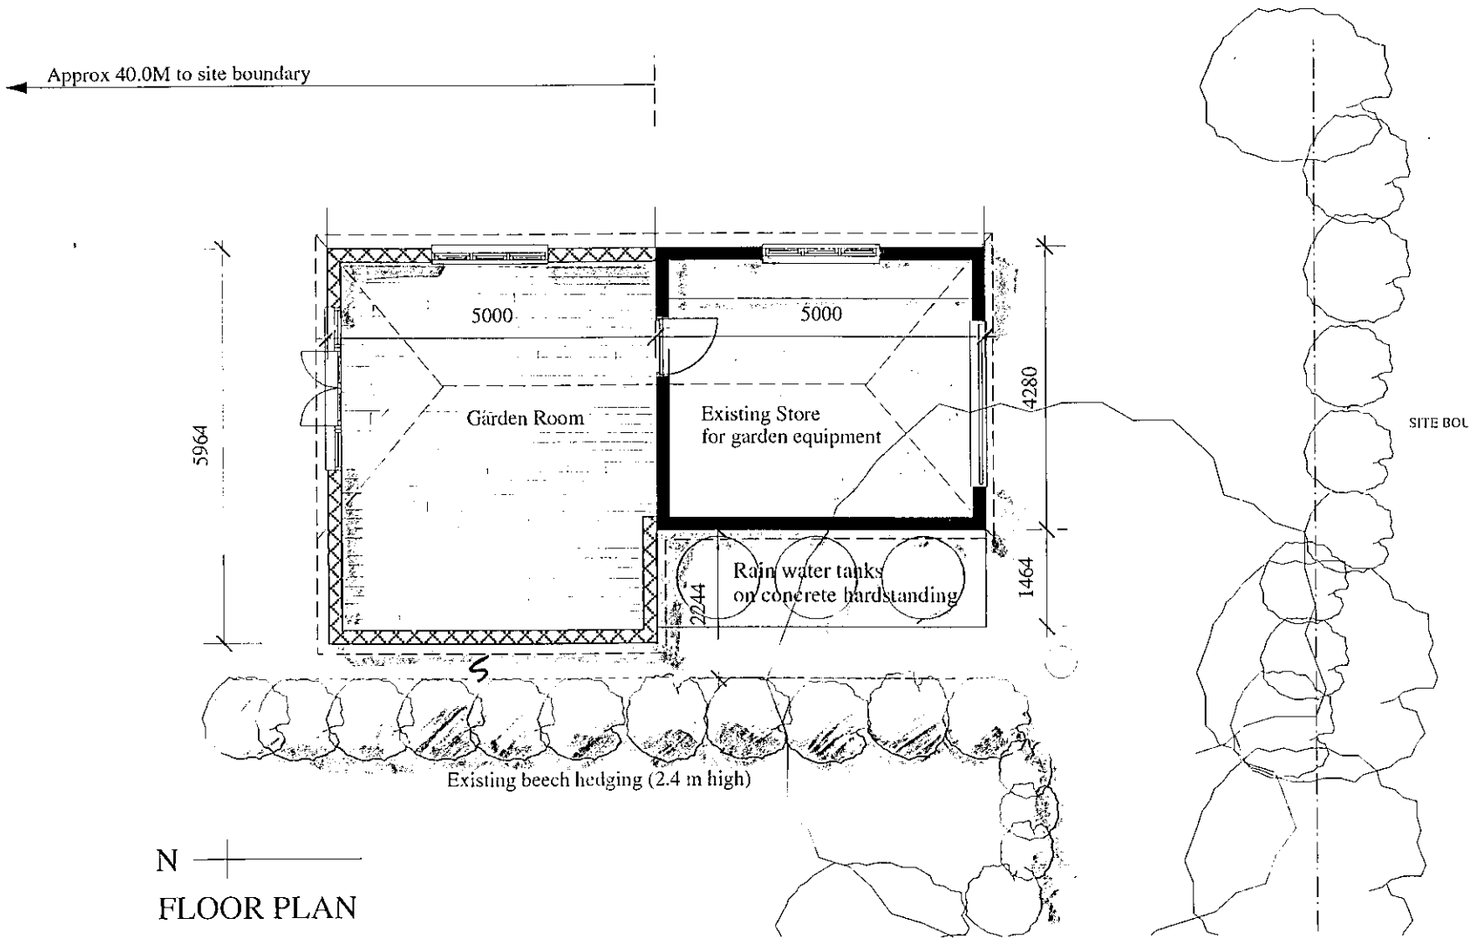


FLOOR PLAN

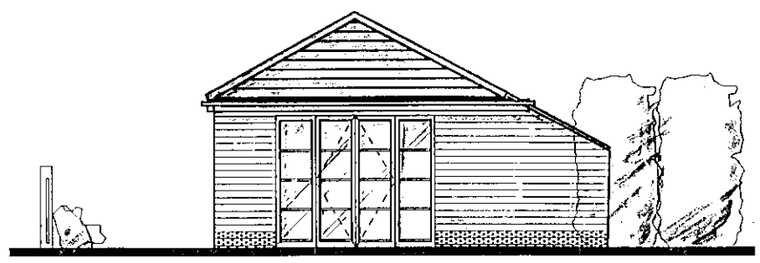

FRONT/WEST ELEVATION

APPROVED

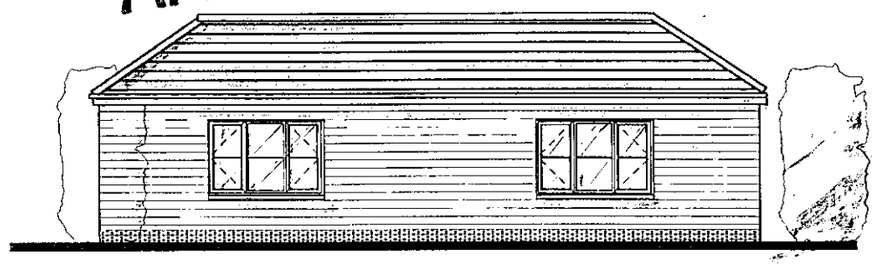

SIDE/NORTH ELEVATION

DELEGATED

"MAYFIELD"
LOWER SANDHURST ROAD
FINCHAMPSTEAD

OPUS Architecture and Design
Mayfield Lower Sandurst Road
Finchampstead
Berkshire RG40 3TH
Tel 01252 861759 Fax 01252 861742

LOCATION PLAN AND SITE PHOTOGRAPHS

Drwg Ref 137/3/01
May 2000

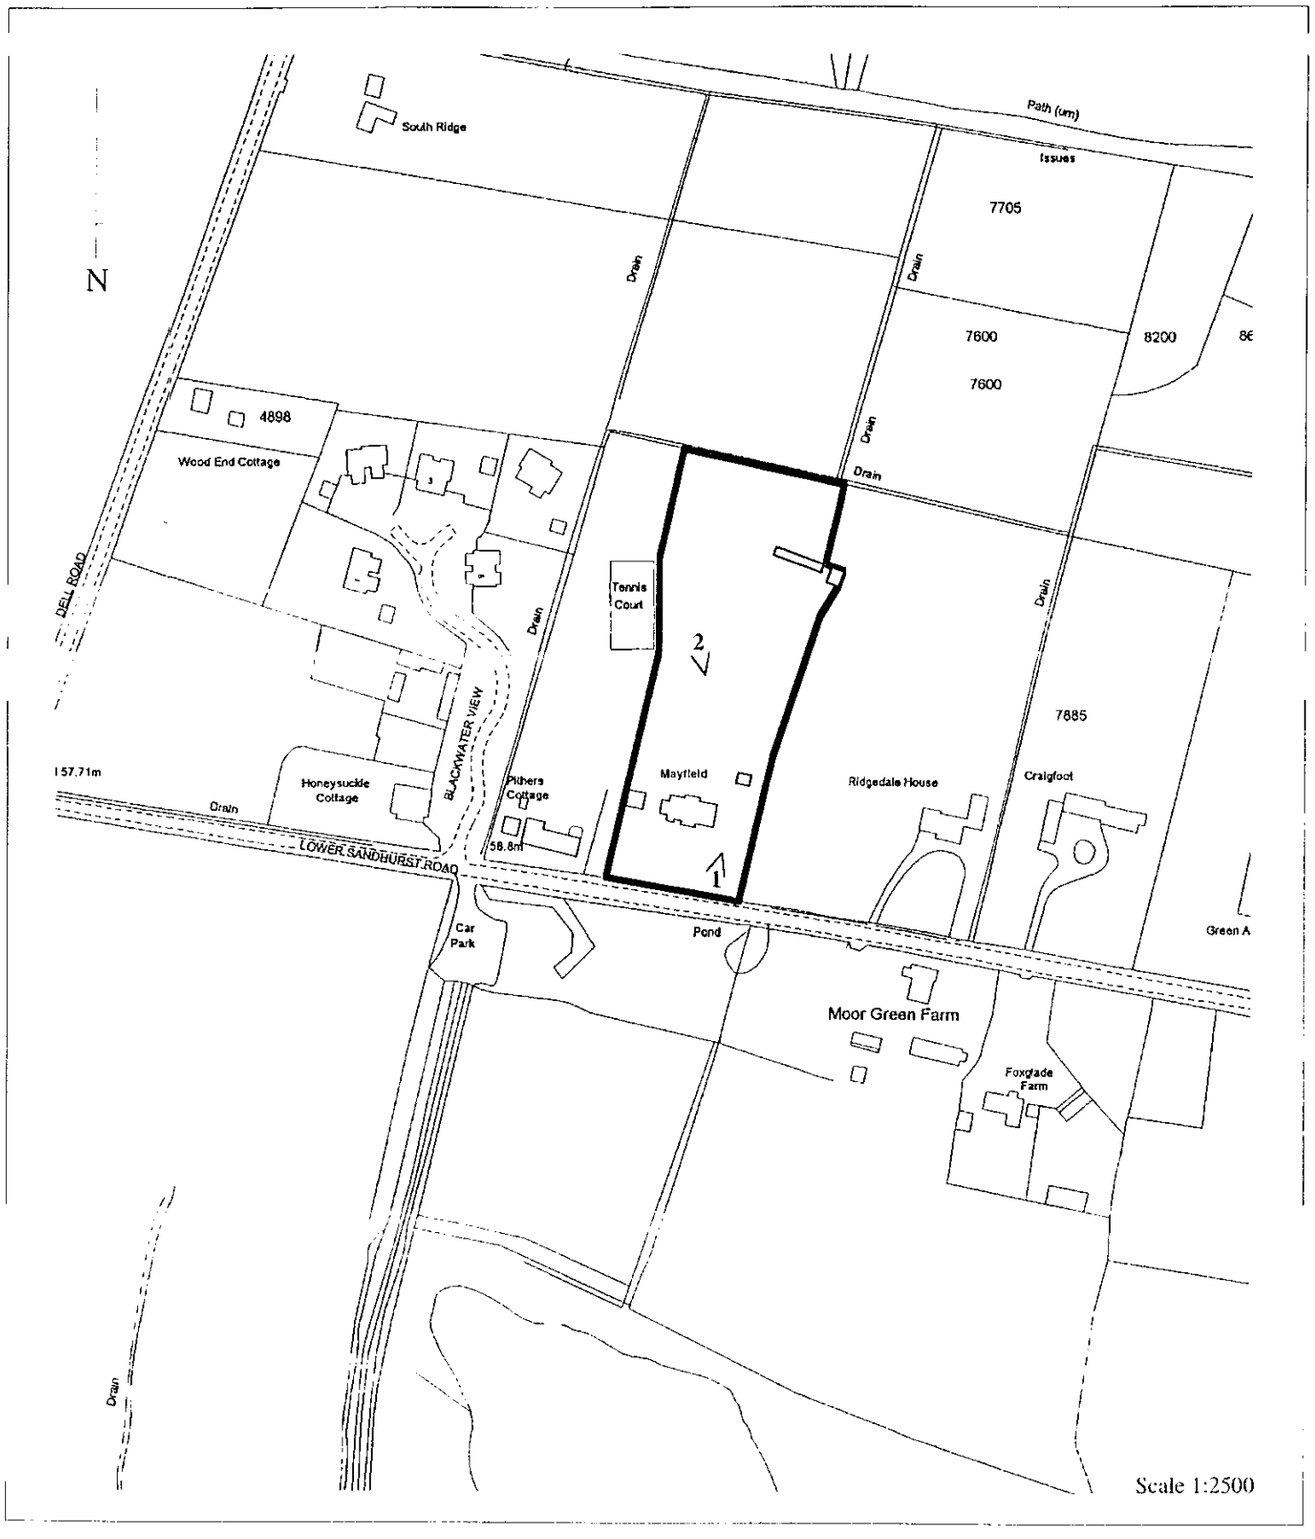




PLATE 1: View looking north showing the existing garden store behind the beech hedging. The ridge line of the proposed extension will remain the same, with roof tiles to match existing.



PLATE 2: View looking south from the rear garden showing the existing garden stor and beech hedge beyond. The existing brickwork will be clad with stained feather edged boarding.

23.MAY2000* 1569

DELEGATED

"MAYFIELD"
LOWER SANDHURST ROAD
FINCHAMPSTEAD

OPUS Architecture and Design
Mayfield Lower Sandurst Road
Finchampstead
Berkshire RG40 3TH
Tel 01252 861759 Fax 01252 861742