




FRONT ELEVATION

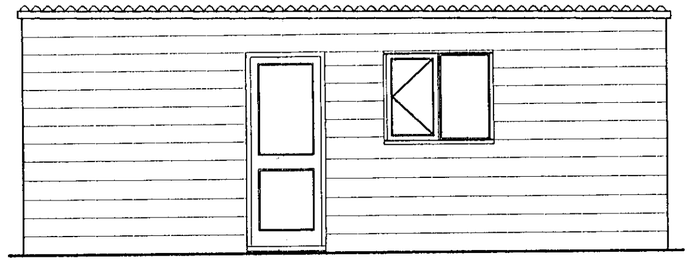


SIDE ELEVATION

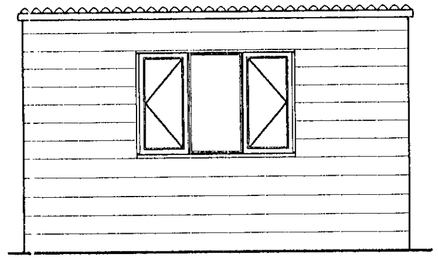


REAR ELEVATION

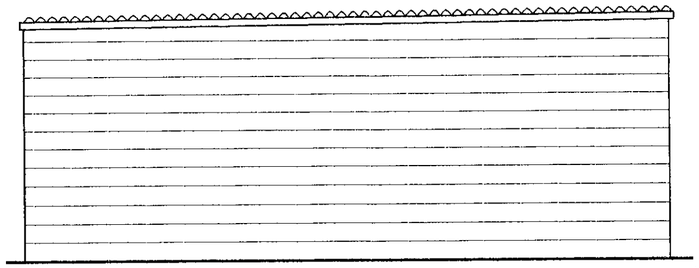


SIDE ELEVATION

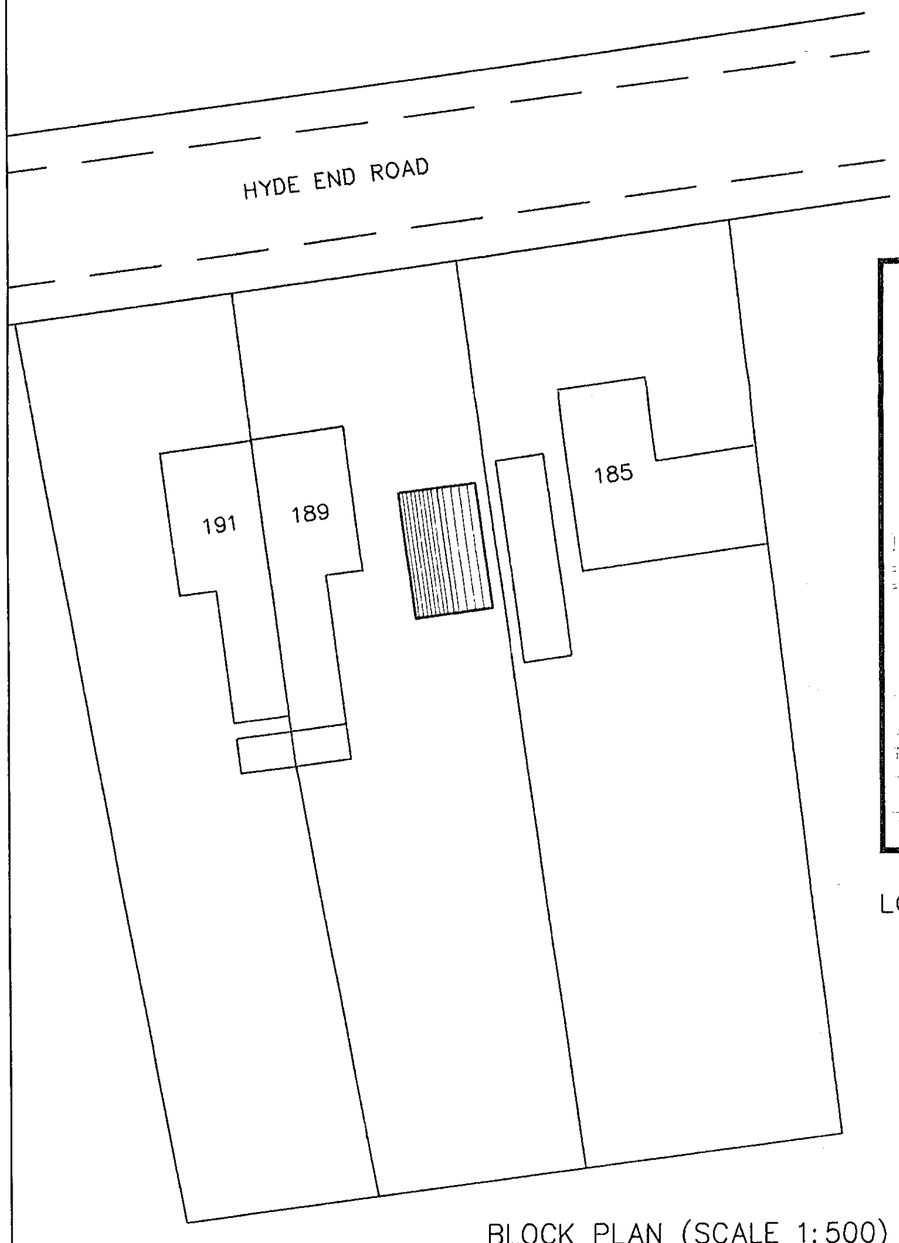

BLOCK PLAN (SCALE 1:500)

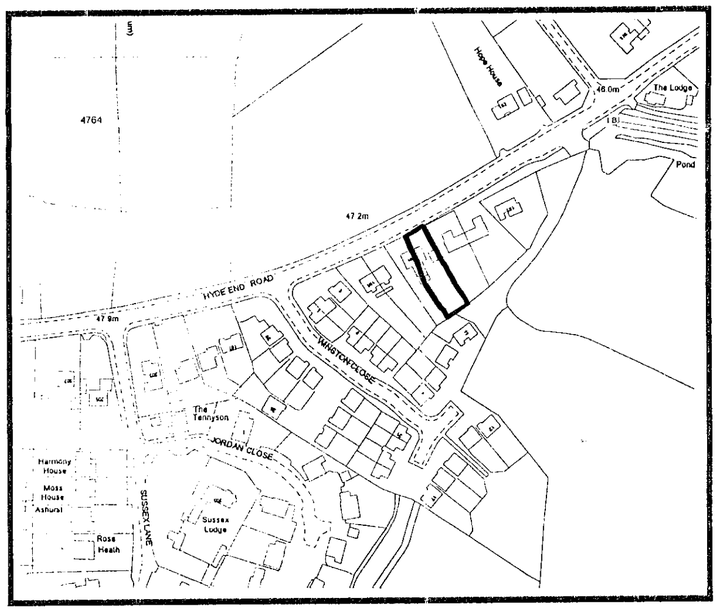


LOCATION PLAN (SCALE 1:2500)

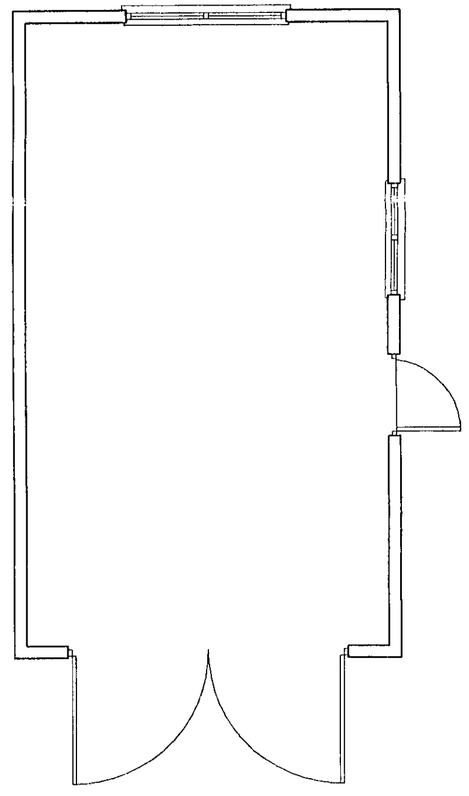


FLOOR PLAN

18 MAY 2000* 1557


Project	New garage at: 189 HYDE END ROAD SPENCERS WOOD READING BERKS
Drawing title	EXISTING PLANS & ELEVATIONS
Scale	1:50
Drawing number	JB/2000/NGE

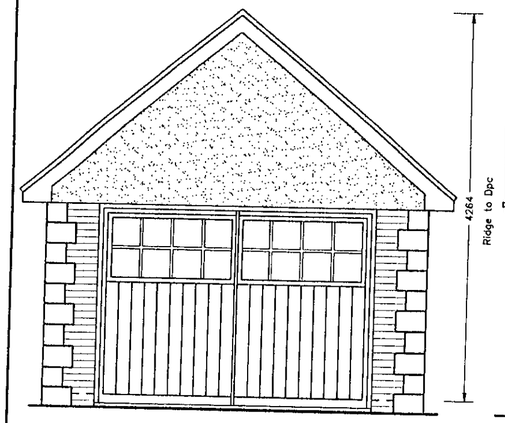


FRONT ELEVATION

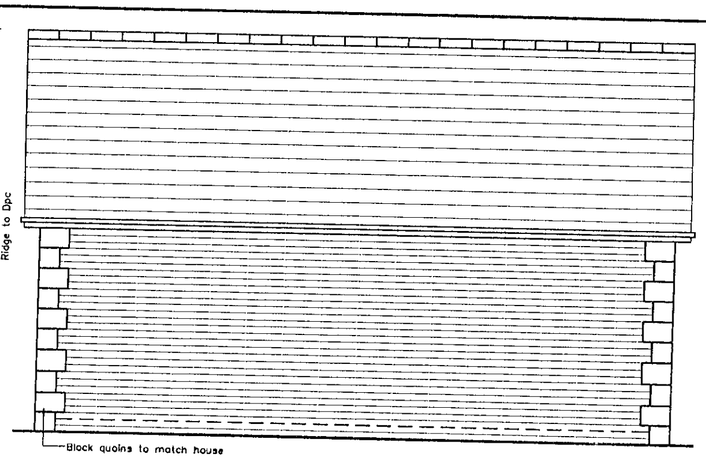

SIDE ELEVATION

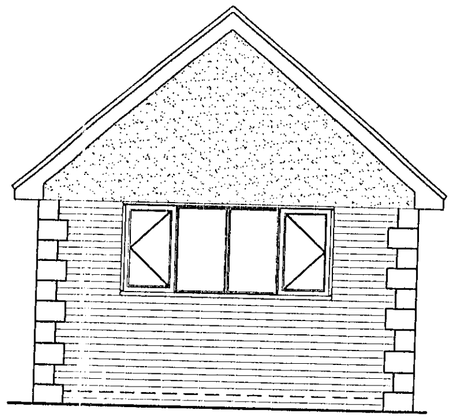


REAR ELEVATION

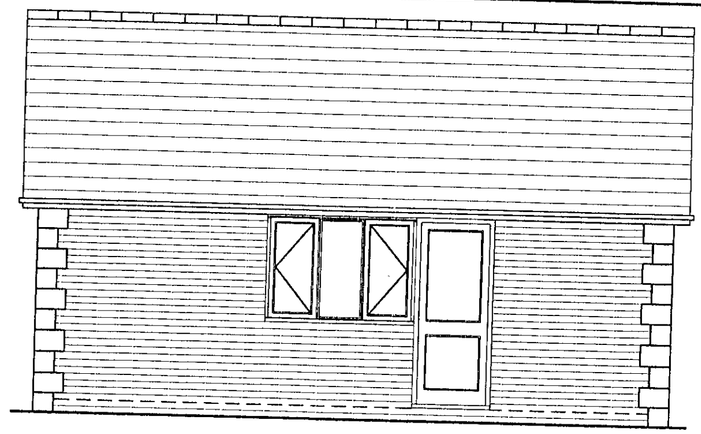

SIDE ELEVATION



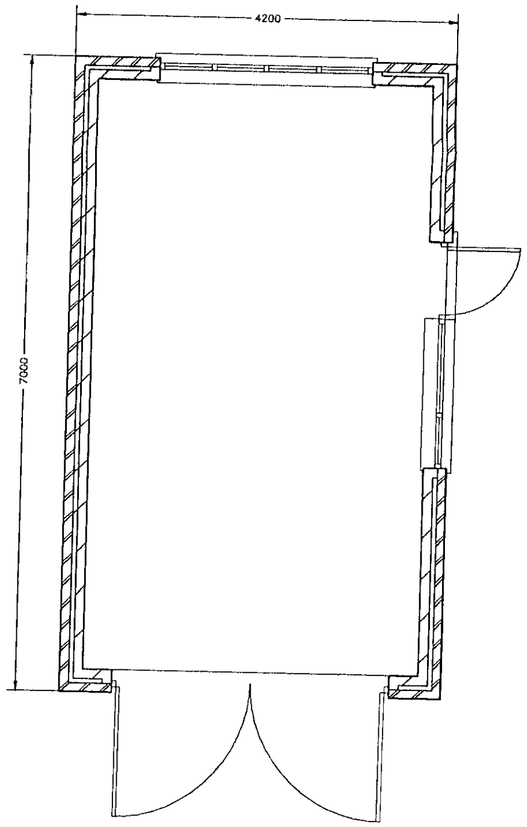

FLOOR PLAN

18.MAY2000* 1557

APPROVED

Project	New garage at: 189 HYDE END ROAD SPENCERS WOOD READING BERKS
Drawing title	PROPOSED PLANS & ELEVATIONS
Scale	1:50
Drawing number	JB/2000/NGP