

SIDE ELEVATION.

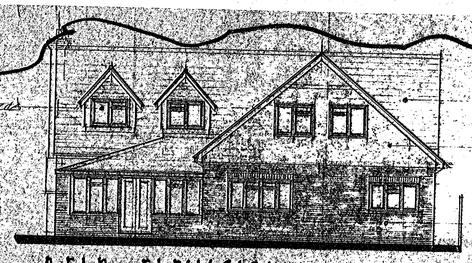

REAR ELEVATION.

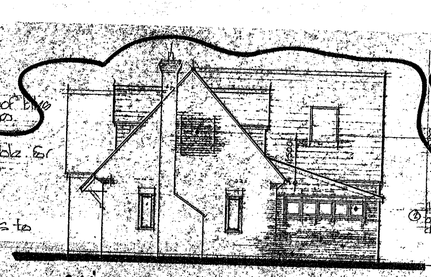

SIDE ELEVATION.



FRONT ELEVATION.

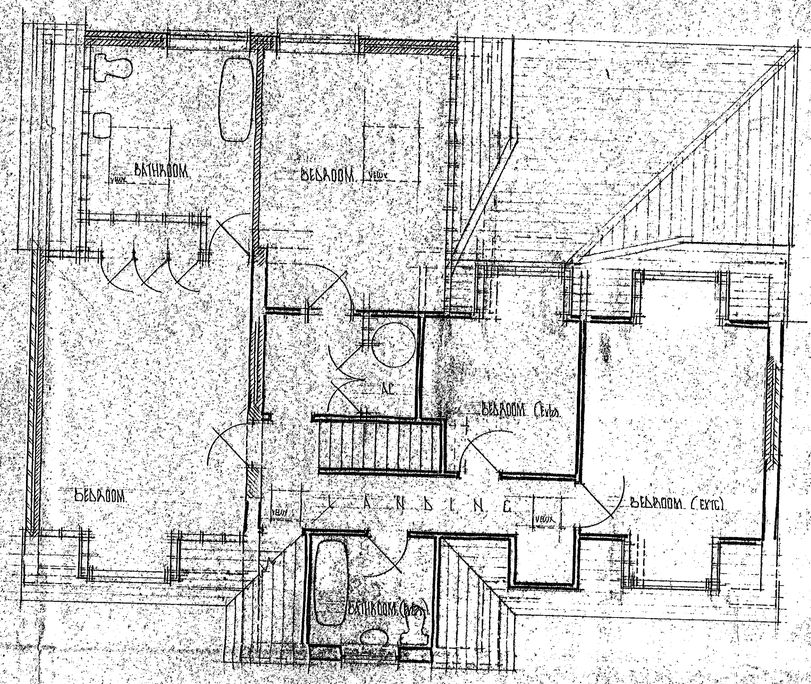

FIRST FLOOR PLAN.

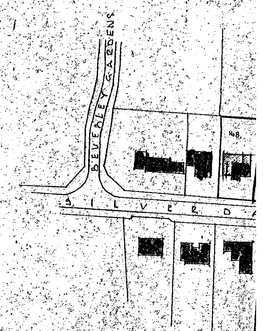

LOCATION

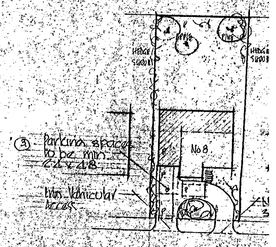

BLOCK PLAN

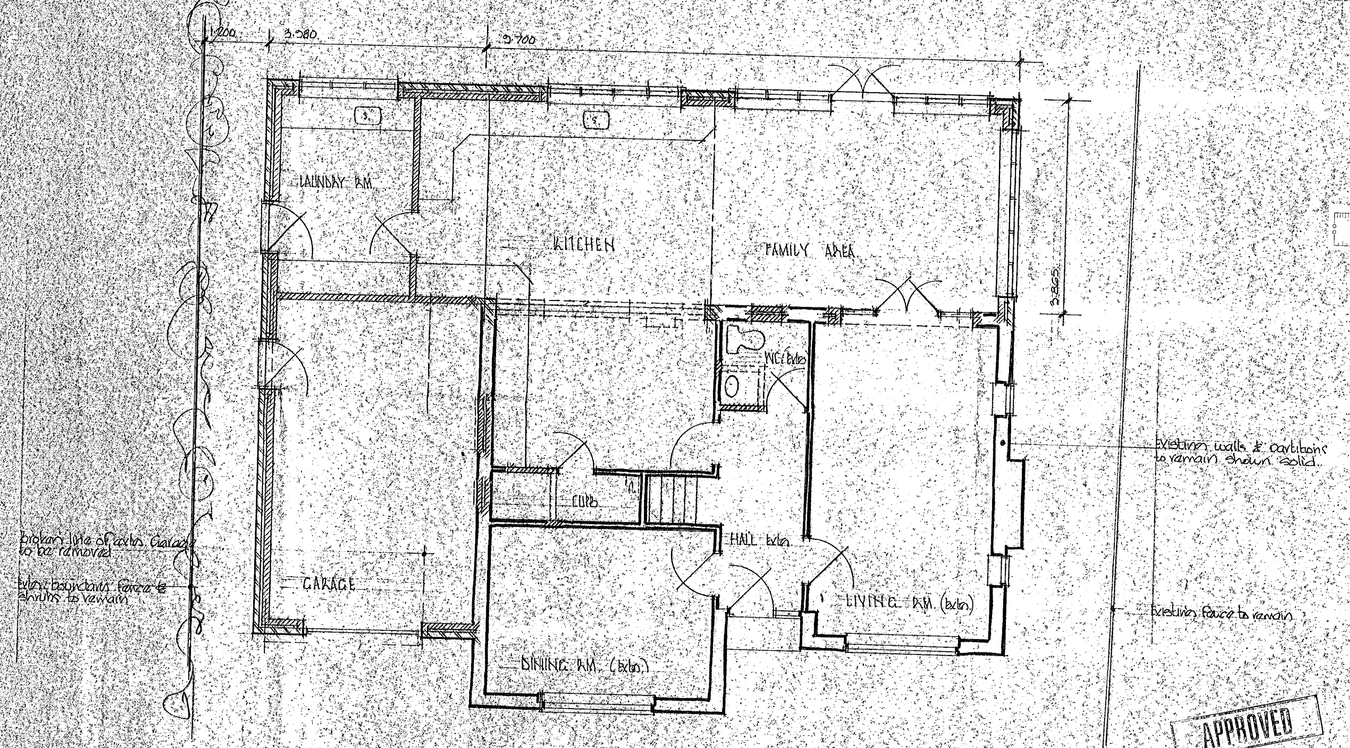

GROUND FLOOR PLAN

APPROVED

Rev. B Following the B Morosa drawing

Rev. A Velux roof plan

BRYSON SCOTT

MAYFAIR PARK LA

SCALE 1:100 / 1:50

DRAWING No. 2969/1

Tel: 0118 934 272

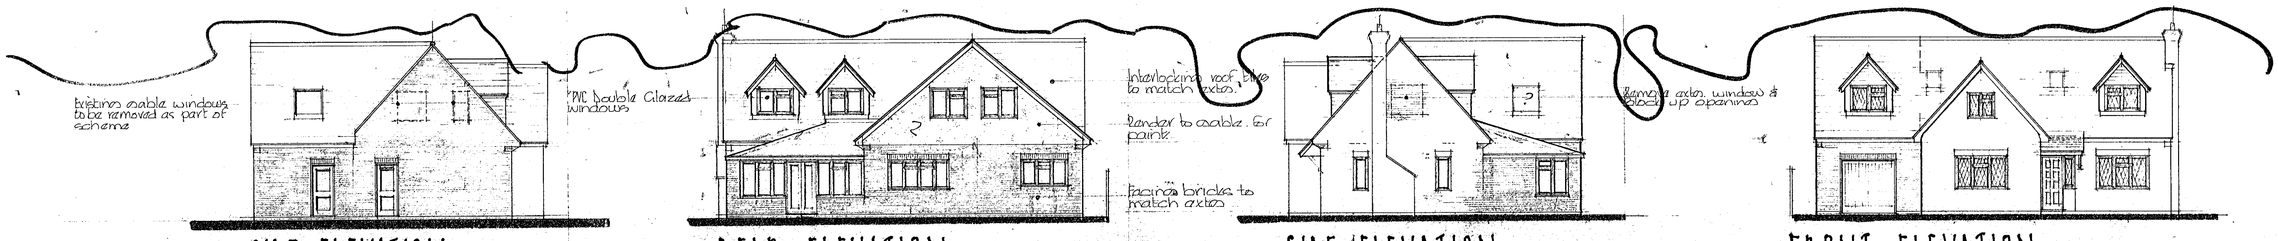

SIDE ELEVATION. REAR ELEVATION. SIDE ELEVATION. FRONT ELEVATION.

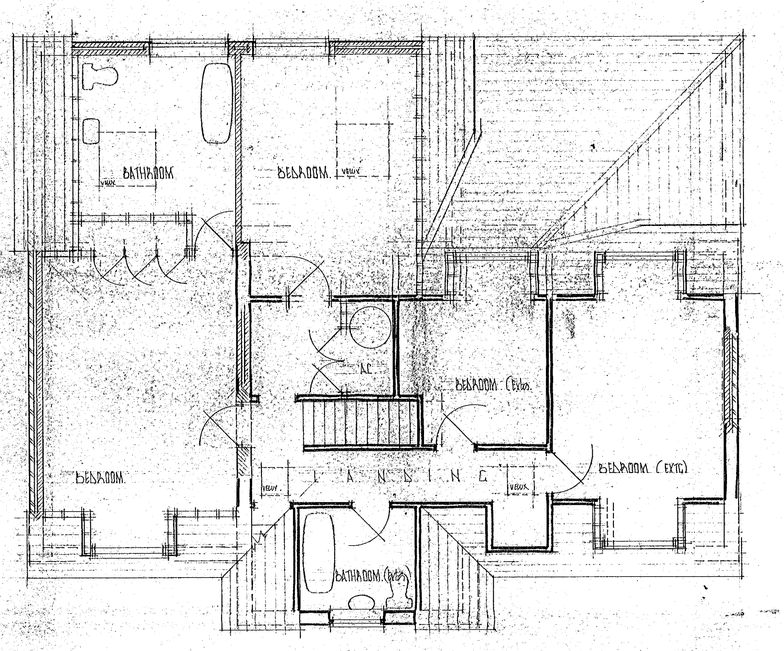

FIRST FLOOR PLAN.

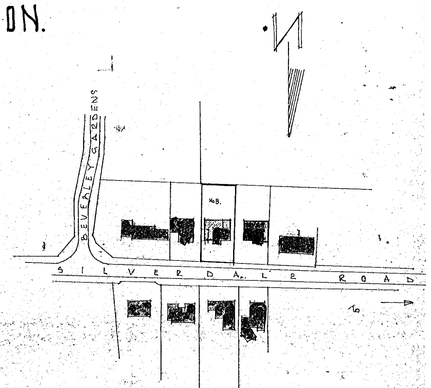

LOCATION PLAN 1:1250.

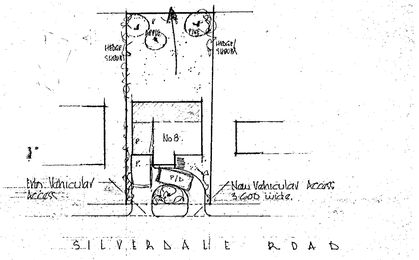

BLOCK PLAN 1:500

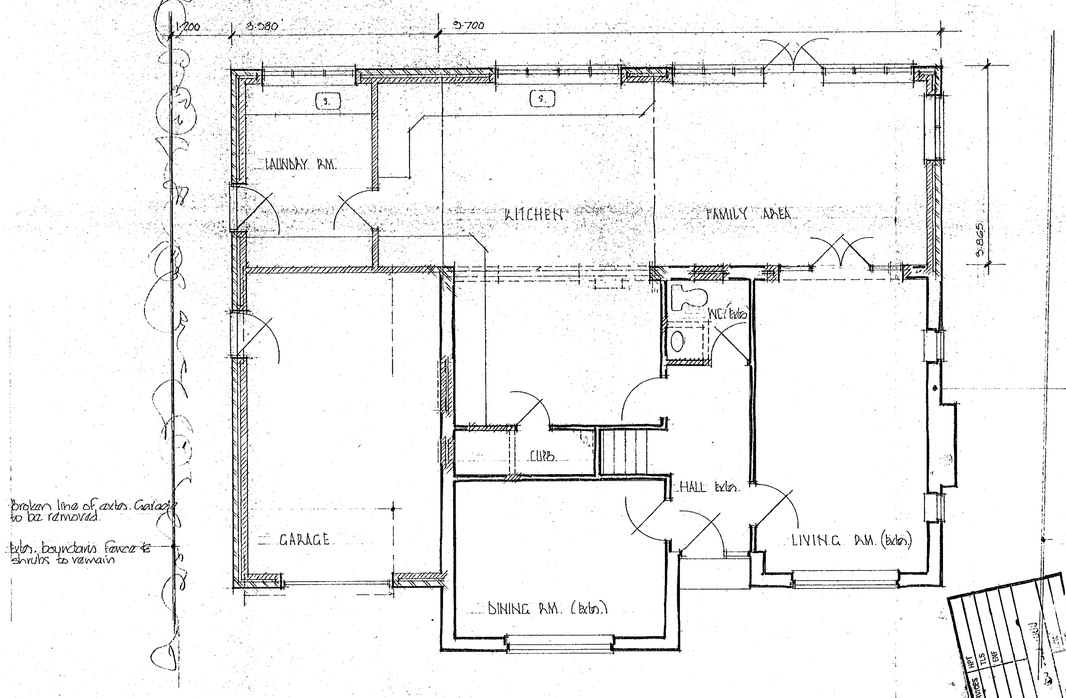

GROUND FLOOR PLAN

SUPERSEDED

Rev. A Velux roof lights added to plan 3.6.2000

1538

REVISED PLAN

BRYSON SCOTT

CLIENT:
MR & MRS. G. MEALING
8 SILVERDALE ROAD
WARGRAVE
BERKSHIRE.

JOB TITLE:
ALTERATIONS & EXTENSION.

DRAWING TITLE:
PLANS & ELEVATIONS.

MAYFAIR PARK LANE CHARVIL BERKS RG10 9TR

SCALE	DATE	DRAWN BY
1:100 / 1:50	10th MAY 2000	[illegible]

DRAWING No.	REVISIONS
2969/1.	A

Tel: 0118 934 2721 Mobile: 0831 835912

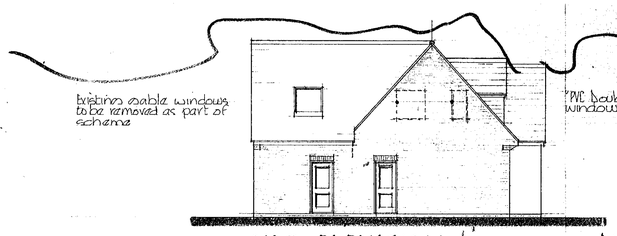

SIDE ELEVATION.

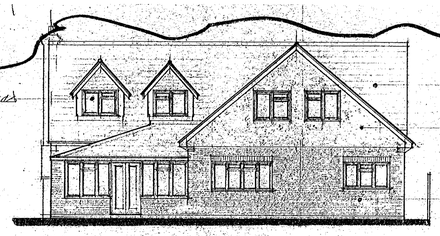

REAR ELEVATION.

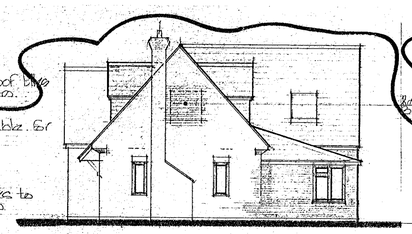

SIDE ELEVATION.

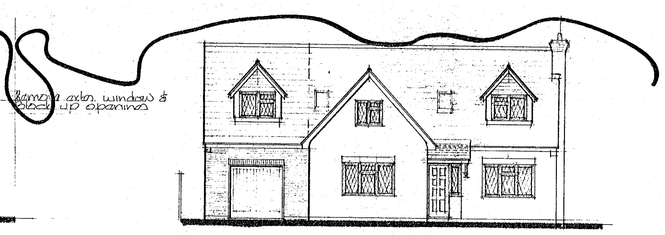

FRONT ELEVATION.

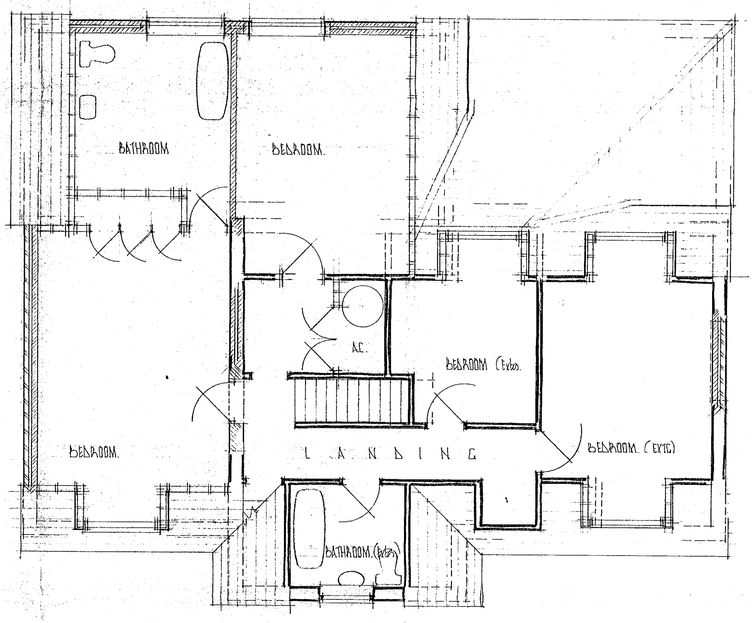

FIRST FLOOR PLAN.

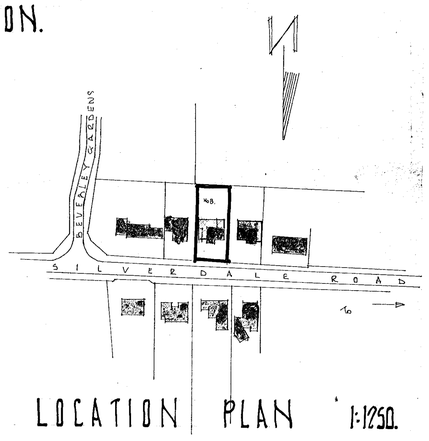

LOCATION PLAN 1:1250.

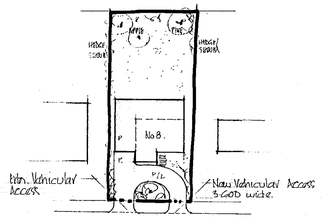

SILVERDALE ROAD

BLOCK PLAN 1:500

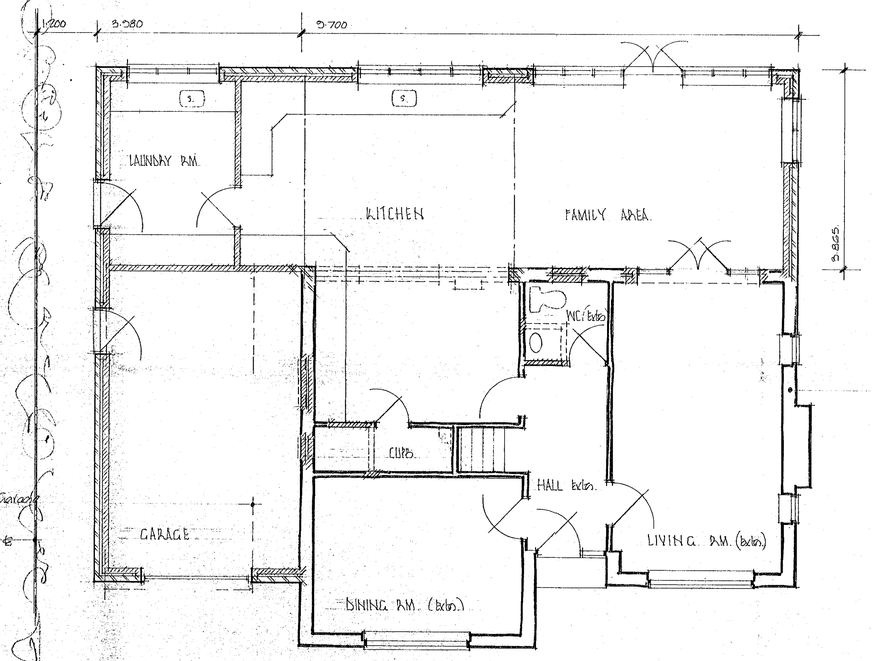

GROUND FLOOR PLAN

SUPERSEDED

BRYSON SCOTT

CLIENT:
MR & MRS. C MEADING
8 SILVERDALE ROAD
WARGRAVE
BERKSHIRE.

JOB TITLE:
ALTERATIONS & EXTENSIONS

DRAWING TITLE:
PLANS & ELEVATIONS.

RECEIVED 18 MAY 2000

1538

MAYFAIR PARK LANE CHARVIL BERKS RG10 9TR

SCALE	DATE	DRAWN BY
1:100 / 1:50	10th MAY 2000	M.B.S.

DRAWING No.	REVISIONS
2965/1.	

Tel: 0118 934 2721 Mobile: 0831 835912

TPR 177