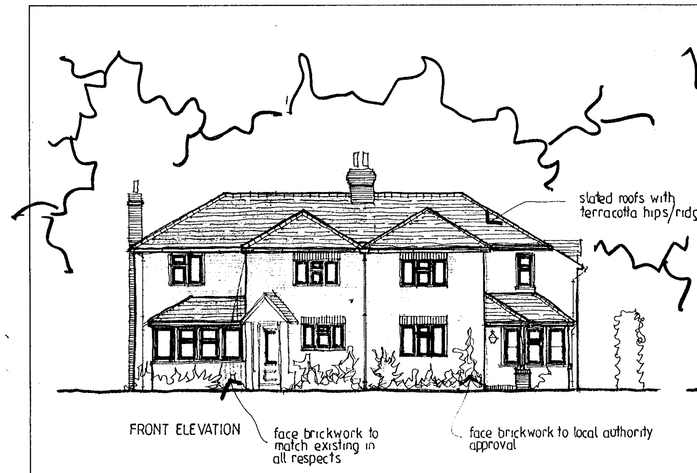
# NOTES



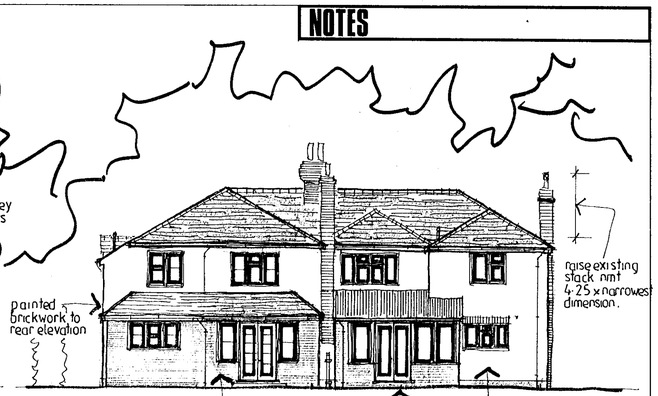

FRONT ELEVATION




SIDE ELEVATION





SIDE ELEVATION





REAR ELEVATION

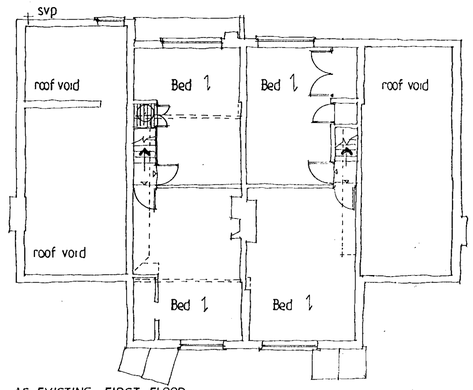



AS EXISTING · FIRST FLOOR

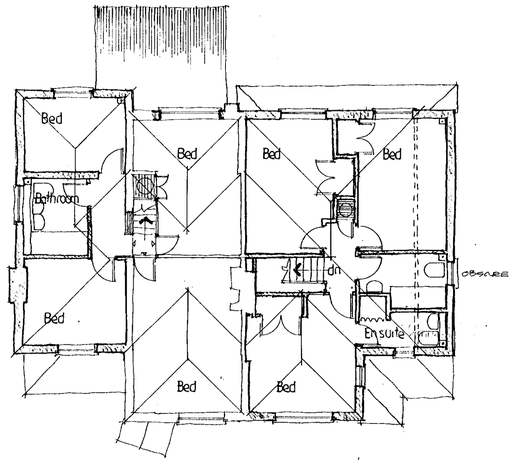



AS PROPOSED · FIRST FLOOR

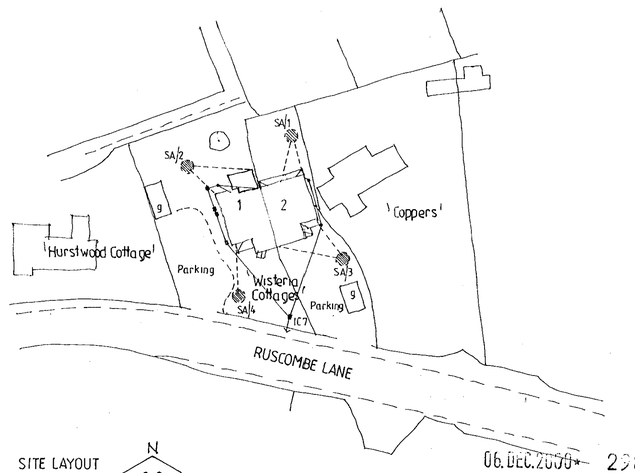


SITE LAYOUT
Scale 1:500

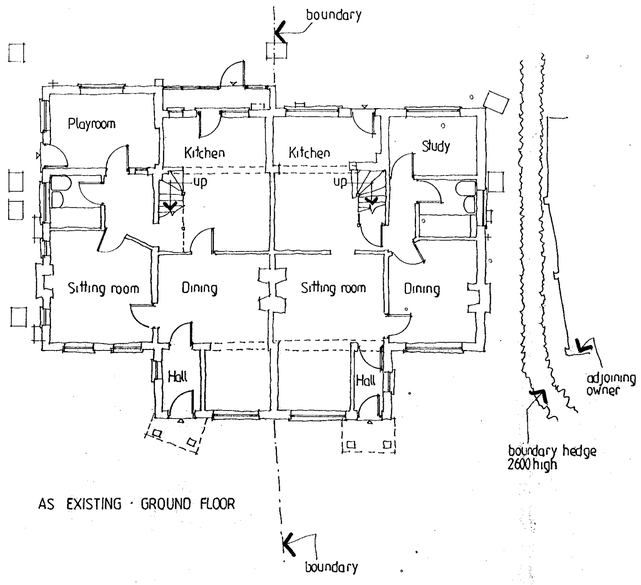


AS EXISTING · GROUND FLOOR

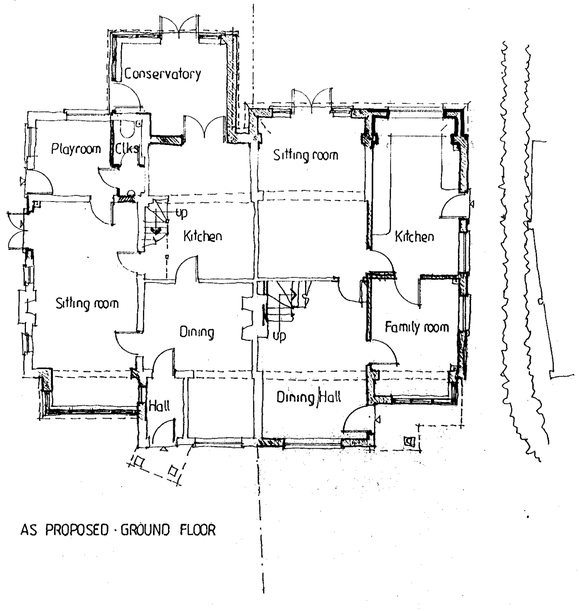


AS PROPOSED · GROUND FLOOR




LOCATION PLAN
Scale 1:1250

06 DEC 2000 2987

## REVISIONS AND PRINTS

| | | |
|---|---|---|
| 6 | PLANNING APPN 1 | 5.5.2000 |
| 6 | PLANNING APPN 2 | " |
| 1 | CLIENT 1 | " |
| 1 | CLIENT 2 | " |
| 1 | STRUCT ENGINEER (BOB HEWITT) | 10.7.2000 |
| 1 | CLIENT (for STRUCT ENGR) | 31.7.2000 |
| A | PLAYROOM DOOR CANOPY REMOVED, FRENCH DOORS ADDED TO NO1 SITTING ROOM, CLOAKS ADDED TO NO1 PLAYROOM, CONSERVATORY AMENDED, BATHROOM TO NO1 REMOVED FROM GRD FLOOR, NO2 STAIR ALTERED. | 3.8.2000 |
| 2 | BOTH CLIENTS | 6.9.00 |
| 1 | STRUCTURAL ENGINEER | 5.9.00 |
| B | CONSERVATORY ADDED BACK IN, NO1 BATHROOM INCREASED IN SIZE, NO1 SITTING ROOM BAY WINDOW AMENDED, NO1 FRONT BED CPD OMITTED | 10.9.00 |
| 4 | BUILDING REGS APPN | 11.9.00 |
| 1 | STRUCT ENGINEER | " |
| 4 | LOCAL AUTHORITY - PLANNING DEPT | 12.9.00 |

## CLIENT

MR AND MRS C.ROGERS,
'Wisteria Cottage',
Ruscombe Lane,
Ruscombe, Berkshire.
RG10 9JP

MRS G. COULING,
2 Wisteria Cottage,
Ruscombe Lane,
Ruscombe, Berkshire.
RG10 9JP

PROPOSED EXTENSIONS AND ALTERATIONS.

Plans as existing
Elevations
Site/Location plans

**DRAWN** Alan Miller ACIOB

**SCALE** 1:100 1:1250 1:500 **DATE** 2 May 2000

| | | |
|---|---|---|
| 1 | CLIENT | 4.12.00 |
| 6 | Planning application | 4.12.00 |
| C | Kitchen extension added 2nd 2. | 2.12.2000 |
| G | PLANNING APPLICATION - ONE BEDROOM + MINOR ALTERATIONS NO1 | 10/01/2000 |


**WESSEX DESIGN CONSULTANTS**
9 NIGHTINGALE GARDENS,
SANDHURST,
BERKSHIRE, GU47 9DQ.
Tel. 01252 872555 Fax: 01252 890127


**DRAWING NO** 1230/2 C

AMI SUPPLIES 1025