Roof ventilation
Tomm continuous Eaves vents are fitted as standard to our Homes. On Twin Homes it is essential that the plastic bubbled sheets be removed to allow cross ventilation.
No gable vents are required.

Please refer to other elevation plans.

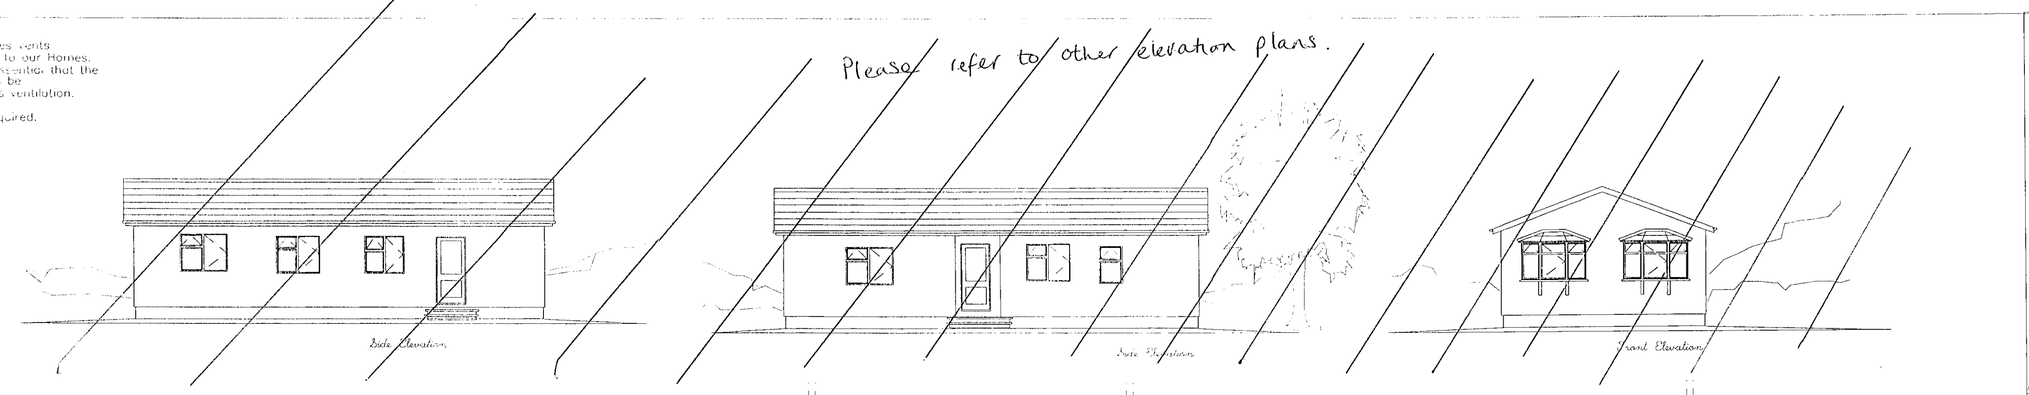

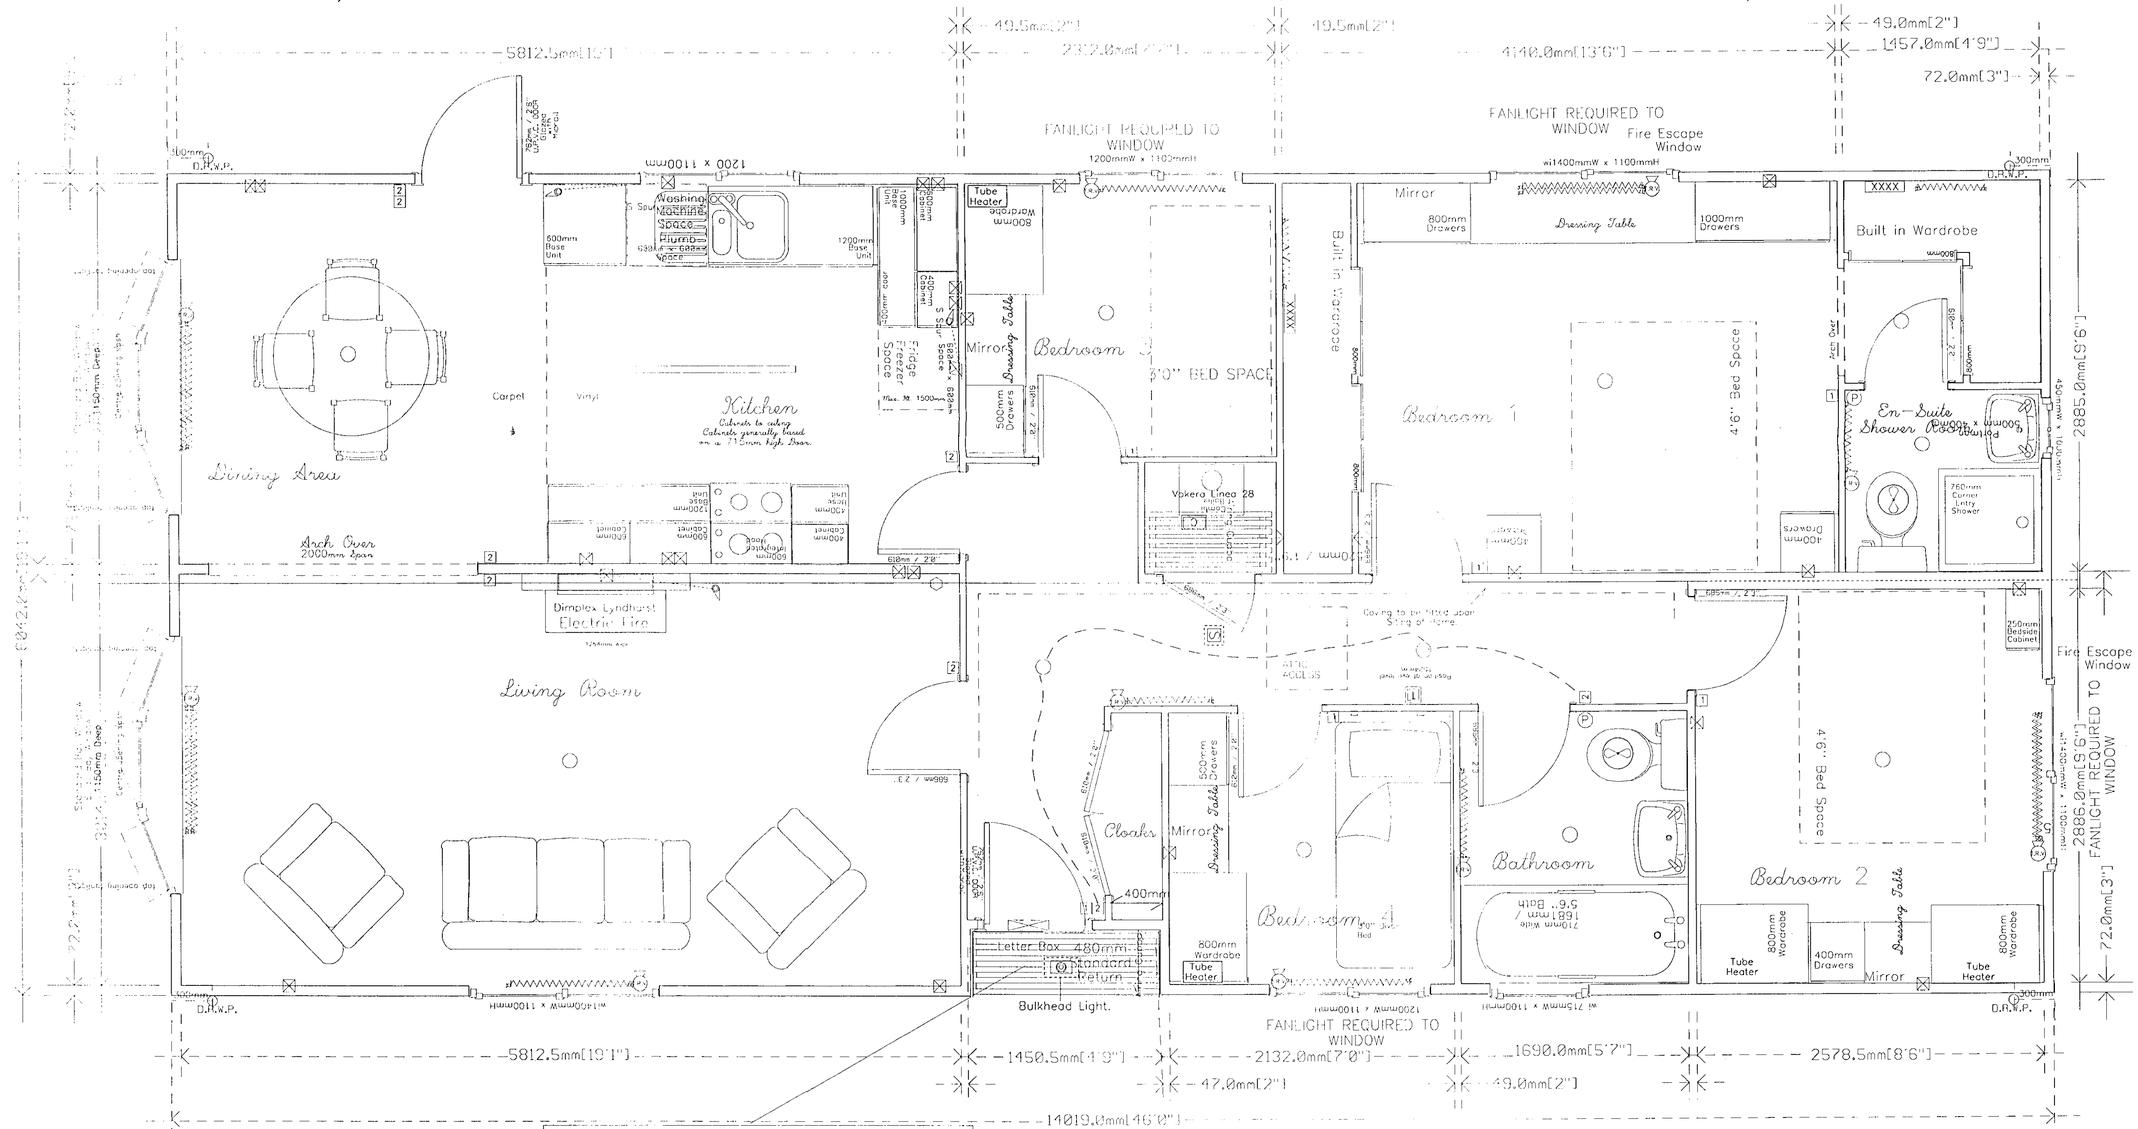





Section Through Hardwood Slats

PLEASE NOTE
For Construction purposes refer to the dimensions in millimetres
Dimensions in brackets are approximations.

Legend

Symbol	Description	Symbol	Description	Symbol	Description	Symbol	Description
1	Light switch		Ceiling Rose (Light)		External light (Wire only :- lamp left loose in home.)		Timer clock
2	Two - way light switch		Mini fluorescent tube light		Shaver / light		Thermostat
3	3 way light switch		1.2m fluorescent tube light.		T.V. aerial position		radiator
P	Pull cord light switch		1.8m fluorescent tube light		Electric meter box	D.R.W.P.	Rainwater down pipe
	Double power point		Wall light (wire only)		Consumer unit		Thermostatic Radiator Valve,
	Single power point		Recessed Downlighter.				
a S Spur	Spur operable to a switch (above worktop)	S	Spotlight				

Symbol	Description
	Extract fan
	Ceiling Mounted Extract Fan.
S&VP	Soil and vent stack
S	Smoke Detector

MILLIMETER SCALE.

0 300 600 900 1000 2000 3000 4000 5000

1' 0" = 304.8mm

Revisions

HOLDING DOWN POINT FIXED ABOVE BOTTOM OF CHASSIS TO PREVENT GROUNDING.

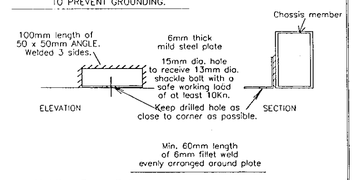

Holding Down Bolts
Holding down bolts required at all four corners 300mm from the end of the chassis.

Please Note
The Elevations shown are indicative only.
NOTE
ALL HOMES CONSTRUCTED TO B.S. 3632.1995

B.S. 3632 1995
Siting, Foundations and Plinths.

Brick and Block plinths constructed so as to prevent the ingress of moisture. and prevent wind driven rain/snow wetting timbers. Brick ventilators 150mm up from slab required every 1.575m / 5'0" and situated not closer than 900mm / 3'0" to a corner.

EXTERNAL CLADDING OF TIMBER.
TO B.S. 476 : Part 7 :1987.

Customers Signed Approval of Plan and Specification.

Date

The Tredegar Range

Stately Albion Ltd.
Tel. No. 01495 244472

Drawing No. - 46 20 5973
Drawn by : Jason Brown
Sales Drawing checked by :
Production drawing checked by :
Scale : 1:25
Date 10.05.99.
Customer -

The Tony French Partnership