

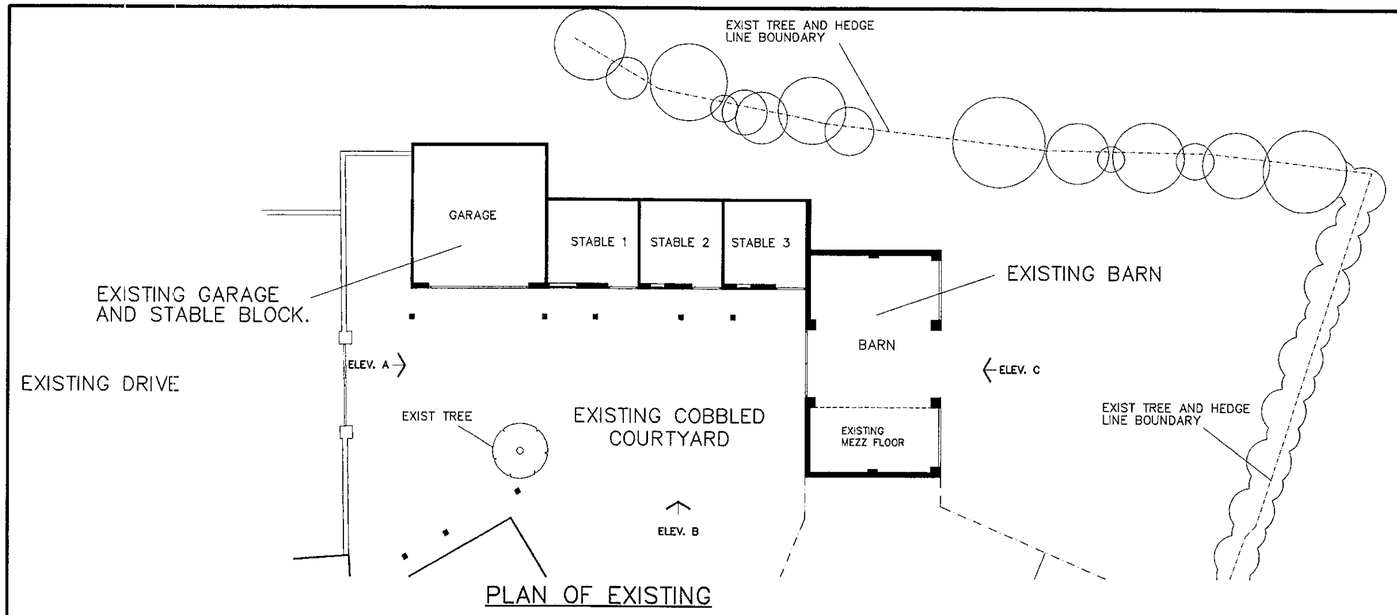



PLAN OF EXISTING

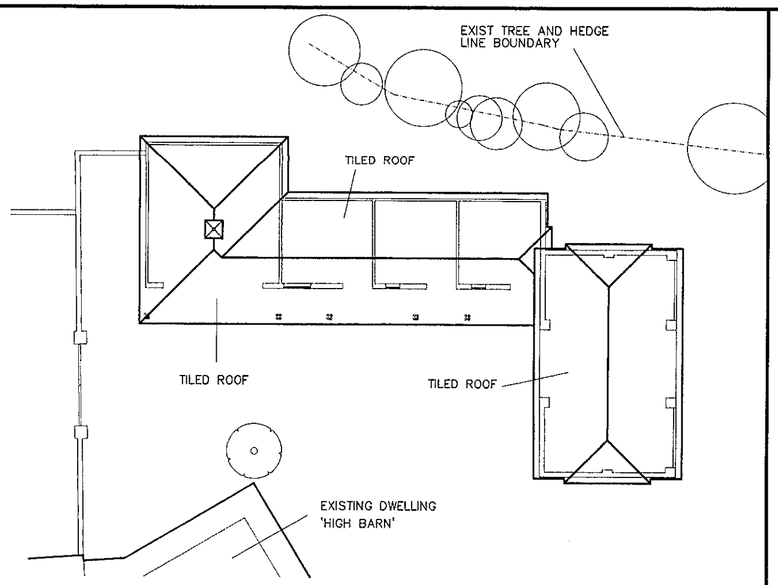


PLAN OF EXISTING ROOF

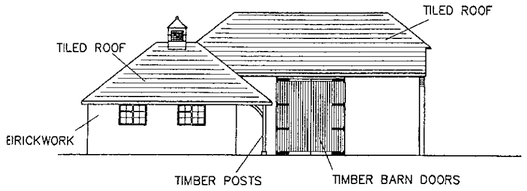

EXISTING ELEVATION A

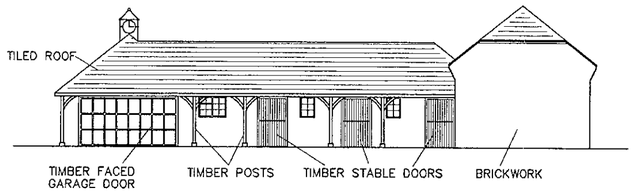


EXISTING ELEVATION B

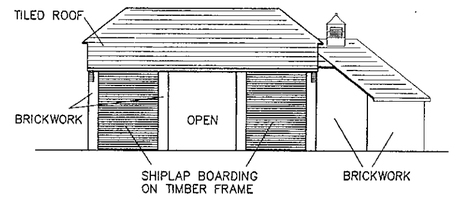


EXISTING ELEVATION C

EXISTING

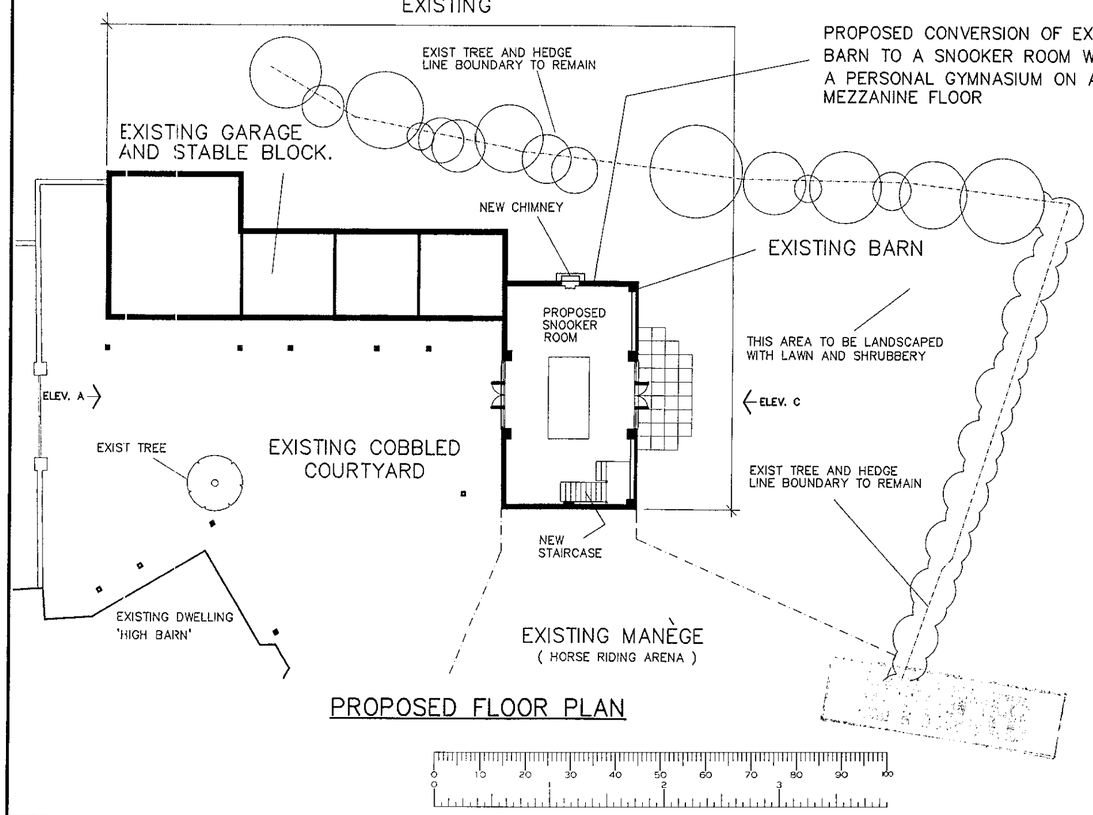


PROPOSED FLOOR PLAN

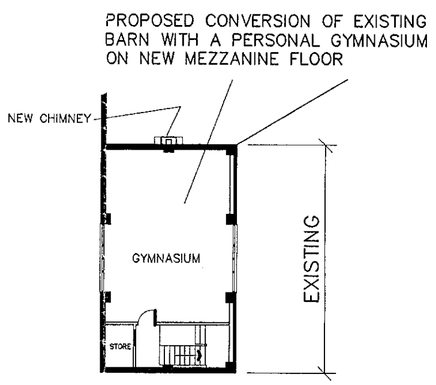


PROPOSED MEZZANINE FLOOR PLAN WITHIN THE EXISTING BARN

EXISTING BARN & STABLE BLOCK

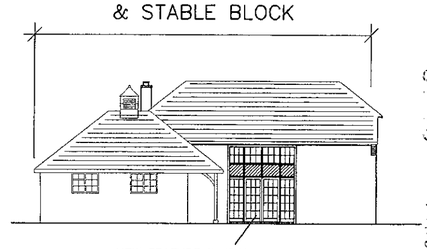

PROPOSED ELEVATION A

EXISTING BARN & STABLE BLOCK

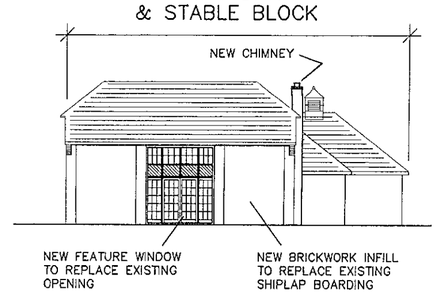

PROPOSED ELEVATION C

30.NOV.2000

NOTES:-

All dimensions must be checked on site and not scaled form this drawing.

REVISION	DATE

Client.
Mr. & Mrs. C. Jacobs

Job Title.
HIGH BARN
CHURCH ROAD
FINCHAMPSTEAD
WOKINGHAM.
BERKSHIRE.

Drawing Title.
PROPOSED ALTERATIONS TO EXISTING BARN.
EXISTING AND PROPOSED PLANS AND ELEVATIONS.

C & S CONSULTANTS.
23 VALE ROAD.
CAMBERLEY.
SURREY. GU15 3DR.
TEL: 01276 66140
FAX: 01276 691362.

Scale 1:200 Date. NOV 2000 Drawn by BC

Drg. No. 00/CJ/A2/05 REV