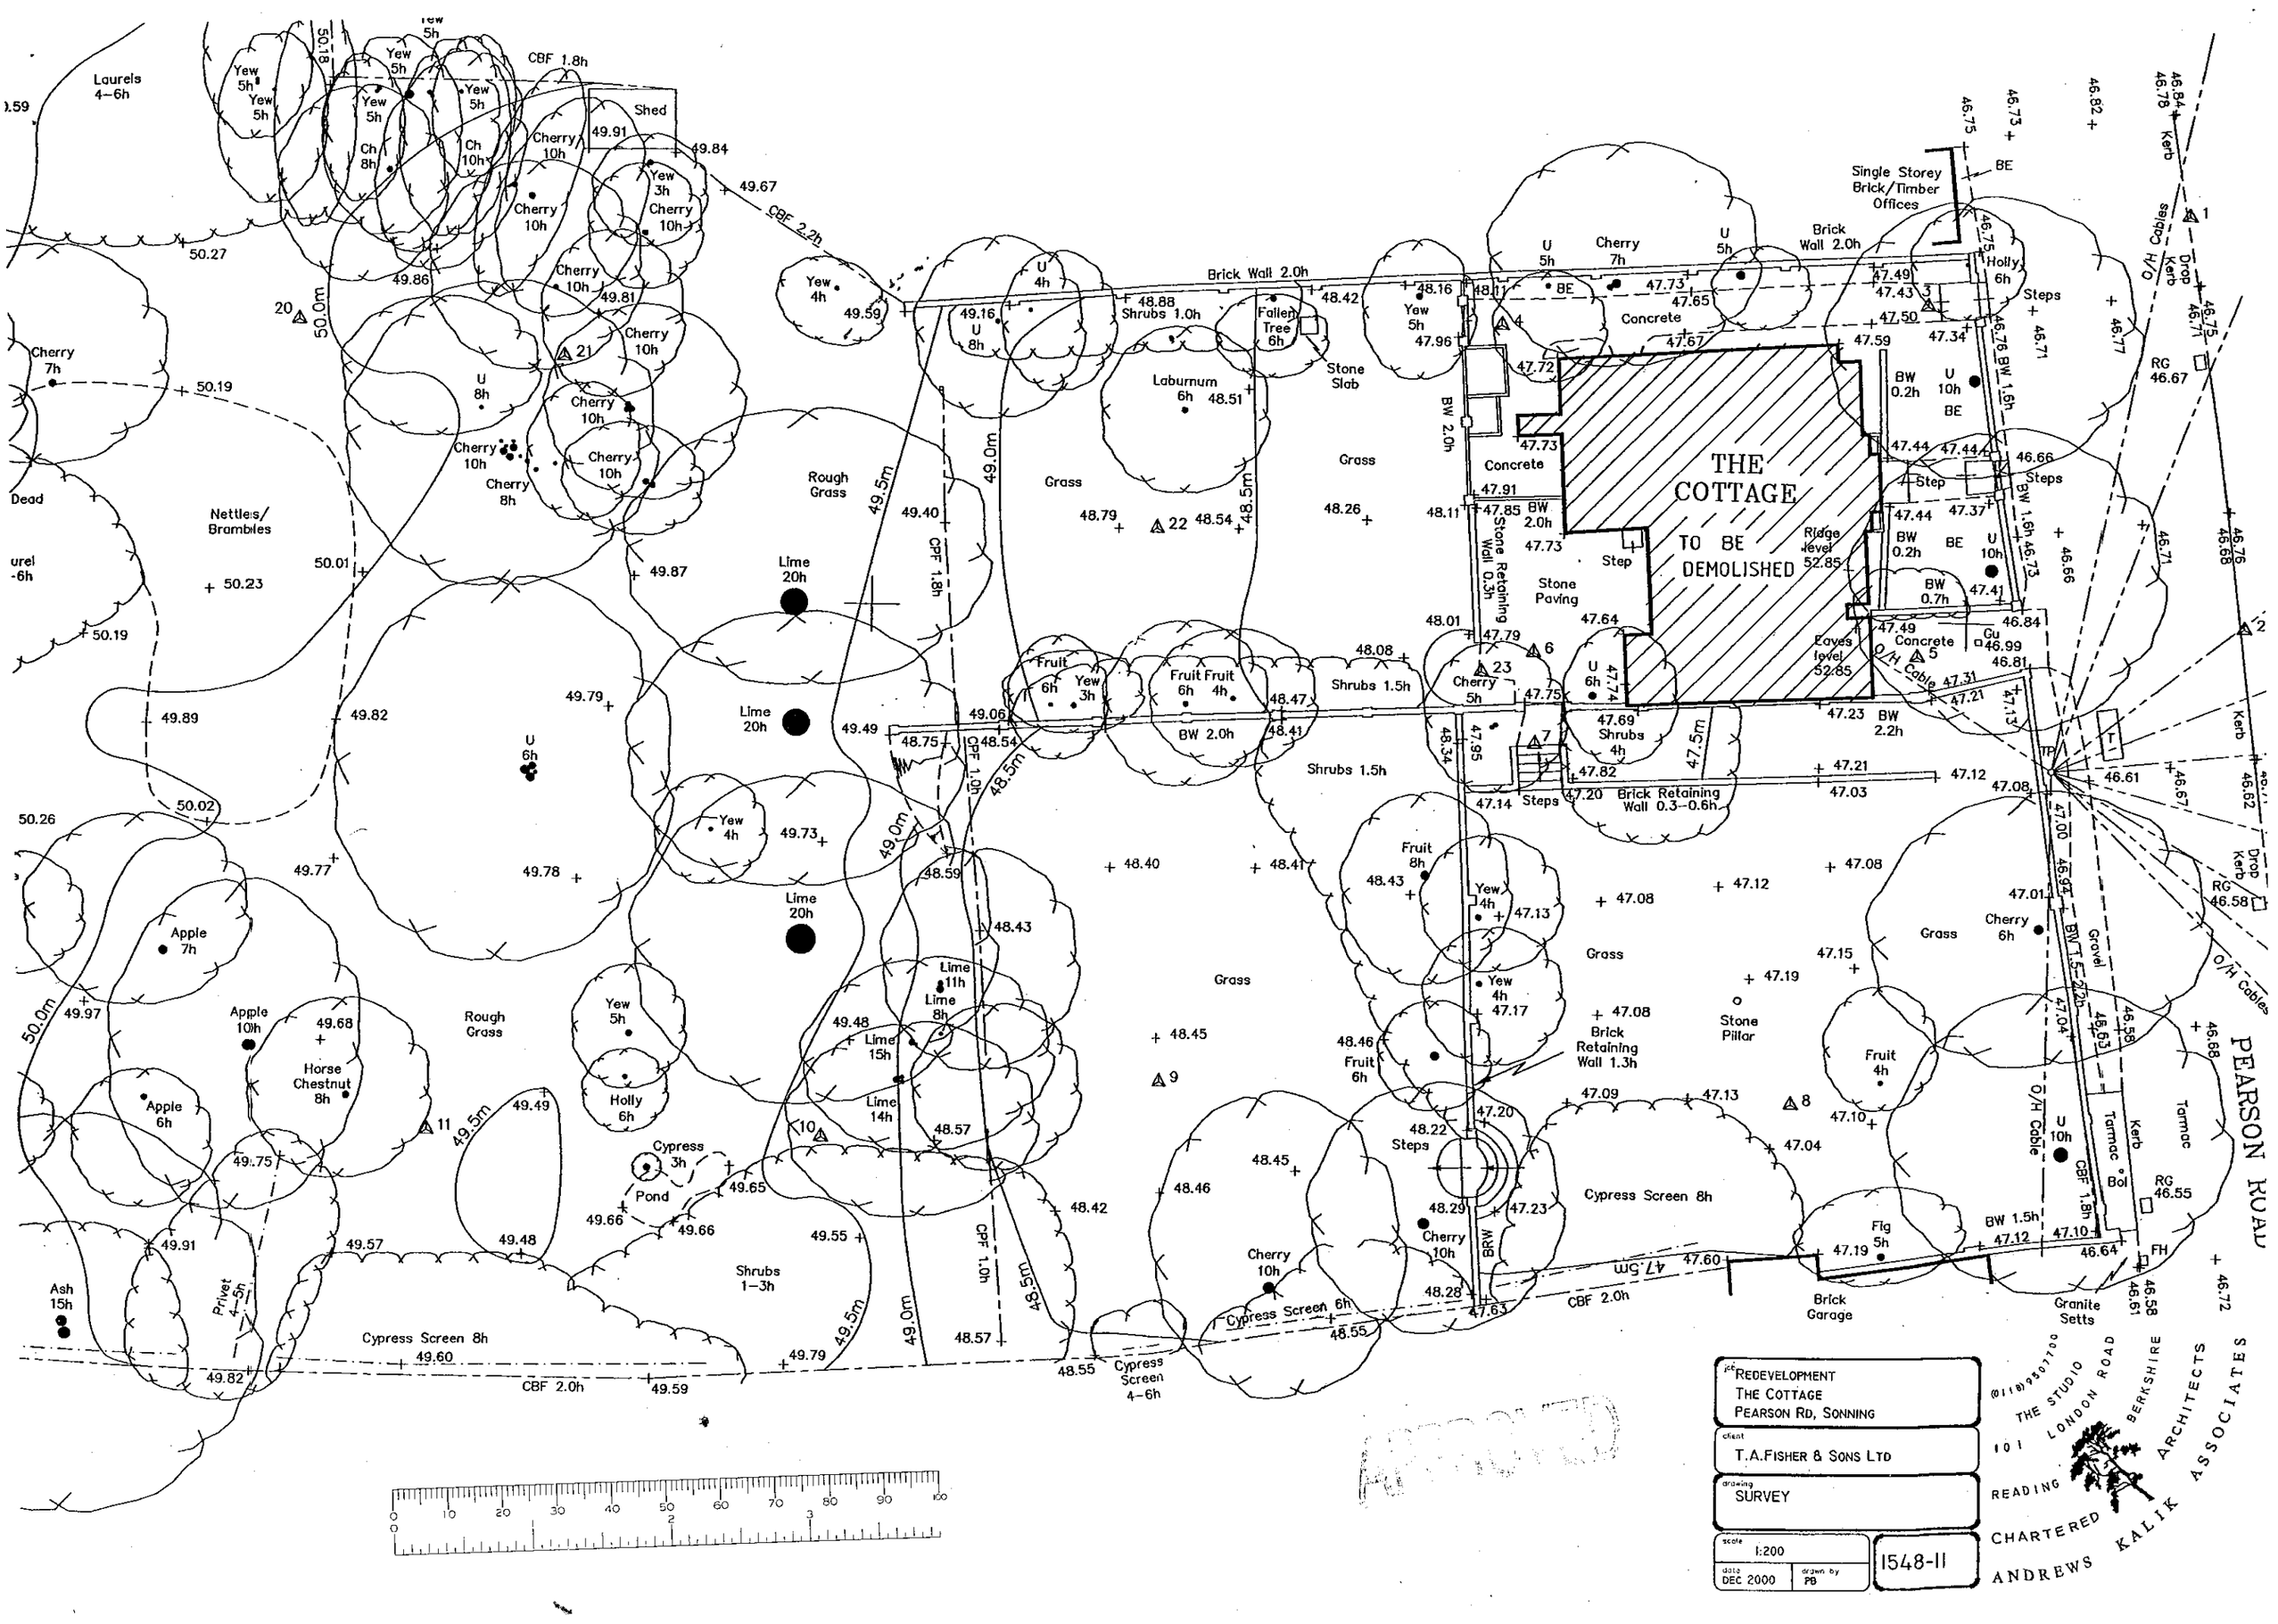

REDEVELOPMENT
THE COTTAGE
PEARSON RD, SONNING

client
T.A.FISHER & SONS LTD

drawing
SURVEY

scale 1:200
date DEC 2000
drawn by PB

1548-11

(0118)9507700
THE STUDIO
101 LONDON ROAD
READING BERKSHIRE
CHARTERED ARCHITECTS
ANDREWS KALIK ASSOCIATES

N

SONNING PLACE

THE DOWER HOUSE

OLD FORD COTTAGE

SUNA COURT

SONNING HOUSE

WEAVERS COTT

1

BUILDERS YARD

2

2,0m x 33,0 sight lines

THE ROBERT PALMER COTTAGES

Boundary wall rebuilt

New footway to L.A. adoption standards

P.O.

PEARSON HALL COTTAGE

PEARSON ROAD

LB.

PEARSON HALL

SONNINGDENE

POUND COTTAGE

B 05.12.00 HOUSES REPOSND
A 24.11.00 REDRAWN
letter date revision

job REDEVELOPMENT
THE COTTAGE
PEARSON RD, SONNING

client T.A.FISHER & SONS LTD

drawing SITE PLAN

scale 1:500

date OCT 2000

drawn by PB

1548-1 B

(0118) 950 7100
THE STUDIO
101 LONDON ROAD
READING BERKSHIRE
CHARTERED ARCHITECTS
ANDREWS KALIK ASSOCIATES

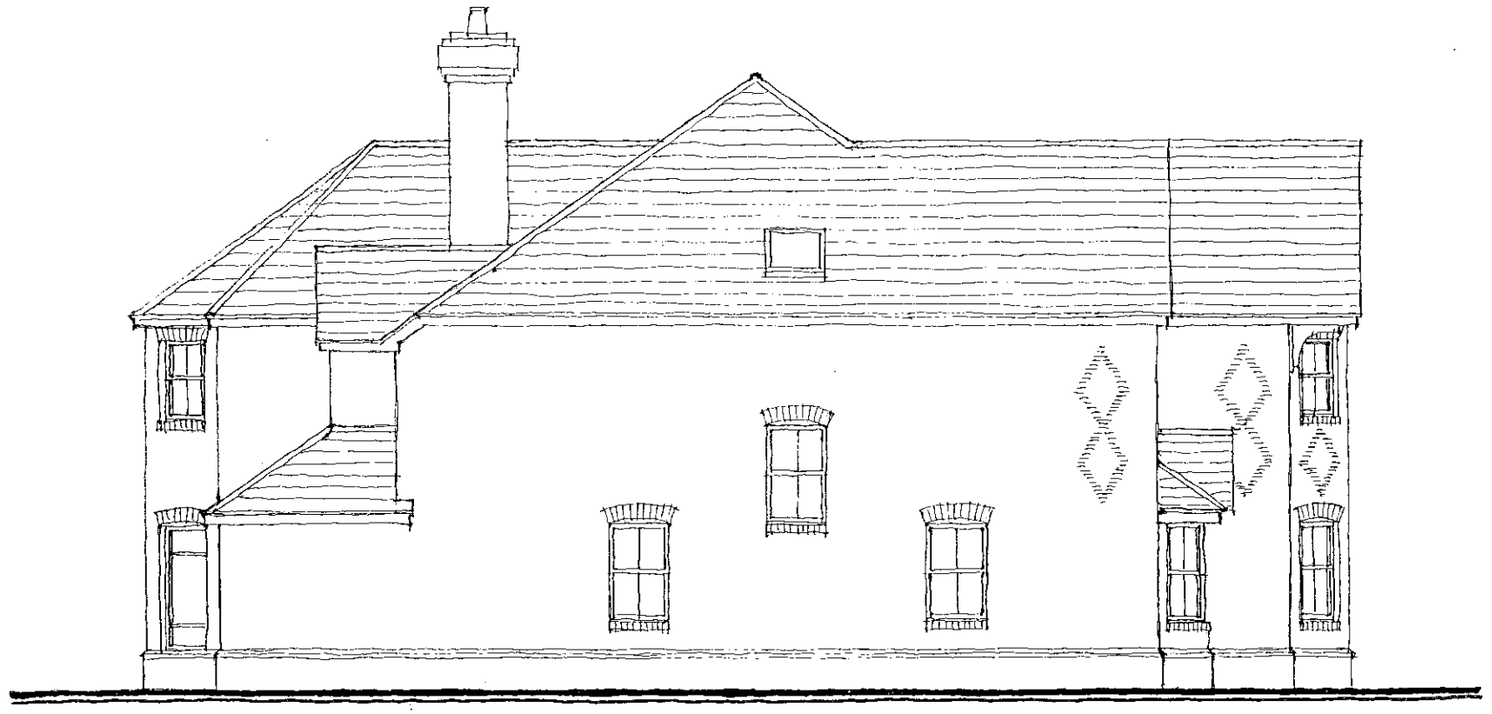

SIDE ELEVATION



SIDE ELEVATION



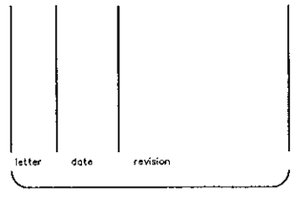

job
REDEVELOPMENT
THE COTTAGE
PEARSON RD, SONNING

client
T.A.FISHER & SONS LTD

drawing
PLOT 2
SIDE ELEVATIONS

scale 1:100
date OCT 2000
drawn by PB
1548-7

(0118) 9507100
THE STUDIO
101 LONDON ROAD
READING BERKSHIRE
CHARTERED ARCHITECTS
ANDREWS KALIK ASSOCIATES

letter	date	revision

job
REDEVELOPMENT
THE COTTAGE
PEARSON RD, SONNING

client
T.A.FISHER & SONS LTD

drawing
PLOT 1
SIDE ELEVATIONS

scale 1:100

date NOV 2000 | drawn by PB

1548-6

ANDREWS KALIK ASSOCIATES
CHARTERED ARCHITECTS
101 THE STUDIO LONDON ROAD READING BERKSHIRE
(0118) 9507700

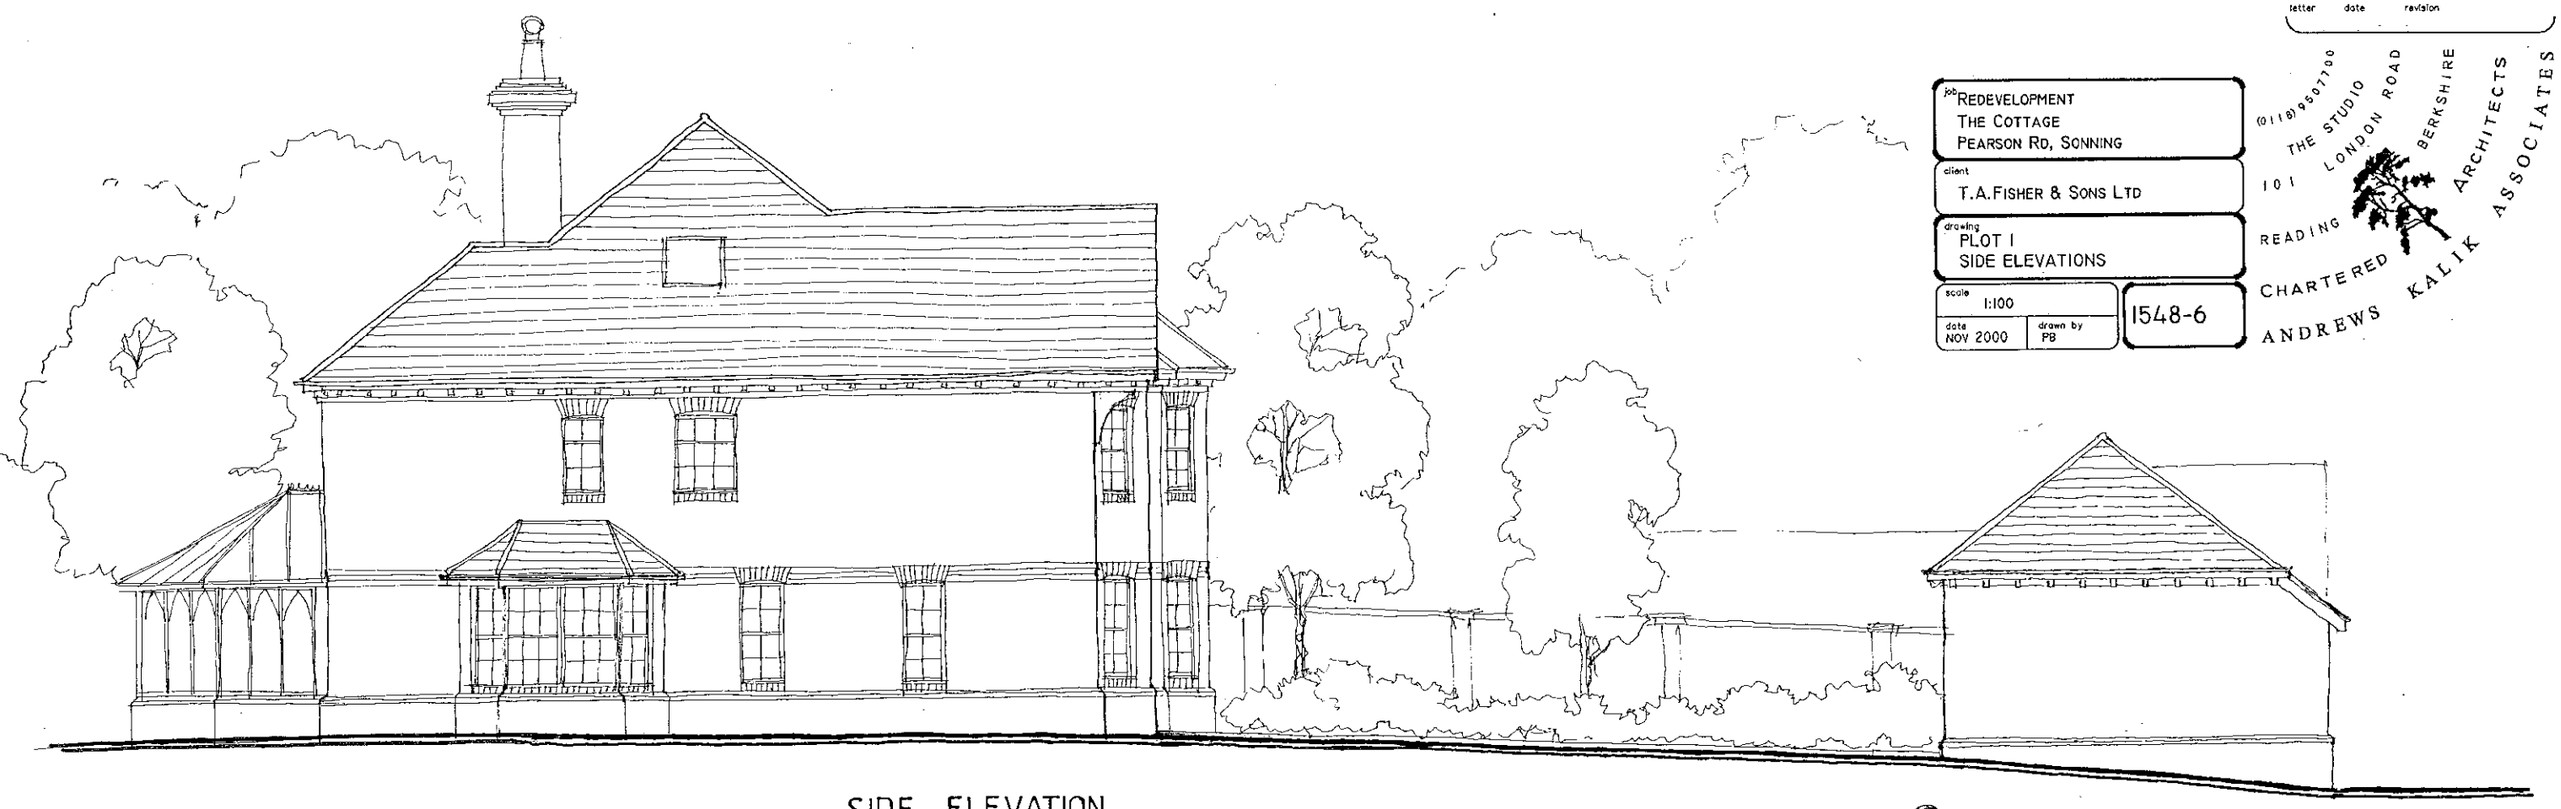

SIDE ELEVATION

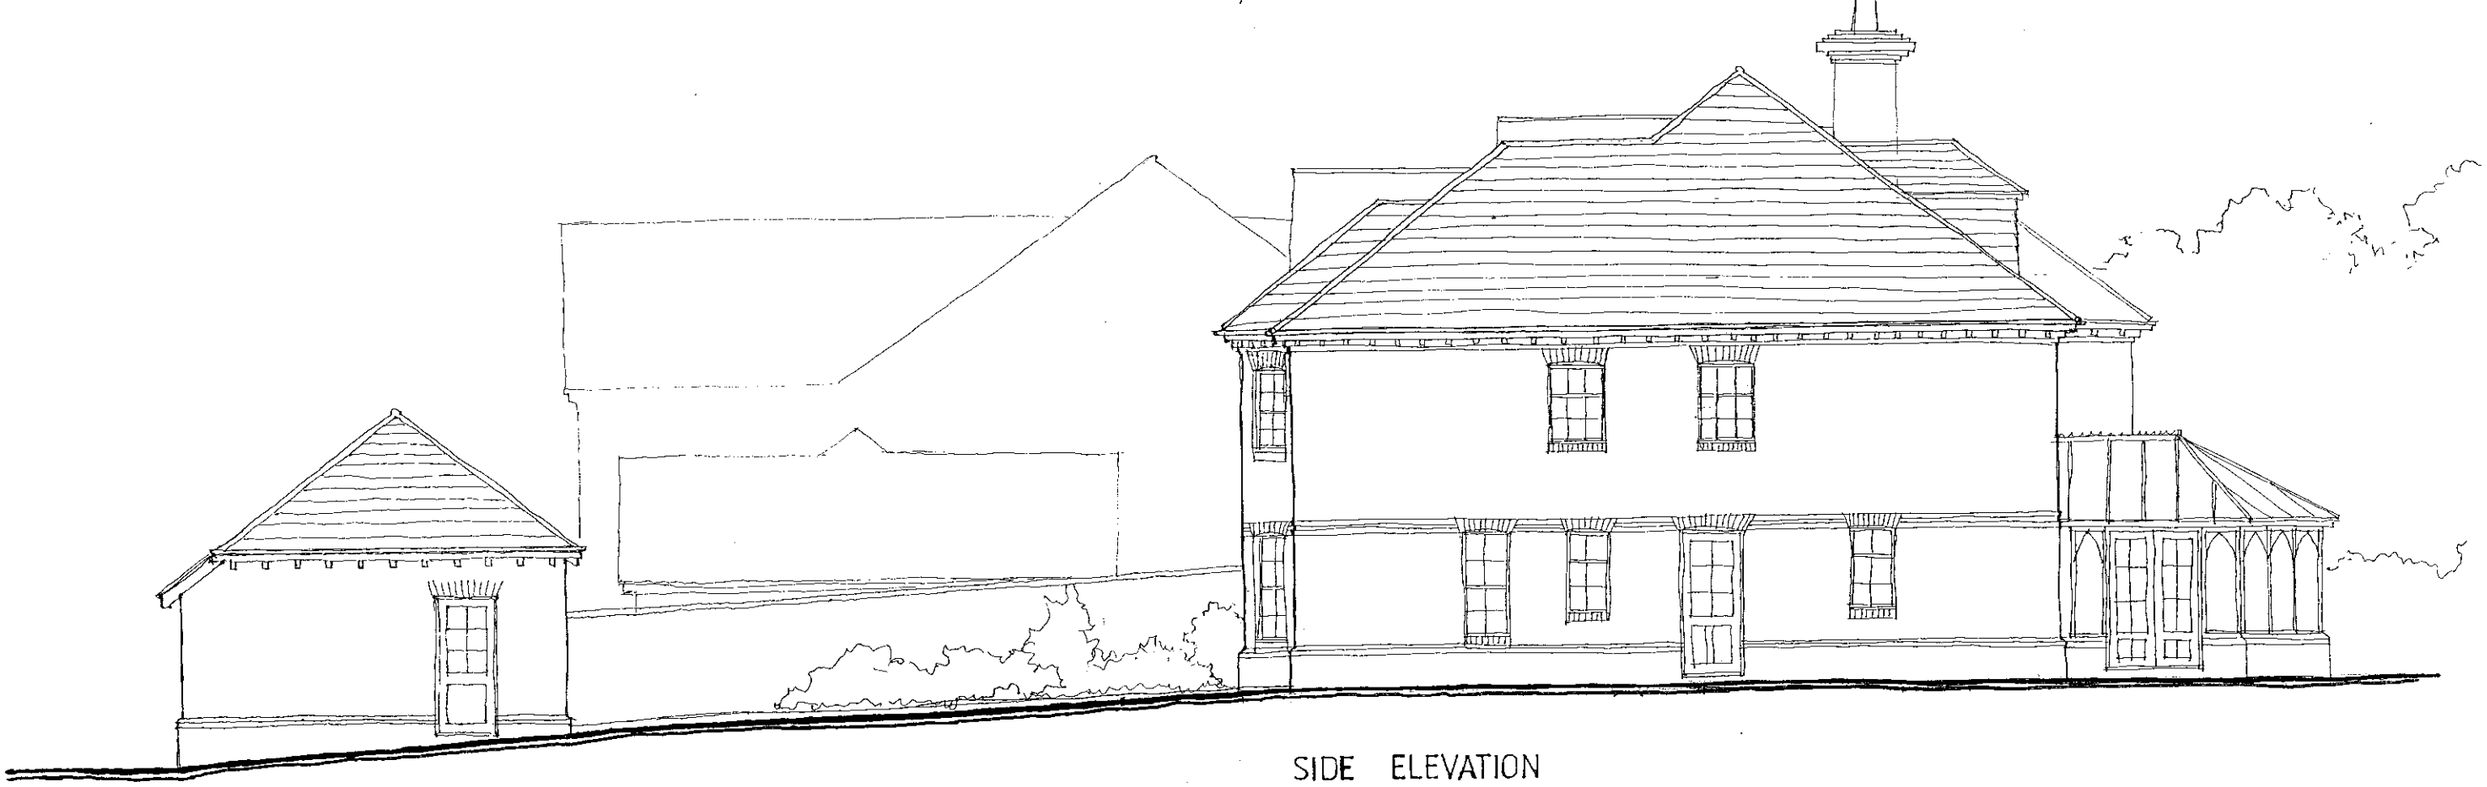

SIDE ELEVATION





REAR ELEVATION



FRONT ELEVATION



job REDEVELOPMENT
THE COTTAGE
PEARSON RD, SONNING

client
T.A.FISHER & SONS LTD

drawing
PLOT 2
FRONT & REAR ELEVATIONS

scale 1:100
date OCT 2000
drawn by PB
1548-5

letter | date | revision

(0118)9501700
THE STUDIO
101 LONDON ROAD
READING BERKSHIRE
CHARTERED ARCHITECTS
ANDREWS KALIK ASSOCIATES



FRONT ELEVATION



REAR ELEVATION



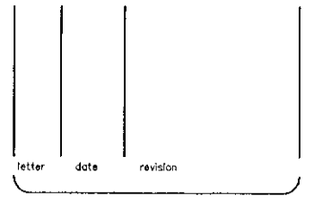

job
REDEVELOPMENT
THE COTTAGE
PEARSON RD, SONNING

client
T.A.FISHER & SONS LTD

drawing
PLOT 1
FRONT & REAR ELEVATIONS

scale
1:100

date
OCT 2000

drawn by
PB

1548-4

(0118) 9507100
THE STUDIO
101 LONDON ROAD
READING
BERKSHIRE
CHARTERED ARCHITECTS
ANDREWS KALIK ASSOCIATES

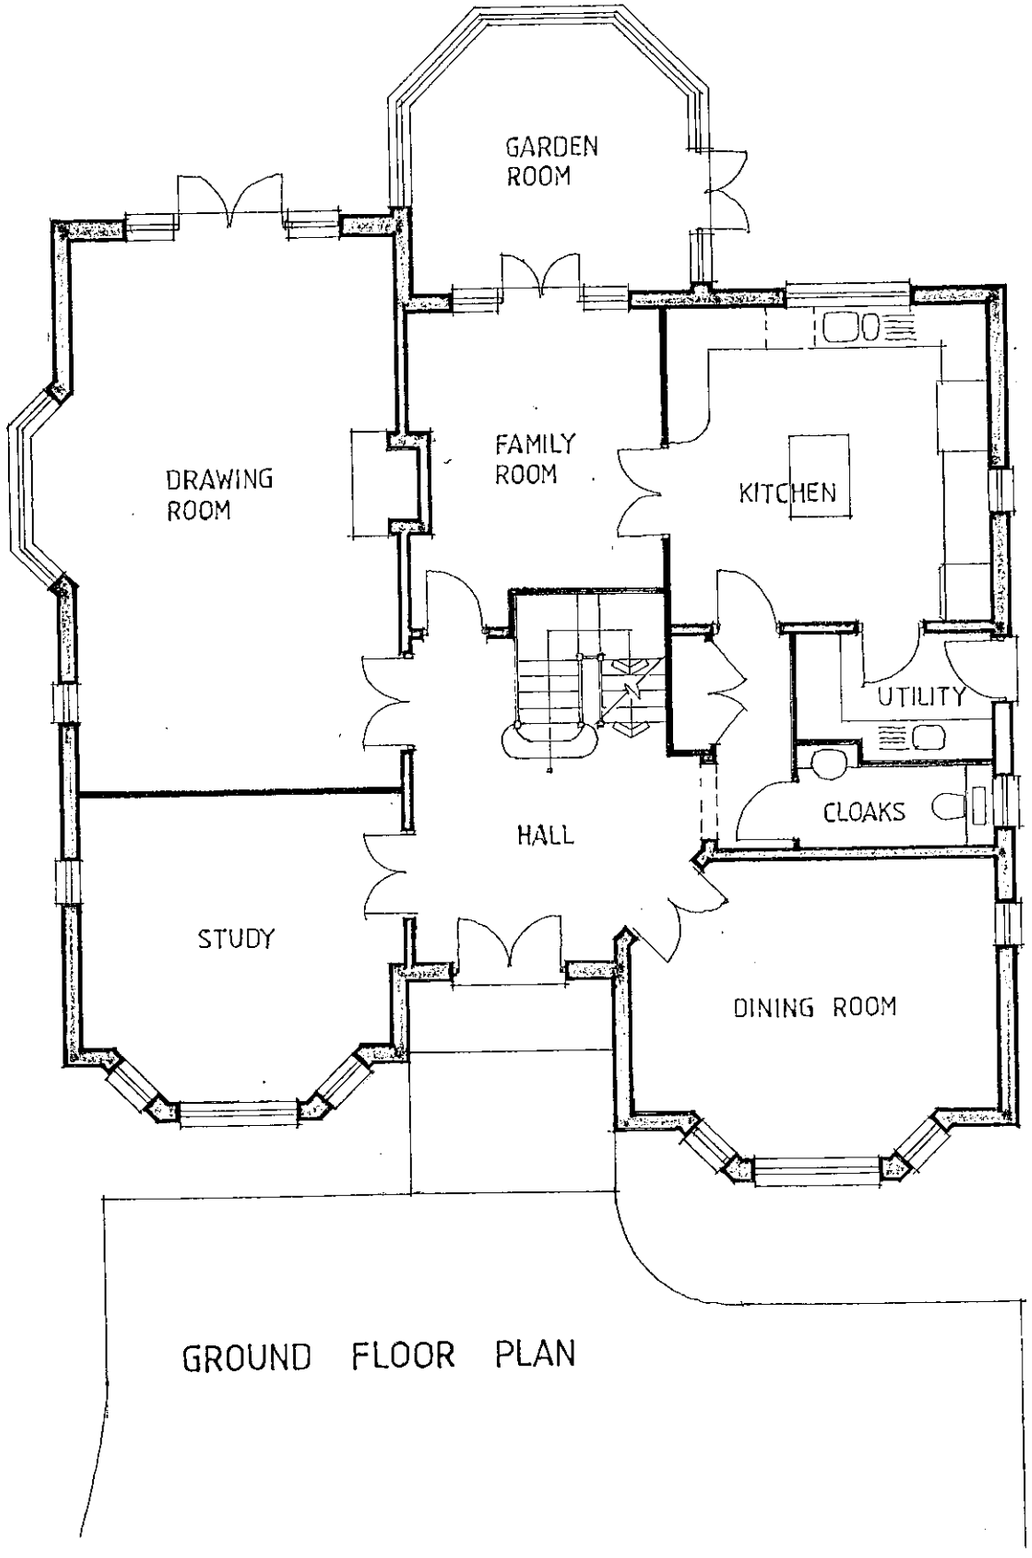

GROUND FLOOR PLAN

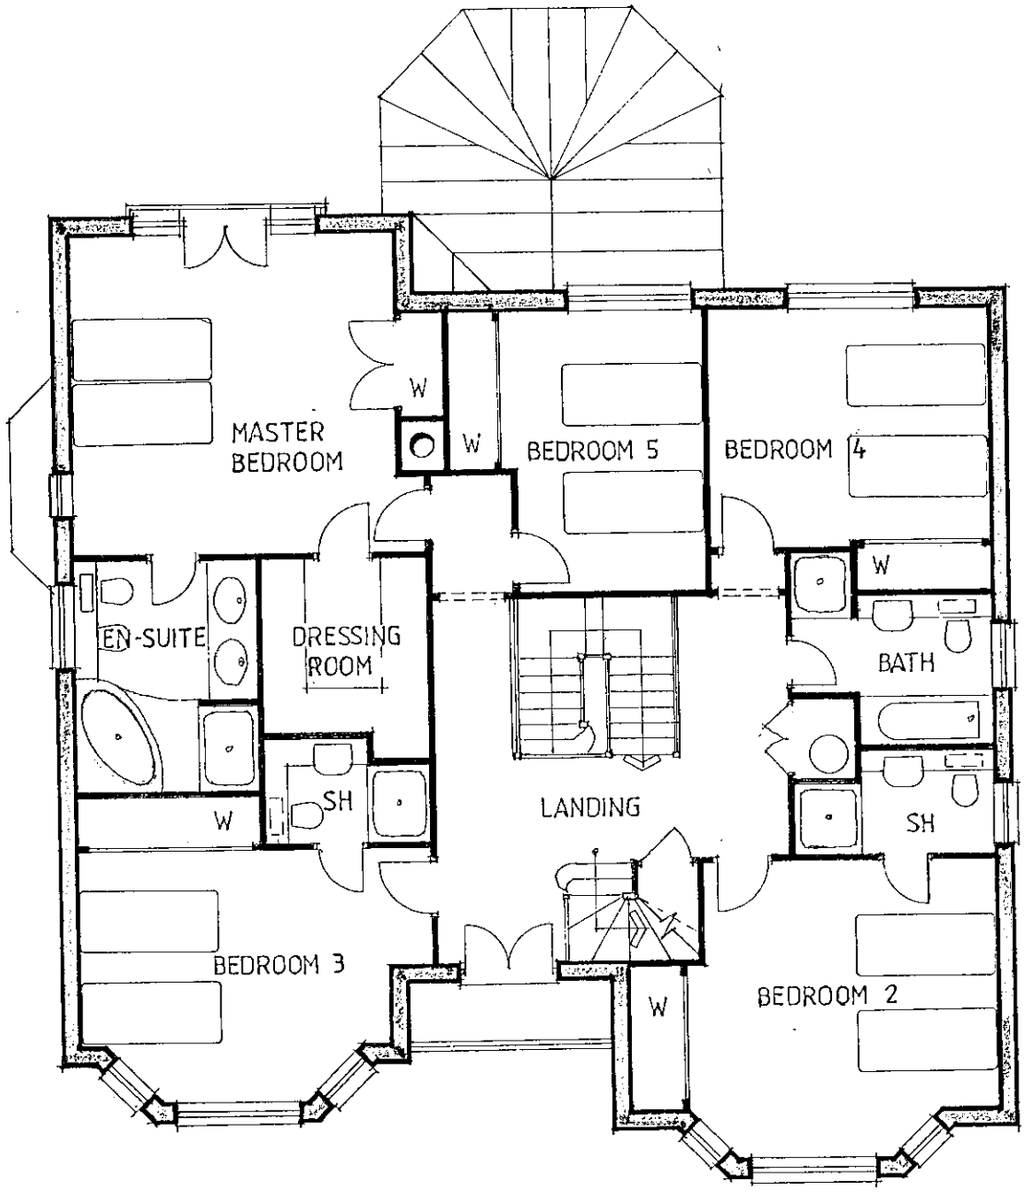

FIRST FLOOR PLAN

0 10 20 30 40 50 60 70 80 90 100

letter date revision

job REDEVELOPMENT
THE COTTAGE
PEARSON RD, SONNING

client T.A.FISHER & SONS LTD

drawing PLOT 1
FLOOR PLANS

scale 1:100

date OCT 2000

drawn by PB

1548-2

(0118) 9501100
101 THE STUDIO LONDON ROAD READING BERKSHIRE
CHARTERED ARCHITECTS
ANDREWS KALIK ASSOCIATES

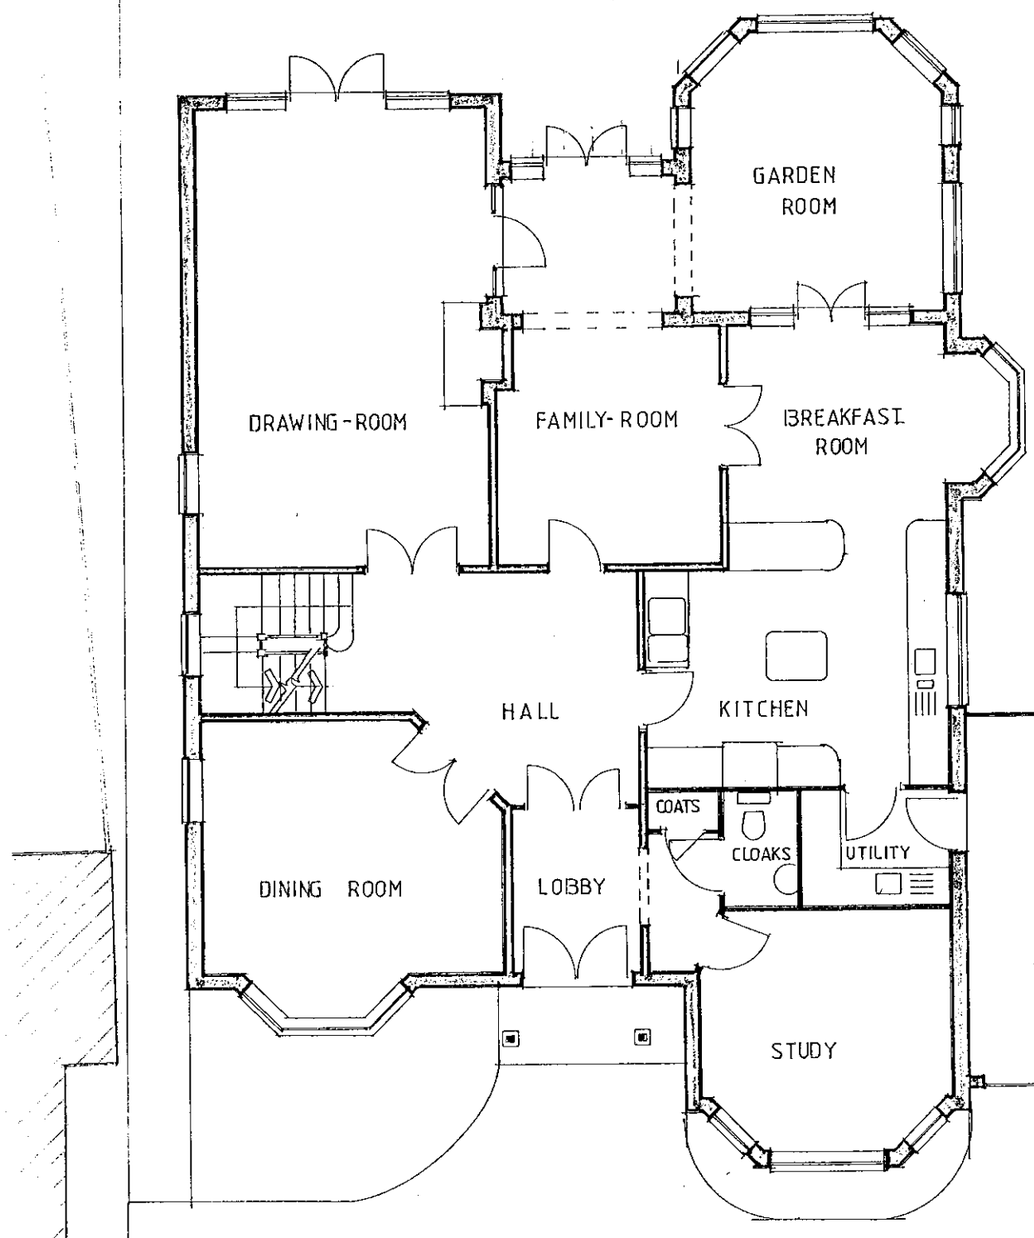

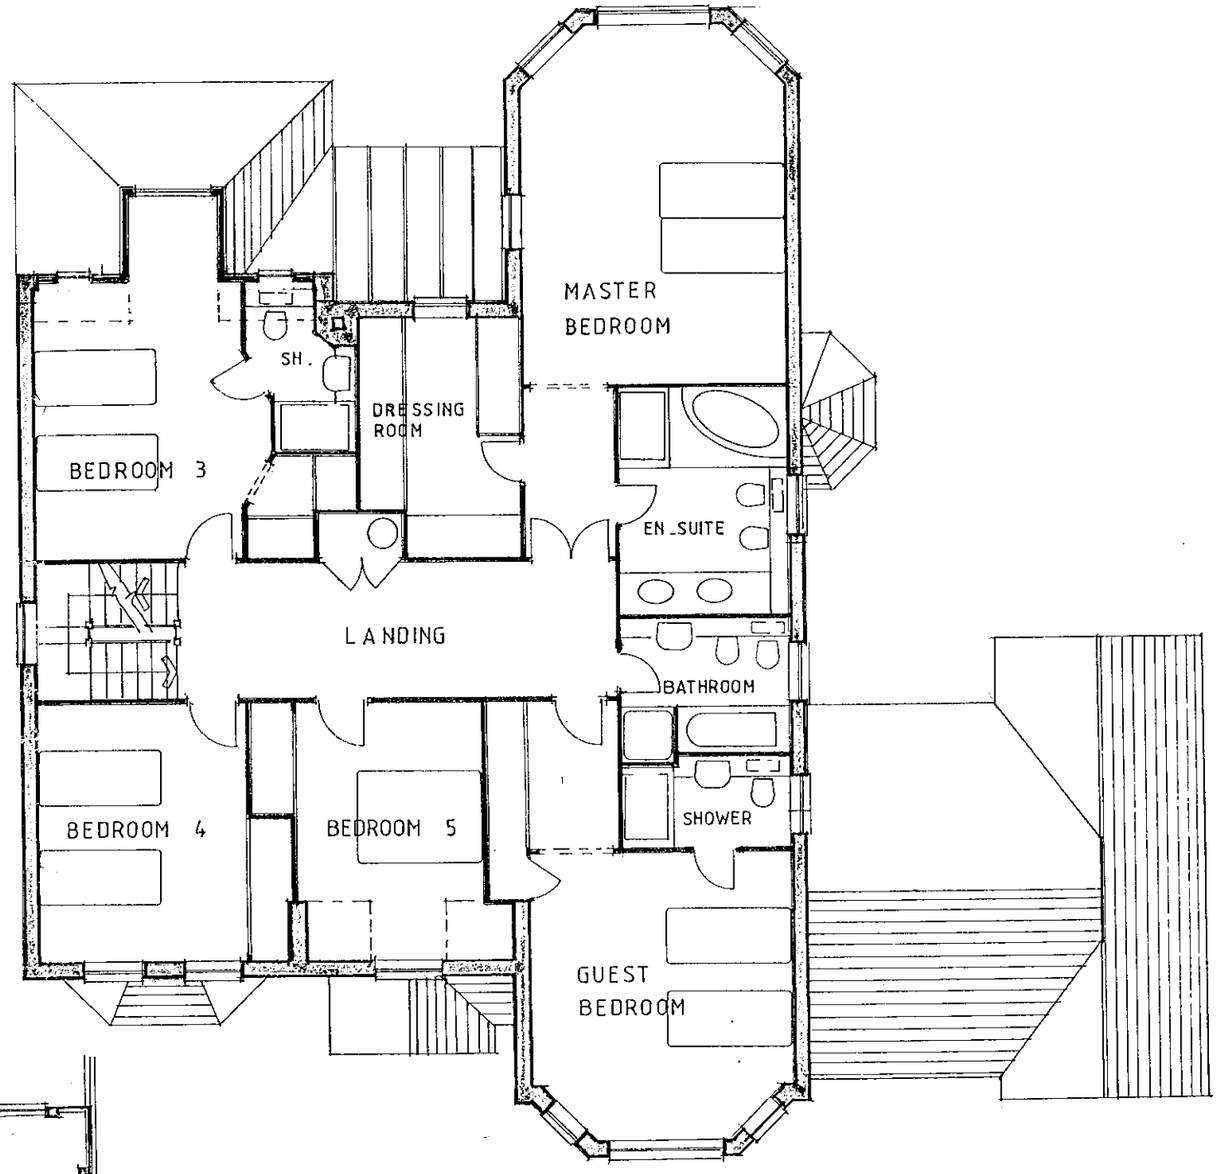

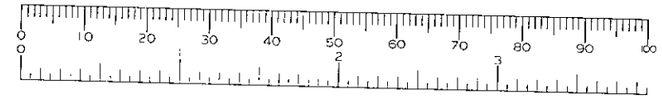

letter date revision

job REDEVELOPMENT
THE COTTAGE
PEARSON RD, SONNING

client T.A.FISHER & SONS LTD

drawing PLOT 2
FLOOR PLANS

scale 1:100

date OCT 2000

drawn by PB

1548-3

THE STUDIO
101 LONDON ROAD
READING BERKSHIRE
(0118) 9507700
CHARTERED ARCHITECTS
ANDREWS KALIK ASSOCIATES