
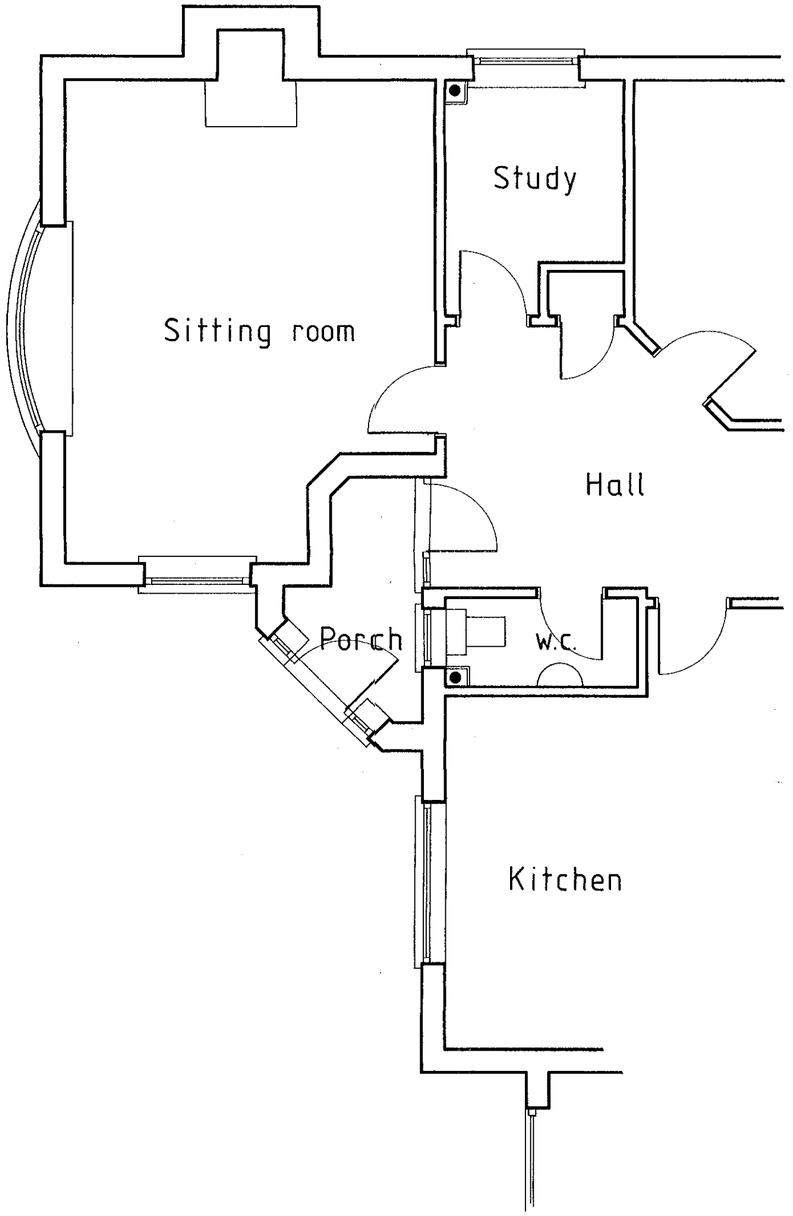


EXISTING GROUND FLOOR PLAN

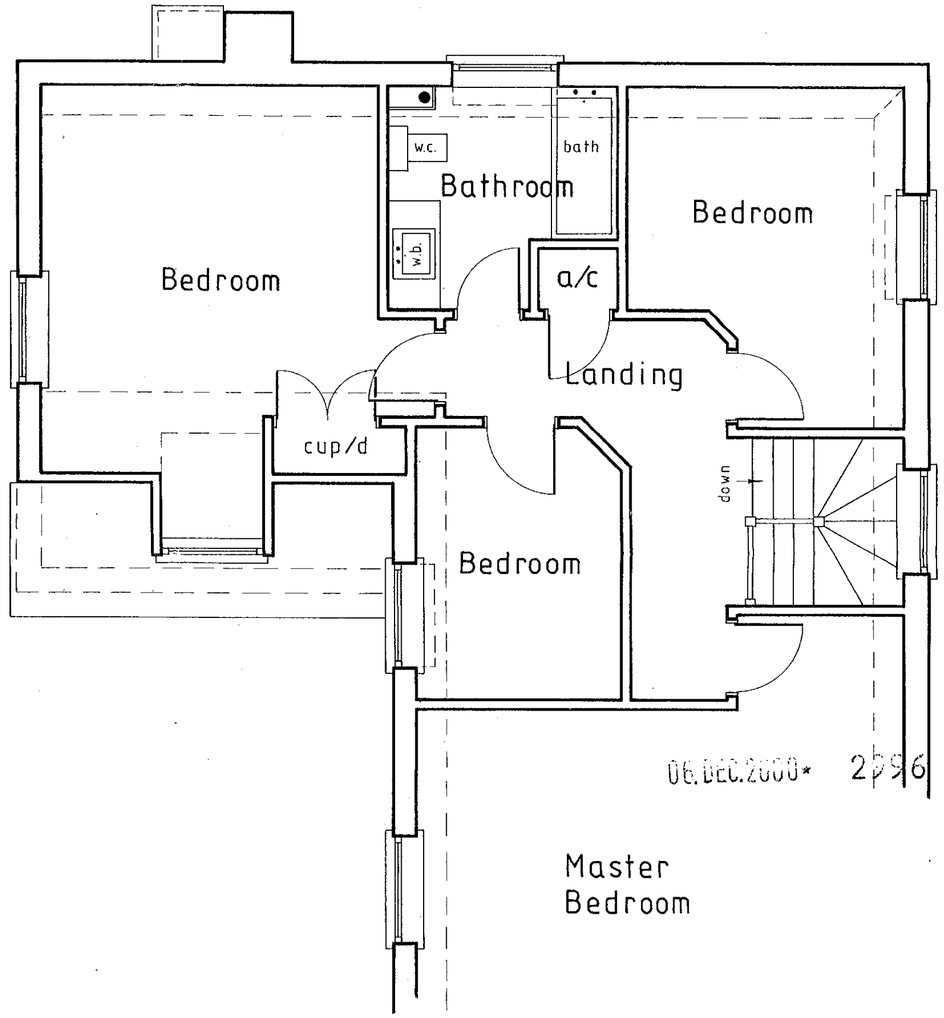

EXISTING FIRST FLOOR PLAN

NOTES:
All dimensions must be checked on site and not scaled from this drawing.

A		
	Date	Revisions

© copyright

Client
Mr. and Mrs Clark

Job Title
Proposed two storey extension & alterations at:
42, Froghall Drive,
Wokingham,
Berks.

Drawing Title
Existing ground & first floor plans

Scale 1:50

Date November 00 | Drawn by P.R.O.F.

Drg No. 1191-00-2 | Rev

A PRODUCT OF THE UNO RANGE – ARCHITECT CAT. No. 7312.

420×594mm A2



Existing front elevation



Proposed front elevation



Existing side elevation



Proposed side elevation



Existing rear elevation



Proposed rear elevation



NOTES:

All dimensions must be checked on site and not scaled from this drawing.

A		
	Date	Revisions

© copyright

Client

Mr. and Mrs Clark

Job Title

Proposed two storey extension & alterations at:

42, Froghall Drive,
Wokingham,
Berks.

Drawing Title

Existing and proposed elevations

Scale 1:100

Date November 00

Drawn by P.R.O.F.


Drg No. 1191-00-1

Rev

A PRODUCT OF THE UNO RANGE – ARCHITECT CAT. No. 7312.

420×594mm A2

9D 9/3/01

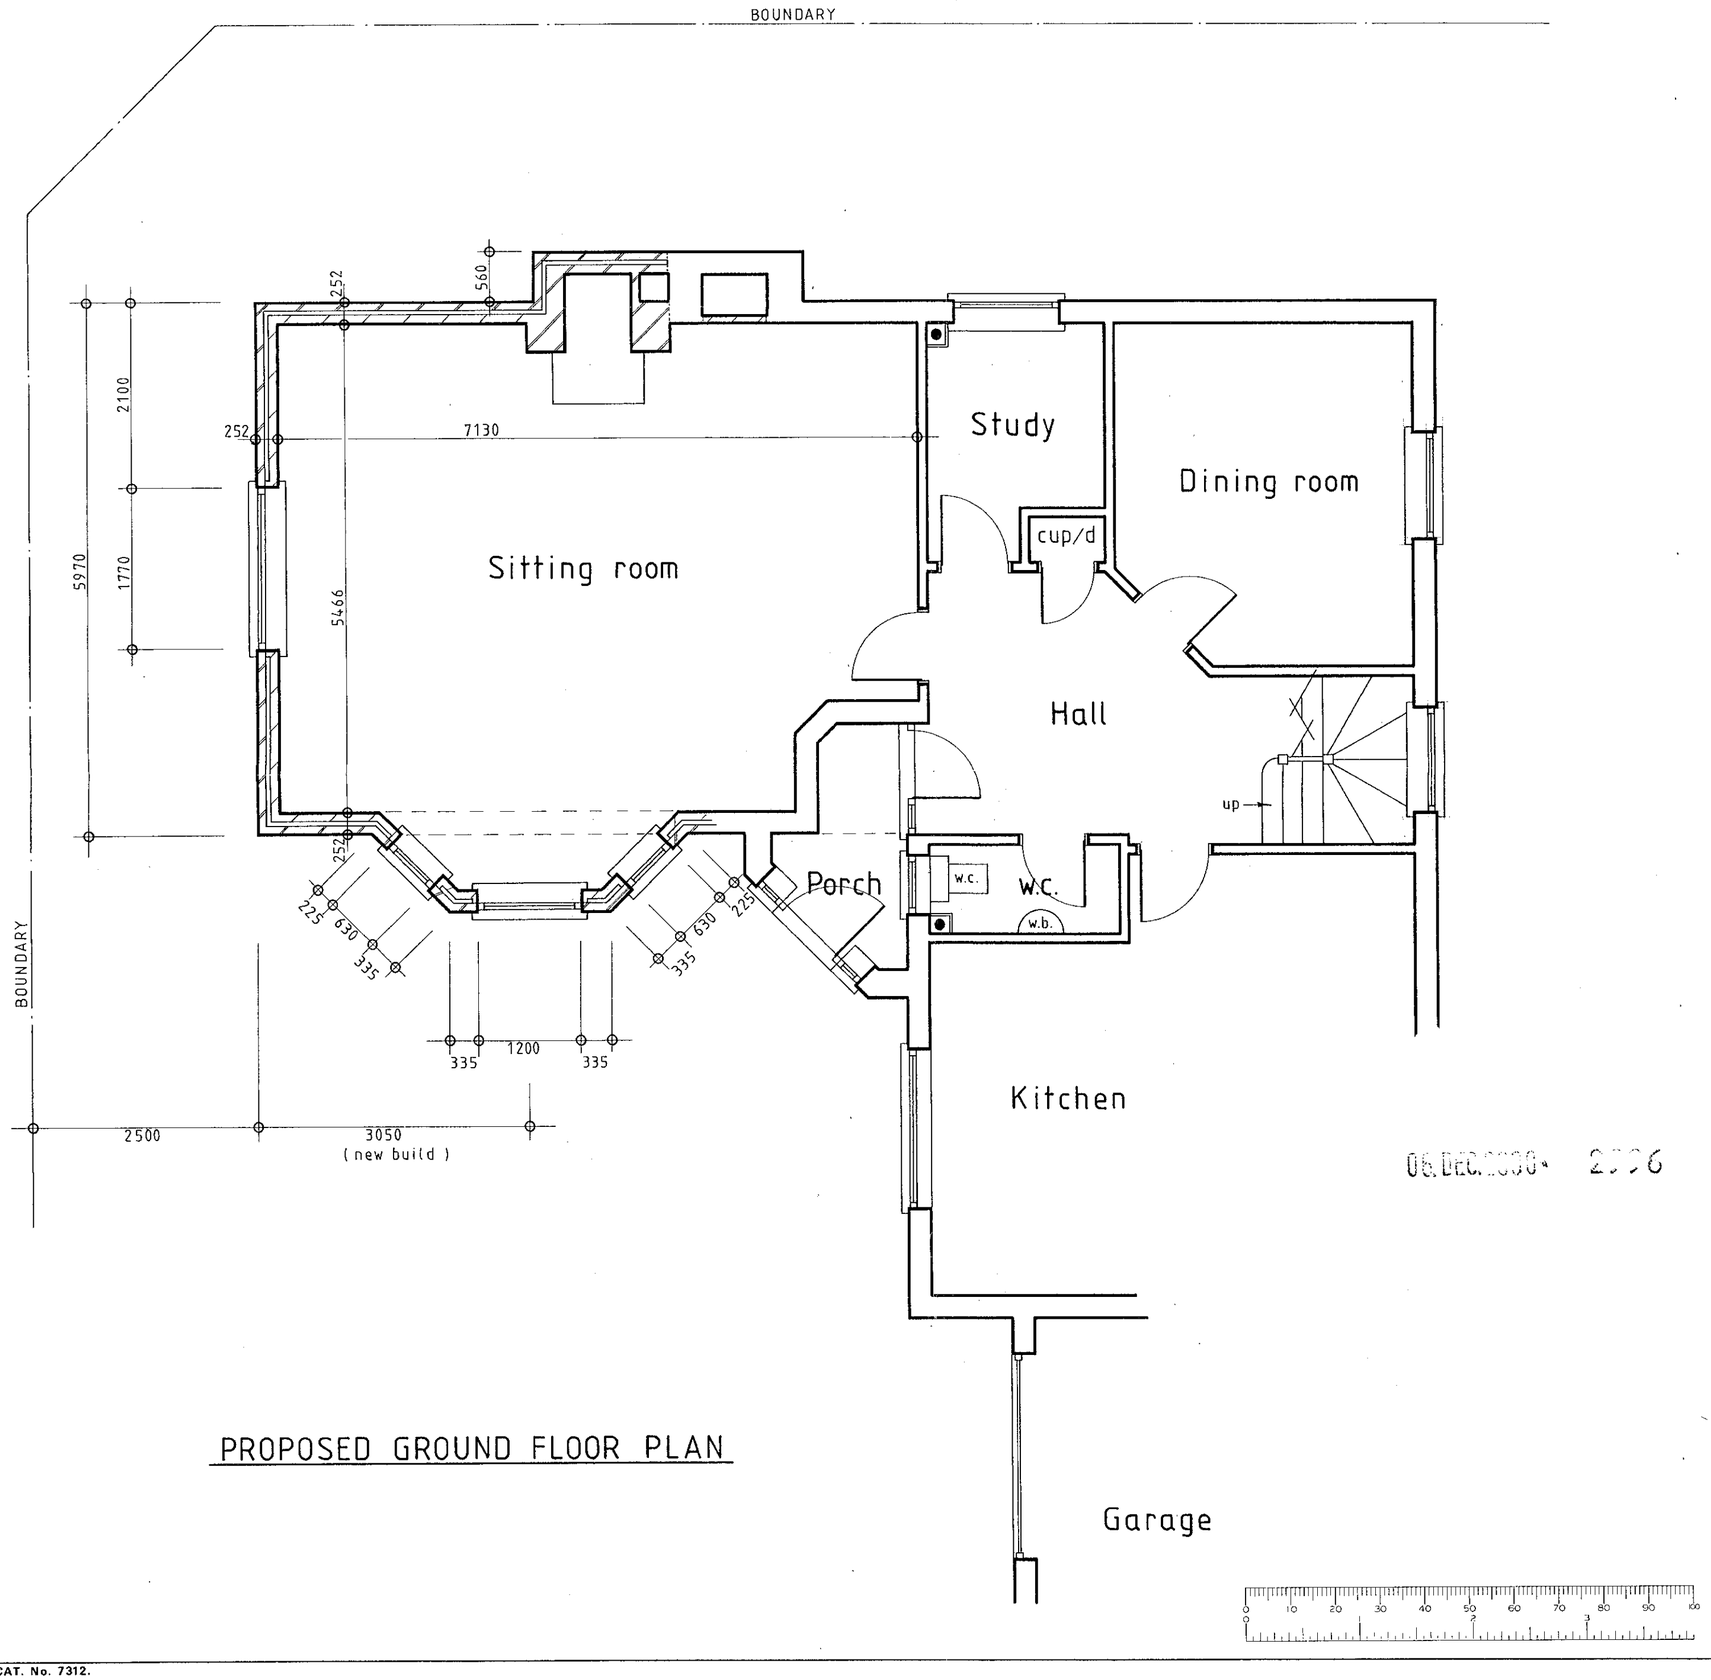

PROPOSED GROUND FLOOR PLAN

06 DEC 2000 2226

NOTES:

All dimensions must be checked on site and not scaled from this drawing.

A		
	Date	Revisions

© copyright

Client

Mr. and Mrs Clark

Job Title

Proposed two storey extension & alterations at:

42, Froghall Drive,
Wokingham,
Berks.

Drawing Title

Proposed ground floor plan

Scale 1:50

Date November 00


Drawn by P.R.O.F.

Drg No. 1191-00-3

Rev

A PRODUCT OF THE UNO RANGE – ARCHITECT CAT. No. 7312.

420×594mm A2

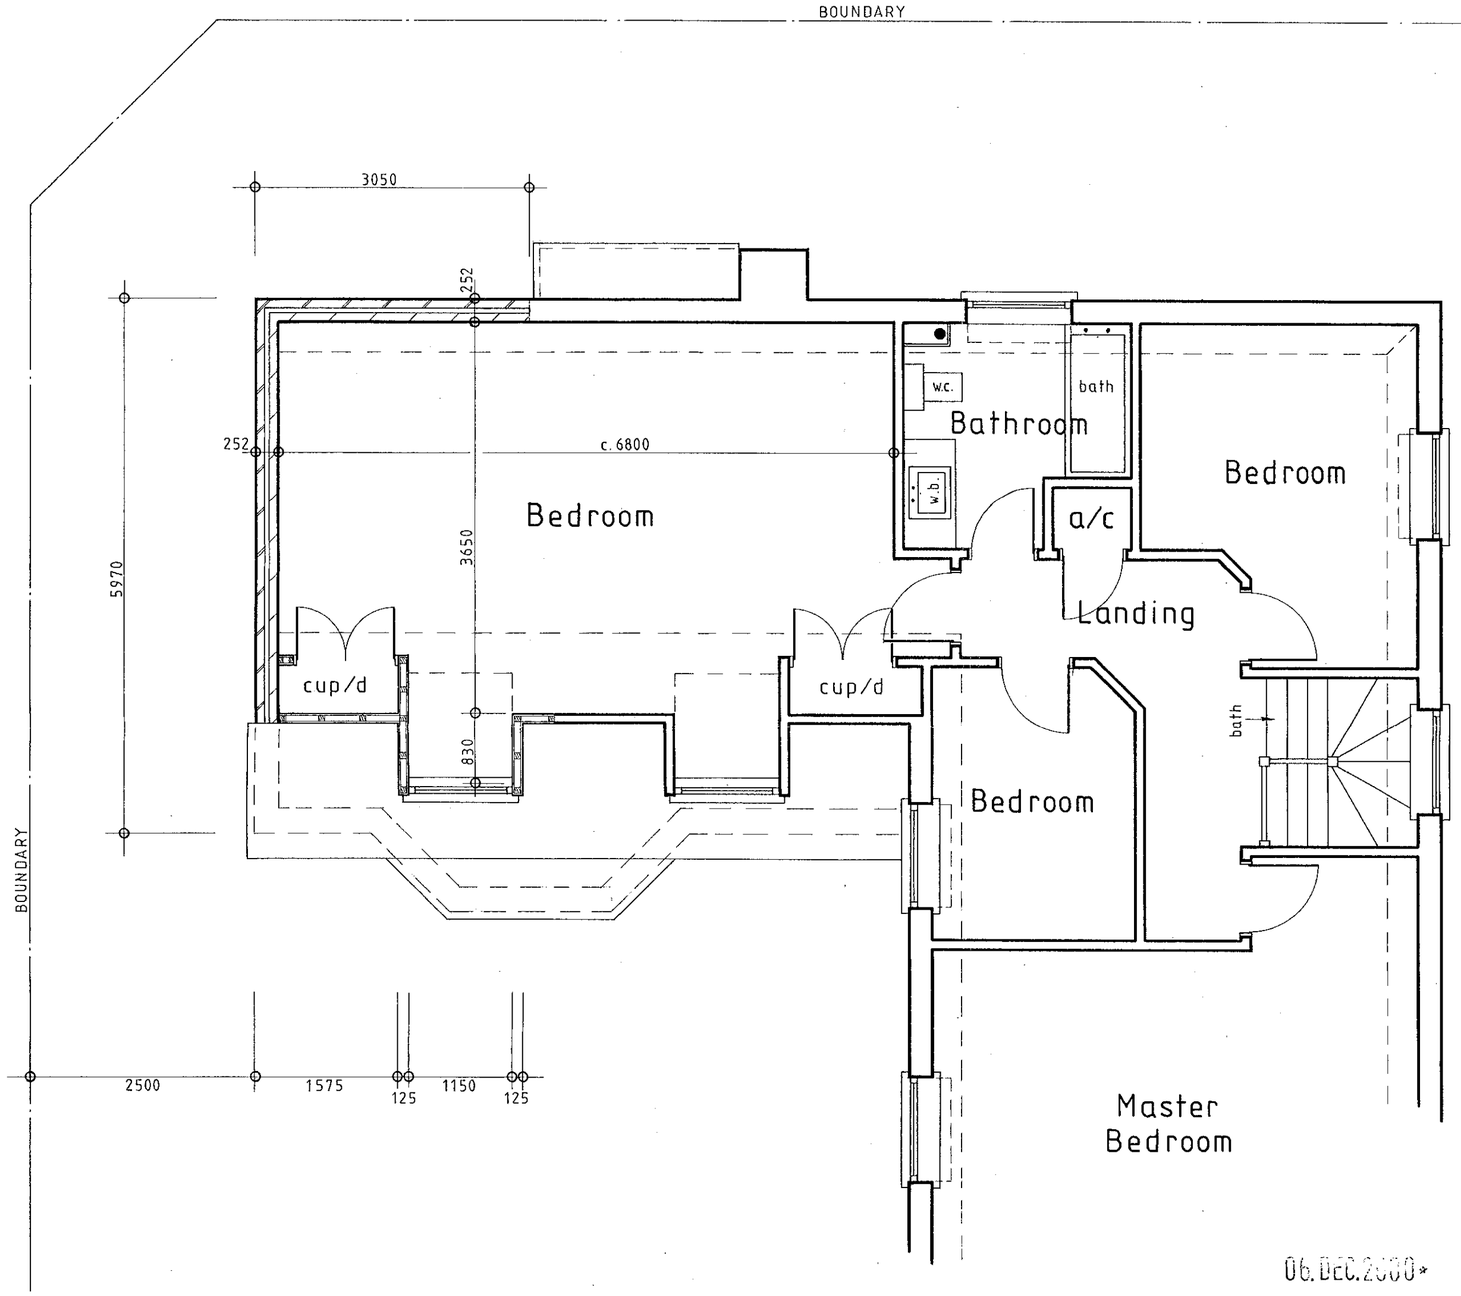

06.DEC.2000* 2996

PROPOSED FIRST FLOOR PLAN

NOTES:
All dimensions must be checked on site and not scaled from this drawing.

A		
	Date	Revisions

© copyright

Client
Mr & Mrs Clark

Job Title
Proposed two storey extension & alterations at:
42, Froghall Drive,
Wokingham,
Berks.

Drawing Title
Proposed first floor plan

Scale 1:50

Date November 00 | Drawn by P.R.O.F.


Drg No. 1191-00-4 | Rev

A PRODUCT OF THE UNO RANGE – ARCHITECT CAT. No. 7312.

420x594mm A2

cg 9/5/01


THIS IS NOT A WORKING DRAWING.

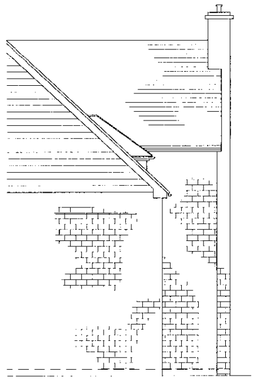


EXISTING NORTH ELEVATION



EXISTING WEST ELEVATION

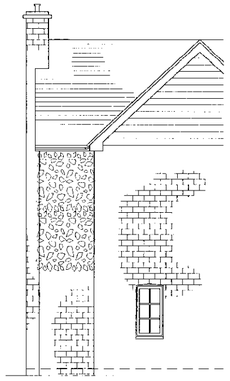


EXISTING SOUTH ELEVATION

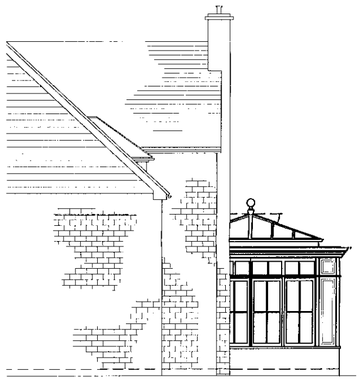


PROPOSED NORTH ELEVATION



PROPOSED WEST ELEVATION

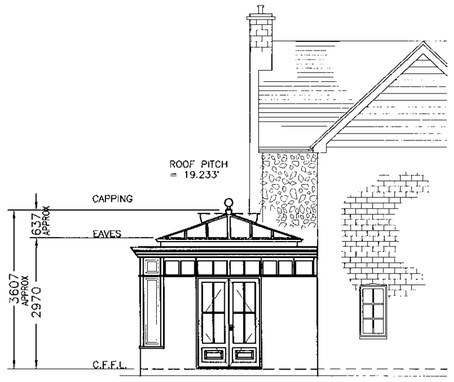

PROPOSED SOUTH ELEVATION

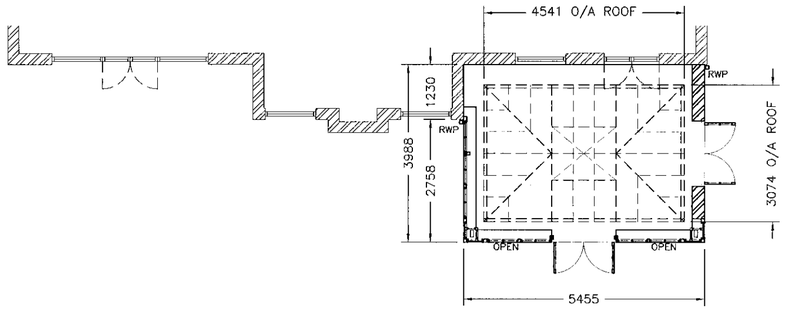

PROPOSED PLAN at GROUND LEVEL

07 DEC 2000* 2297

Approval of Planning Drawing

contract:.....

Signed:.....

Date:...../...../.....

GENERAL SPECIFICATION :

- CONSERVATORY CONSTRUCTED PRIMARILY FROM IMPORTED CANADIAN WESTERN RED CEDARWOOD.
- DOUBLE GLAZED UNITS THROUGHOUT COMPRISING 2 x 4mm CLEAR TOUGHENED WITH 6mm AIRSPACE.
- PRIMED AND FACTORY PART PAINTED ILEX GREEN (T.B.C.)
- ALUMINIUM 'OGEE' GUTTER AND RAINWATER PIPES, COLOUR COATED TO MATCH.
- ALL BUILDING WORKS, BASEWALL, FOUNDATIONS, ETC. BY OTHERS.
- ALL ASSOCIATED LEADWORK, FLASHINGS, ETC. BY SPECIALIST CONTRACTOR.

AMDEGA CONSERVATORIES LTD OWNS THE COPYRIGHT OF THIS UNIT DRAWING. UNAUTHORISED PARTIAL OR COMPLETE REPRODUCTION, IN EITHER 2 OR 3 DIMENSIONAL FORM MAY RESULT IN LEGAL ACTION.

BUILDING NOTES

1. ALL SIZES ON THIS DRAWING ARE BASED UPON THE ASSUMPTION THAT THE ABUTTING WALL IS BOTH PLUMB AND SQUARE, IF THESE CONDITIONS DO NOT APPLY CORRECTION MUST BE MADE BY –
   - PACKING AND FILLING
   - ADJUSTING BASEWORK TO THE REVISED DATUM POINT
2. ENSURE WHEN SETTING OUT CONSERVATORY FFL THAT EXISTING DOORS AND WINDOWS ARE NOT OBSTRUCTED BY CONSERVATORY COMPONENTS
3. WHERE A SLOPING ROOF IS ABOVE THE CONSERVATORY, WE RECOMMEND THAT SNOW GUARDS SHOULD BE FITTED TO THE EAVES OF THE EXISTING BUILDING.

IF IN DOUBT PLEASE CONTACT AMDEGA IMMEDIATELY

		D
		C
		B
5.12.00.	ROOF PITCH AMENDED	A
DATE	REVISION	REF

CONTRACT :

AT 1 BLACKWATER VIEW
LOWER SANDHURST ROAD
FINCHAMPSTEAD
WOKINGHAM
BERKSHIRE

FOR

CLIENT

MR & MRS MEDLOCK


DRAWING TITLE

PROPOSED DOUBLE GLAZED CONSERVATORY

AMDEGA
Conservatories
FAVERDALE INDUSTRIAL EST
DARLINGTON
Co DURHAM DL3 OPW
Telephone (01325) 468522
PLANNING DEPARTMENT
Fax No : (01325) 349541

DRAWN BY: R.BLACK	SCALE: 1 : 100	
CHECKED:	DRAWING NO:	REV
DATE: 13.11.00	P C 2 9 7 5	A


THIS IS NOT A WORKING DRAWING.

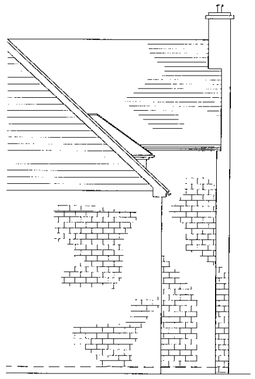


EXISTING NORTH ELEVATION



EXISTING WEST ELEVATION

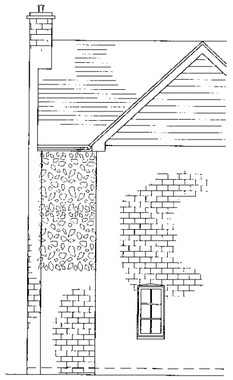


EXISTING SOUTH ELEVATION

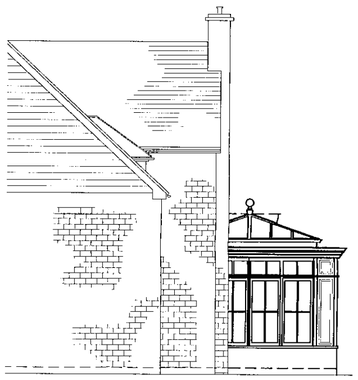


PROPOSED NORTH ELEVATION



PROPOSED WEST ELEVATION

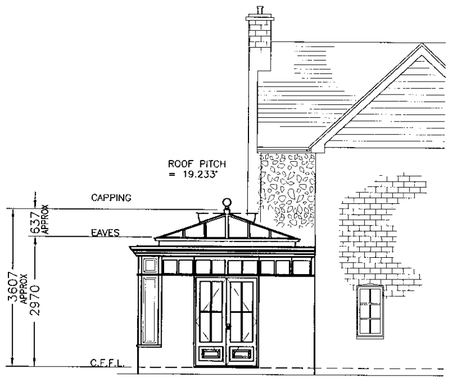

PROPOSED SOUTH ELEVATION

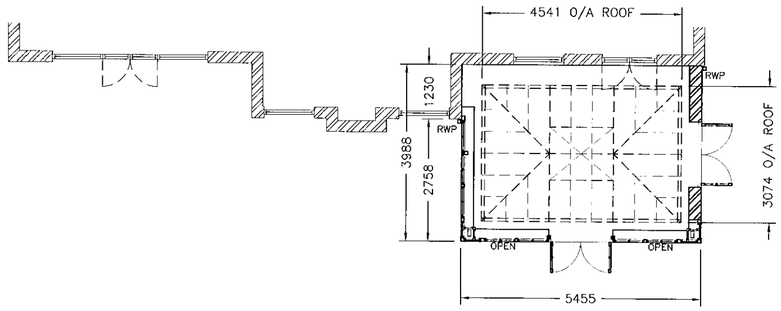

PROPOSED PLAN at GROUND LEVEL

07 DEC 2000 2997

Approval of Planning Drawing

contract:.....

Signed:.....

Date:...../...../.....

GENERAL SPECIFICATION :

- CONSERVATORY CONSTRUCTED PRIMARILY FROM IMPORTED CANADIAN WESTERN RED CEDARWOOD.
- DOUBLE GLAZED UNITS THROUGHOUT COMPRISING 2 x 4mm CLEAR TOUGHENED WITH 6mm AIRSPACE.
- PRIMED AND FACTORY PART PAINTED ILEX GREEN (T.B.C.)
- ALUMINIUM 'OGEE' GUTTER AND RAINWATER PIPES, COLOUR COATED TO MATCH.
- ALL BUILDING WORKS, BASEWALL, FOUNDATIONS, ETC. BY OTHERS.
- ALL ASSOCIATED LEADWORK, FLASHINGS, ETC. BY SPECIALIST CONTRACTOR.

AMDEGA CONSERVATORIES LTD OWNS THE COPYRIGHT OF THIS UNIT DRAWING. UNAUTHORISED PARTIAL OR COMPLETE REPRODUCTION, IN EITHER 2 OR 3 DIMENSIONAL FORM MAY RESULT IN LEGAL ACTION.

BUILDING NOTES

1. ALL SIZES ON THIS DRAWING ARE BASED UPON THE ASSUMPTION THAT THE ABUTTING WALL IS BOTH PLUMB AND SQUARE, IF THESE CONDITIONS DO NOT APPLY CORRECTION MUST BE MADE BY –
   - PACKING AND FILLING
   - ADJUSTING BASEWORK TO THE REVISED DATUM POINT
2. ENSURE WHEN SETTING OUT CONSERVATORY FFL THAT EXISTING DOORS AND WINDOWS ARE NOT OBSTRUCTED BY CONSERVATORY COMPONENTS
3. WHERE A SLOPING ROOF IS ABOVE THE CONSERVATORY, WE RECOMMEND THAT SNOW GUARDS SHOULD BE FITTED TO THE EAVES OF THE EXISTING BUILDING.

IF IN DOUBT PLEASE CONTACT AMDEGA IMMEDIATELY

REFUSED

DATE	REVISION	REF
		D
		C
		B
5.12.00.	ROOF PITCH AMENDED	A

CONTRACT :

AT 1 BLACKWATER VIEW
LOWER SANDHURST ROAD
FINCHAMPSTEAD
WOKINGHAM
BERKSHIRE

FOR

CLIENT

MR & MRS MEDLOCK

DRAWING TITLE

PROPOSED DOUBLE GLAZED CONSERVATORY

AMDEGA
Conservatories
FAVERDALE INDUSTRIAL EST
DARLINGTON
Co DURHAM DL3 OPW
Telephone (01325) 468522
PLANNING DEPARTMENT
Fax No : (01325) 349541

DRAWN BY: R.BLACK	SCALE: 1 : 100	
CHECKED:	DRAWING NO: P C 2 9 7 5	REV A
DATE: 13.11.00		