

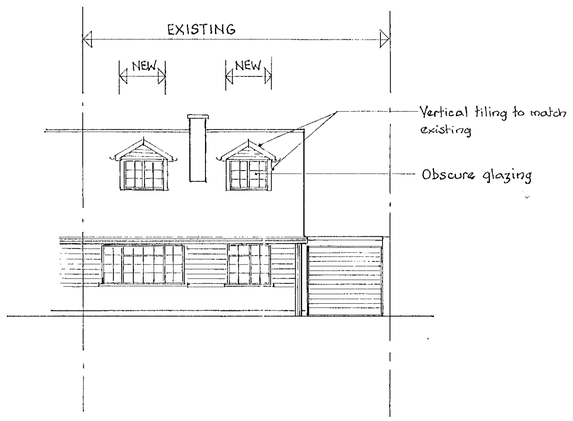


PROPOSED FRONT ELEVATION

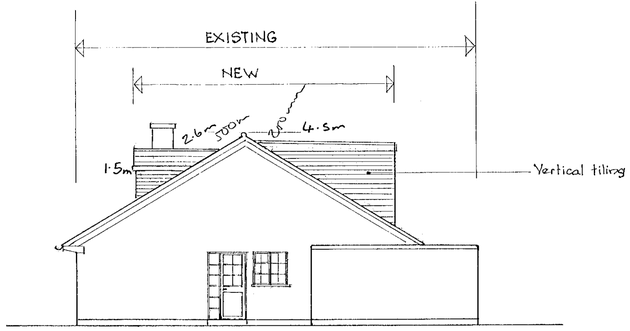


PROPOSED SIDE ELEVATION

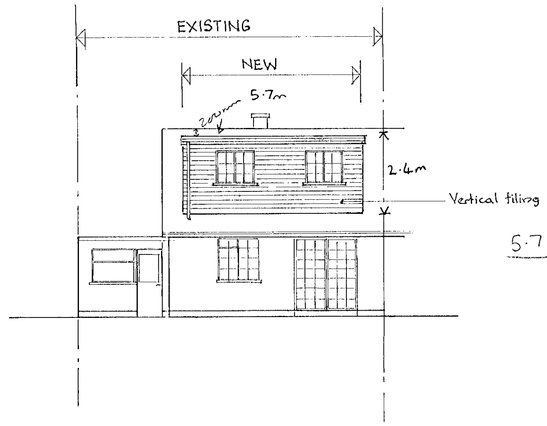


$$\frac{5.7 \times 2.4 \times 4.5}{2} = 30.78 m^2$$

PROPOSED REAR ELEVATION

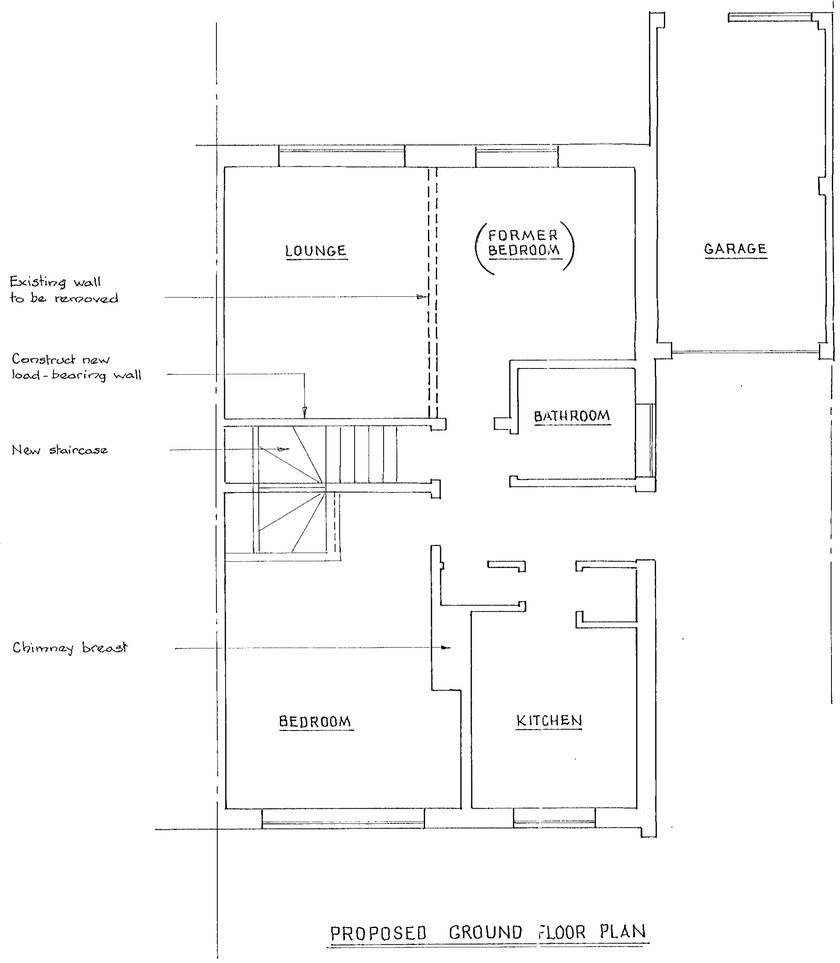


PROPOSED GROUND FLOOR PLAN

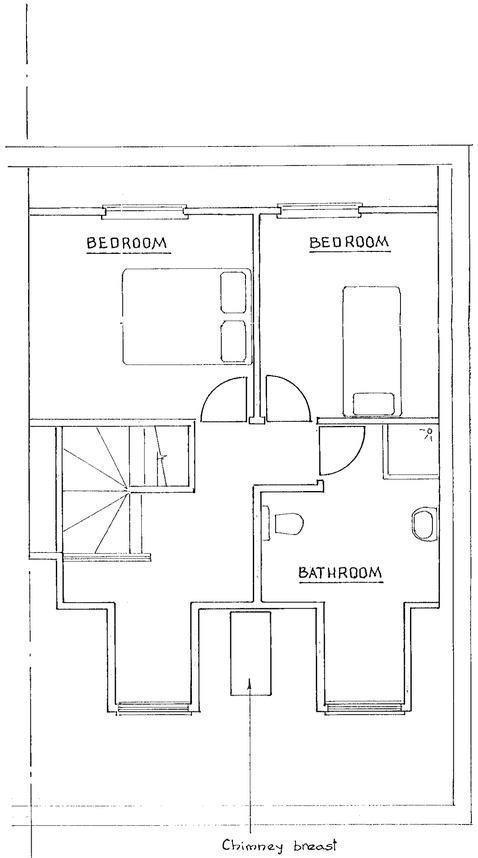

PROPOSED FIRST FLOOR PLAN

NOTE:
All new tiling to match existing

KEY
Existing structure retained
Proposed new structure

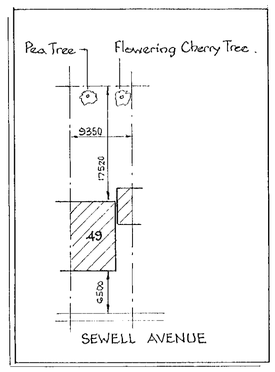


LOCATION PLAN 1:500

07 DEC 2001 2998


APPROVED

project	drawing title	scale
PROPOSED ROOF EXTENSION AT 49 SEWELL AVENUE WOKINGHAM BERKSHIRE	PROPOSED PLANS & ELEVATIONS	1:50 & 1:100
	drg no 181100/01	rev


20/7/01

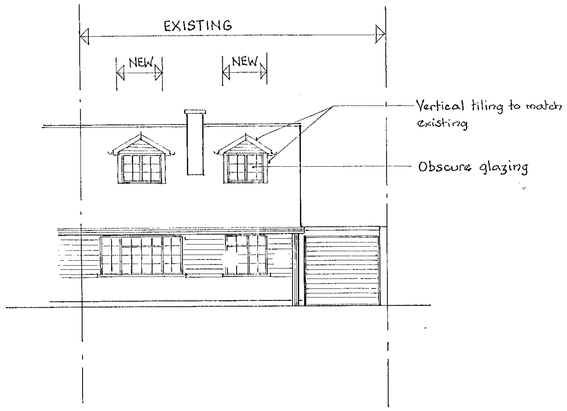


PROPOSED FRONT ELEVATION

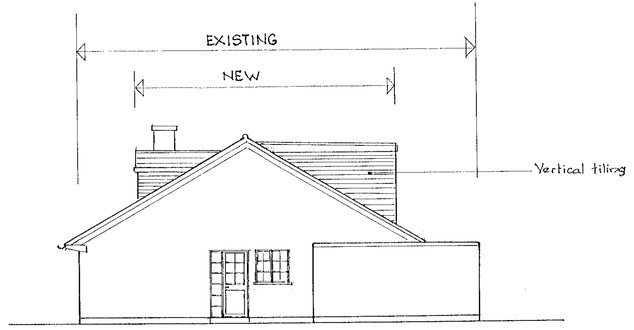


PROPOSED SIDE ELEVATION

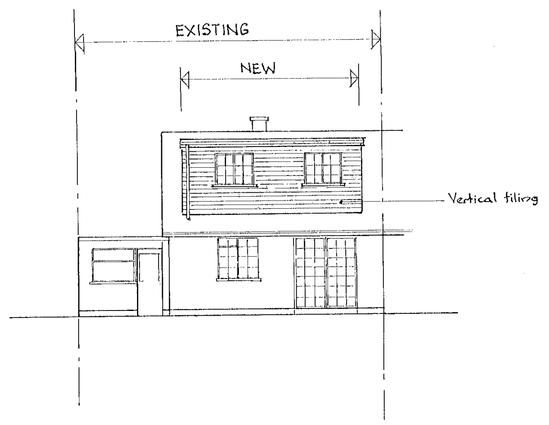

PROPOSED REAR ELEVATION

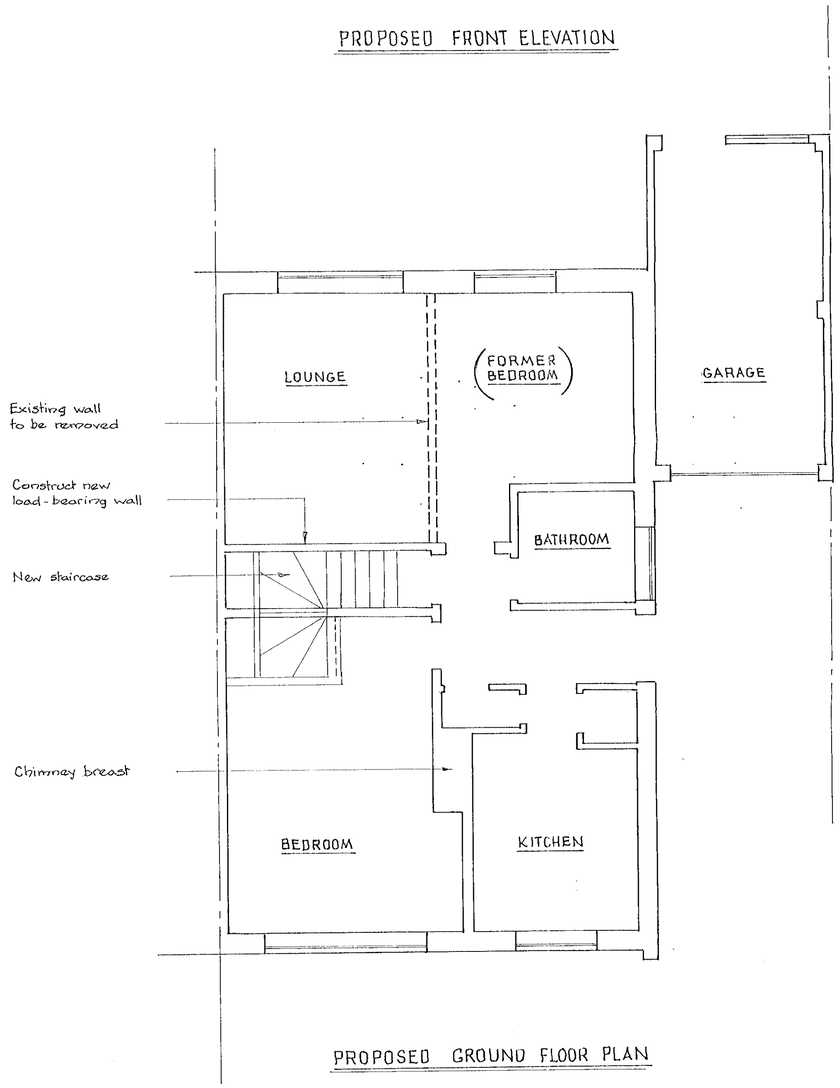


PROPOSED GROUND FLOOR PLAN

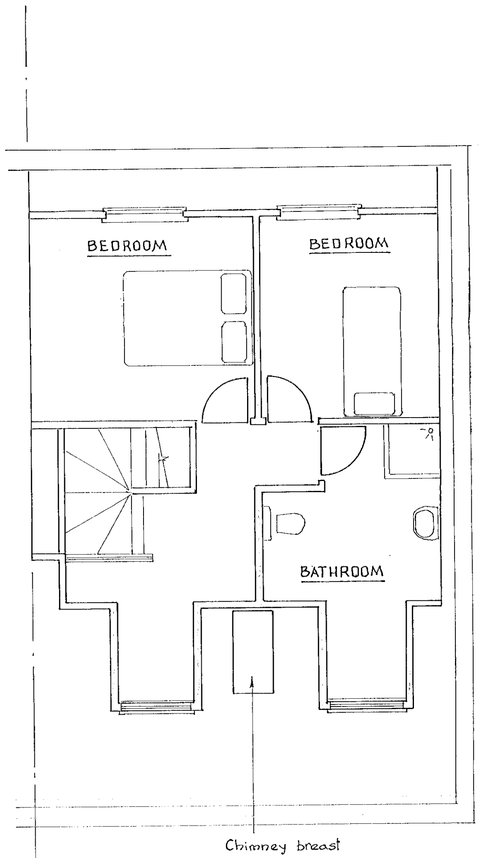

PROPOSED FIRST FLOOR PLAN

NOTE:
All new tiling to match existing

KEY
Existing structure retained
Proposed new structure

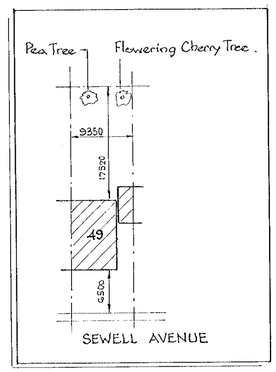

LOCATION PLAN 1:500

07 DEC 2000* 2998

project: PROPOSED ROOF EXTENSION AT 49 SEWELL AVENUE WOKINGHAM BERKSHIRE	drawing title: PROPOSED PLANS & ELEVATIONS	scale: 1:50 & 1:100	
		drg no: 181100/01	rev