KEY

- PARK BOUNDARY
- OLD FENCE LINE
- PROPOSED FENCE LINE
- EXISTING PLANTING
- EXISTING SPECIMEN TREES
- EXISTING SPECIMEN TREES (10 YEARS OLD OR LESS) - HORSE CHESTNUT
- PROPOSED SPECIMEN TREES (LOCATIONS BASED ON 1876 OS MAP)

A ASH
B BEECH
BP NATIVE BLACK POPLAR
H HORSE CHESTNUT
L LIME
LP LONDON PLANE
O OAK

- PROPOSED PLANTING
- EXISTING HEDGEROW
- PROPOSED HEDGEROW
- VIEWS
- AREA OF NEW ROAD SUB-BASE.

WEST ESTATE GATES

CATTLE GRID C

AREA OF MINOR REGRADING.

CATTLE GRID B

CATTLE GRID A

Salix alba 'Vitellina'

Acer oxalus

Red Oak

Fraxinus ornus

Acer saccharinum

Acer lobelii

Catalpa bignonioides

Robinia

CULHAM COURT

RIVER THAME

heavy thin to open up views

CULHAM MANOR

0 10 20 30 40 50 60 70 80 90 100

Rev B. 17 March 00 oil/generator store revised.
Rev. A 25. January 00 cattle grids added.

APPROVED


17 MAY 2000

1540

ROBIN MOORE-EDE & ASSOCIATES	
46 ALBEMARLE ST, LONDON W1X 3FE TEL : 0171-629-6910 FAX : 0171-409-1742	
Job	CULHAM COURT HENLEY ON THAMES BERKSHIRE
Title	PROPOSED LANDSCAPE IMPROVEMENTS TO THE PARK
Date	Nov 99
Drawn	Check
Scale	1:1250
Dwg no	496 - 018 Rev B

The CULHAM COURT *Estate*

Henley-on-Thames Berkshire / Oxfordshire

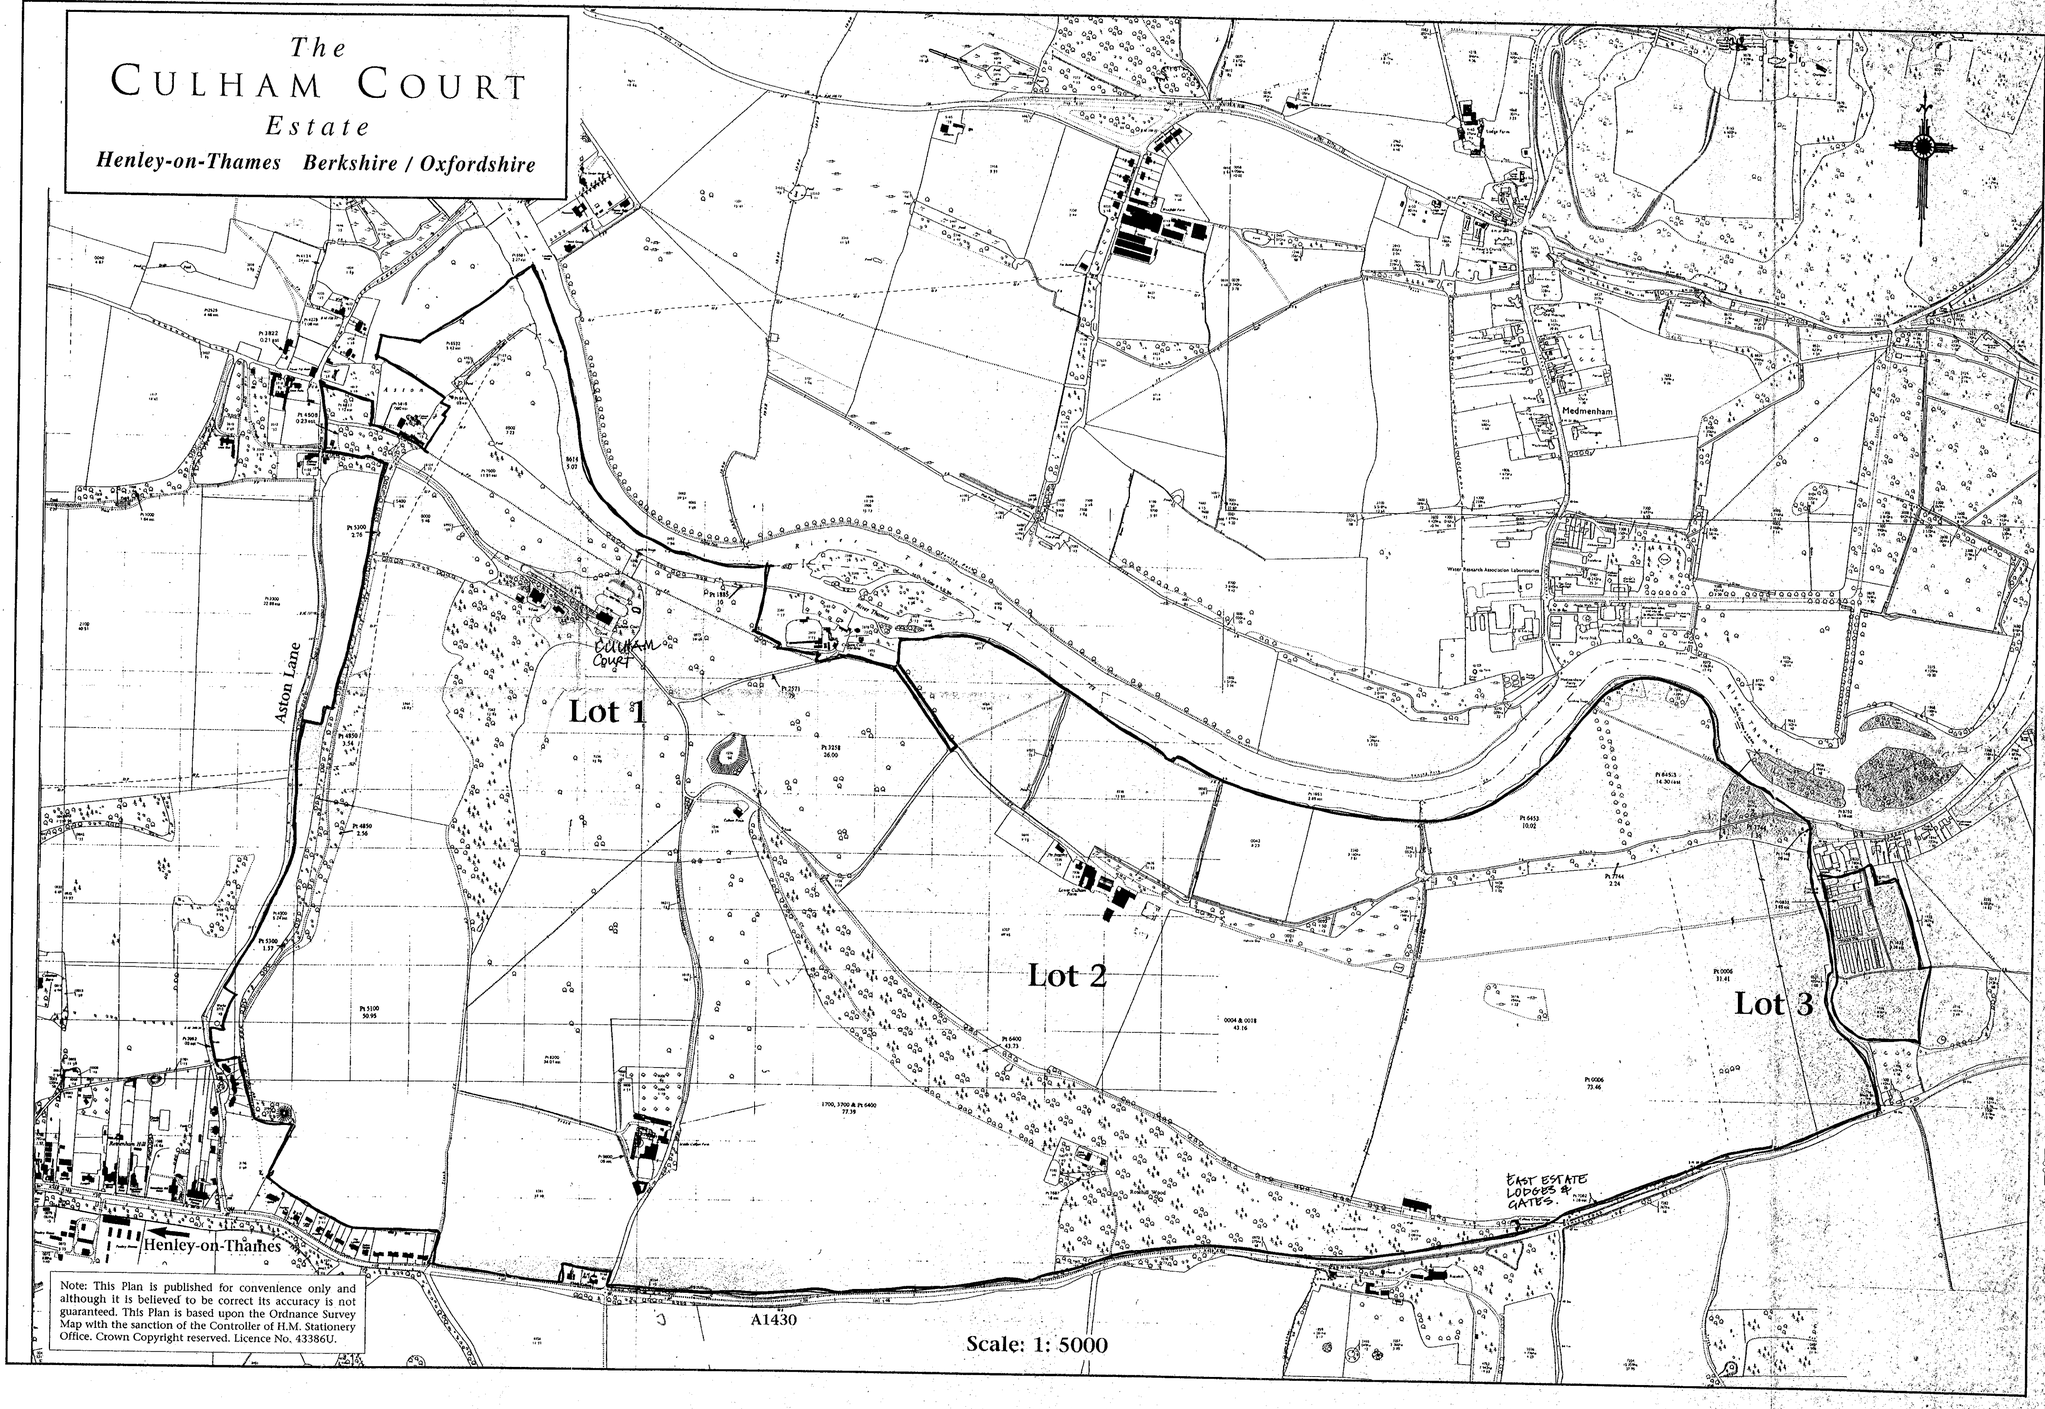

Note: This Plan is published for convenience only and although it is believed to be correct its accuracy is not guaranteed. This Plan is based upon the Ordnance Survey Map with the sanction of the Controller of H.M. Stationery Office. Crown Copyright reserved. Licence No. 43386U.

Scale: 1: 5000

REVISIONS


APPROVED

THIS DRAWING SHOULD NOT BE SCALED.
ALL DIMENSIONS TO BE CHECKED ON SITE PRIOR TO CONSTRUCTION.
ANY DISCREPANCIES BETWEEN DIMENSIONED DRAWINGS AND SITE DIMENSIONS SHOULD BE REPORTED TO THE DESIGNERS IMMEDIATELY.


ROBIN MOORE EDE & ASSOCIATES
48 ALBEMARLE ST. LONDON W1 3FE
TEL: 0171-629-6910
FAX: 0171-409-1742

Job: CULHAM COURT, HENLY ON THAMES, BUCKINGHAMSHIRE
Title: SITE LOCATION PLAN
Date: JUNE 1998
Drawn: Check:
Scale: 1:5000
Dwg no: 496 016 Rev: A

CULHAM COURT SITE PLAN

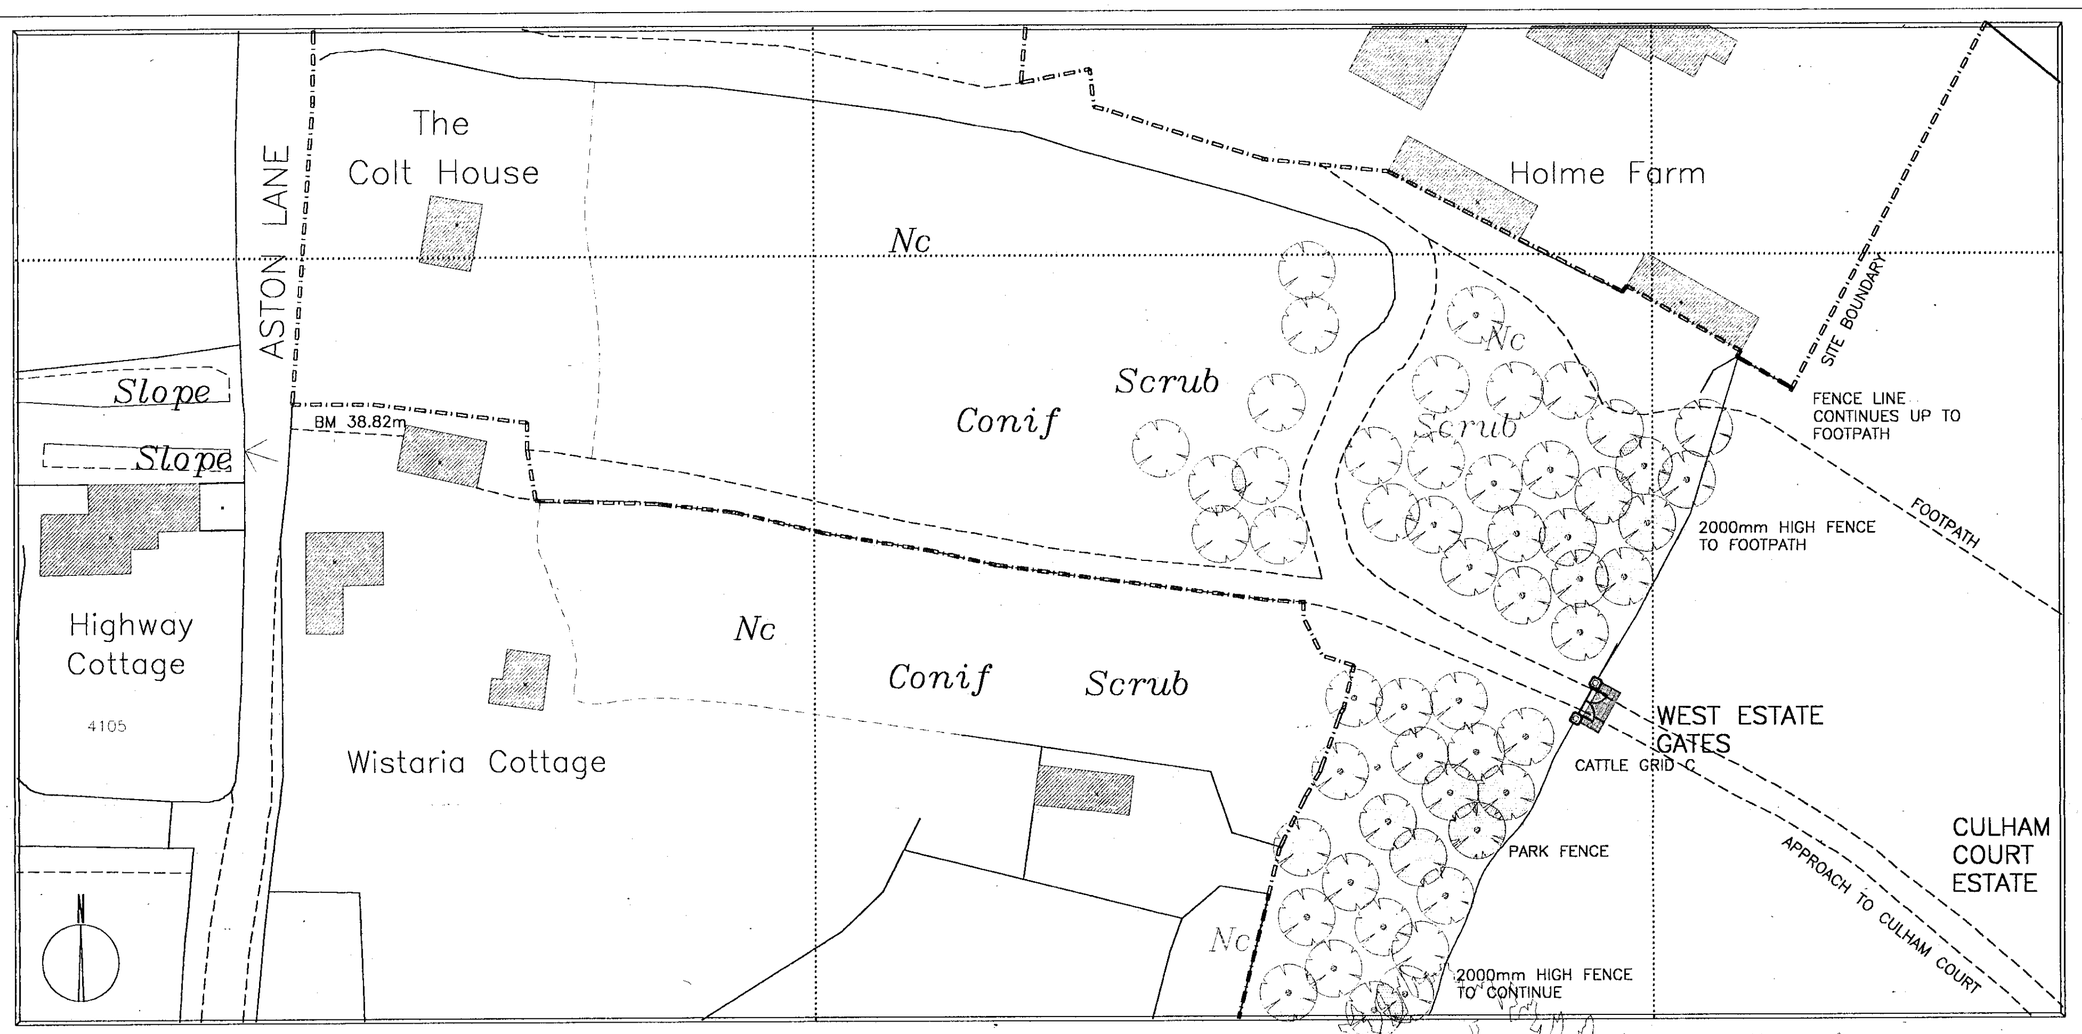


WEST ESTATE GATES 1:500

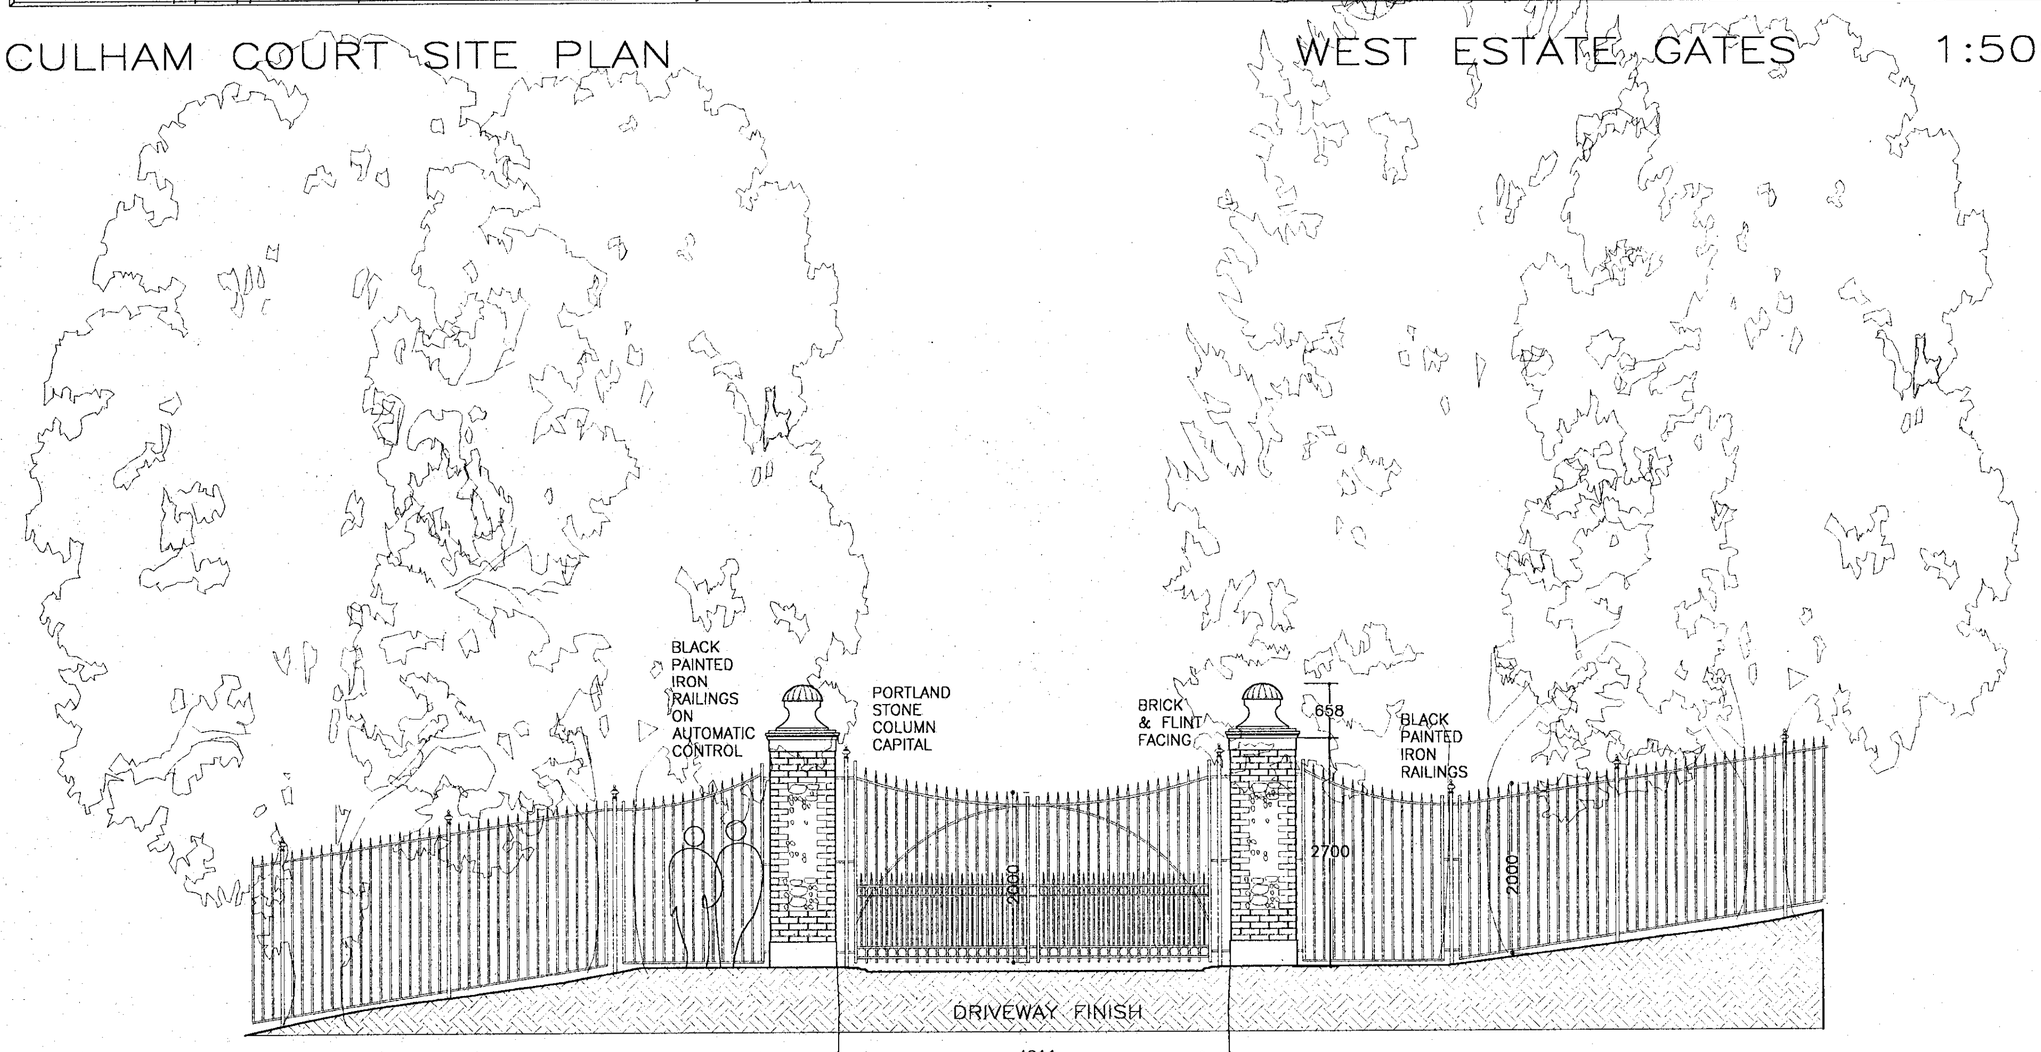

WEST GATES ELEVATION

777 — 4011 — 777
4719

CATTLE GRID BY HOPKINS STEEL FABRICATIONS 18' x 8'6" SET IN GROUND ON HARDCORE BASE. REFER TO MANUFACTURERS INFORMATION FOR DETAIL

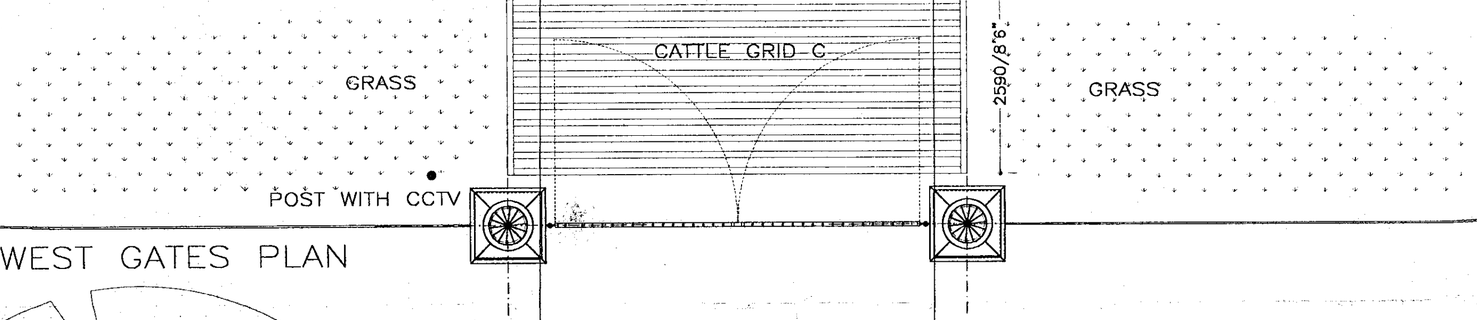

WEST GATES PLAN

THIS DRAWING SHOULD NOT BE SCALED.
ALL DIMENSIONS TO BE CHECKED ON SITE PRIOR TO CONSTRUCTION.
ANY DISCREPANCIES BETWEEN DIMENSIONED DRAWINGS AND SITE DIMENSIONS SHOULD BE REPORTED TO THE DESIGNERS IMMEDIATELY.
RODS TO BE MADE OF ALL JOINERY AND METALWORK AND SUBMITTED PRIOR TO FABRICATION.

SETTING OUT TO BE AGREED AND PEGGED ON SITE. GRADIENT SHOWN HERE IS INDICATIVE ONLY.

APPROVED
17 MAY 2000
T.S.O.

NOTE: AREA NOT FULLY SURVEYED. ROAD CONFIGURATION IS APPROXIMATE ONLY

REVISIONS
A OCT '98 WEST GATES AMENDED
B NOV '99 EAST GATES REMOVED TO DWG No. 496.SK042. SITE PLAN ADDED
C JAN '00 LENGTH OF FENCING REDUCED. BRICK PIERS ADDED.
D 25 JAN '00 CATTLE GRID ADDED AND GATE PIERS AMENDED

ROBIN MOORE EDE & ASSOCIATES
46 ALBEMARLE ST. LONDON W1X 3FE
TEL 0171 629 6910
FAX 0171 409 1742
E-MAIL rme@centrenet.co.uk

Job CULHAM COURT HENLEY ON THAMES BERKSHIRE
Title WEST ESTATE GATES ELEVATION, PLAN & SITE PLAN
Date NOV 1999
Drawn PT
Check HK
Scale 1:50
Drg. no 496 - 042 Rev. F