




Proposed Ground Floor Plan

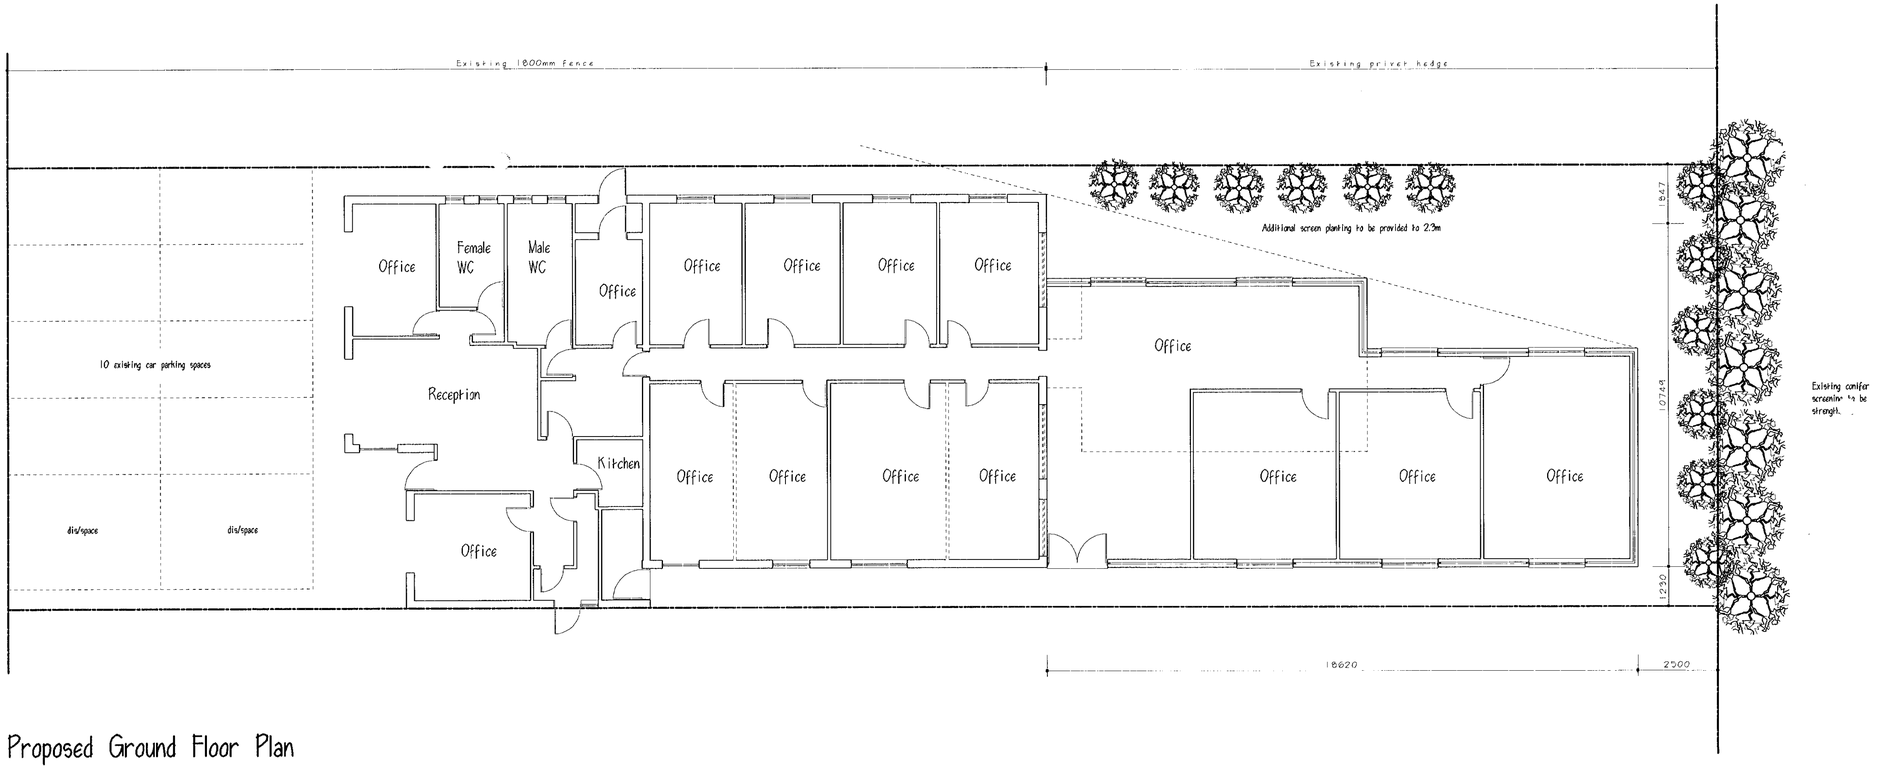

Proposed Side Elevation

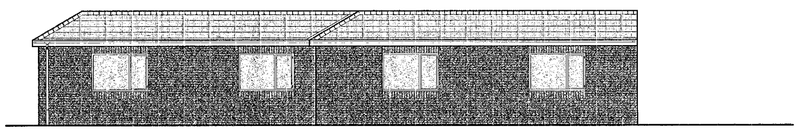

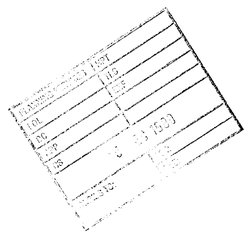


Client
Willmett & Co.

Address
60, Headley Road,
Woodley,
Berks.


Project
Proposed Extension
to Offices
Sketch Scheme

M. G. Humphrey ARICS
81, Green Lane
Burnham
Bucks
SL1 8EG
Telephone 01628 661355


Scale 1:100, Date Sept 99
Drwg No PT/1297/2 Rev A

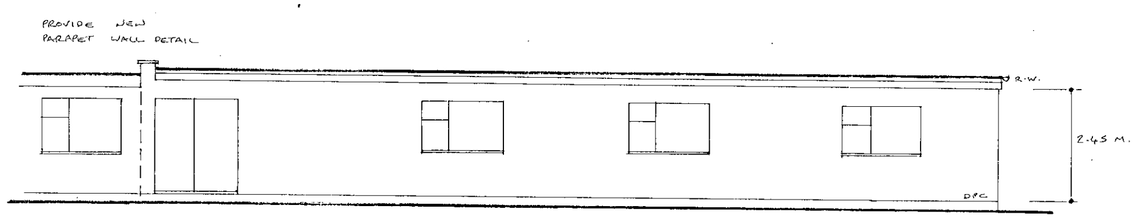

SIDE ELEVATION

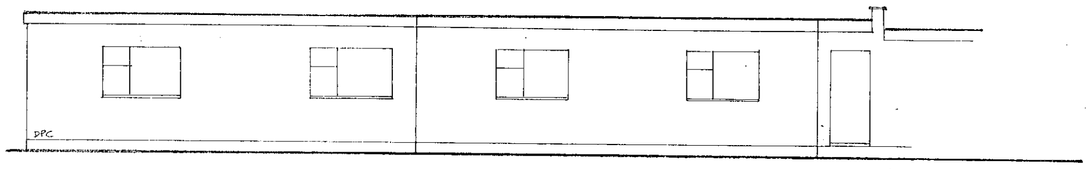

SIDE ELEVATION

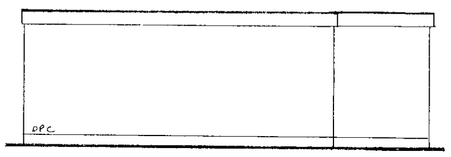

REAR ELEVATION

WALLS : BLOCK / RENDER FINISH TO MATCH EXISTING

ROOF : BUILT UP FELT ROOFING

JOINERY : SOFTWOOD (STAINED FINISH) AS EXISTING

BRICKWORK PLINTH FROM G.L. TO DPC LEVEL

Notes:
All dimensions must be checked on site and not scaled from this drawing.

A		
	Date	Revisions

© copyright

Client

Willmett & Co.

Job Title

Drawing Title

Scale 1 : 100

Date 1.2001


Drawn by

Drg. No. 60 HR :3


Rev.

(ARCH.)


420 x 594mm A2

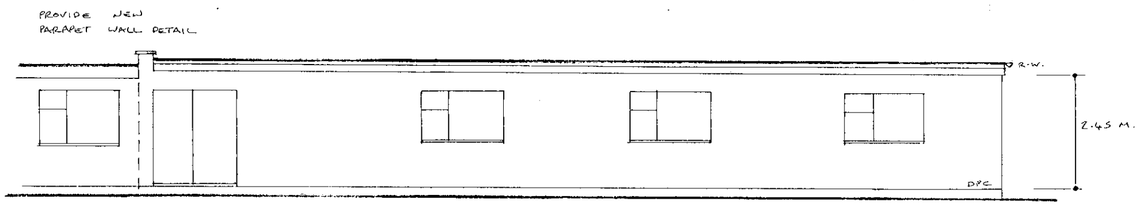

SIDE ELEVATION

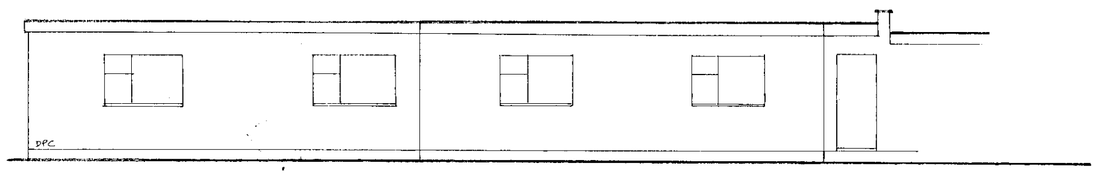

SIDE ELEVATION

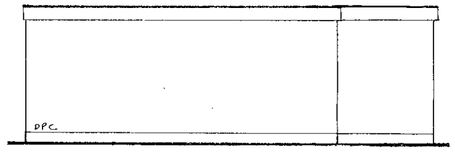

REAR ELEVATION

WALLS : BLOCK / RENDER FINISH TO MATCH EXISTING

ROOF : BUILT UP FELT ROOFING

JOINERY : SOFTWOOD (STAINED FINISH) AS EXISTING

BRICKWORK PLINTH FROM G.L. TO DPC LEVEL

Notes:
All dimensions must be checked on site and not scaled from this drawing.

A		
	Date	Revisions

© copyright

Client

Willmett & Co.

Job Title

Drawing Title

Scale 1 : 100

Date 1.2001

Drawn by


Drg. No. 60 HR :3

Rev.


(ARCH.)


420 x 594mm A2

26.MAR2000 1089

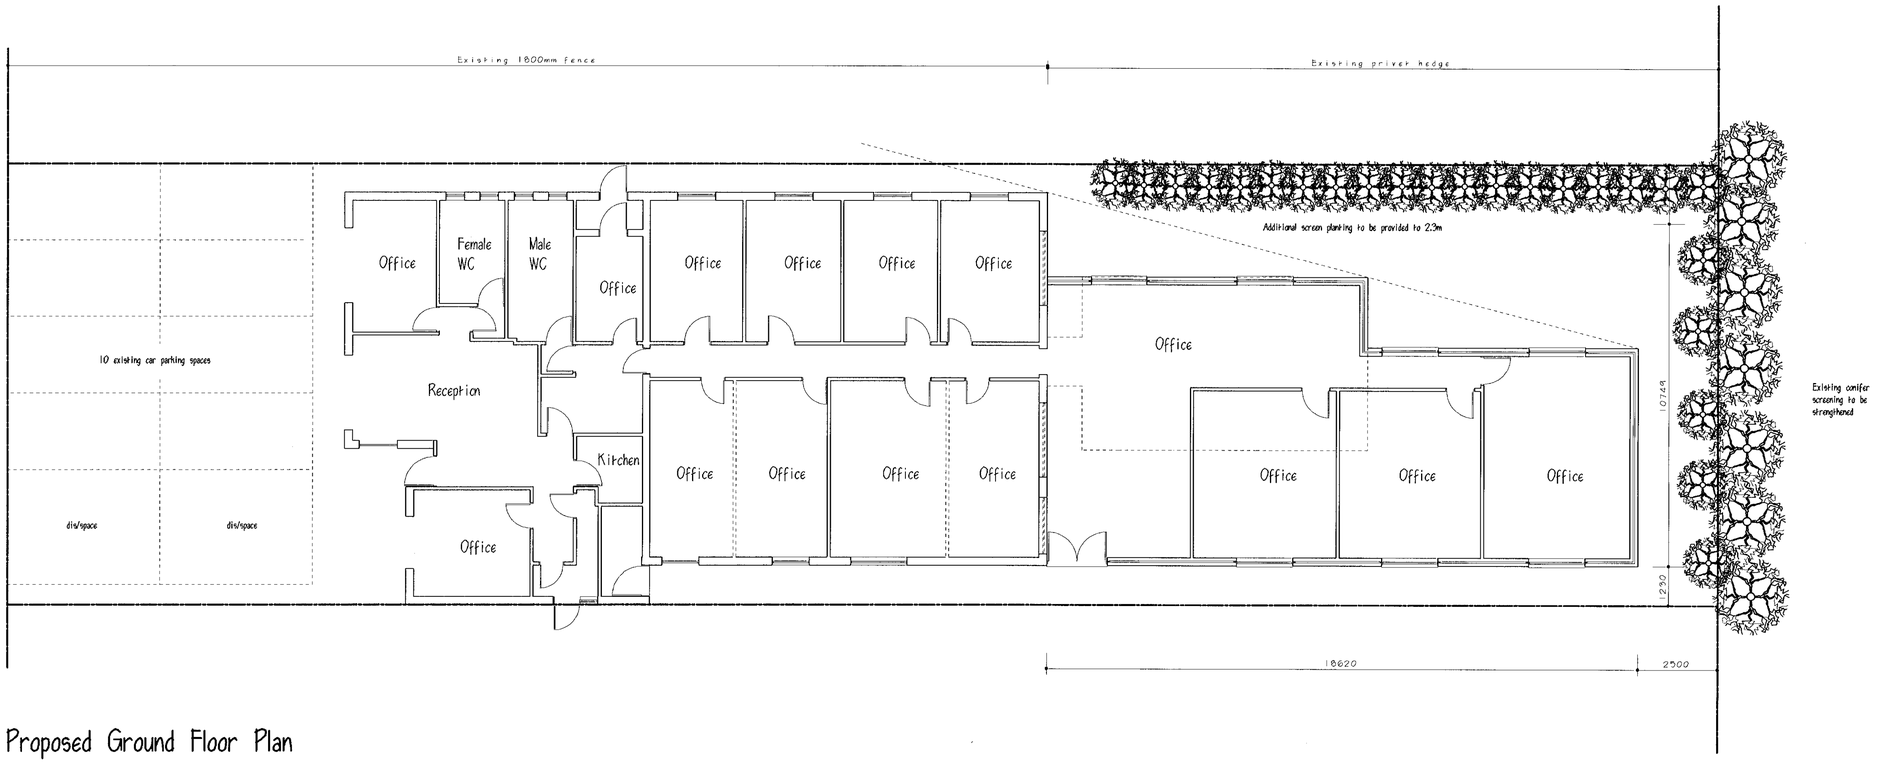


Proposed Ground Floor Plan

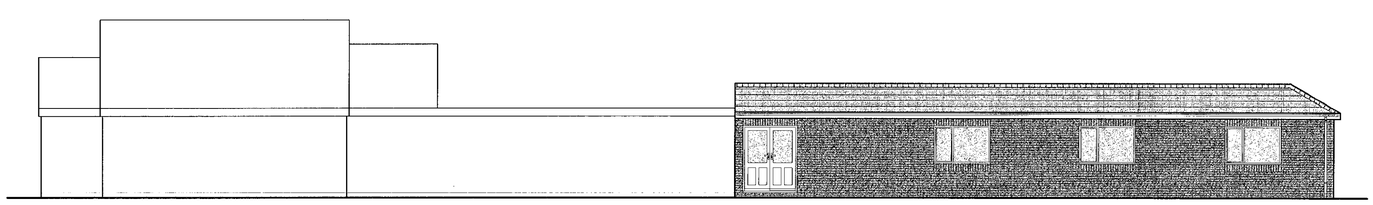

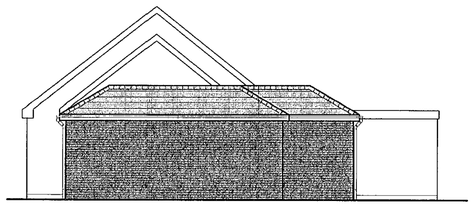

Proposed Side Elevation

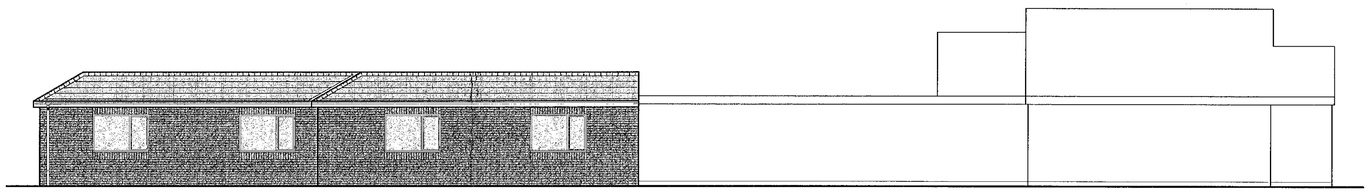

Proposed Side Elevation

APPROVED

Client
Willmett & Co.

Address
60, Headley Road,
Woodley,
Berks.


Project
Proposed Extension
to Offices

M. G. Humphrey ARICS
81, Green Lane
Burnham
Bucks
SL1 8EG
Telephone 01628 661355


Scale 1:100, Date Sept 99
Drwg No PT/1297/2 Rev A

CD 12/3/01

28.MAR2000* 1089

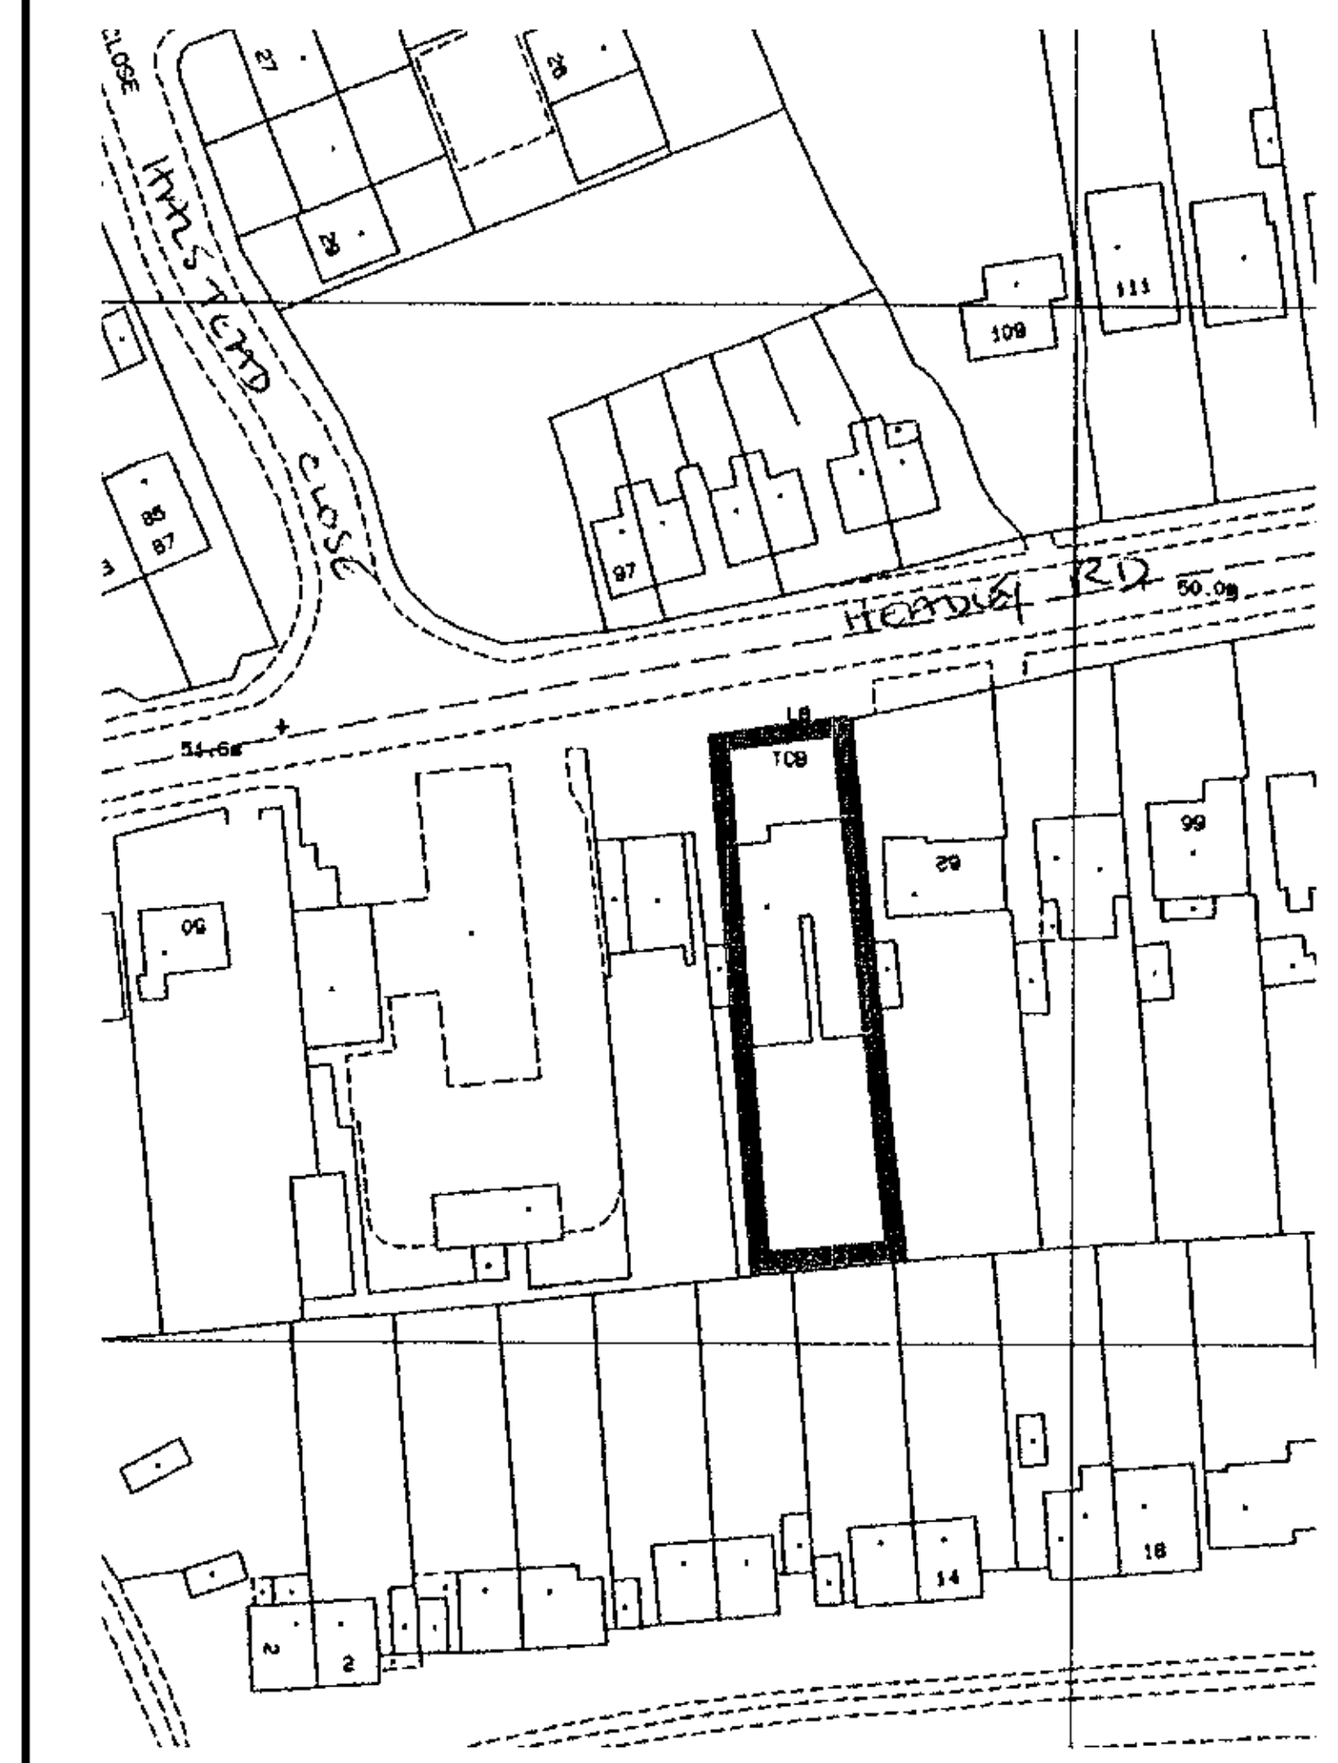

Location Plan Scale 1:1250

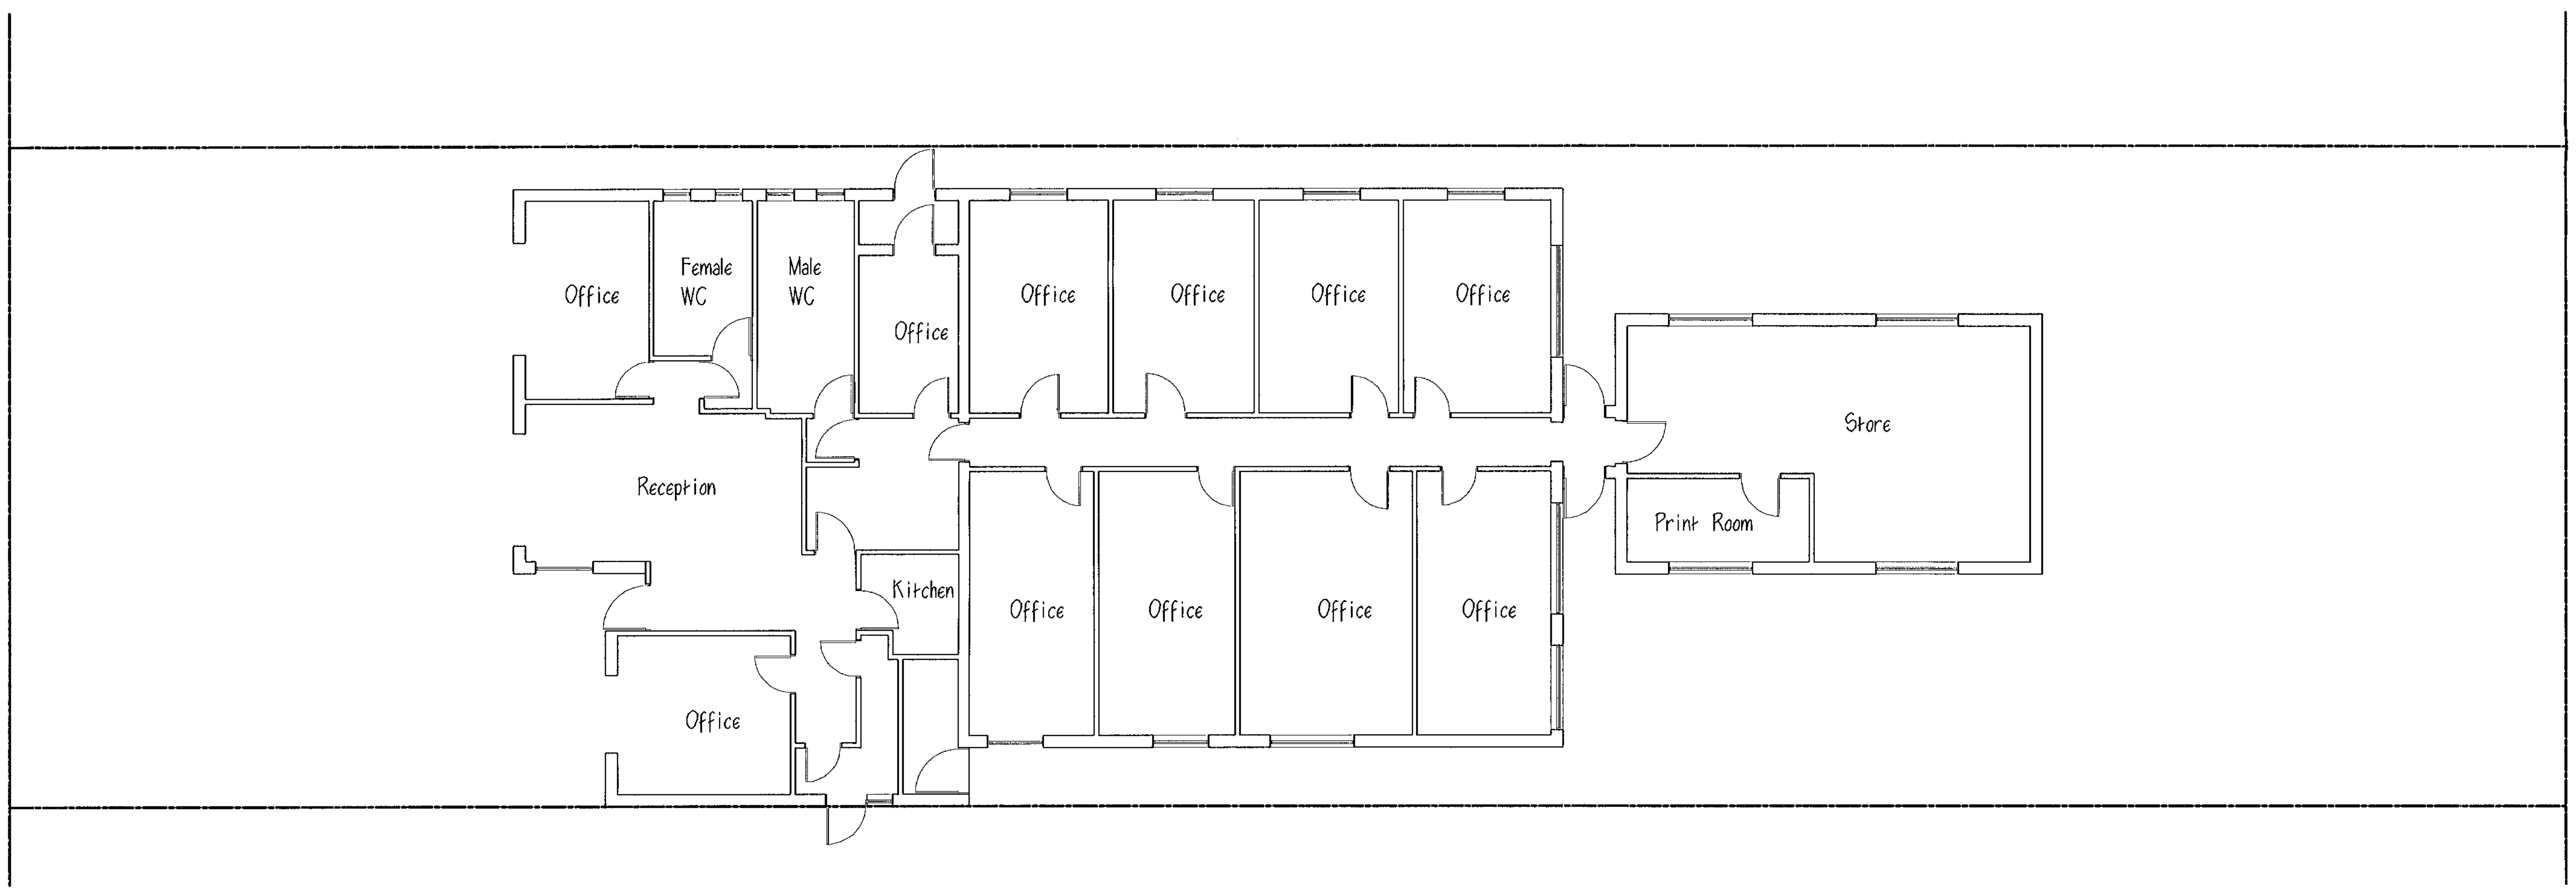

Existing Floor Plan

APPROVED

Client
Willmett & Co.

Address
60, Headley Road,
Woodley,
Berks.

Project
Proposed Extension
to Offices
Existing Floor Plan

M. G. Humphrey A.R.I.C.S.
81, Green Lane,
Burnham
Bucks.
SL1 8EG
Telephone 01628 661355

Scale	1:100,	Date	Sept 99
Drwg No	PT/1297/1	Rev	