




Front view




Garden view



Location plan 1:1250@A3

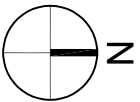

Contractors and consultants are not to scale
dimensions from this drawing

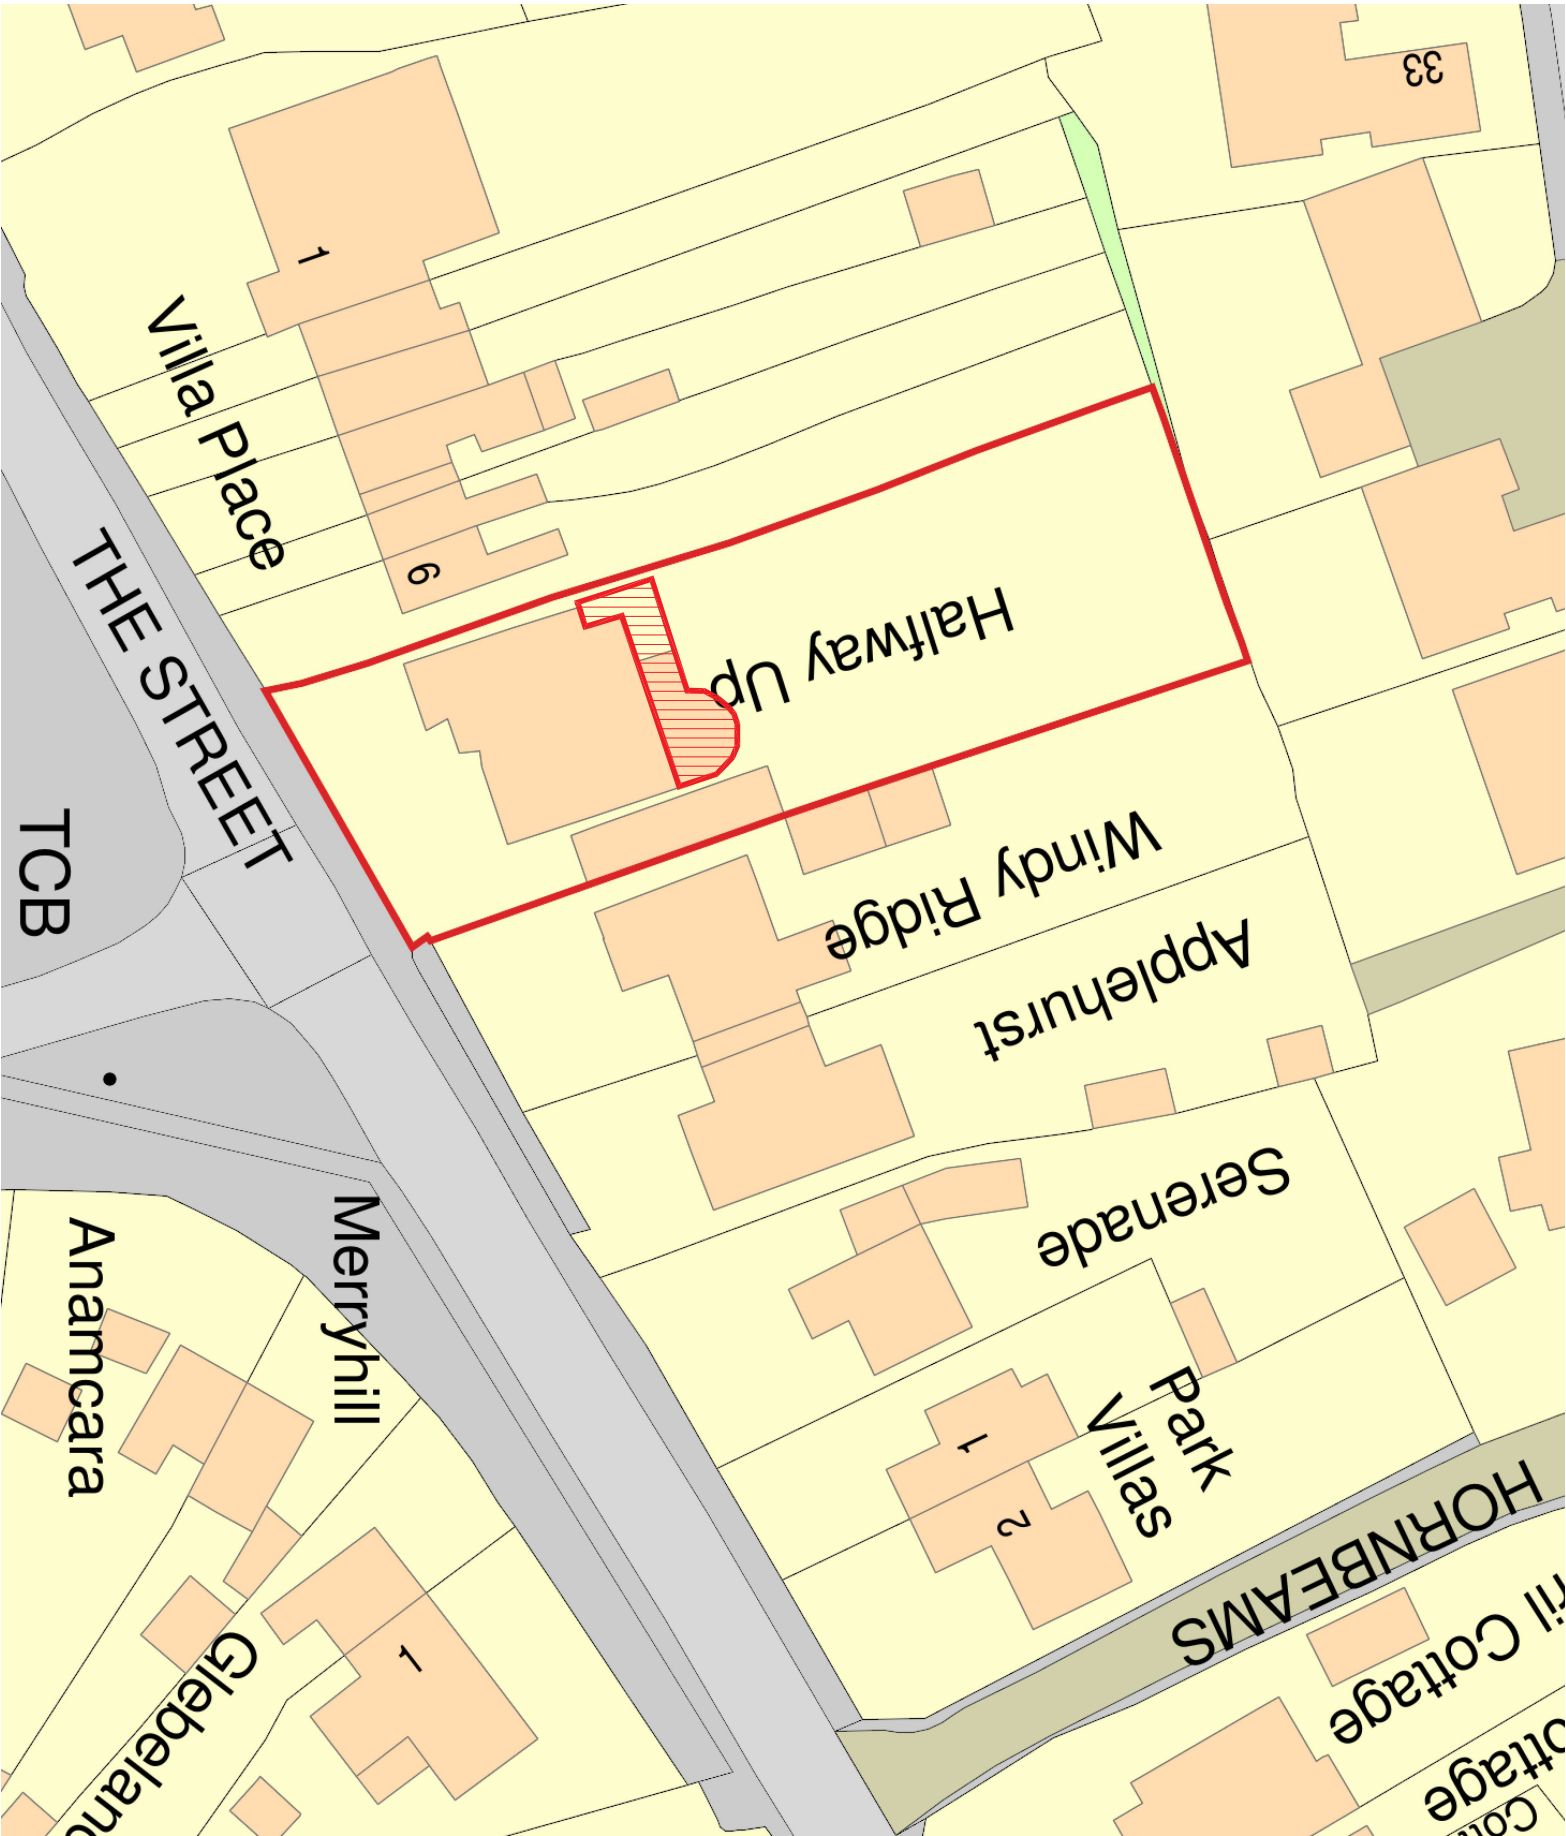

Block plan showing indicative development area 1:500@A3

SCALE BAR 1:500

Client

Mr & Mrs Todd

Project

Hazeley Cottage, Mortimer

Description

Location plan & Block plan

Revision	Date	Description
-	12-12-24	Planning application

Status

Planning

Scale

1:500@A3 & SG

Job Number

054

Drawn By

SG

Drawing Number

02-01

Date

Dec 24

Revision

-



SARAH GOULD
ARCHITECTS

sarahgouldarchitects@gmail.com