



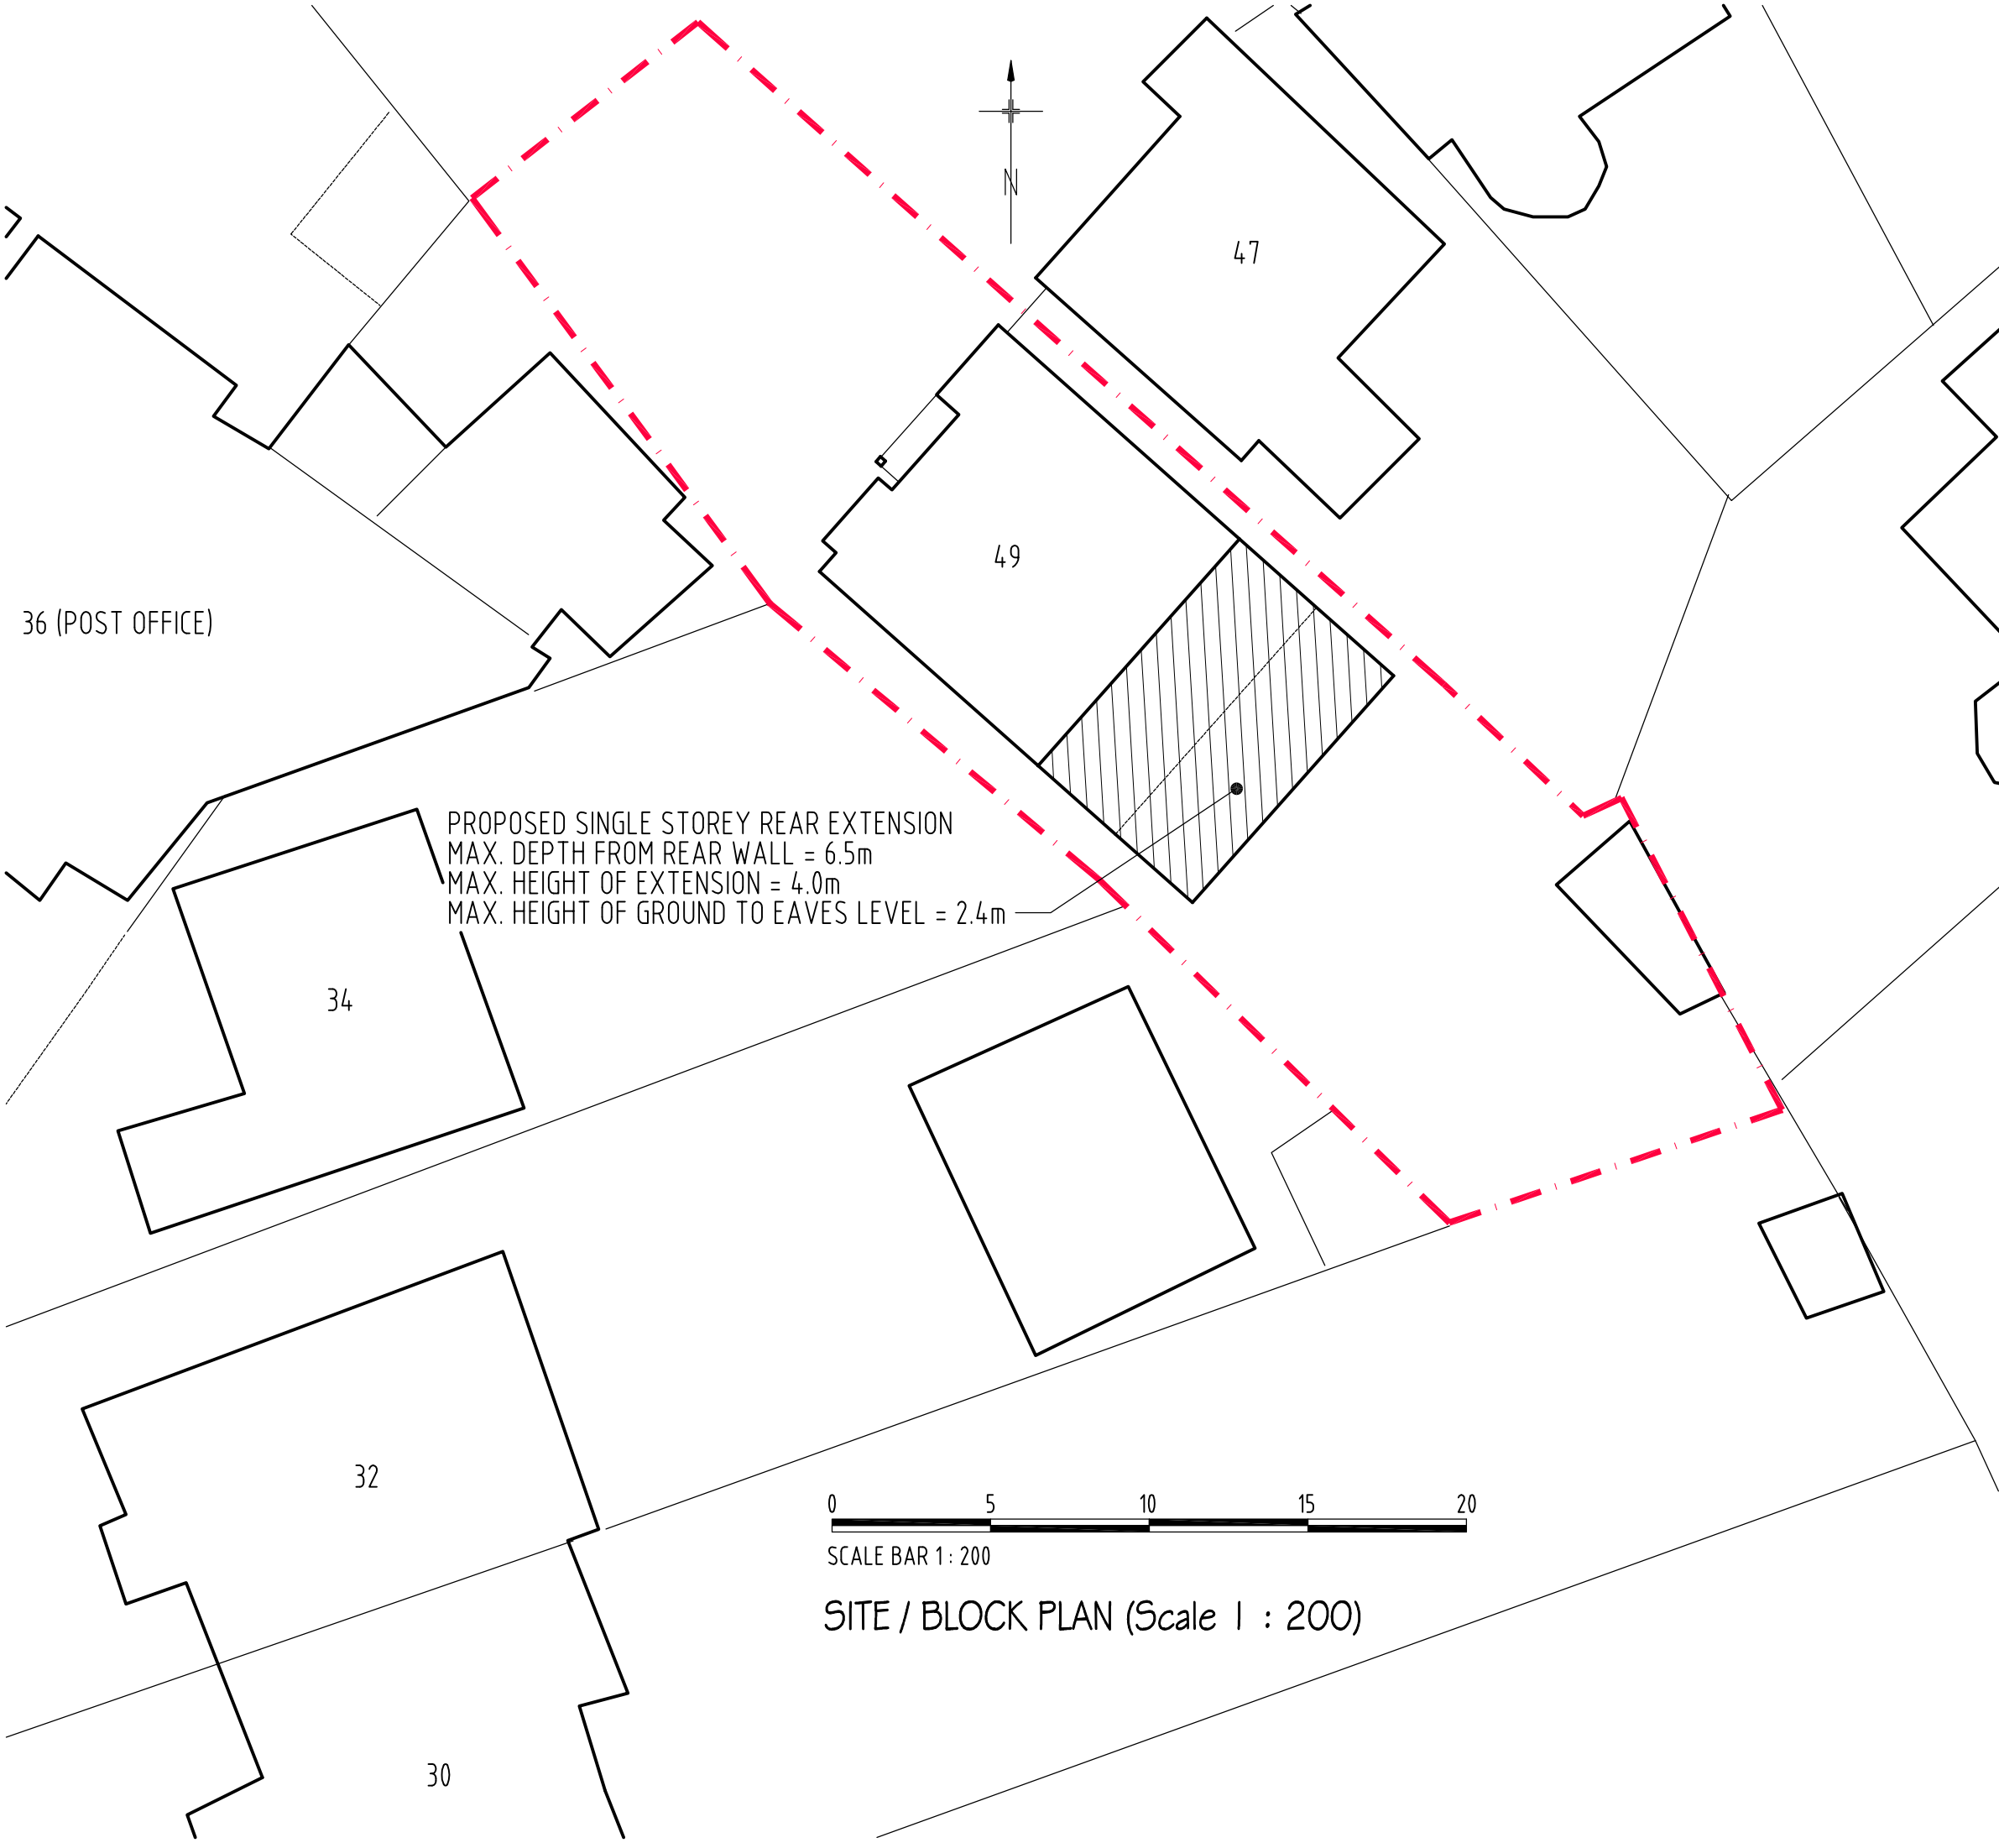

PROPOSED SINGLE STOREY REAR EXTENSION
MAX. DEPTH FROM REAR WALL = 6.5m
MAX. HEIGHT OF EXTENSION = 4.0m
MAX. HEIGHT OF GROUND TO EAVES LEVEL = 2.4m

NOTE
ALL MATERIALS INTENDED TO BE USED ON
NEW EXTENSION ARE TO MATCH EXISTING.
THIS DRAWING HAS BEEN PREPARED WITHOUT
THE BENEFIT OF AN ACCURATE SITE SURVEY

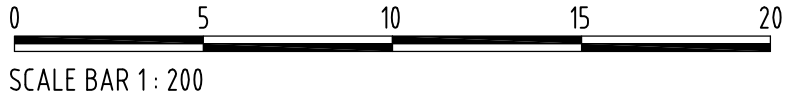

SITE / BLOCK PLAN (Scale 1 : 200)



RICHARD FENN DESIGNS
11 HARRIER CLOSE, WOODLEY,
READING, BERKSHIRE. RG5 4PE.
Telephone READING (0118) 9691684
E-Mail : architect@ntlworld.com

PROPOSED SINGLE STOREY REAR EXTENSION TO
49 GINGELLS FARM ROAD, CHARVIL, TWYFORD
for MRS RANI SANDHU.

SITE / BLOCK PLAN

DATE	SCALE
DECEMBER 4th 2024	1 : 200
DRAWING No. RS10	REVISION