



NOTE

ALL MATERIALS INTENDED TO BE USED ON
NEW EXTENSION ARE TO MATCH EXISTING.

THIS DRAWING HAS BEEN PREPARED WITHOUT
THE BENEFIT OF AN ACCURATE SITE SURVEY
KITCHEN/CLOAKROOM LAYOUTS AND FITTINGS
ARE INDICATIVE ONLY

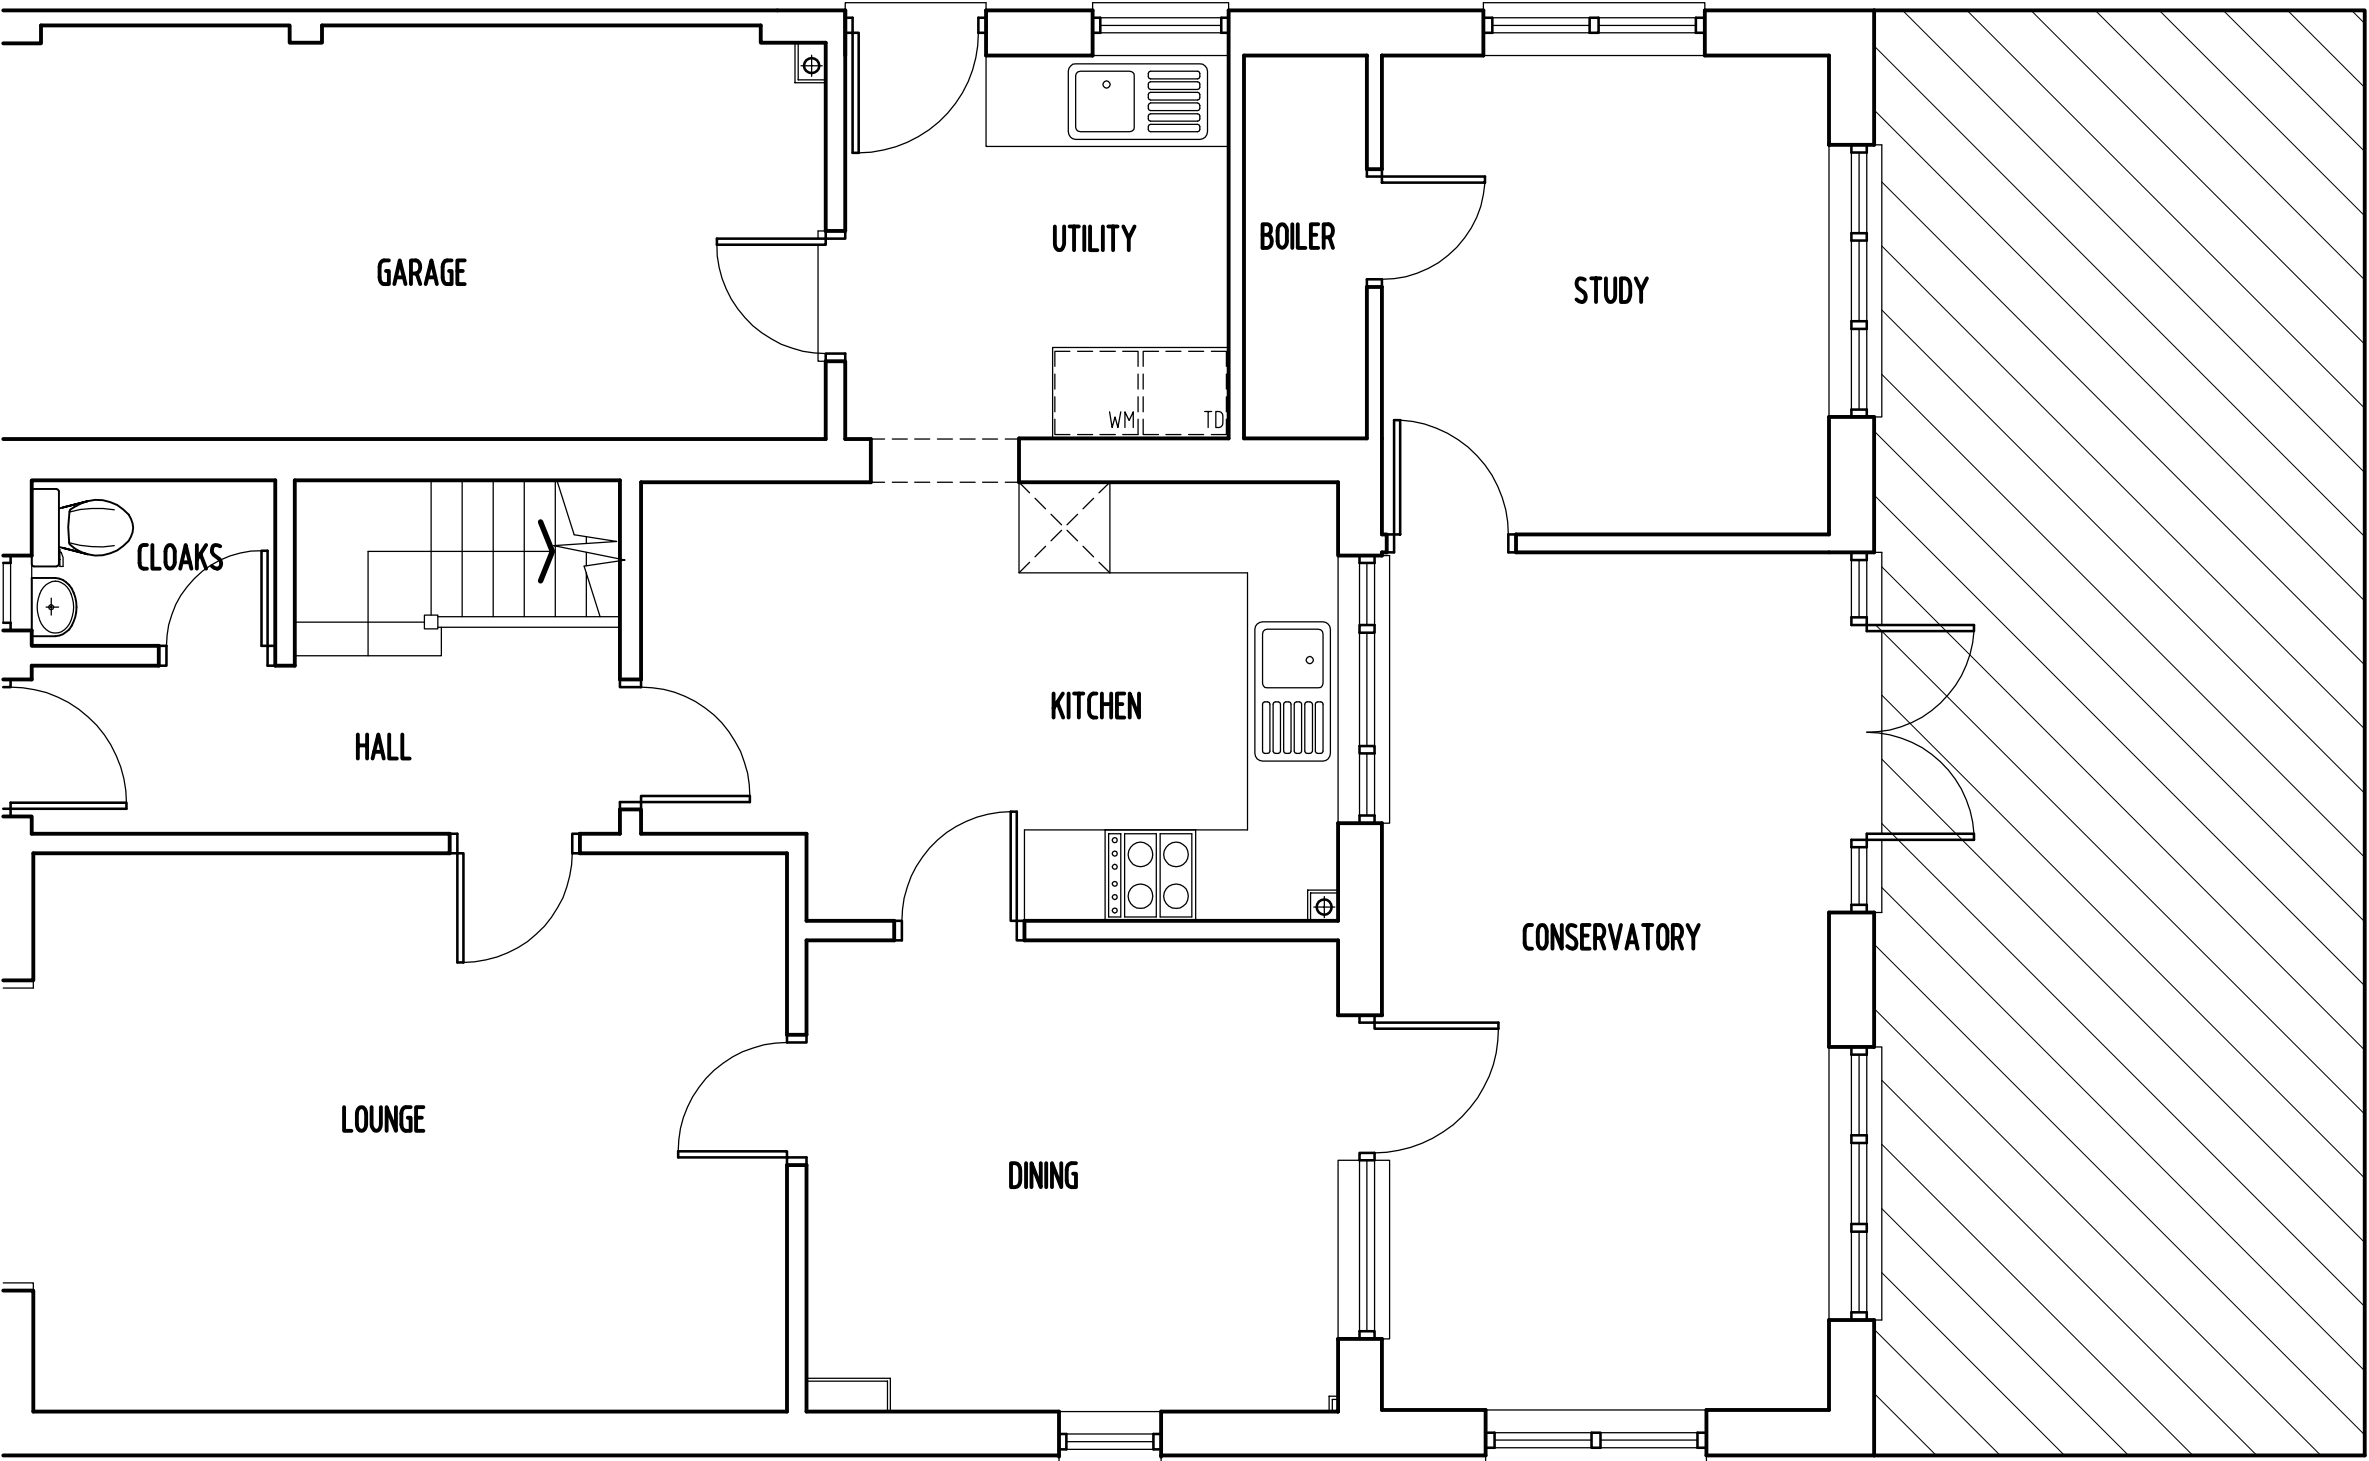

EXISTING/PROPOSED LAYOUT

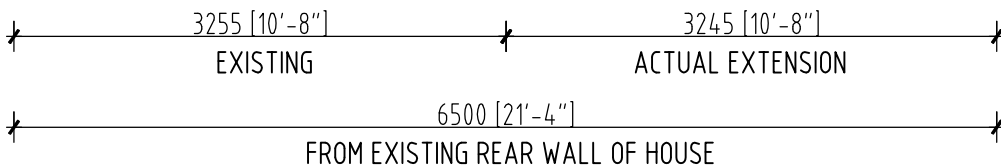

SCALE BAR 1 : 50



RICHARD FENN DESIGNS

11 HARRIER CLOSE, WOODLEY,
READING, BERKSHIRE. RG5 4PE.
Telephone READING (0118) 9691684
E-Mail : architect@ntlworld.com

PROPOSED SINGLE STOREY REAR EXTENSION TO
49 GINGELLS FARM ROAD, CHARVIL, TWYFORD
for MRS RANI SANDHU.

EXISTING / PROPOSED LAYOUT

DATE
DECEMBER 4th 2024

SCALE
1 : 50

DRAWING No.

RS11

REVISION