



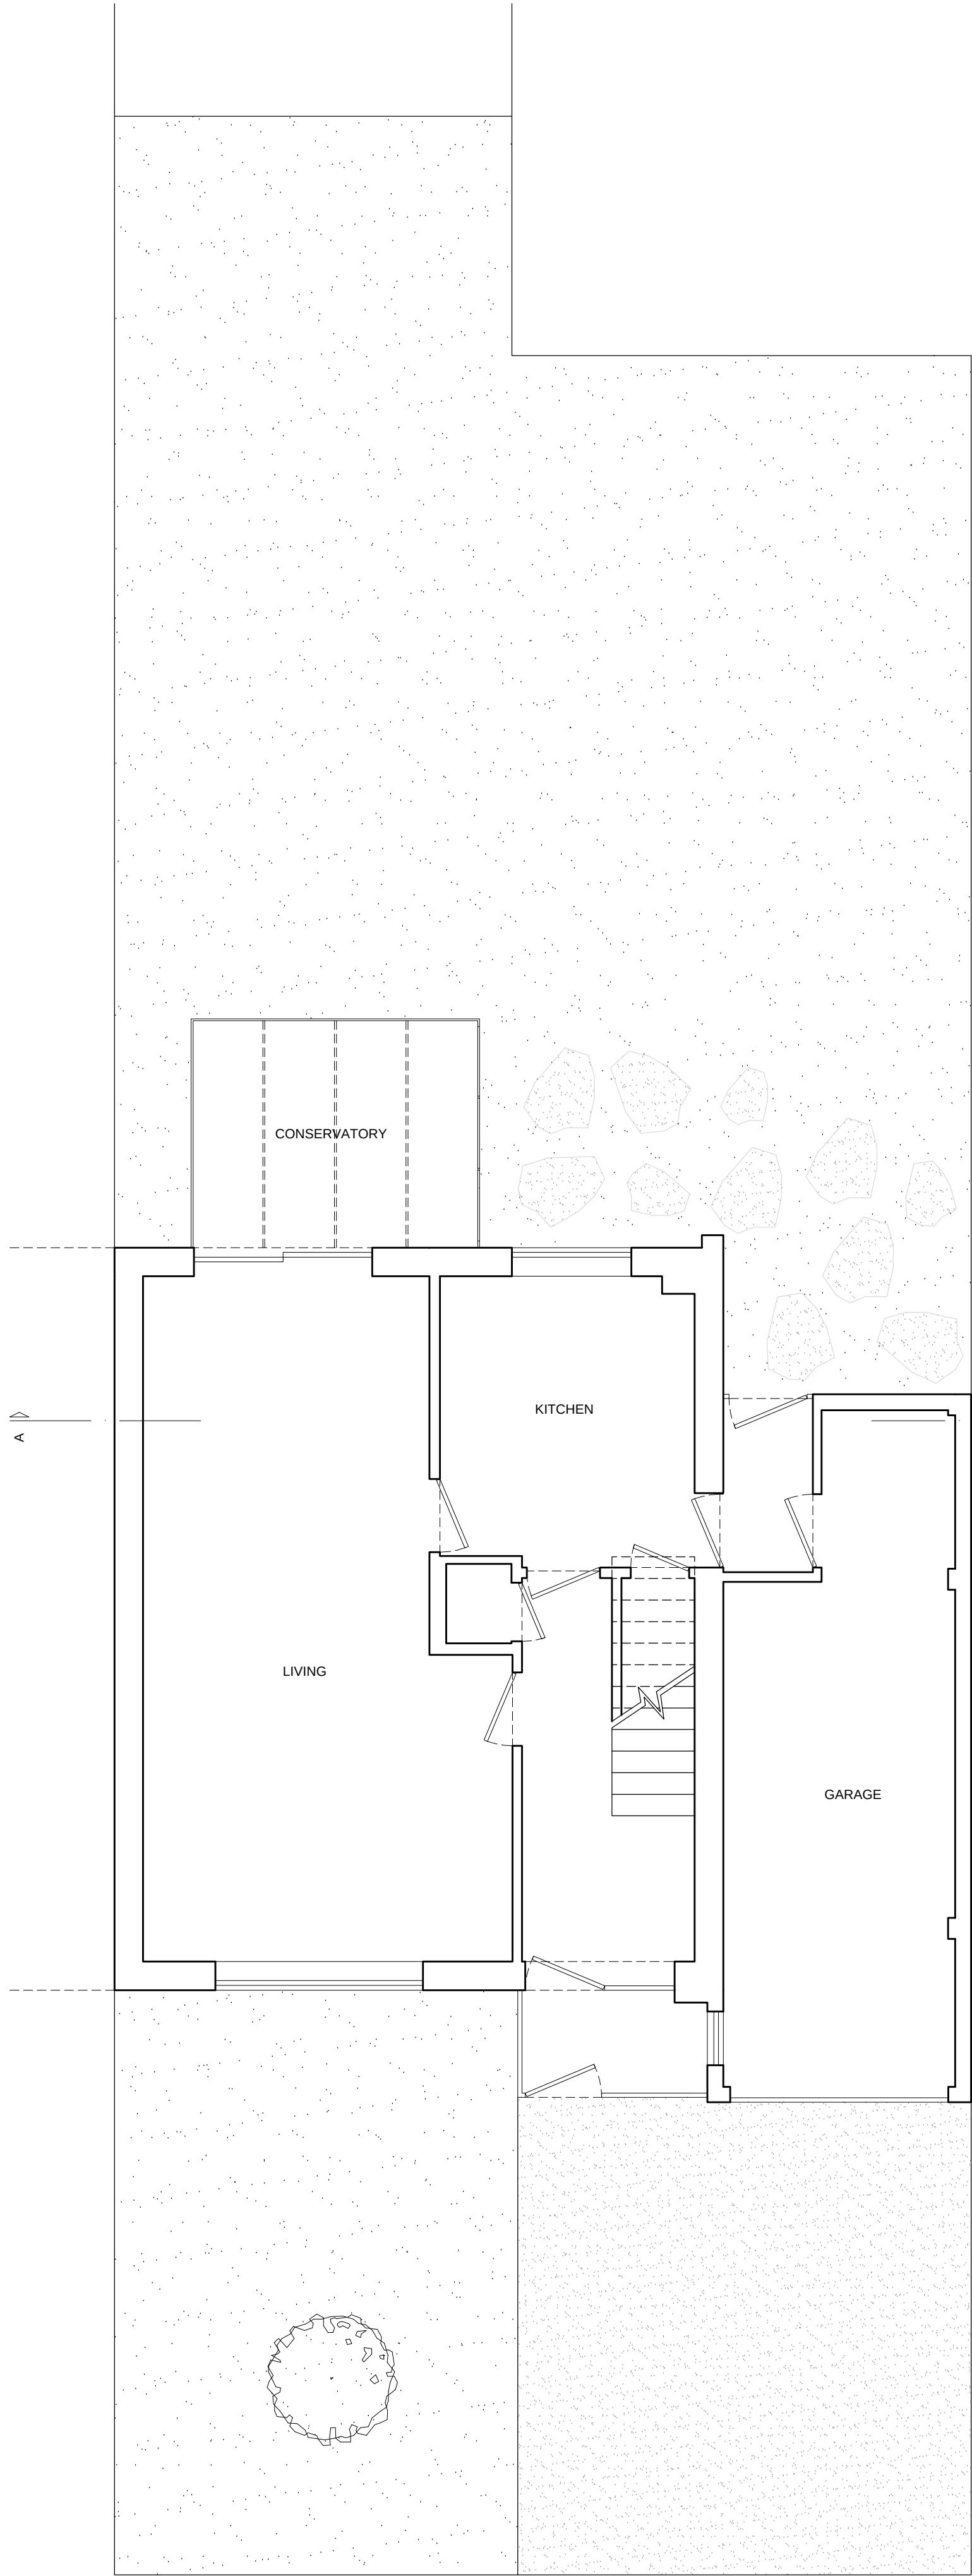


GROUND FLOOR



FIRST FLOOR

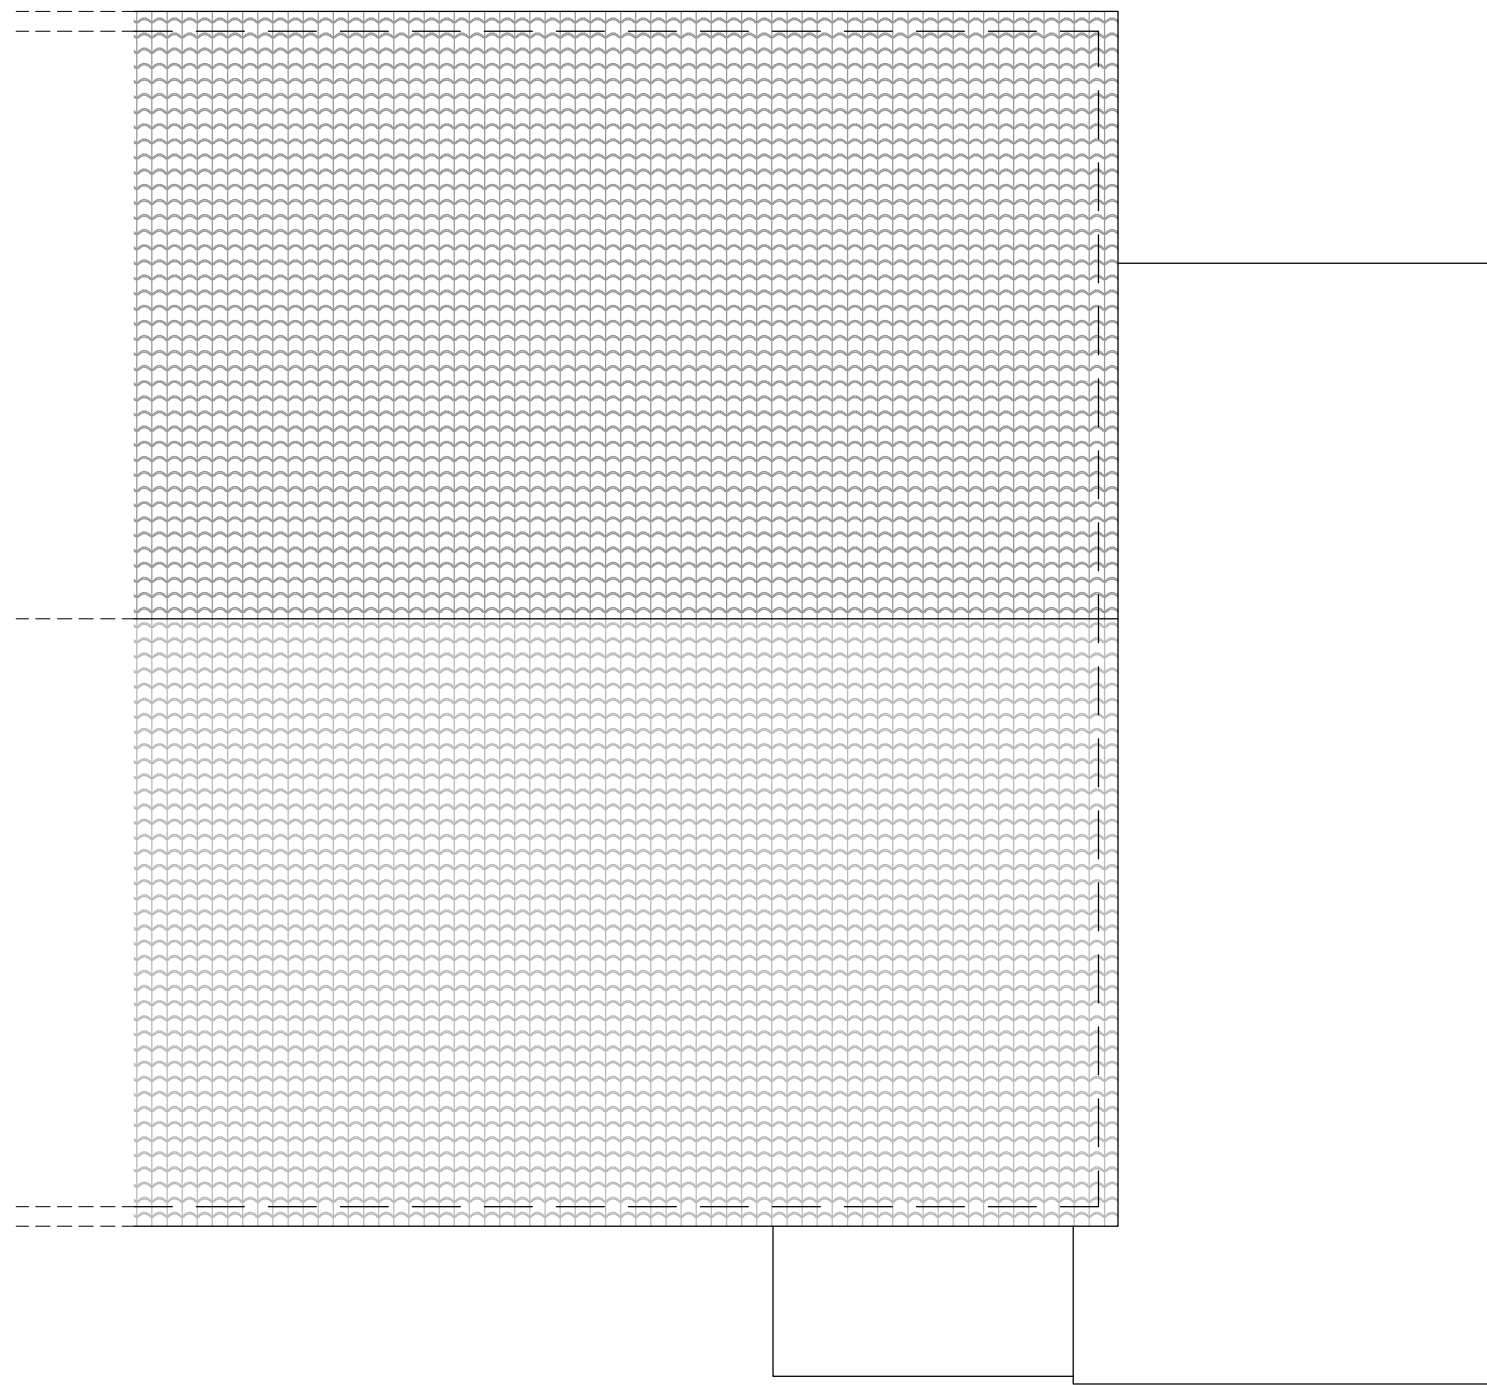

ROOF

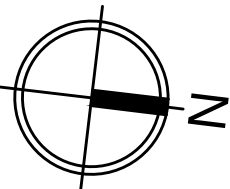

STEVE HOWIE
DESIGN & BUILD

PHOENIX 11 TRADING AS STEVE HOWIE DESIGN
AND STEVE HOWIE DESIGN & BUILD
1ST FLOOR, ST GEORGES HOUSE, KNOLL ROAD
CAMBERLEY SURREY, GU15 3SY

TELEPHONE 01276 684888
CONTACT US AT: INFO@STEEHOWIE.CO.UK
SEE STEVE'S WORK @ WWW.STEEHOWIE.CO.UK

Client:
Trevor Butterworth

Project:
10 Pigott Road
Wokingham
RG40 1PY

Drawing Title:
Existing Plans

Drawn By: MS	Checked By: GG
Drawn Date: 13-04-2016	Checked Date:
Scale: 1/50@A1	Drawing Status:

Drawing No.
620/002/003

Rev
-