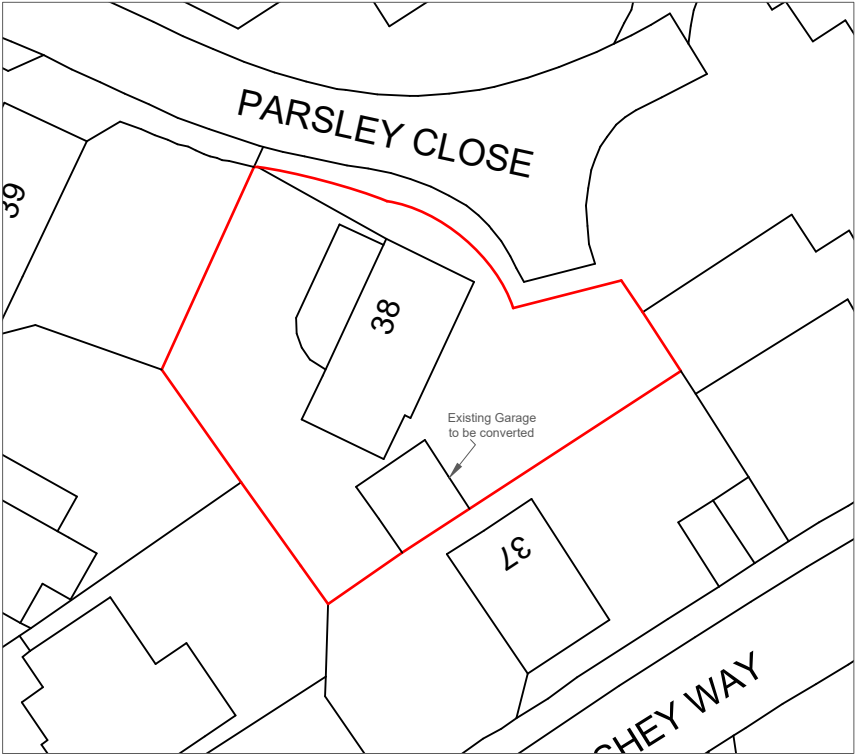
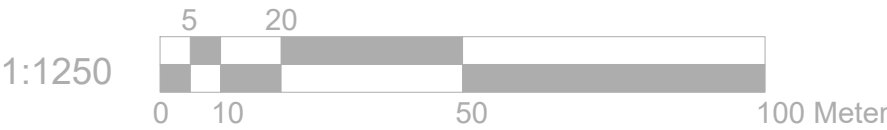
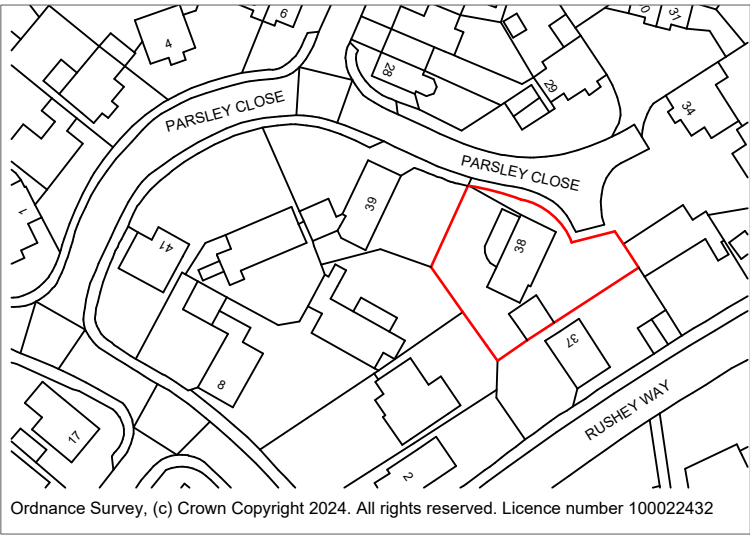


	Project:	Title:	Scale: 1:1250/500@A4				
	38 Parsley Close	Location Plan	Date: 18.03.2025				
	Reading	Block Plan	Drawing No.:				
	RG6 5GN		LBA 4030H - 03/LB				
			Revision				
info@lbarchigroup.co.uk Mob: 07710410150							